


Academic Magnet High School Flooring Renovations

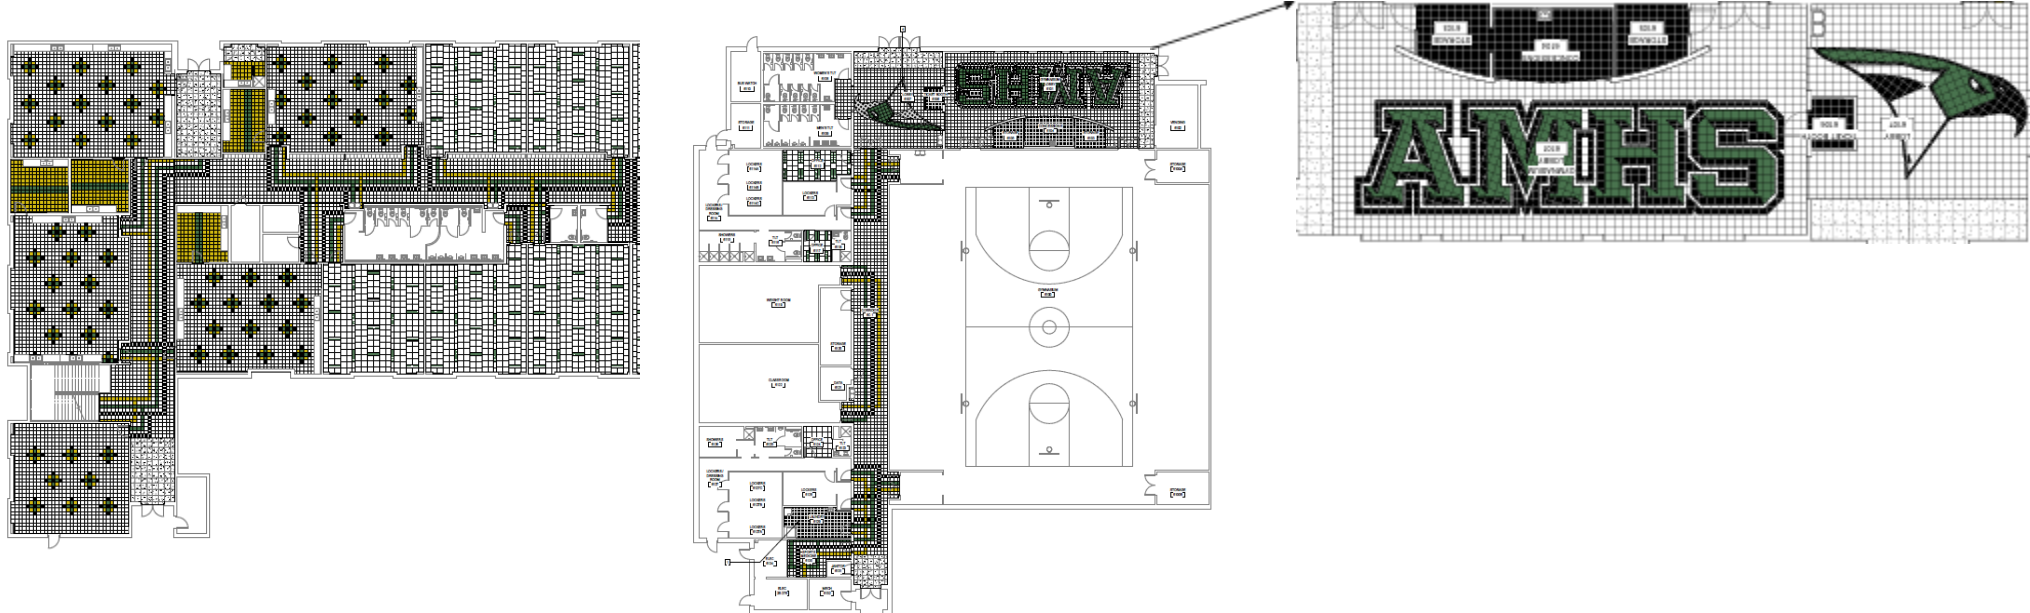

Rendering represents design intent only and does not reflect final exterior finish selections

PROJECT TEAM

Construction Management: Cumming Management Group

Project Manager: Forest King

Design Team: Moseley

General Contractor: TBD

PROJECT DATA

Scope: The scope of the project includes new flooring with custom logo.

Schedule: Design - 2025, Construction - 2026