



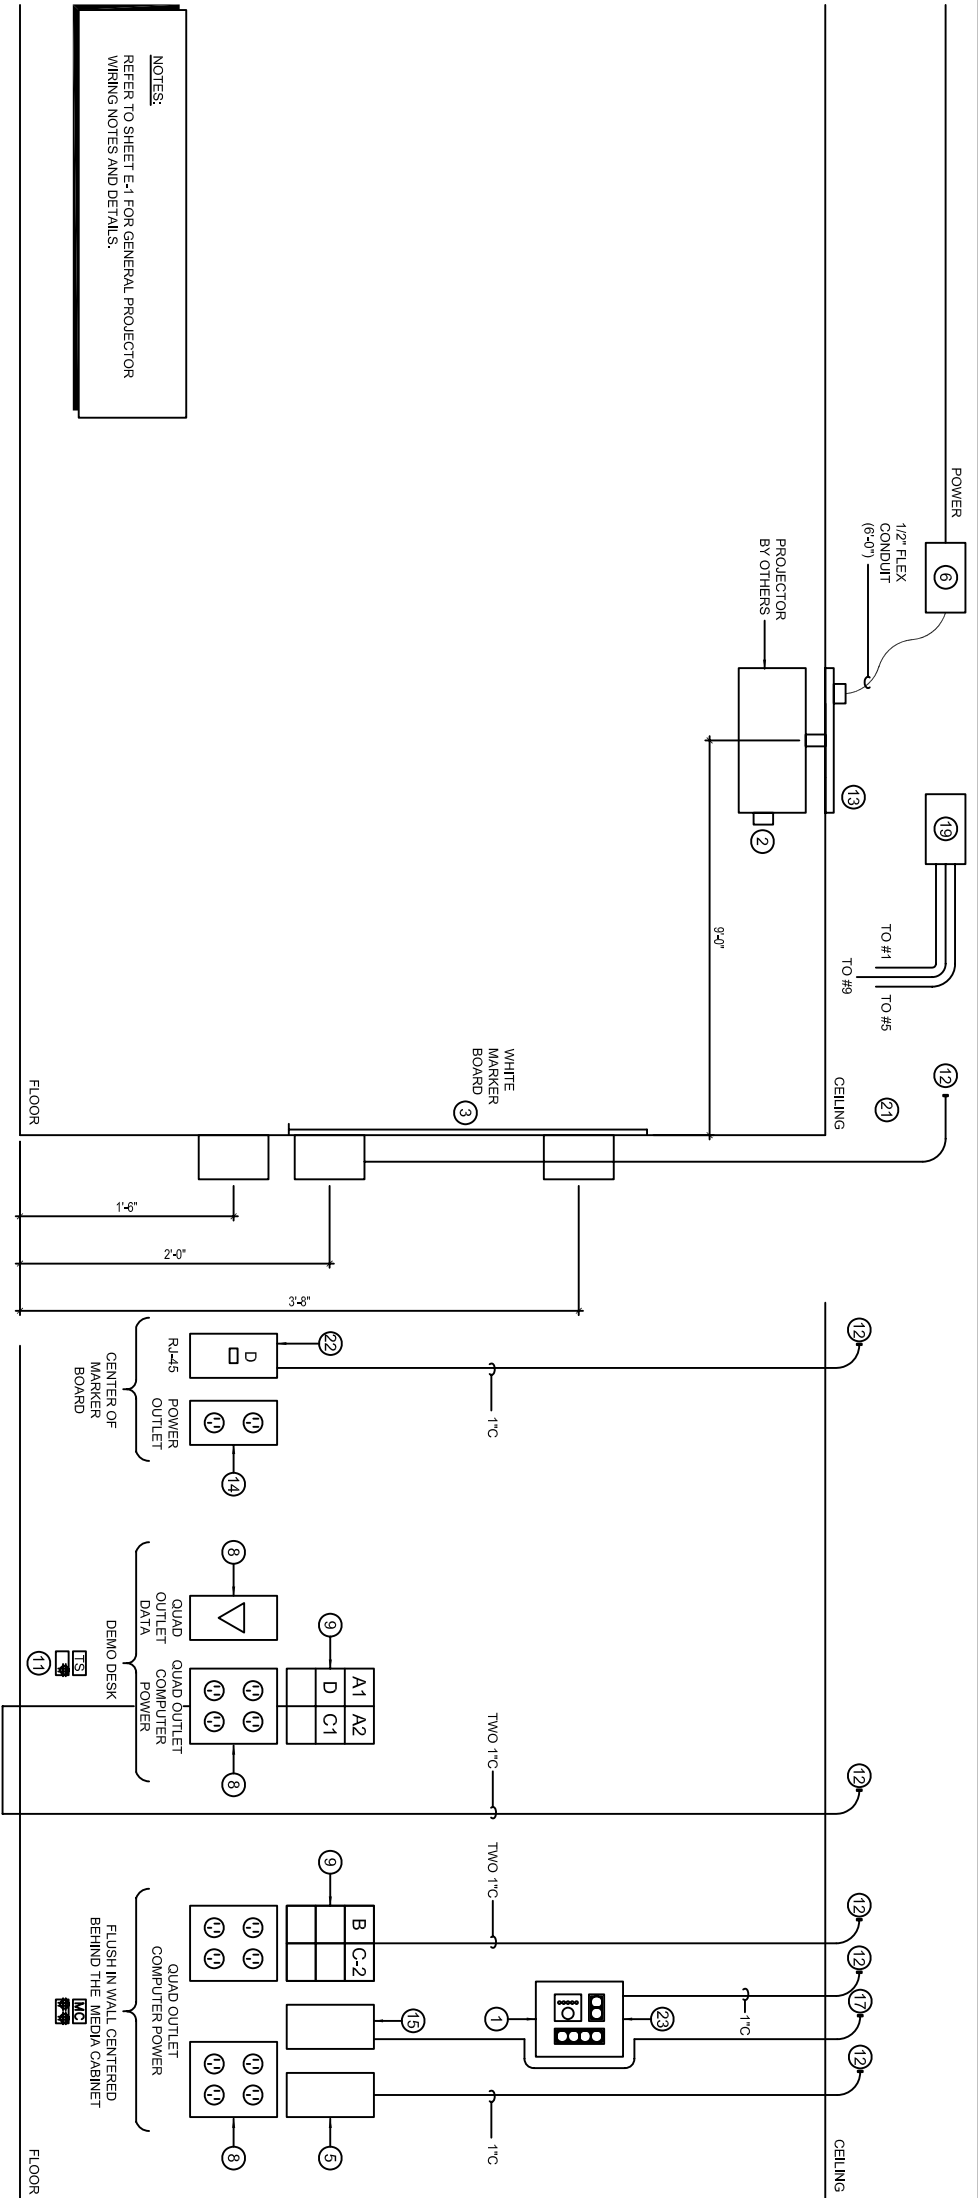

NOTES:
REFER TO SHEET E-1 FOR GENERAL PROJECTOR
WIRING NOTES AND DETAILS.

1 CEILING PROJECTOR WIRING DETAIL WITH MEDIA CABINET

NOT TO SCALE

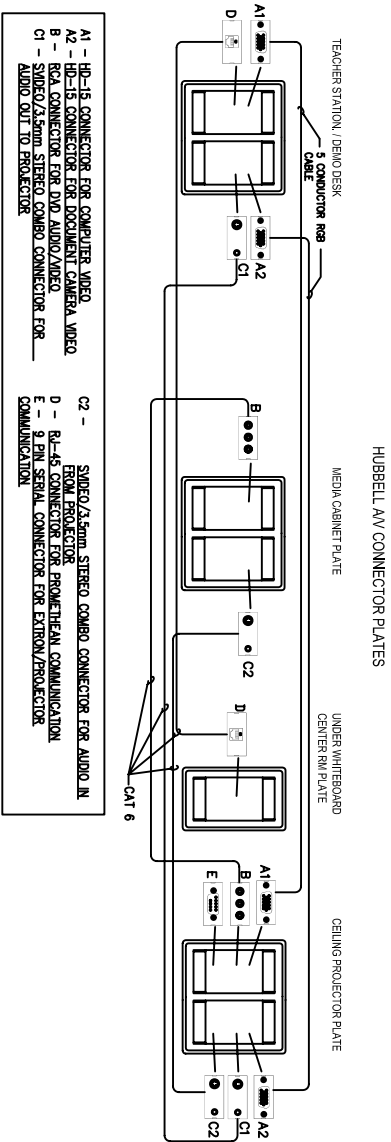

A1 - HD-15 CONNECTOR FOR COMPUTER VIDEO
A2 - HD-15 CONNECTOR FOR DOCUMENT CAMERA VIDEO
B - RCA CONNECTOR FOR DVD AUDIO/VIDEO
C1 - SVIDEO/3.5mm STEREO COMBO CONNECTOR FOR
AUDIO OUT TO PROJECTOR
C2 - SVIDEO/3.5mm STEREO COMBO CONNECTOR FOR AUDIO IN
FROM PROJECTOR
D - RJ-45 CONNECTOR FOR PROJECTOR/AV COMMUNICATION
E - 9 PIN SERIAL CONNECTOR FOR EXTEN/PROJECTOR
COMMUNICATION
F - CAT 6

2 NOT USED

3 HUBBELL AV CONNECTOR PLATES

NOT TO SCALE

SUBMISSIONS				REVISIONS			
BUILDING DEPARTMENT REVIEW / COMMENT				02-25-09	PER ELECTRICAL CONSULTANT		

THE SCHOOL BOARD OF BROWARD COUNTY, FLORIDA
FACILITIES & CONSTRUCTION MANAGEMENT
DESIGN SERVICES
1700 S.W. 14th Court Fort Lauderdale, Florida 33312

INSTRUCTIONAL SPACES
TYPICAL LAYOUT DETAIL
(FOR SCIENCE CLASSROOM LAYOUT ONLY)

CADD FILE NAME
COMPLETION DATE NOVEMBER 29, 2007
DRAWN BY: ARIEL C. LOPEZ
REVIEWED BY: PERLA TARRAU-AYALA, P.E.

ENGINEER OF RECORD: PERLA TARRAU-AYALA, P.E. P.E. No. 53260