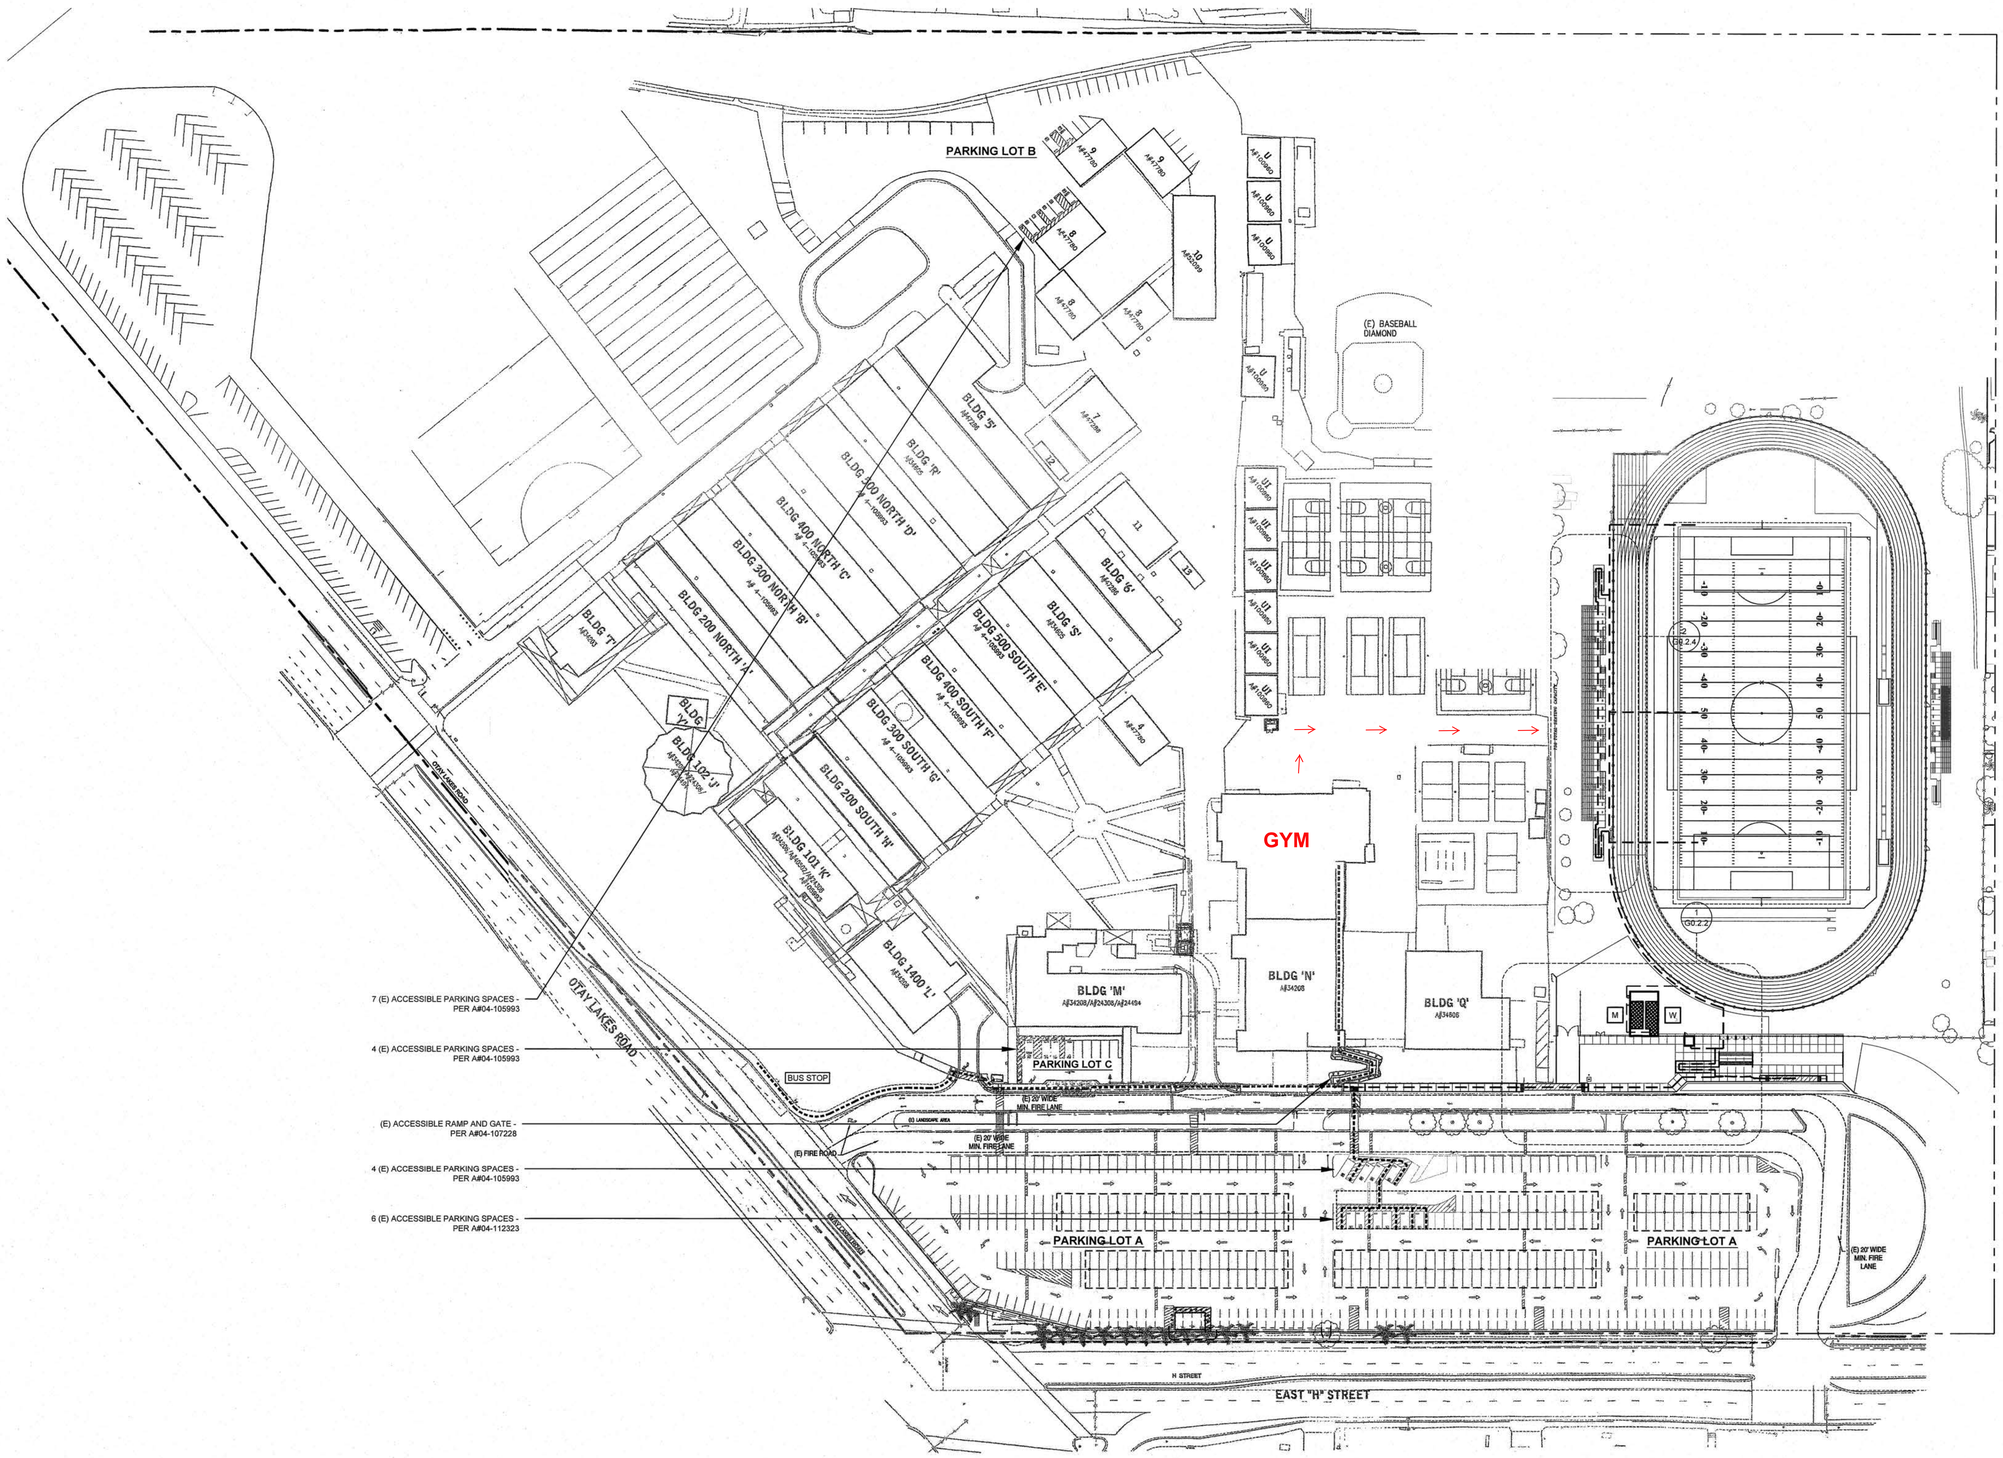


Field and Gym Access (Proposed)

SCALE: 1"=60'-0"

1

NTD ARCHITECTURE

9655 Granite Ridge Drive, Suite 400
San Diego, California 92123
858/565.4440

www.ntd.com

San Diego • Los Angeles • Auburn • Visalia • Salinas • Phoenix • Tucson

PARKING DATA

PARKING LOT A	PROVIDED	REQ.*
TOTAL NUMBER OF PARKING SPACES IN LOT	426	
ACCESSIBLE SPACES (PER A#105993 & A#112323)	10	9
VAN ACCESSIBLE SPACES (PER A#105993 & A#112323)	2	2

PARKING LOT B	PROVIDED	REQ.*
TOTAL NUMBER OF PARKING SPACES IN LOT	30	
ACCESSIBLE SPACES (PER A#112323)	7	2
VAN ACCESSIBLE SPACES (PER A#112323)	2	1

PARKING LOT C	PROVIDED	REQ.*
TOTAL NUMBER OF PARKING SPACES IN LOT	9	
ACCESSIBLE SPACES (PER A#105993)	4	1
VAN ACCESSIBLE SPACES (PER A#105993)	1	1

* ACCESSIBLE PARKING SPACES REQUIREMENTS PER CBC 1129B

LEGEND

EXISTING PATH OF TRAVEL (P.O.T.) PER A#04-107228

NEW PATH OF TRAVEL (P.O.T.)

PATH OF TRAVEL (P.O.T.) AS INDICATED IS A BARRIER FREE ACCESS ROUTE WITHOUT ANY ABRUPT VERTICAL CHANGES EXCEEDING 1/2" BEVELED AT 1:2 MAXIMUM SLOPE, EXCEPT THAT THE LEVEL CHANGES DO NOT EXCEED 1/4" VERTICAL AND IS AT LEAST 48" WIDE. SURFACE IS SLIP RESISTANT, STABLE, FIRM, AND SMOOTH. CROSS-SLOPE DOES NOT EXCEED 2% AND SLOPE IN THE DIRECTION OF TRAVEL IS LESS THAN 5% UNLESS OTHERWISE INDICATED (P.O.T) SHALL BE MAINTAINED FREE OF OVERHANGING OBSTRUCTIONS TO 80" MINIMUM (1133B.8.2) AND PROTRUDING OBJECTS GREATER THAN 4" PROJECTION FROM WALL AND ABOVE 27" AND LESS THAN 80" (1133B.8.6). ARCHITECT TO VERIFY THAT THERE ARE NO BARRIERS IN THE PATH OF TRAVEL, AND THE PATH OF TRAVEL COMPLIES WITH CBC 1133B.

ACCESSIBLE RESTROOM PER THIS APPLICATION.

W WOMEN'S TOILET

M MEN'S TOILET

BUILDING OUTLINE

Approx. walking distance - gym to field

=300 feet

GENERAL NOTES

EXISTING ACCESSIBLE PARKING SPACES TO BE FIELD VERIFIED TO COMPLY WITH TITLE 24, CCR SECTION 3107.1(b) REQUIREMENTS. SEE DETAIL 1/A1.4.3

SEAL

LICENSED ARCHITECT JAY R. TITTLE NO. C-27264 REN. 11-30-15 STATE OF CALIFORNIA

AGENCY REVIEW

IDENTIFICATION STAMP
DIVISION OF THE STATE ARCHITECT
OFFICE OF REGULATION SERVICES

APPL # 04 -113362

AC F/LS SS

DATE: JUN 05 2014

PROJECT

SWEETWATER UHSD
BONITA VISTA H.S.
ARTIFICIAL TRACK + FIELD

DRAWING TITLE

Field and Gym Access (Proposed)

NO.	DATE	ISSUE
	07.30.2013	DD SUBMITTAL
	09.25.2013	50% CD
	10.11.2013	95% CD
	12.20.2013	DSA SUBMITTAL
	05.20.2014	DSA RESUBMITTAL

DRAWN BY: JA
CHECKED BY: BA
PROJECT NO.: 2013-0047-00
©DATE: 07.03.2013
DRAWING NO.: 1

Q:\Sweetwater UHSD\2013-0047-00 Bonita Vista HS Track and Field\Arch\Drawings_G0.2.1.dwg 06/02/14 1:30:23pm 720 JAmador