




WEST ELEVATION 3
1/16" = 1'-0"



EAST ELEVATION 1
1/16" = 1'-0"

ELEVATION LEGEND			
	BRK-1 BRICK VENEER		BRK-1 SOLIDER COURSE COLOR 1
	BRK-2 BRICK VENEER		BRK-2 SOLIDER COURSE COLOR 2
	BRK-3 BRICK VENEER		BRK-3 SOLIDER COURSE COLOR 3
			BRK-1 SOLIDER COURSE COLOR 1 ACCENT PATTERN
			BRK-1 STACK BRICK COLOR 1
			BRK-2 STACK BRICK COLOR 2
			BRK-3 STACK BRICK COLOR 3
			BRK-1 STACK UTILITY BRICK
			BRK-4, 5, & 6 STACK UTILITY BRICK COLOR 3, COLOR 4, COLOR 5 BLEND
			MP-1 METAL PANEL- COLOR 1
			MP-2 METAL PANEL- COLOR 2

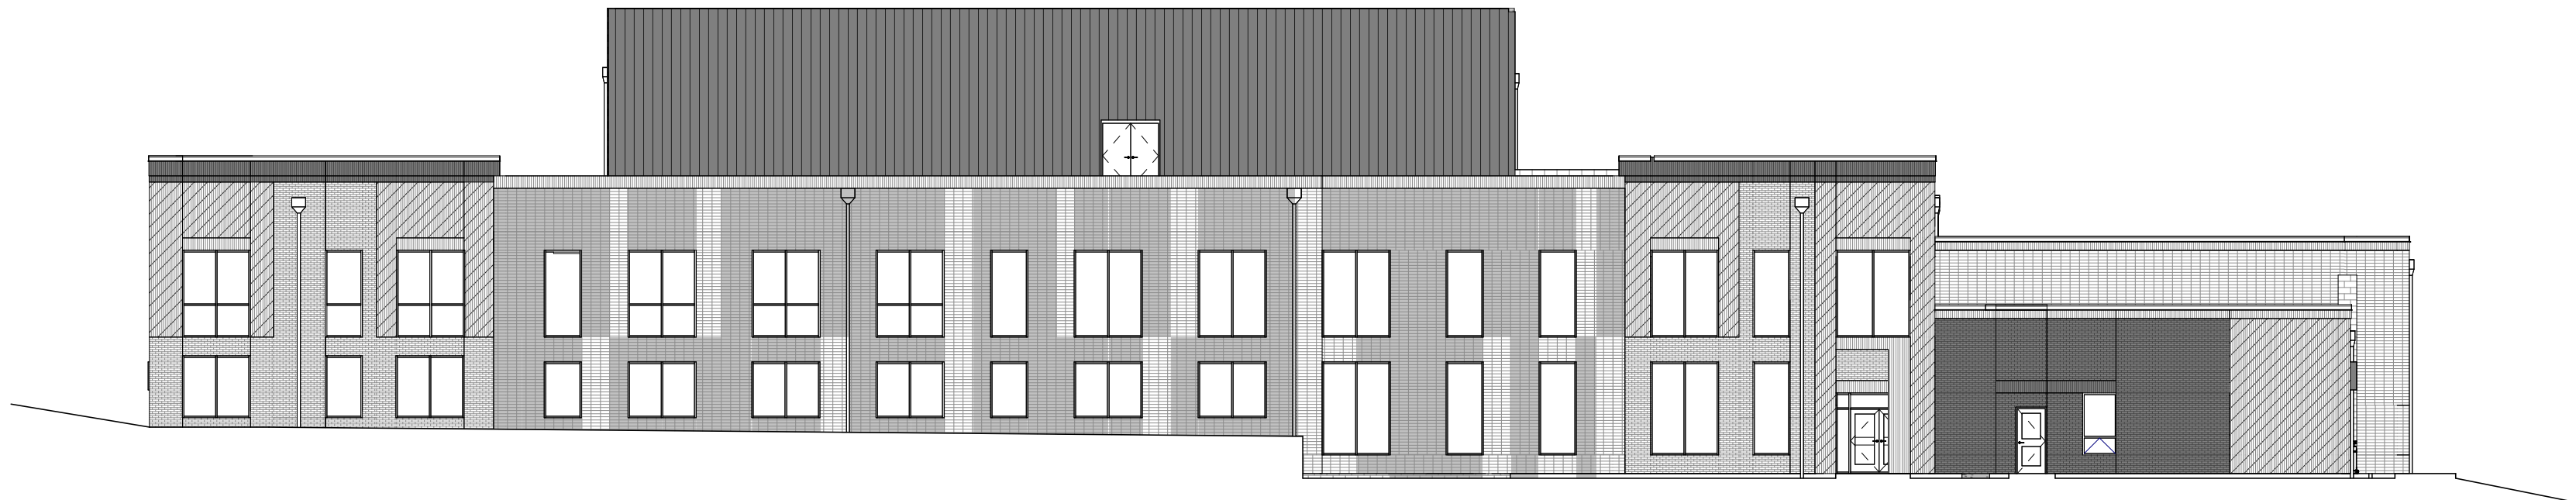

NORTH ELEVATION 4
1/16" = 1'-0"



SOUTH ELEVATION 2
1/16" = 1'-0"

APS PFEIFFER MILLER SOUTH
K-8 ARTS SCHOOL

2126 13th ST. S.W.
AKRON, OH 44314

11/14/2025
DESIGN
DEVELOPMENT

Revisions:
No. Date Description
VERSION 4.0 - 11/17/2025
© Copyright 2025
PRIME AE Group, Inc.

EXTERIOR
ELEVATIONS

A-200
230349

PRIME AE Group
540 White Pond Dr. Suite E
Akron, OH 44320
Triad Architects
172 E State St. Suite 600
Columbus, OH 43215

PRELIMINARY
NOT FOR
CONSTRUCTION