


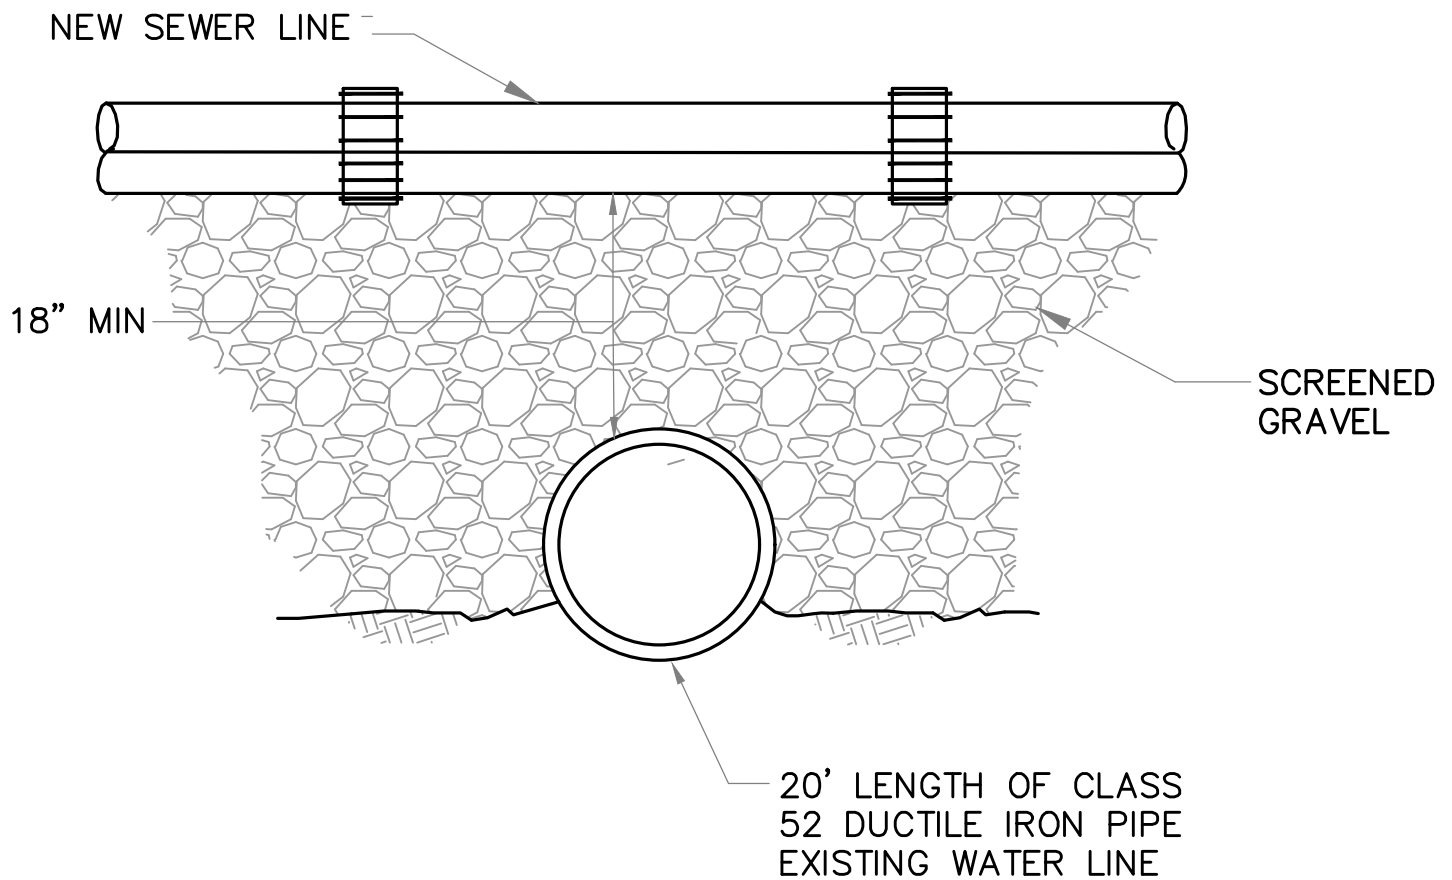

NOTE:
SEWER CROSSINGS MUST COMMON TO DEP REGULATION 4310 CMR 22.19 DISTRIBUTION SYSTEMS REQUIREMENTS



**CITY OF MEDFORD,
MASSACHUSETTS**

City Hall - Room 300, 85 George P. Hassett Drive,
Medford, MA 02155
(781) 393-2476

**TYPICAL DETAIL OF NEW
SEWER LINE CROSSING
WATER MAIN**

DATE: JULY 2023

SCALE: NTS

C-5