


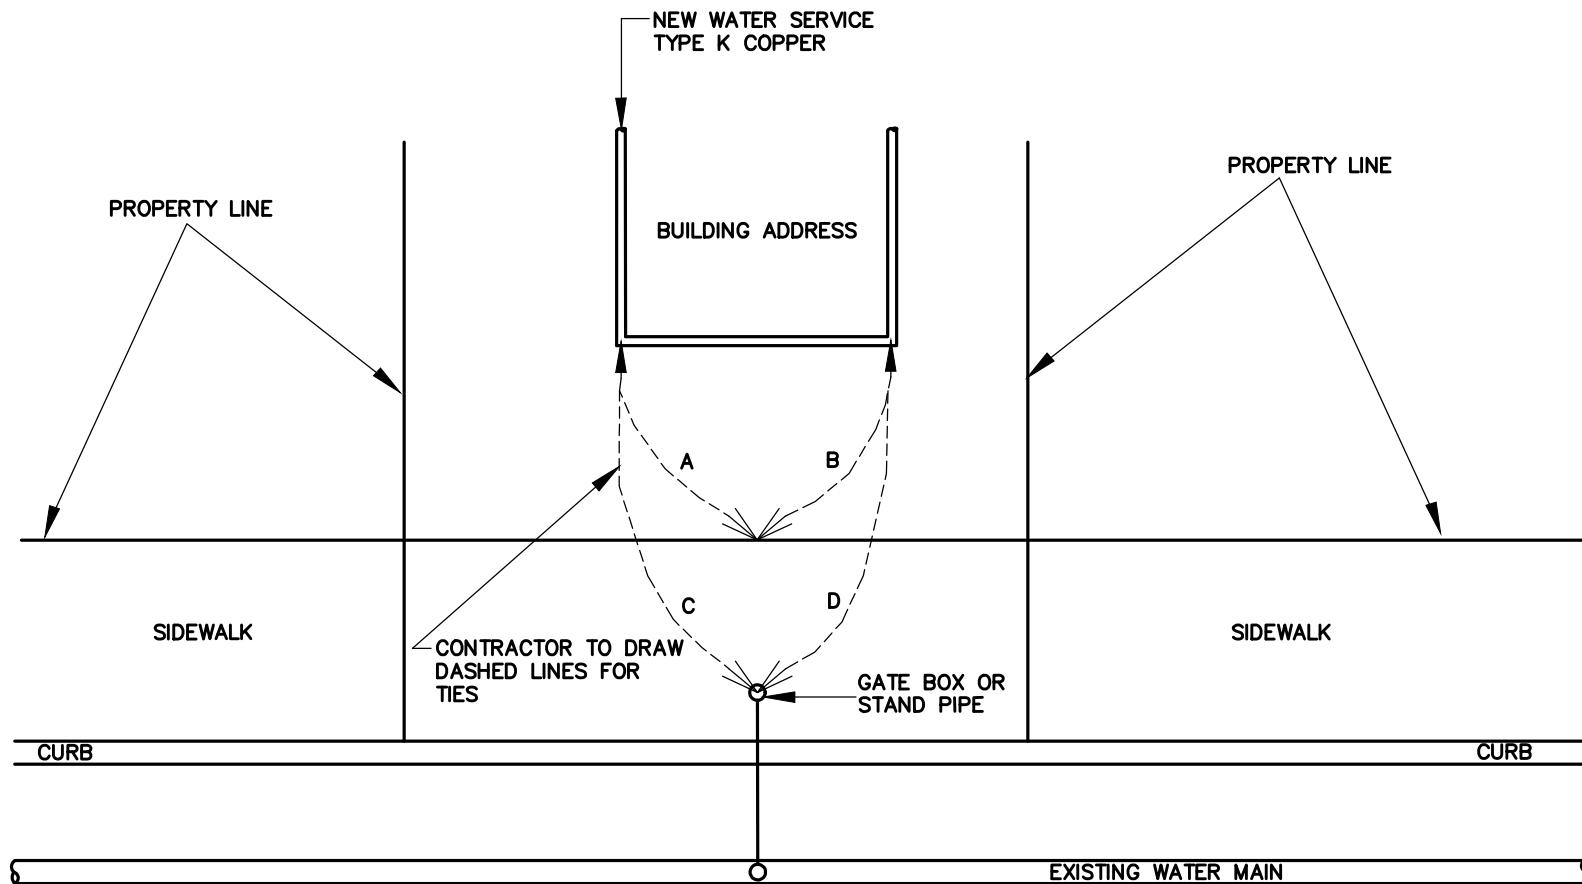

NOTE:

AS BUILT NEED TO SHOW THE FOLLOW:

1. A & B = DISTANCE FROM STRUCTURE TO POINT WHERE SERVICE PIPE MEETS R.O.W.
2. C & D = DISTANCE FROM STRUCTURE TO WATER SERVICE BOX
3. SIZE OF SERVICE LINES, MATERIAL BUILDING ADDRESS



**CITY OF MEDFORD,
MASSACHUSETTS**

City Hall - Room 300, 85 George P. Hassett Drive,
Medford, MA 02155
781-393-2476

TYPICAL WATER TIES

DATE: JULY 2023

SCALE: NTS

B-9