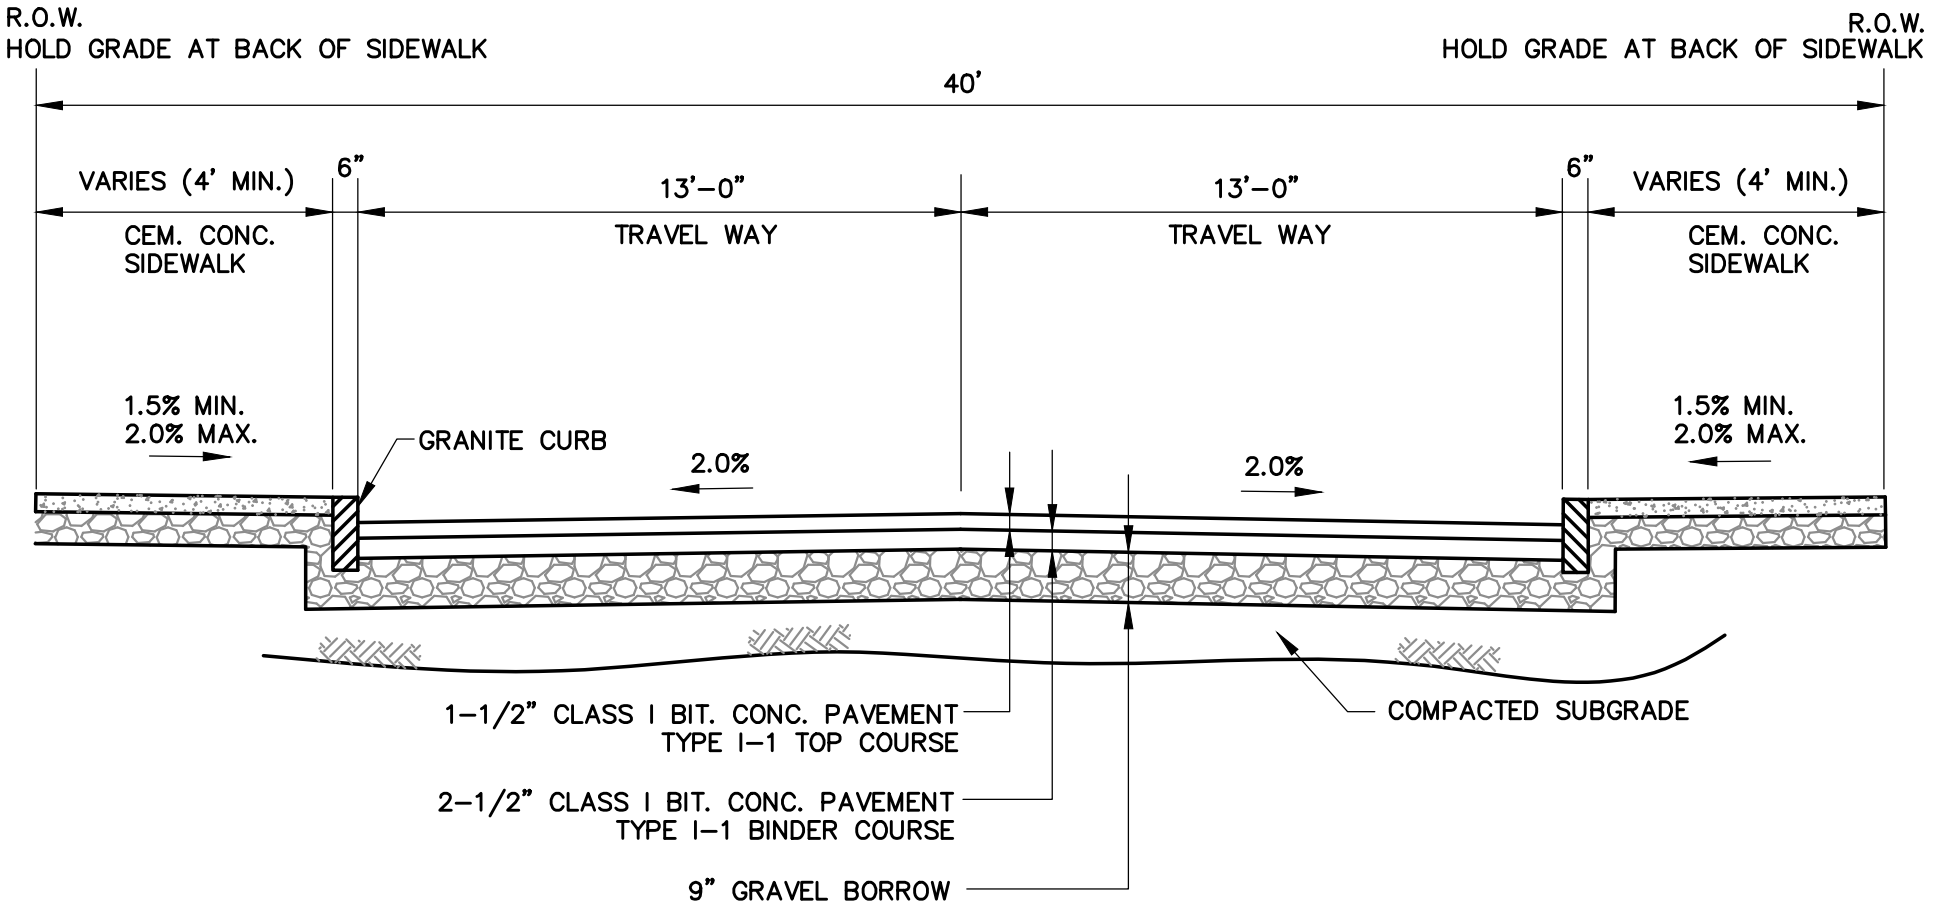

NOTE: HIGH EARLY STRENGTH CONCRETE COURSE SHALL BE INSTALLED ON FRONT AND BACK OF GRANITE CURBING

CITY OF MEDFORD, MASSACHUSETTS

City Hall - Room 300, 85 George P. Hassett Drive,
Medford, MA 02155
781-393-2476

TYPICAL ROADWAY SECTION

DATE: AUG 2023

SCALE: NTS

A-1