



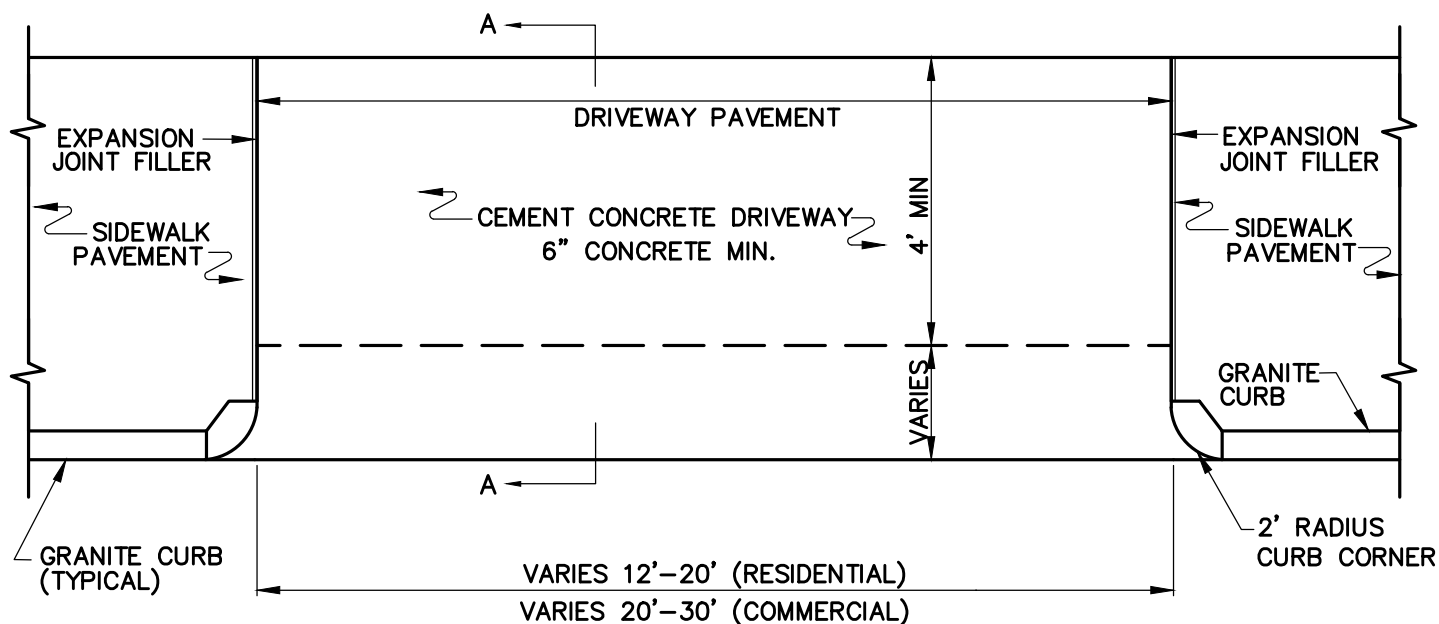

TYPICAL DRIVEWAY APRON
(CURB CUT)
PLAN

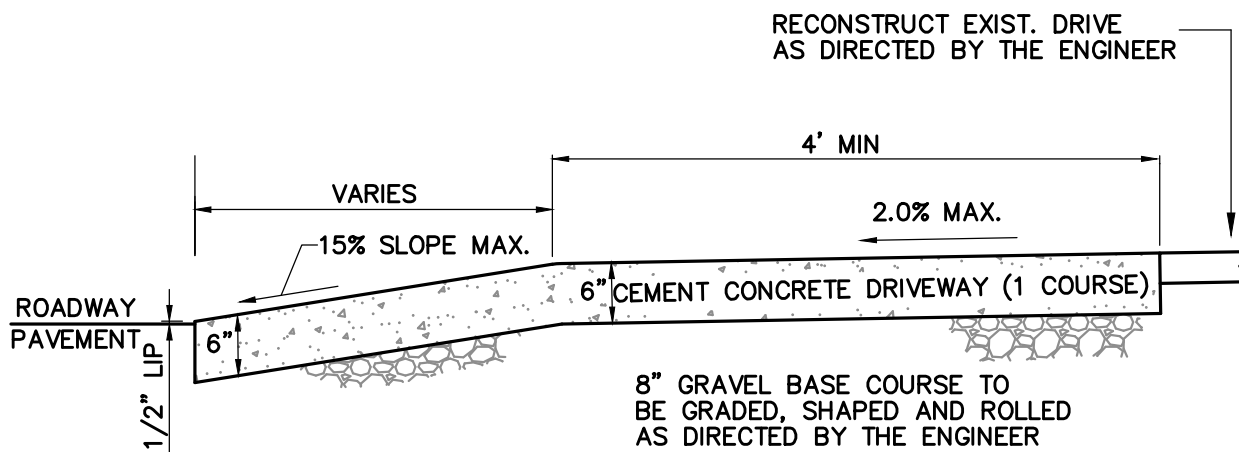

DRIVEWAY
SECTION A-A



**CITY OF MEDFORD,
MASSACHUSETTS**

City Hall - Room 300, 85 George P. Hassett Drive,
Medford, MA 02155
(781) 393-2476

**TYPICAL DRIVEWAY APRON
RECONSTRUCTION DETAIL**

DATE: MAY 2024

SCALE: NTS

A-3