



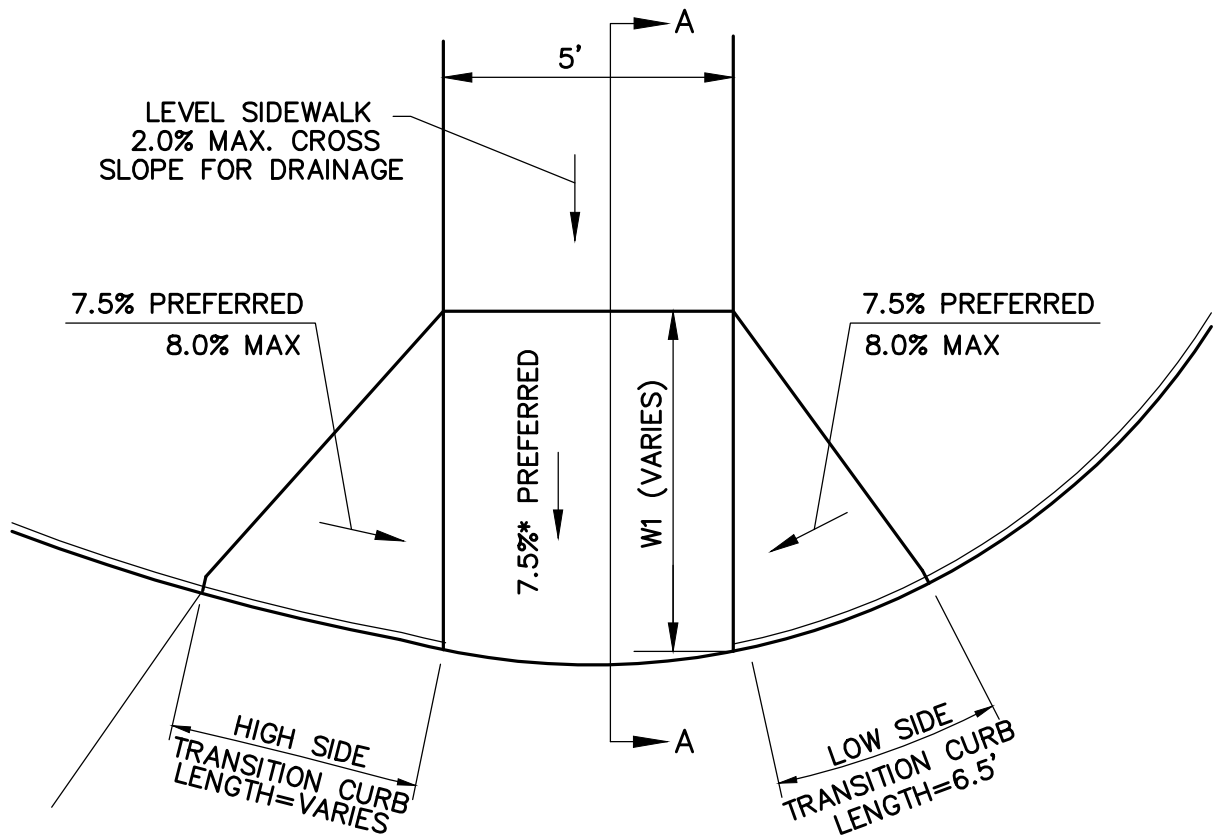

NOTE: FOR HIGH SIDE TRANSITION LENGTHS REFER
TO MASS HIGHWAY TABLE OF DRAWING NUMBER
M/E 107.9.0 DATED DECEMBER 2001.

PLAN VIEW

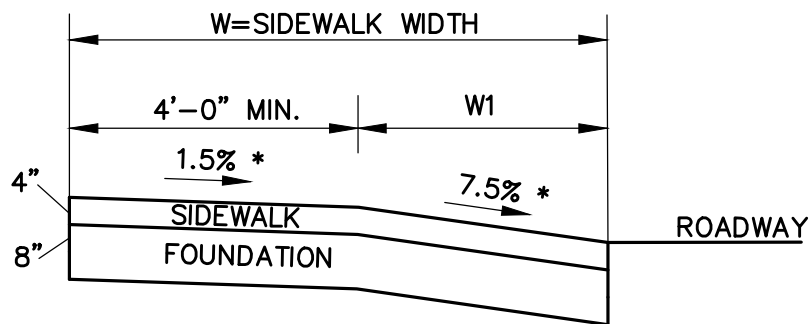

SIDEWALK WIDTH =W
RAMP LENGTH, $W1=W-(4'-0")$
* = TOLERANCE FOR CONSTRUCTION $\pm 0.5\%$

SECTION A-A



**CITY OF MEDFORD,
MASSACHUSETTS**

City Hall - Room 300, 85 George P. Hassett Drive,
Medford, MA 02155
(781) 393-2476

**TYPICAL BITUMINOUS
PATH DETAIL**

DATE: AUG 2023

SCALE: NTS

A-4