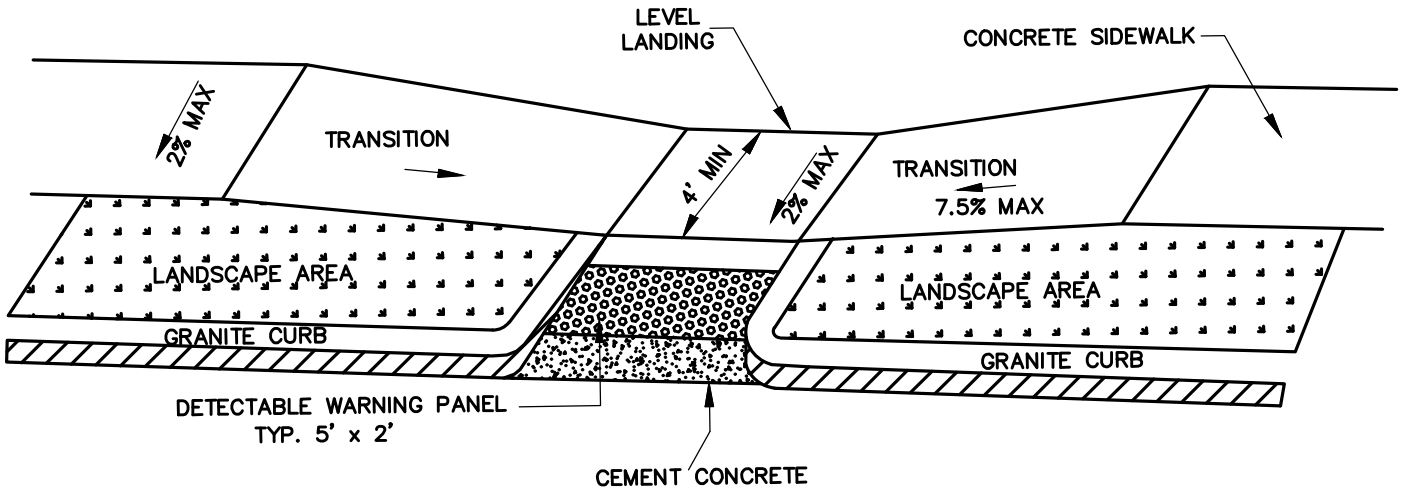

WHEELCHAIR RAMP
SIDEWALK WITH LANDSCAPE AREA
PLAN

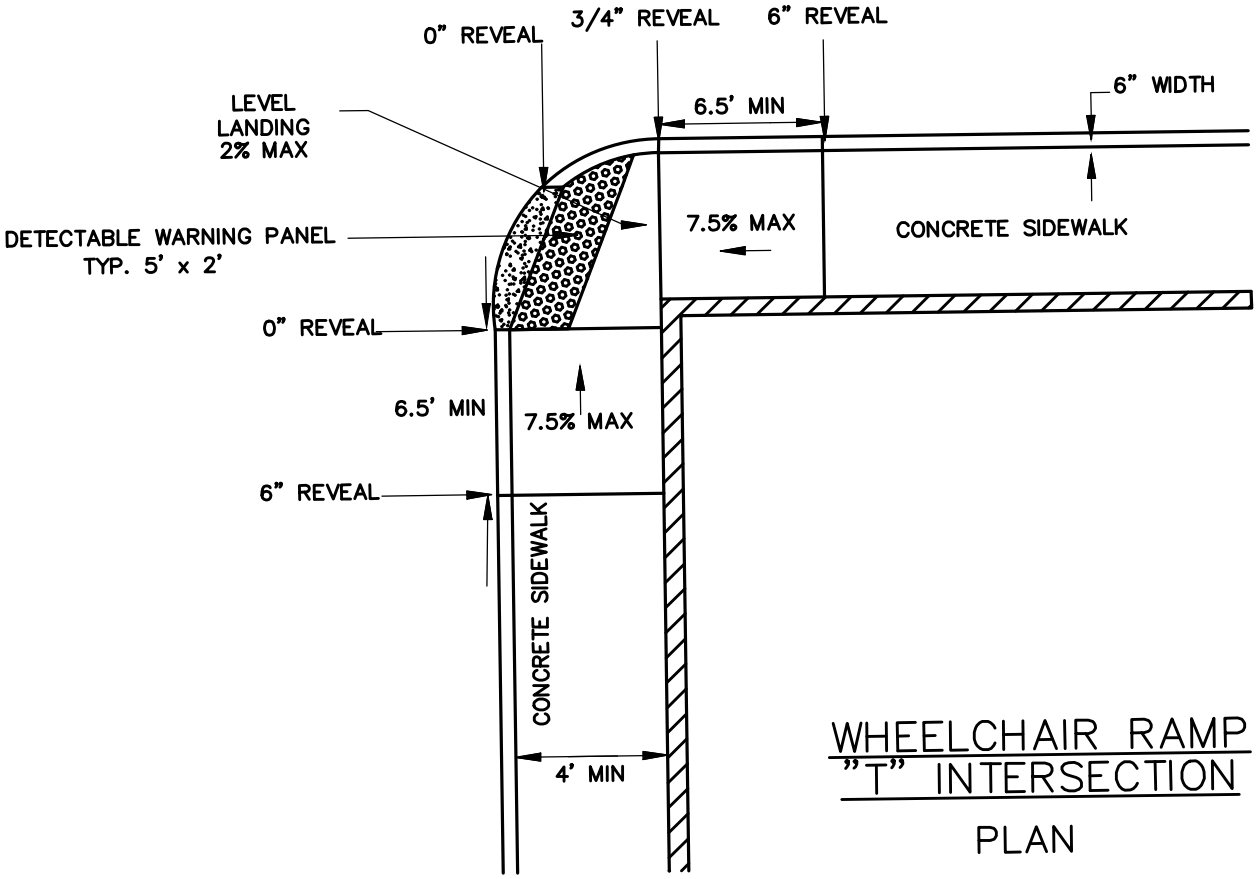

WHEELCHAIR RAMP
"T" INTERSECTION
PLAN

CITY OF MEDFORD, MASSACHUSETTS
City Hall - Room 300, 85 George P. Hassett Drive,
Medford, MA 02155
(781) 393-2476

TYPICAL WHEELCHAIR RAMP CONSTRUCTION DETAIL

DATE: AUG 2023

SCALE: NTS

A-4.2