



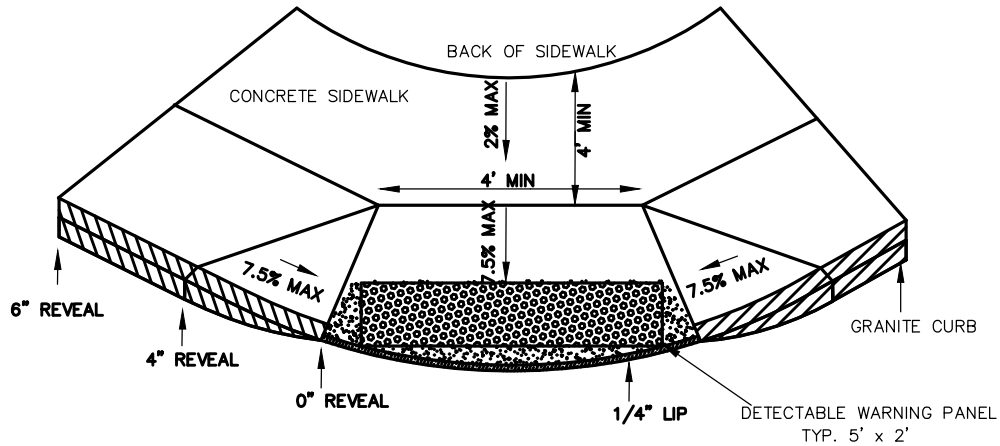

**WHEELCHAIR RAMP
APEX RAMP
PLAN**

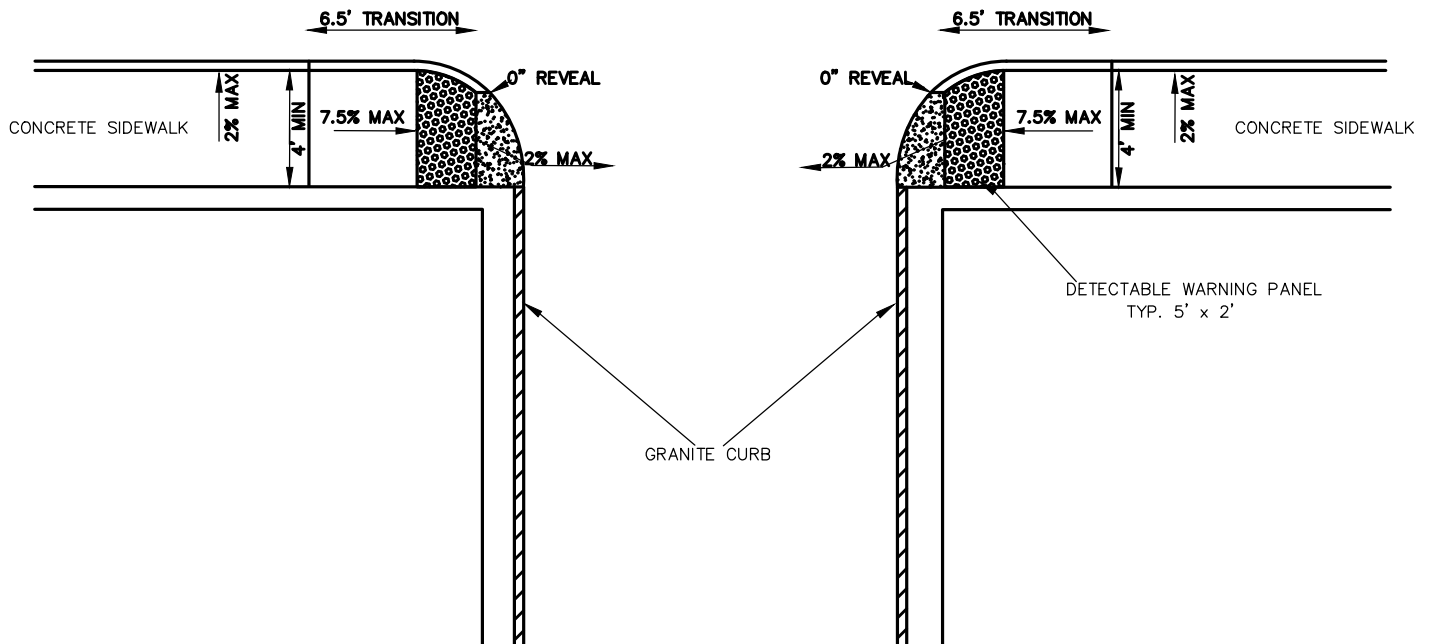

**WHEELCHAIR RAMP
CONTINUOUS INTERSECTION
PLAN**



**CITY OF MEDFORD,
MASSACHUSETTS**

City Hall - Room 300, 85 George P. Hassett Drive,
Medford, MA 02155
(781) 393-2476

**TYPICAL WHEELCHAIR RAMP
CONSTRUCTION DETAIL**

DATE: AUG 2023

SCALE: NTS

A-4.3