Murrieta Valley Unified School District
41870 McAlby Court
Murrieta, CA 92562

DISTRICT BID ADDENDUM NO. 1

Date: December 11, 2025

To: All Bidders

From: Jose Contreras, Facilities Director

Re: 2025-26-03 Roof Replacement Project

The attached Addendum is issued for the purposes of amending certain requirements of the bid and hereby made part of and incorporated in full force as part of the Contract Documents. Unless hereinafter specifically noted or specified otherwise, all work shall confirm to the applicable provisions of the Contract Documents.

BID ADDENDUM NO. 1 DESCRIPTION:

1. Pre-Bid RFI Responses

    1. Is the expansion joint getting removed or replaced? If so, what manufacturer for the expansion joint should we use?


    Answer: See attached Roof to Wall Expansion Joint

2. Please see attached Addendum 01 – I-1B-16-30-A

ATTACHMENTS:

- Addendum 01 – I-1B-16-30-A

END OF DISTRICT BID ADDENDUM NO. 1

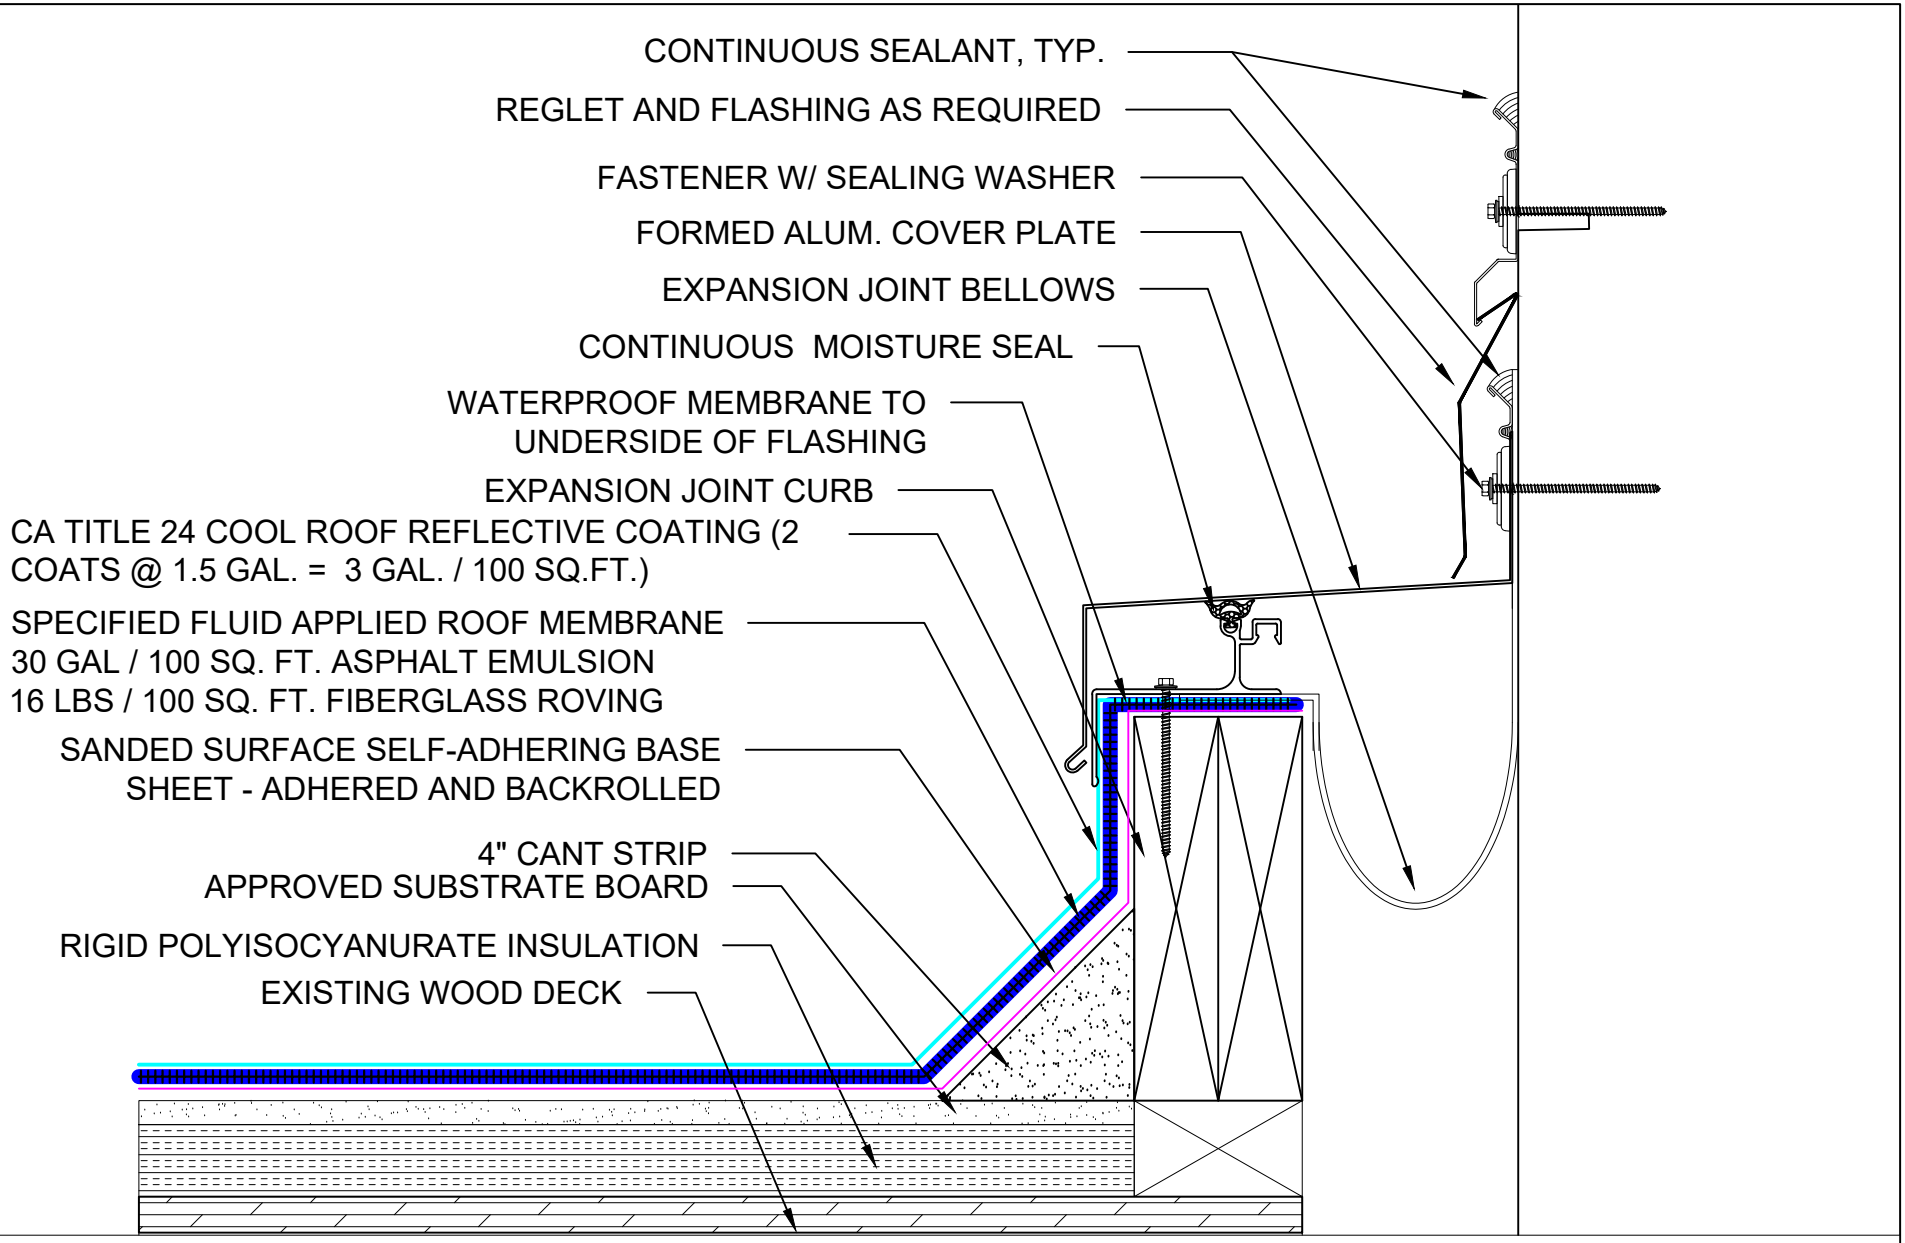

Roof System:

I-1B-16-30-A

WEATHERWELD
ROOFING MADE SIMPLE
A DIVISION OF LIQUIFORM TECHNOLOGIES, INC.

9757 7th Street, Suite 803
Rancho Cucamonga, CA 91730-5297
(888) 440-3224 | www.weatherweld.com

PROJECT:

DRAWING TITLE:
ROOF TO WALL EXPANSION JOINT

DETAIL NUMBER: 308

DRAWN BY:	CONTRACTOR:		
RW			
APPROVED BY:	INSTALLED BY:	DATE:	SCALE:
MJ	TBD	7/22/25	3" = 1'-0"