




SECTION "D-II" UNIT A
SCALE 3/8"=1'-0"

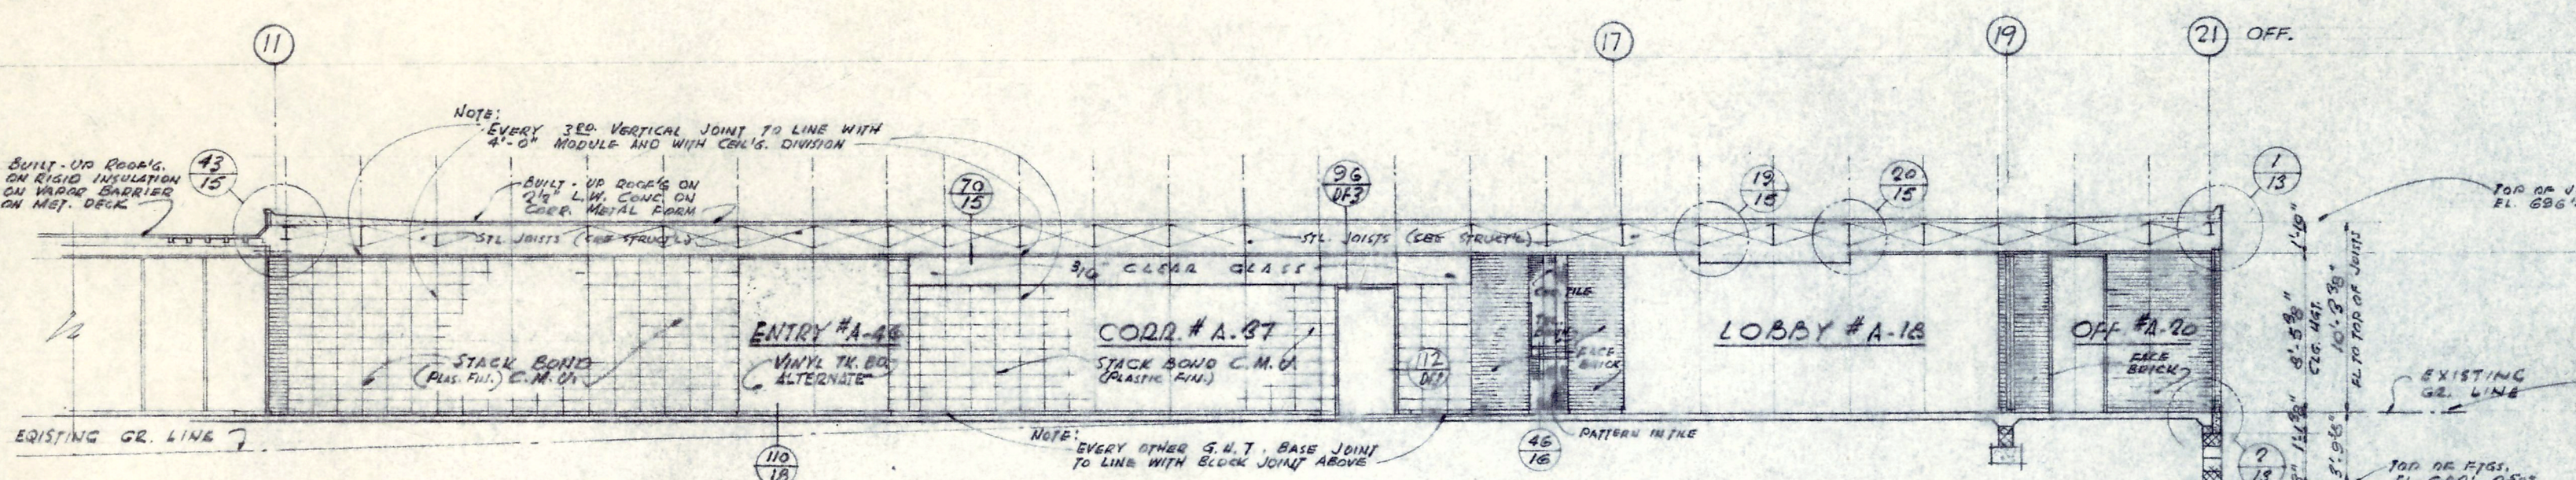


SECTION "Q-II" UNIT A
SCALE 3/8"=1'-0"

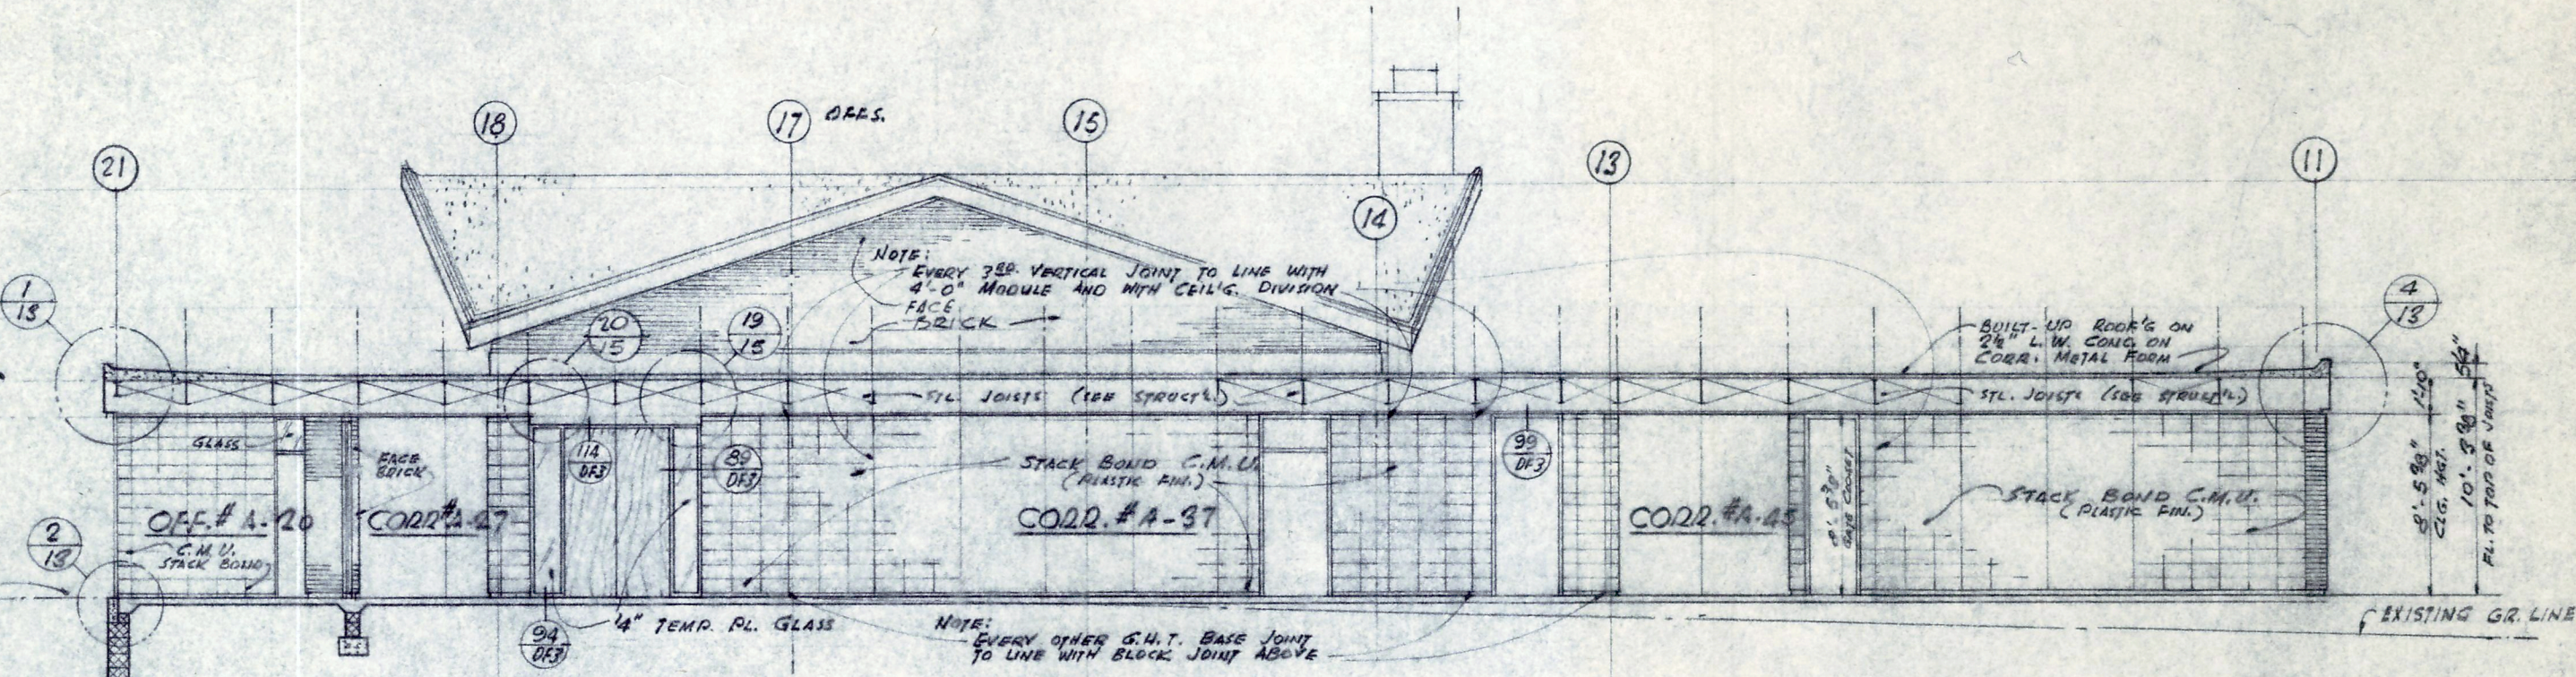


SECTION "R-II" UNIT A
SCALE 3/8"=1'-0"

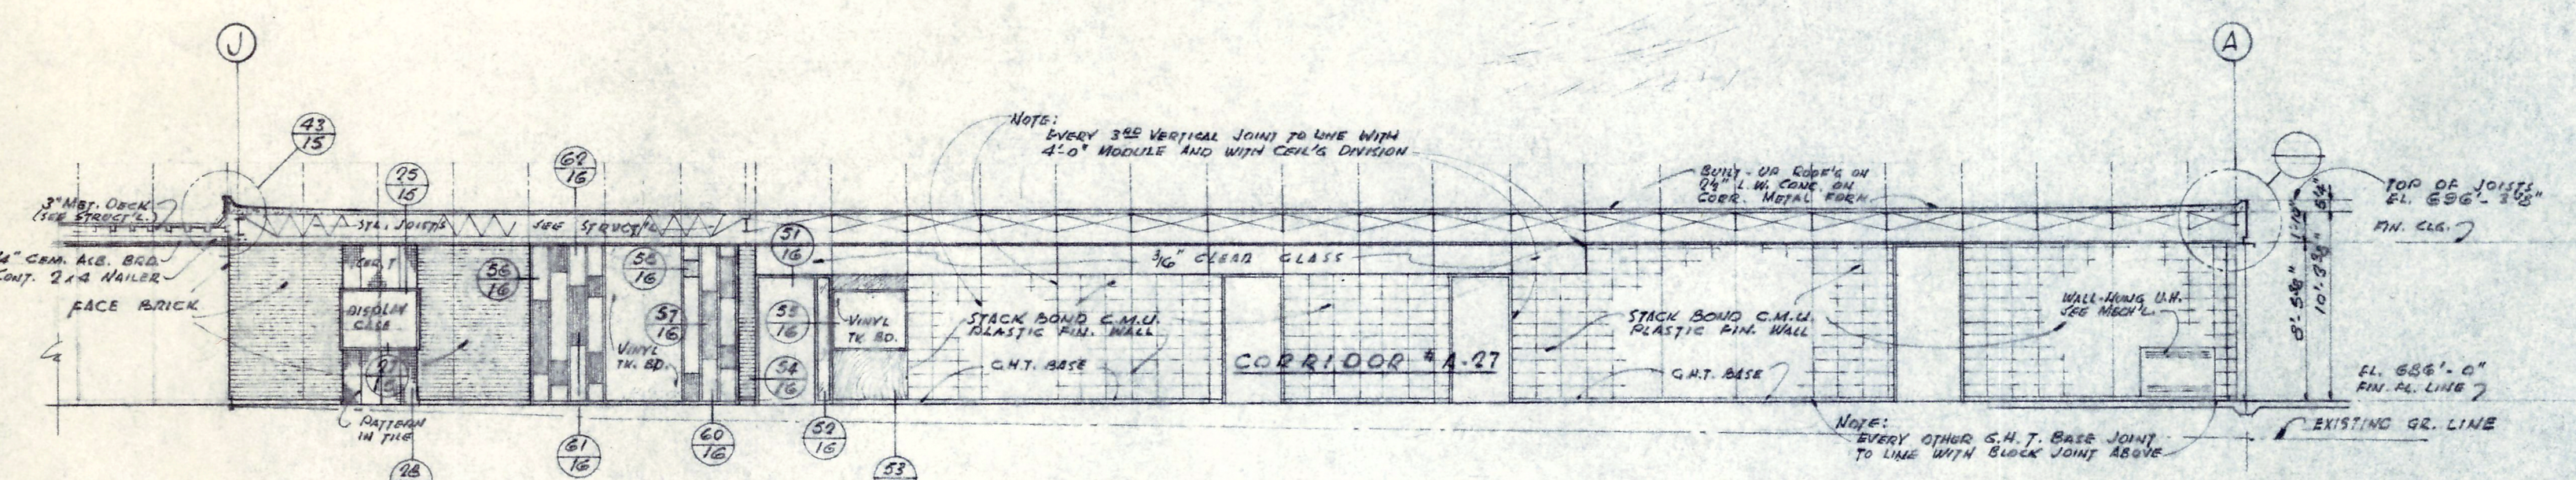


SECTION "S-II" UNIT A
SCALE 3/8"=1'-0"

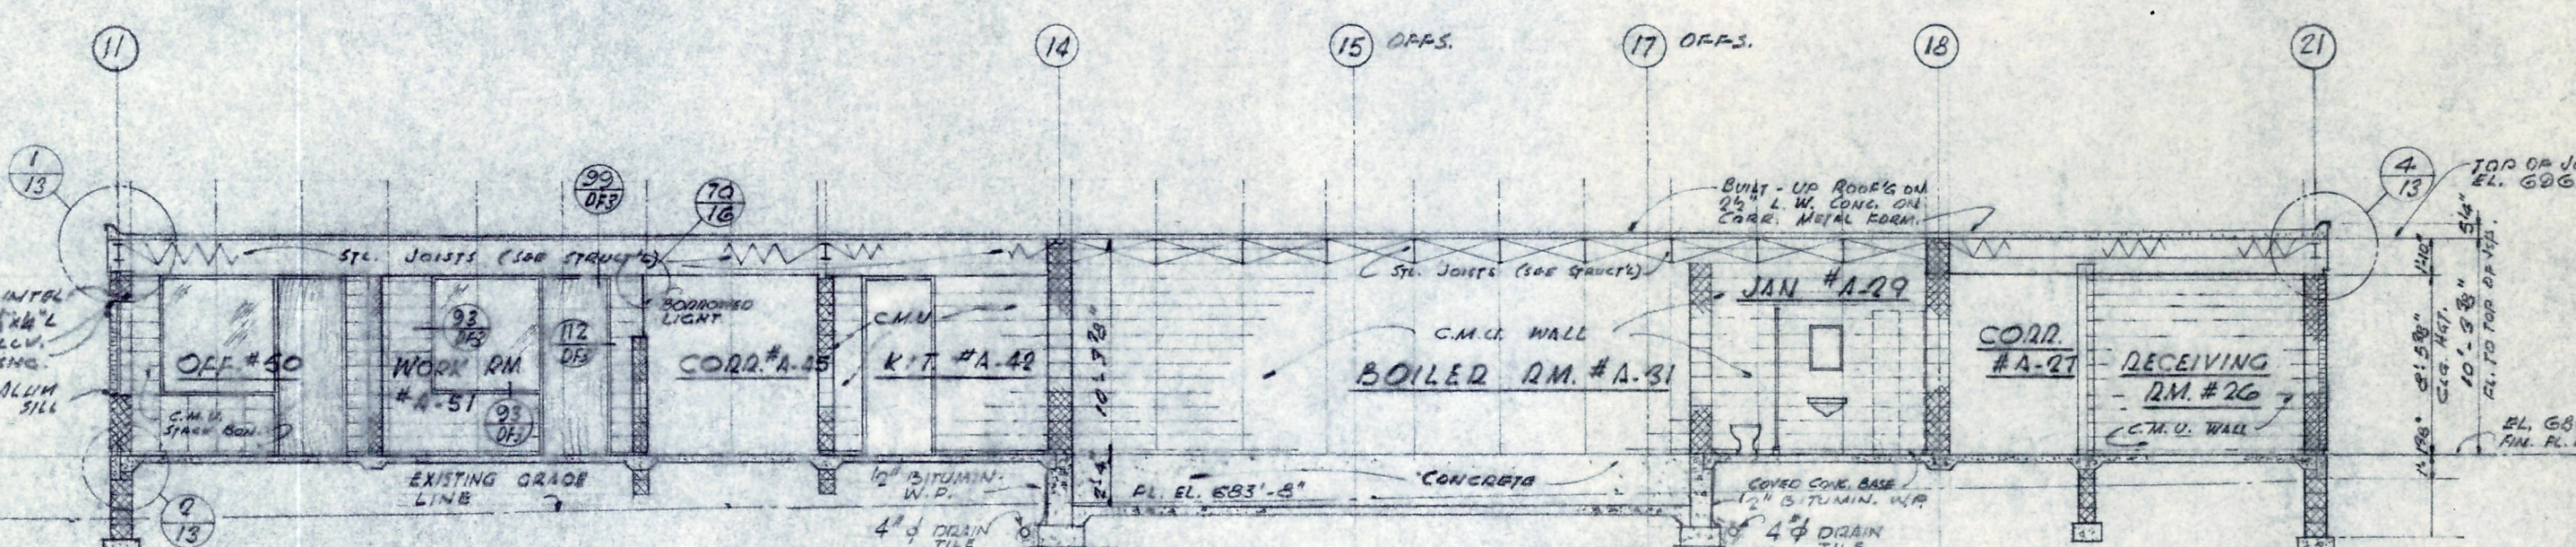


SECTION "T-II" UNIT A
SCALE 3/8"=1'-0"

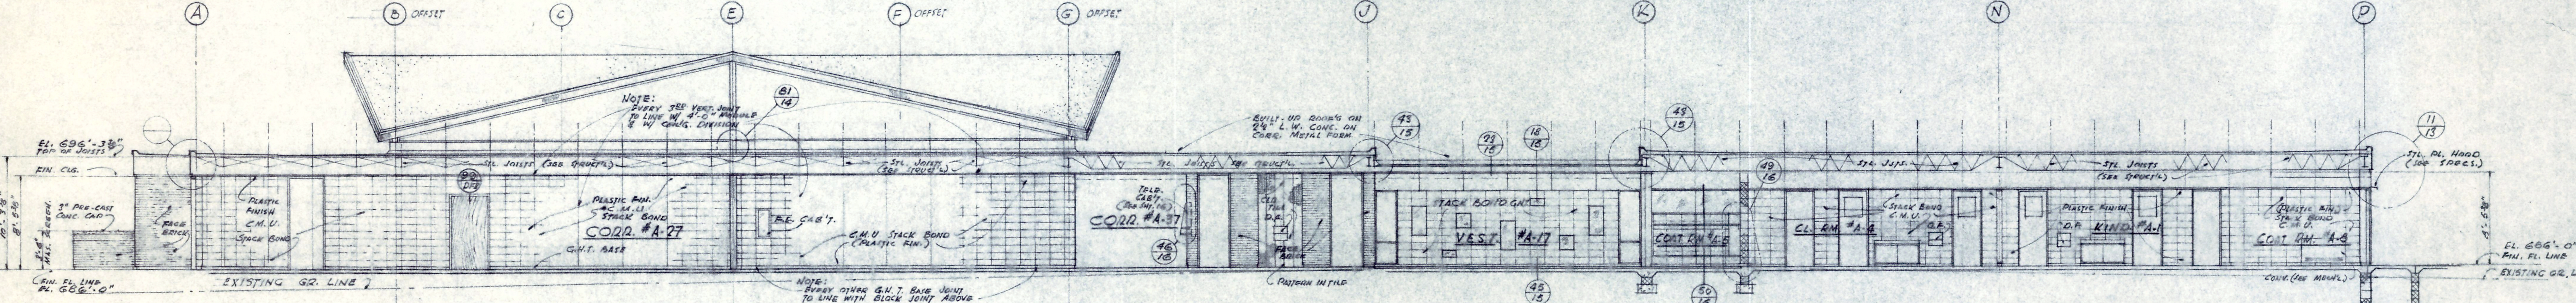

SECTION "U-II" UNIT A
SCALE 3/8"=1'-0"

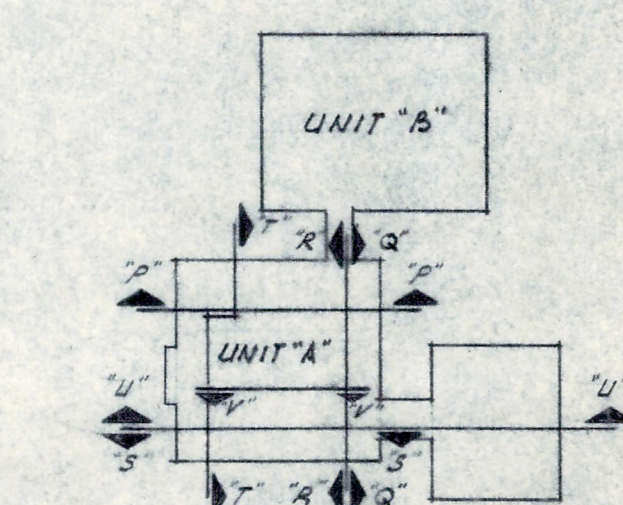


KEY PLAN

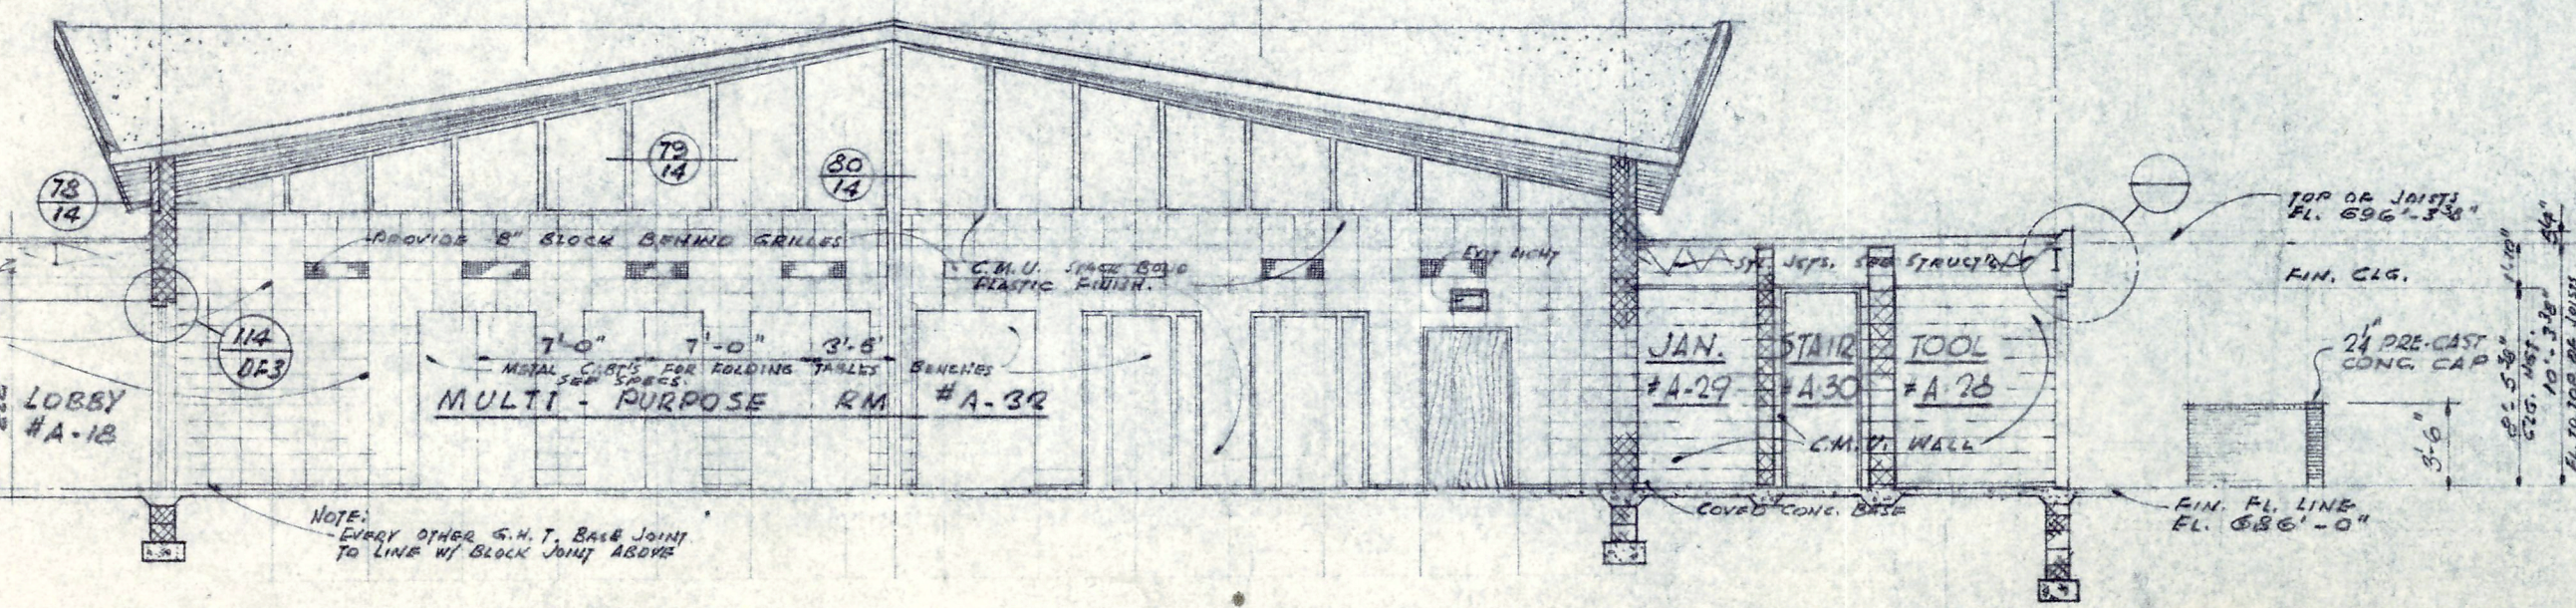

SECTION "V-II" UNIT A
SCALE 3/8"=1'-0"


GEN'L. NOTE
ALL INT. INTERIOR WALLS EXTEND UP TO WITHIN 2 1/2"
TO SOFT. OF ROOF. ALL OTHER WALLS 1/2" OVER BRD.
ON 2 1/2" S. SOFT TO STL. JOISTS 41/2" O.C.
BETWEEN CL. RM. AREAS, CORR. & CL. RM.

BUILDING SECTIONS UNIT "A"			
DATE 8/5/80	NEW ELEMENTARY SCHOOL, SECTION 9	FILE NO.	
REVISED	FOR LIVONIA PUBLIC SCHOOLS SCHOOL DISTRICT	1480	
	WAYNE COUNTY, MICHIGAN		
DRAWN BY A. H. H. H.	EBERLE M. SMITH ASSOC., INC.	SHEET NO.	11
	ARCHITECTS ENGINEERS		
	ROOM 626 • 153 EAST ELIZABETH STREET • DETROIT 1 • WOODWARD 5-8180		

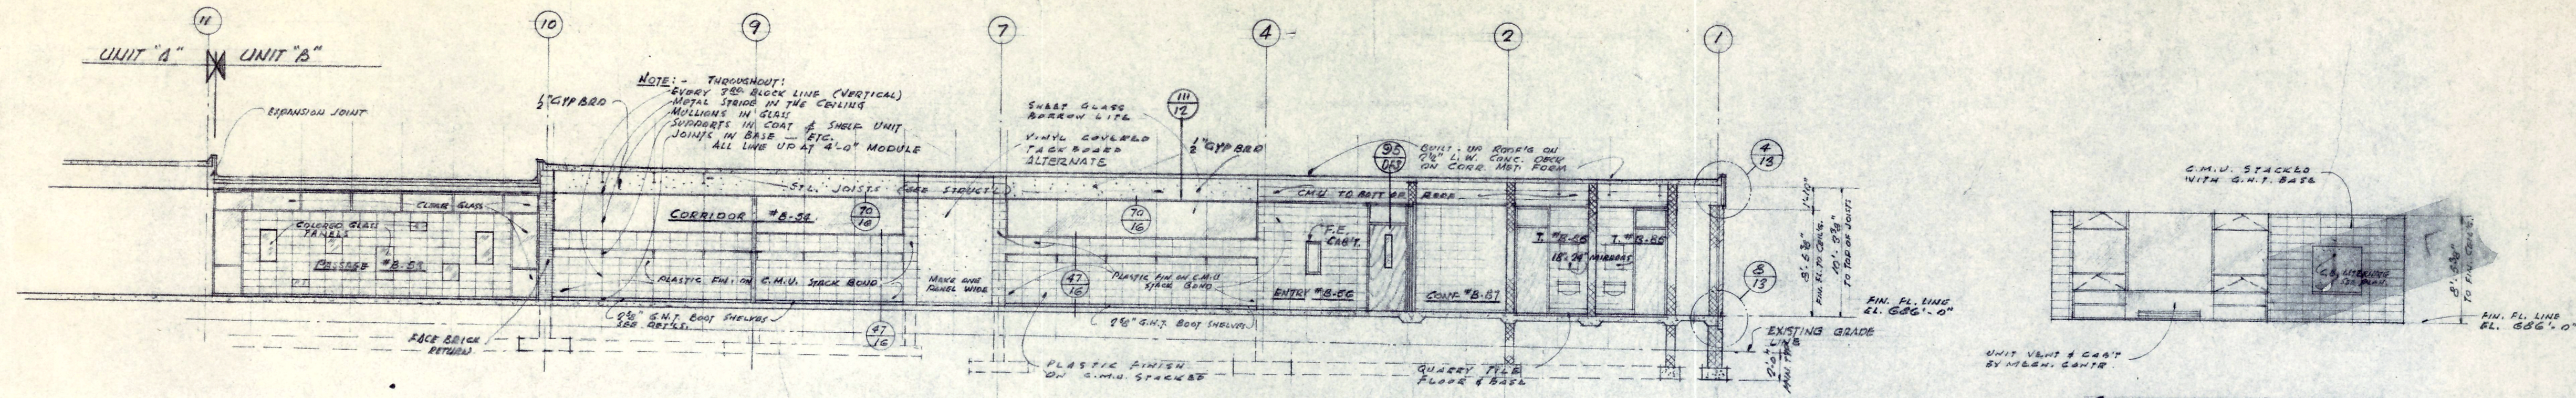


SECTION "W-12"

CLASSRM. EXTERIOR.
WALL AT 5'54"

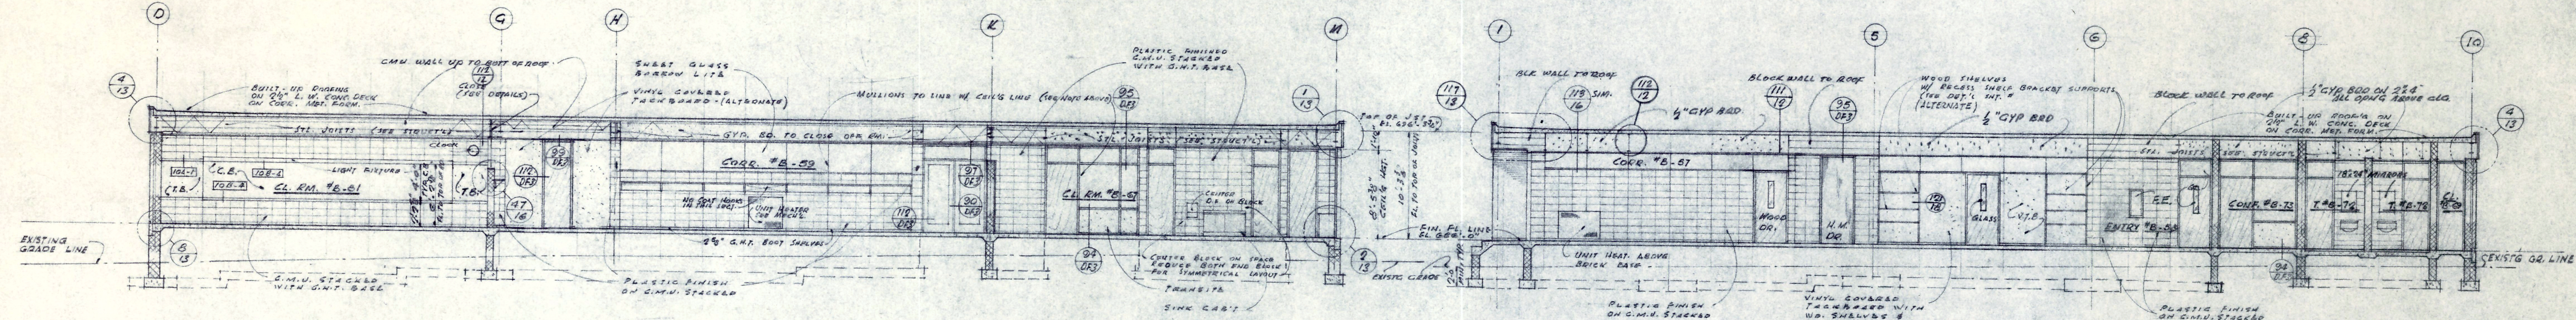


SECTION "X-12"


SECTION "Y-12"

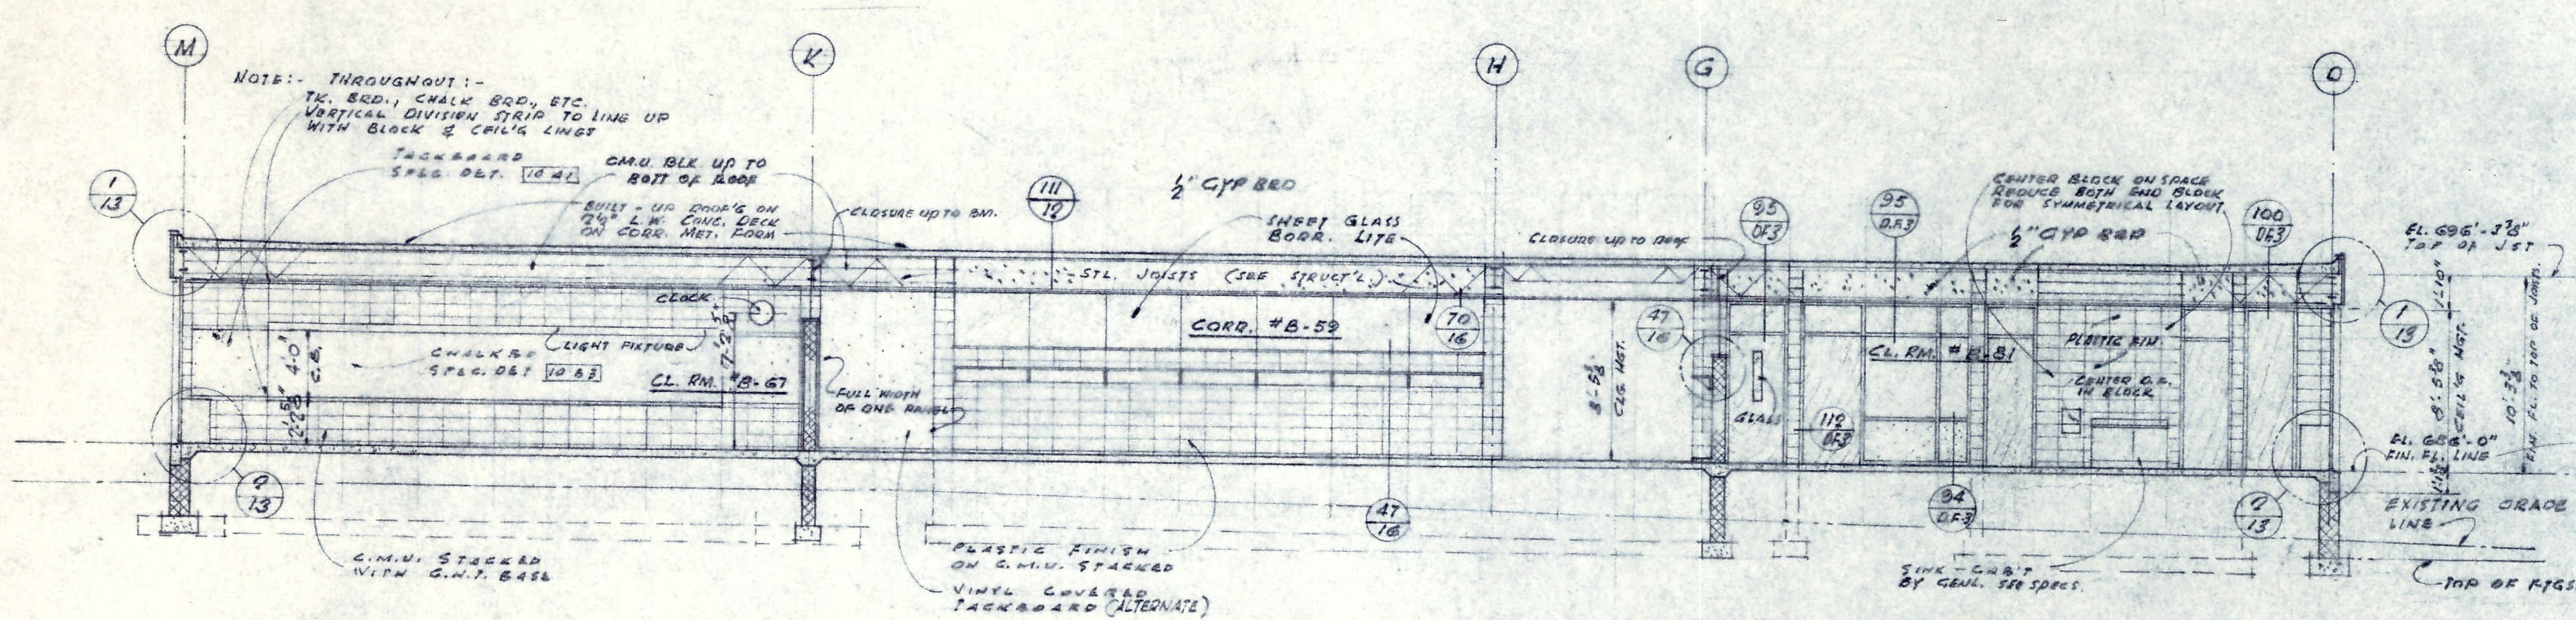


SECTION "Z-12"

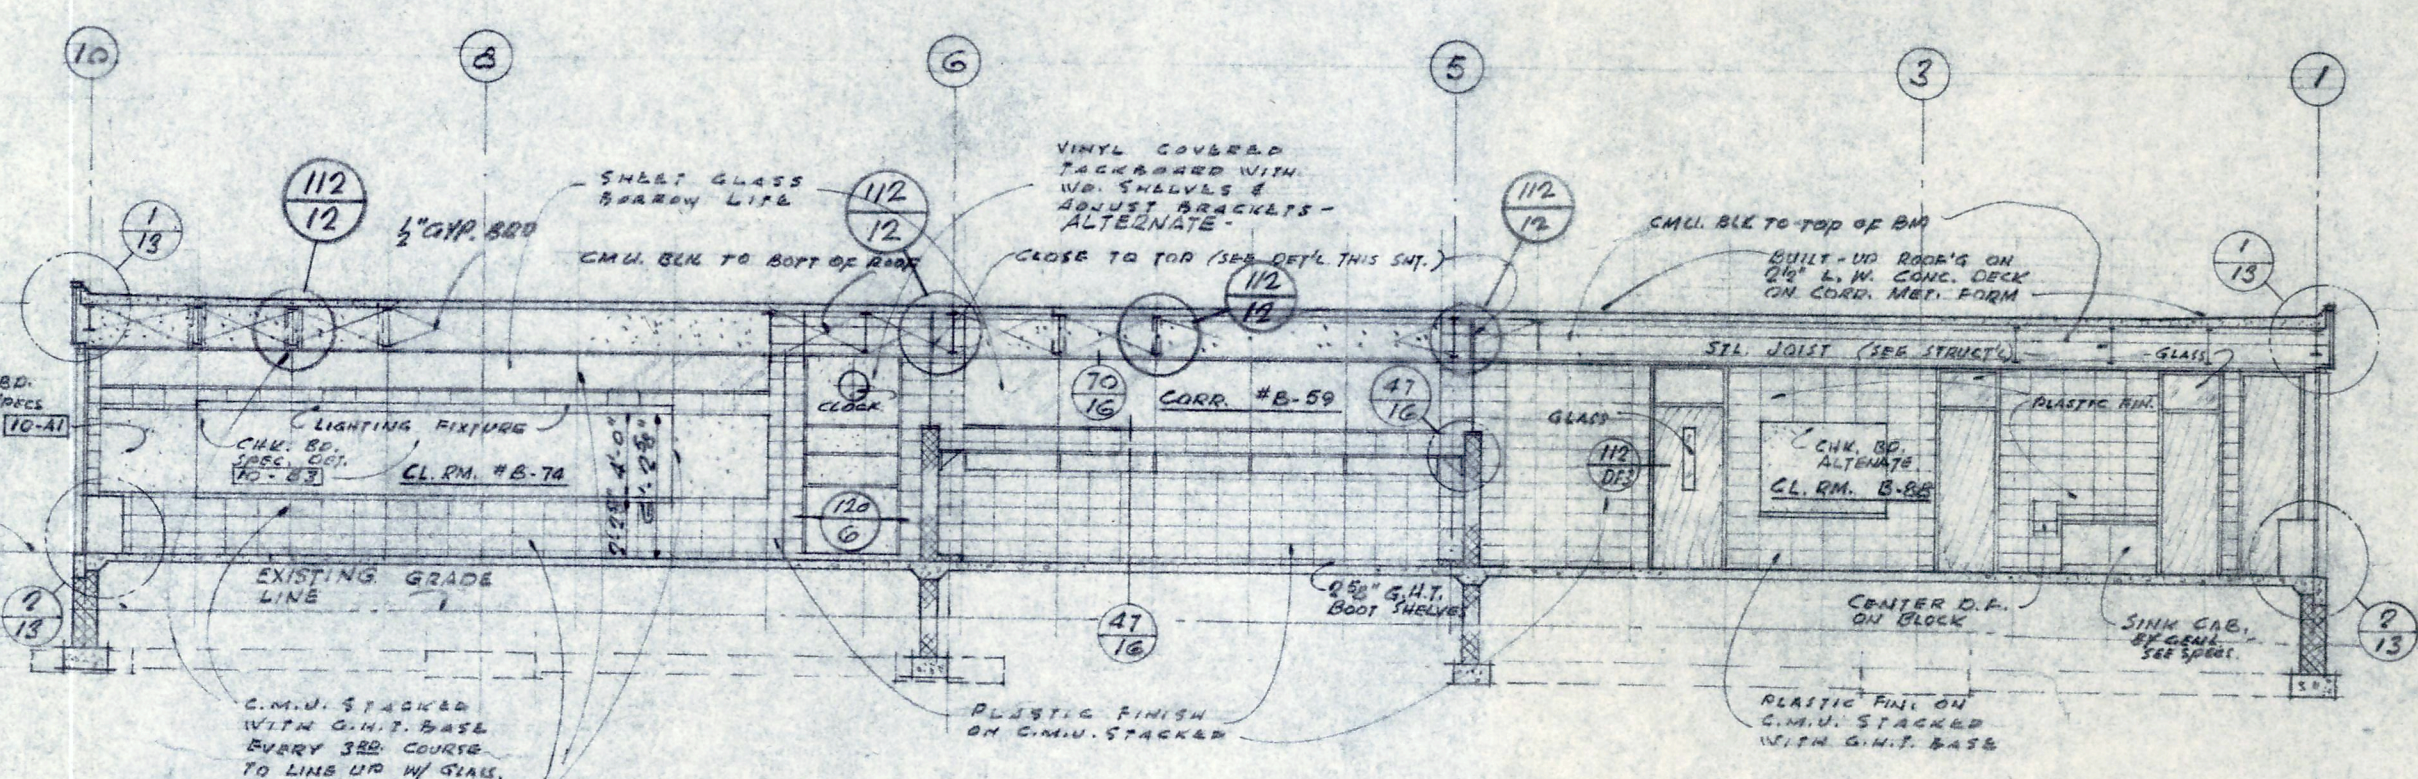

SECTION "A1-12"

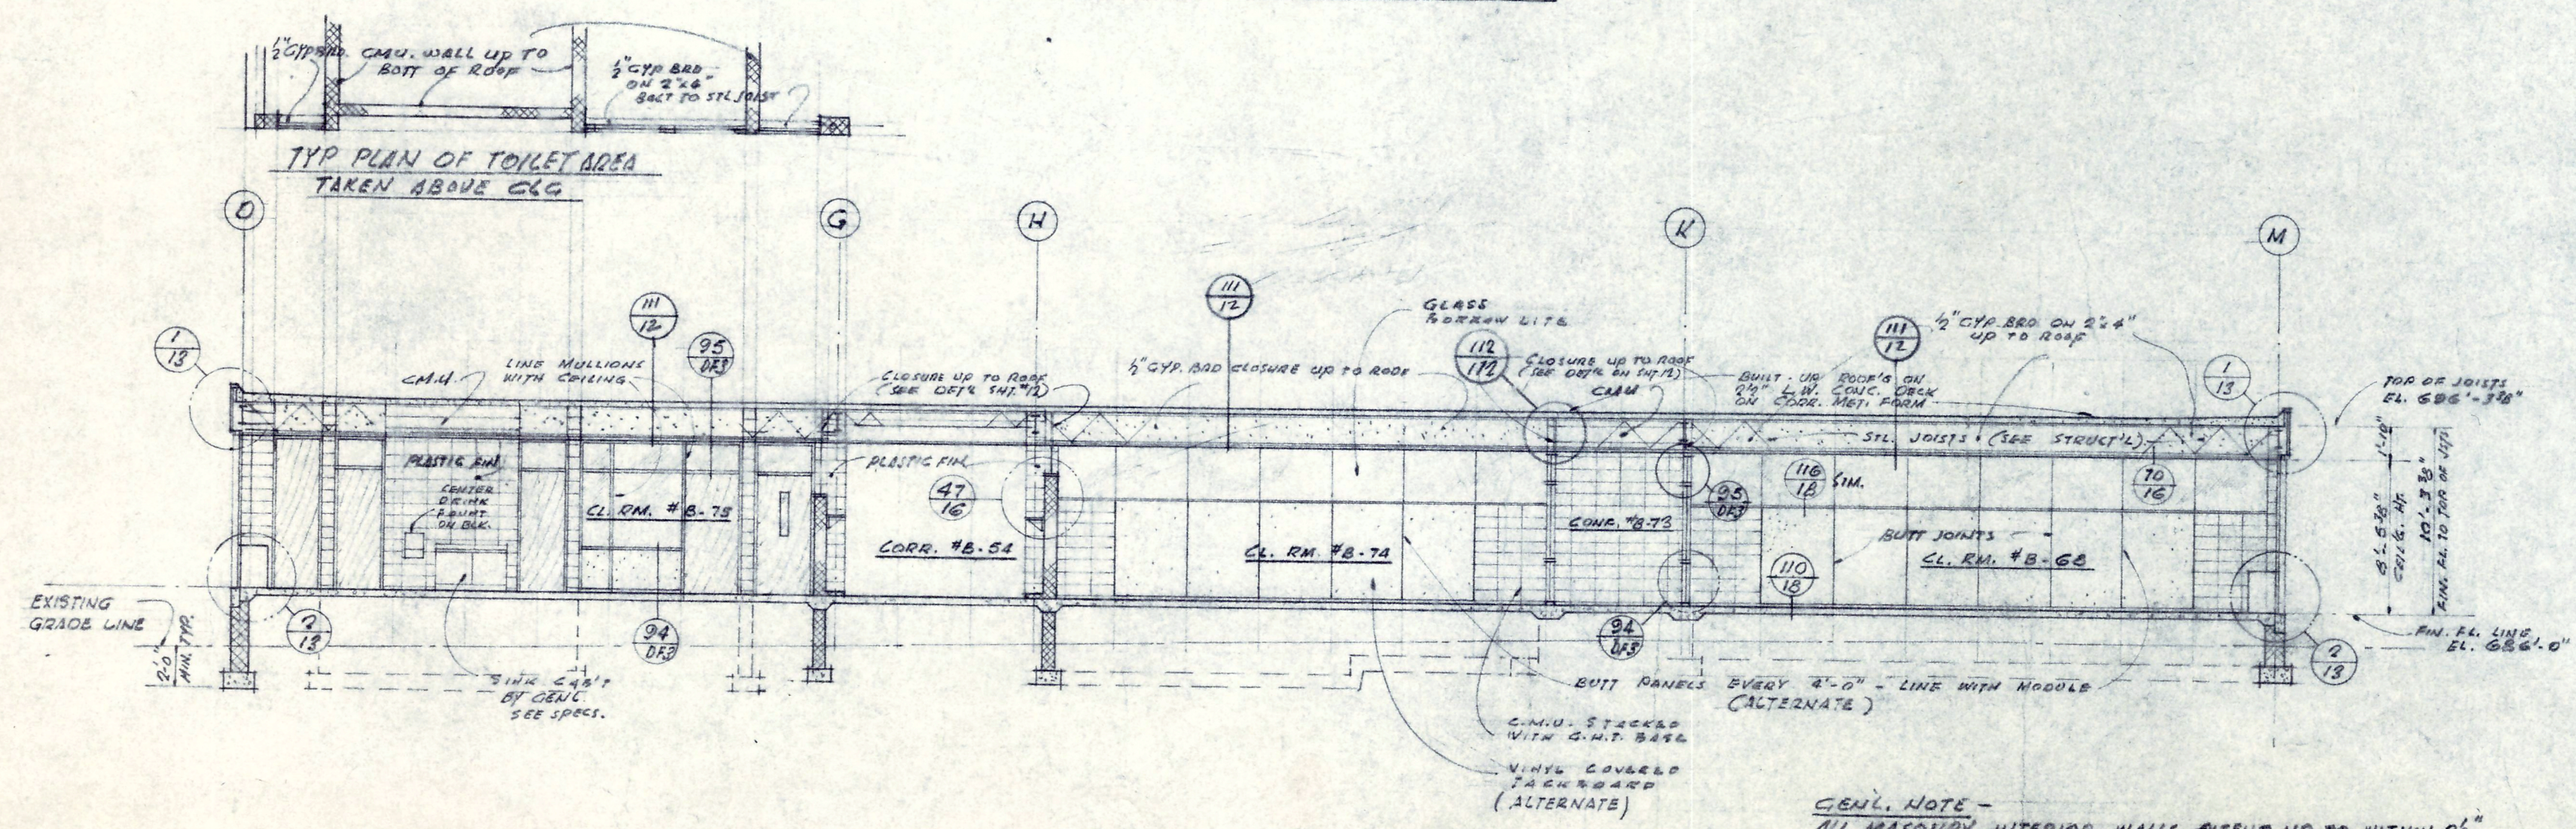

SECTION "B1-12"

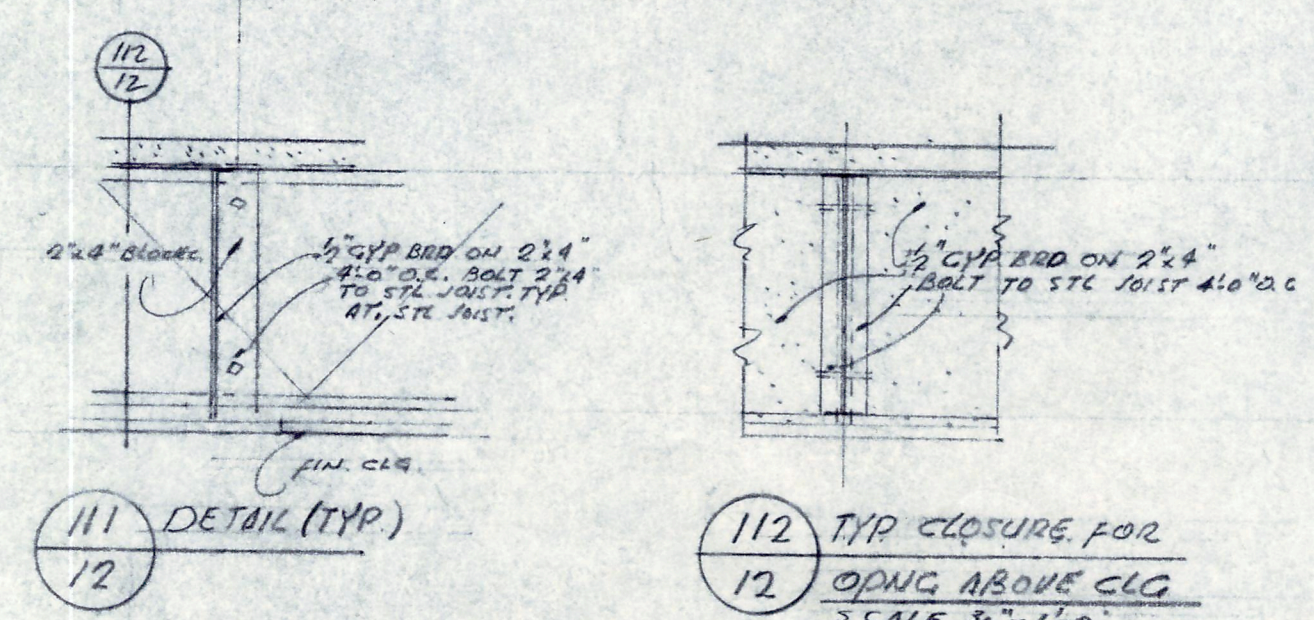

GENL. NOTE -
ALL MASONRY INTERIOR WALLS EXTEND UP TO WITHIN 2\"/>

BUILDING SECTIONS UNIT "B"			
DATE 9/5/60	NEW ELEMENTARY SCHOOL SECTION 9 FOR LIVONIA PUBLIC SCHOOLS SCHOOL DISTRICT WAYNE COUNTY, MICHIGAN		FILE NO. 1480
REVISED			
DRAWN BY E.B.L.	EBERLE M. SMITH ASSOC., INC. ARCHITECTS ENGINEERS		SHEET NO. 12
ROOM 626 • 153 EAST ELIZABETH STREET • DETROIT 1 • WOODWARD 5-8180			

