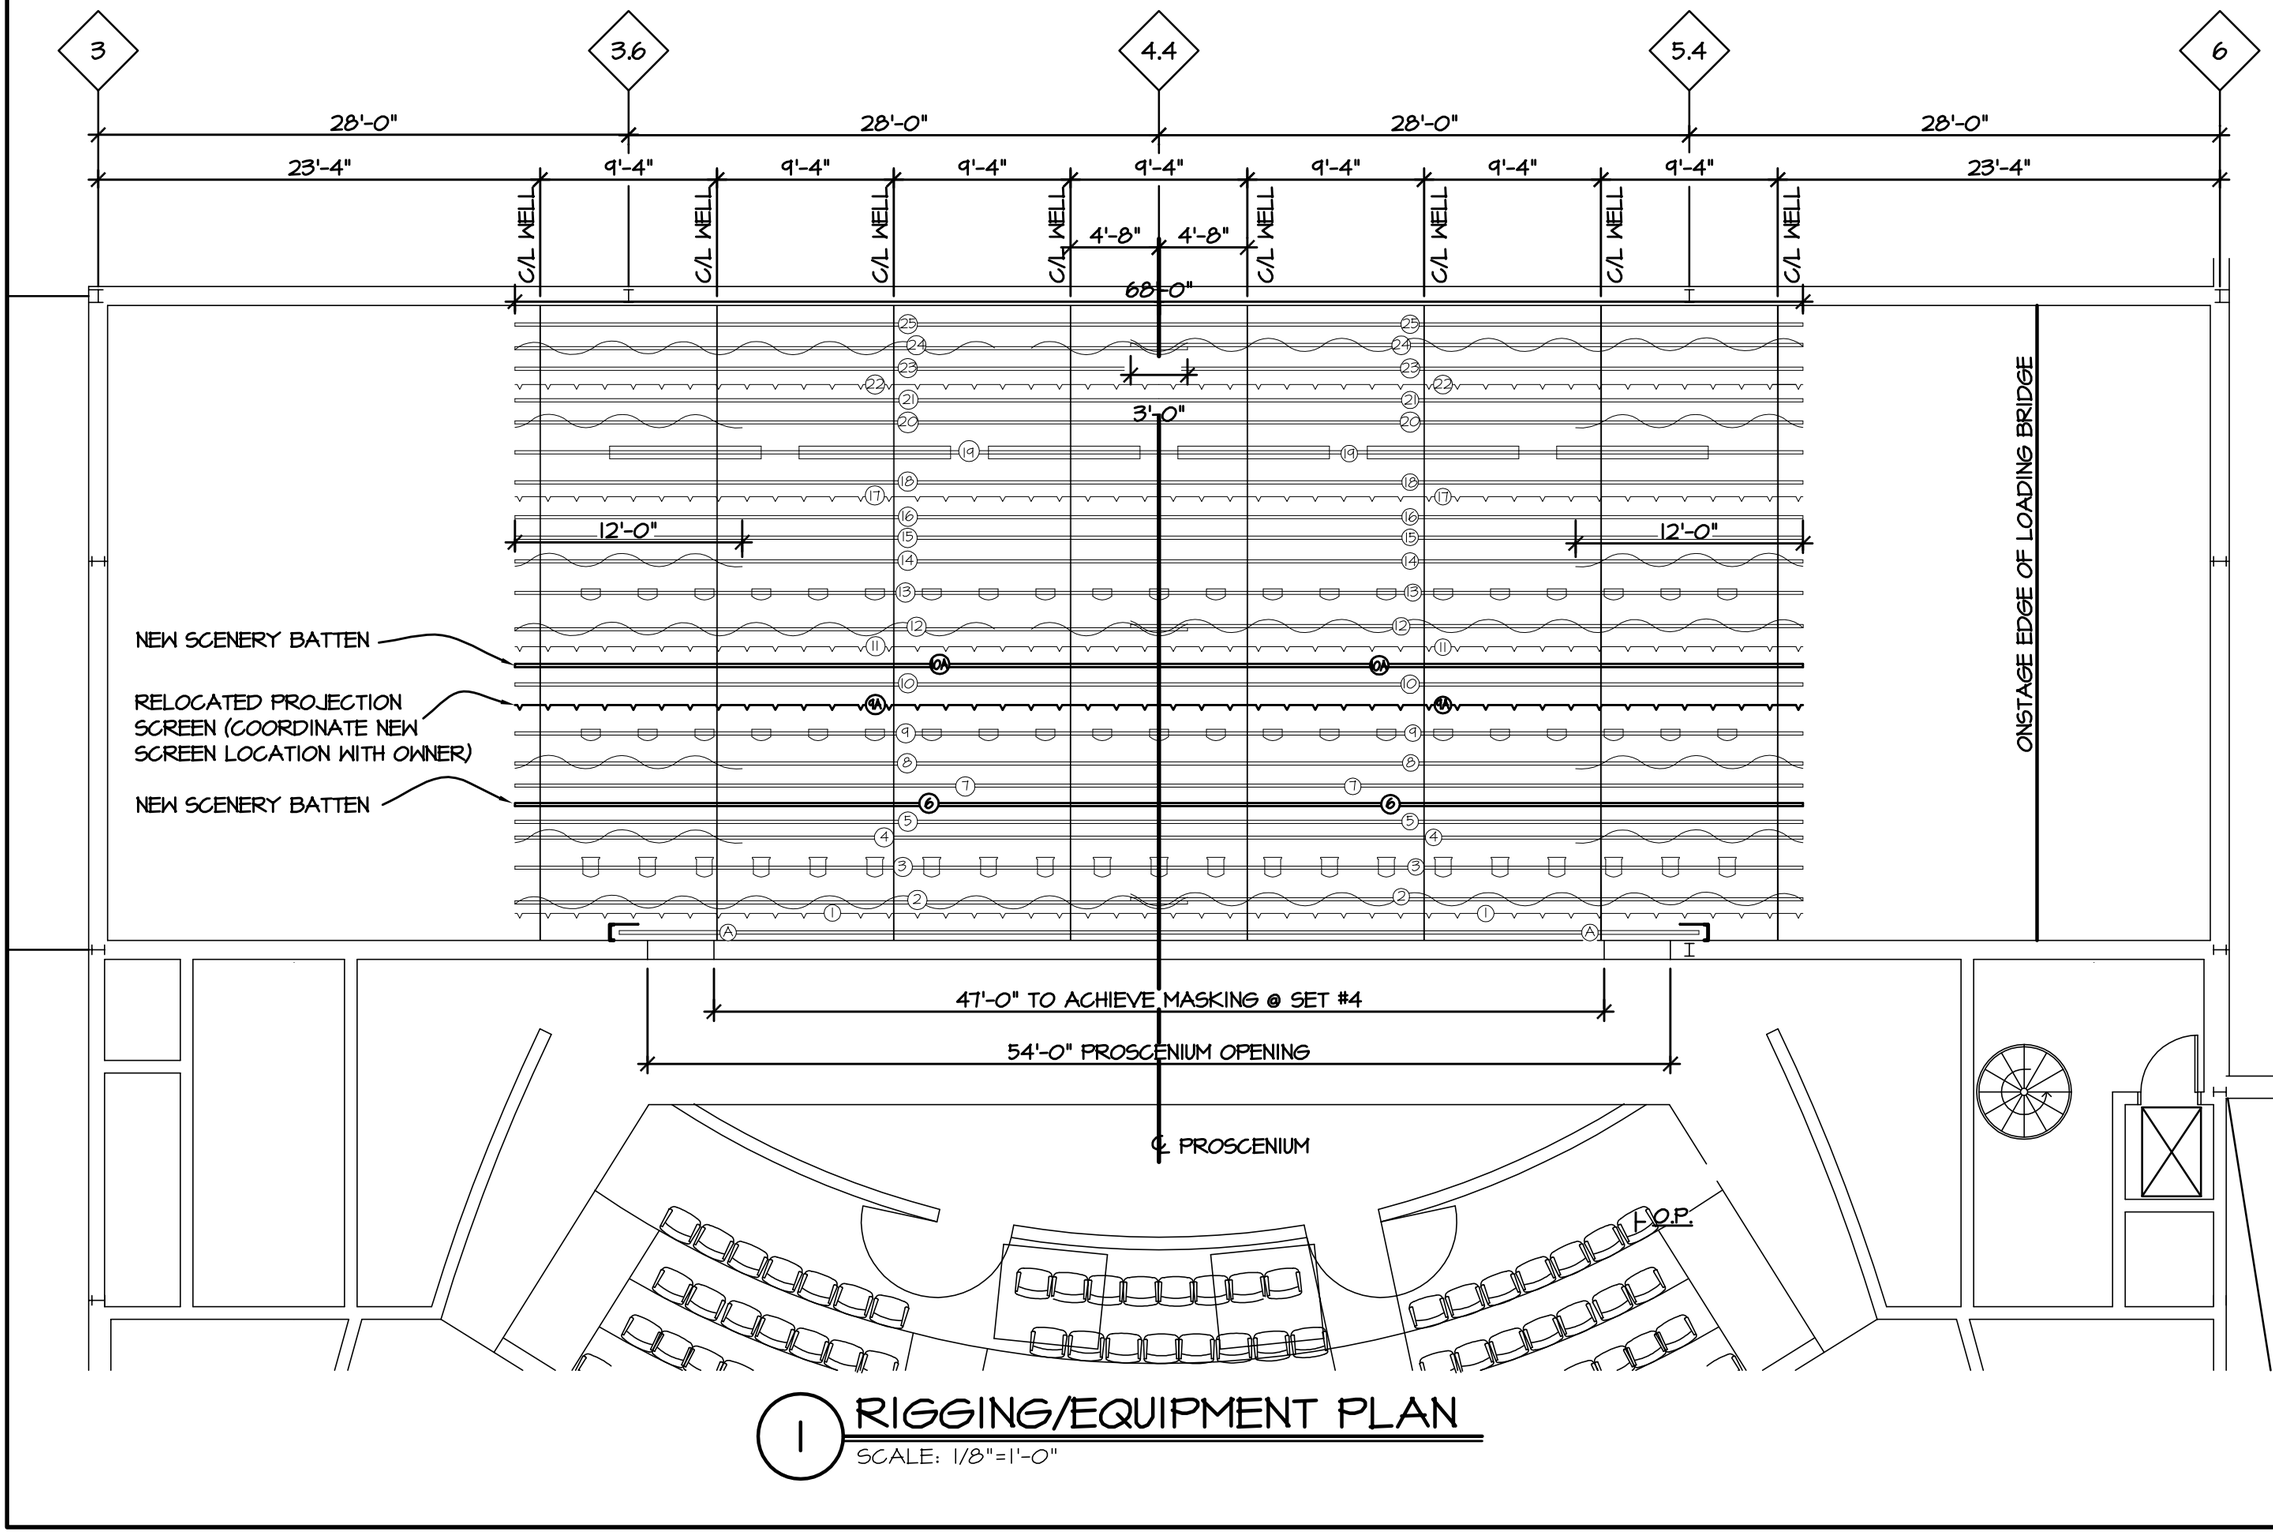


1 RIGGING/EQUIPMENT PLAN

SCALE: 1/8"=1'-0"

SHEET NO. A1

JOB NAME:
DEXTER COMMUNITY SCHOOLS
Dexter, Michigan
2008 Bond Improvements - Phase I
Dexter High School

Sketch No.: 01
JOB NUMBER: 2466.39
DATE: 12.22.10

Kingscott
KALAMAZOO | GRAND RAPIDS | CHELSEA
229 East Michigan Ave., Suite 335
Kalamazoo, MI 49007-6403
P: 269.381.4880 | F: 269.381.4915
800.252.7915