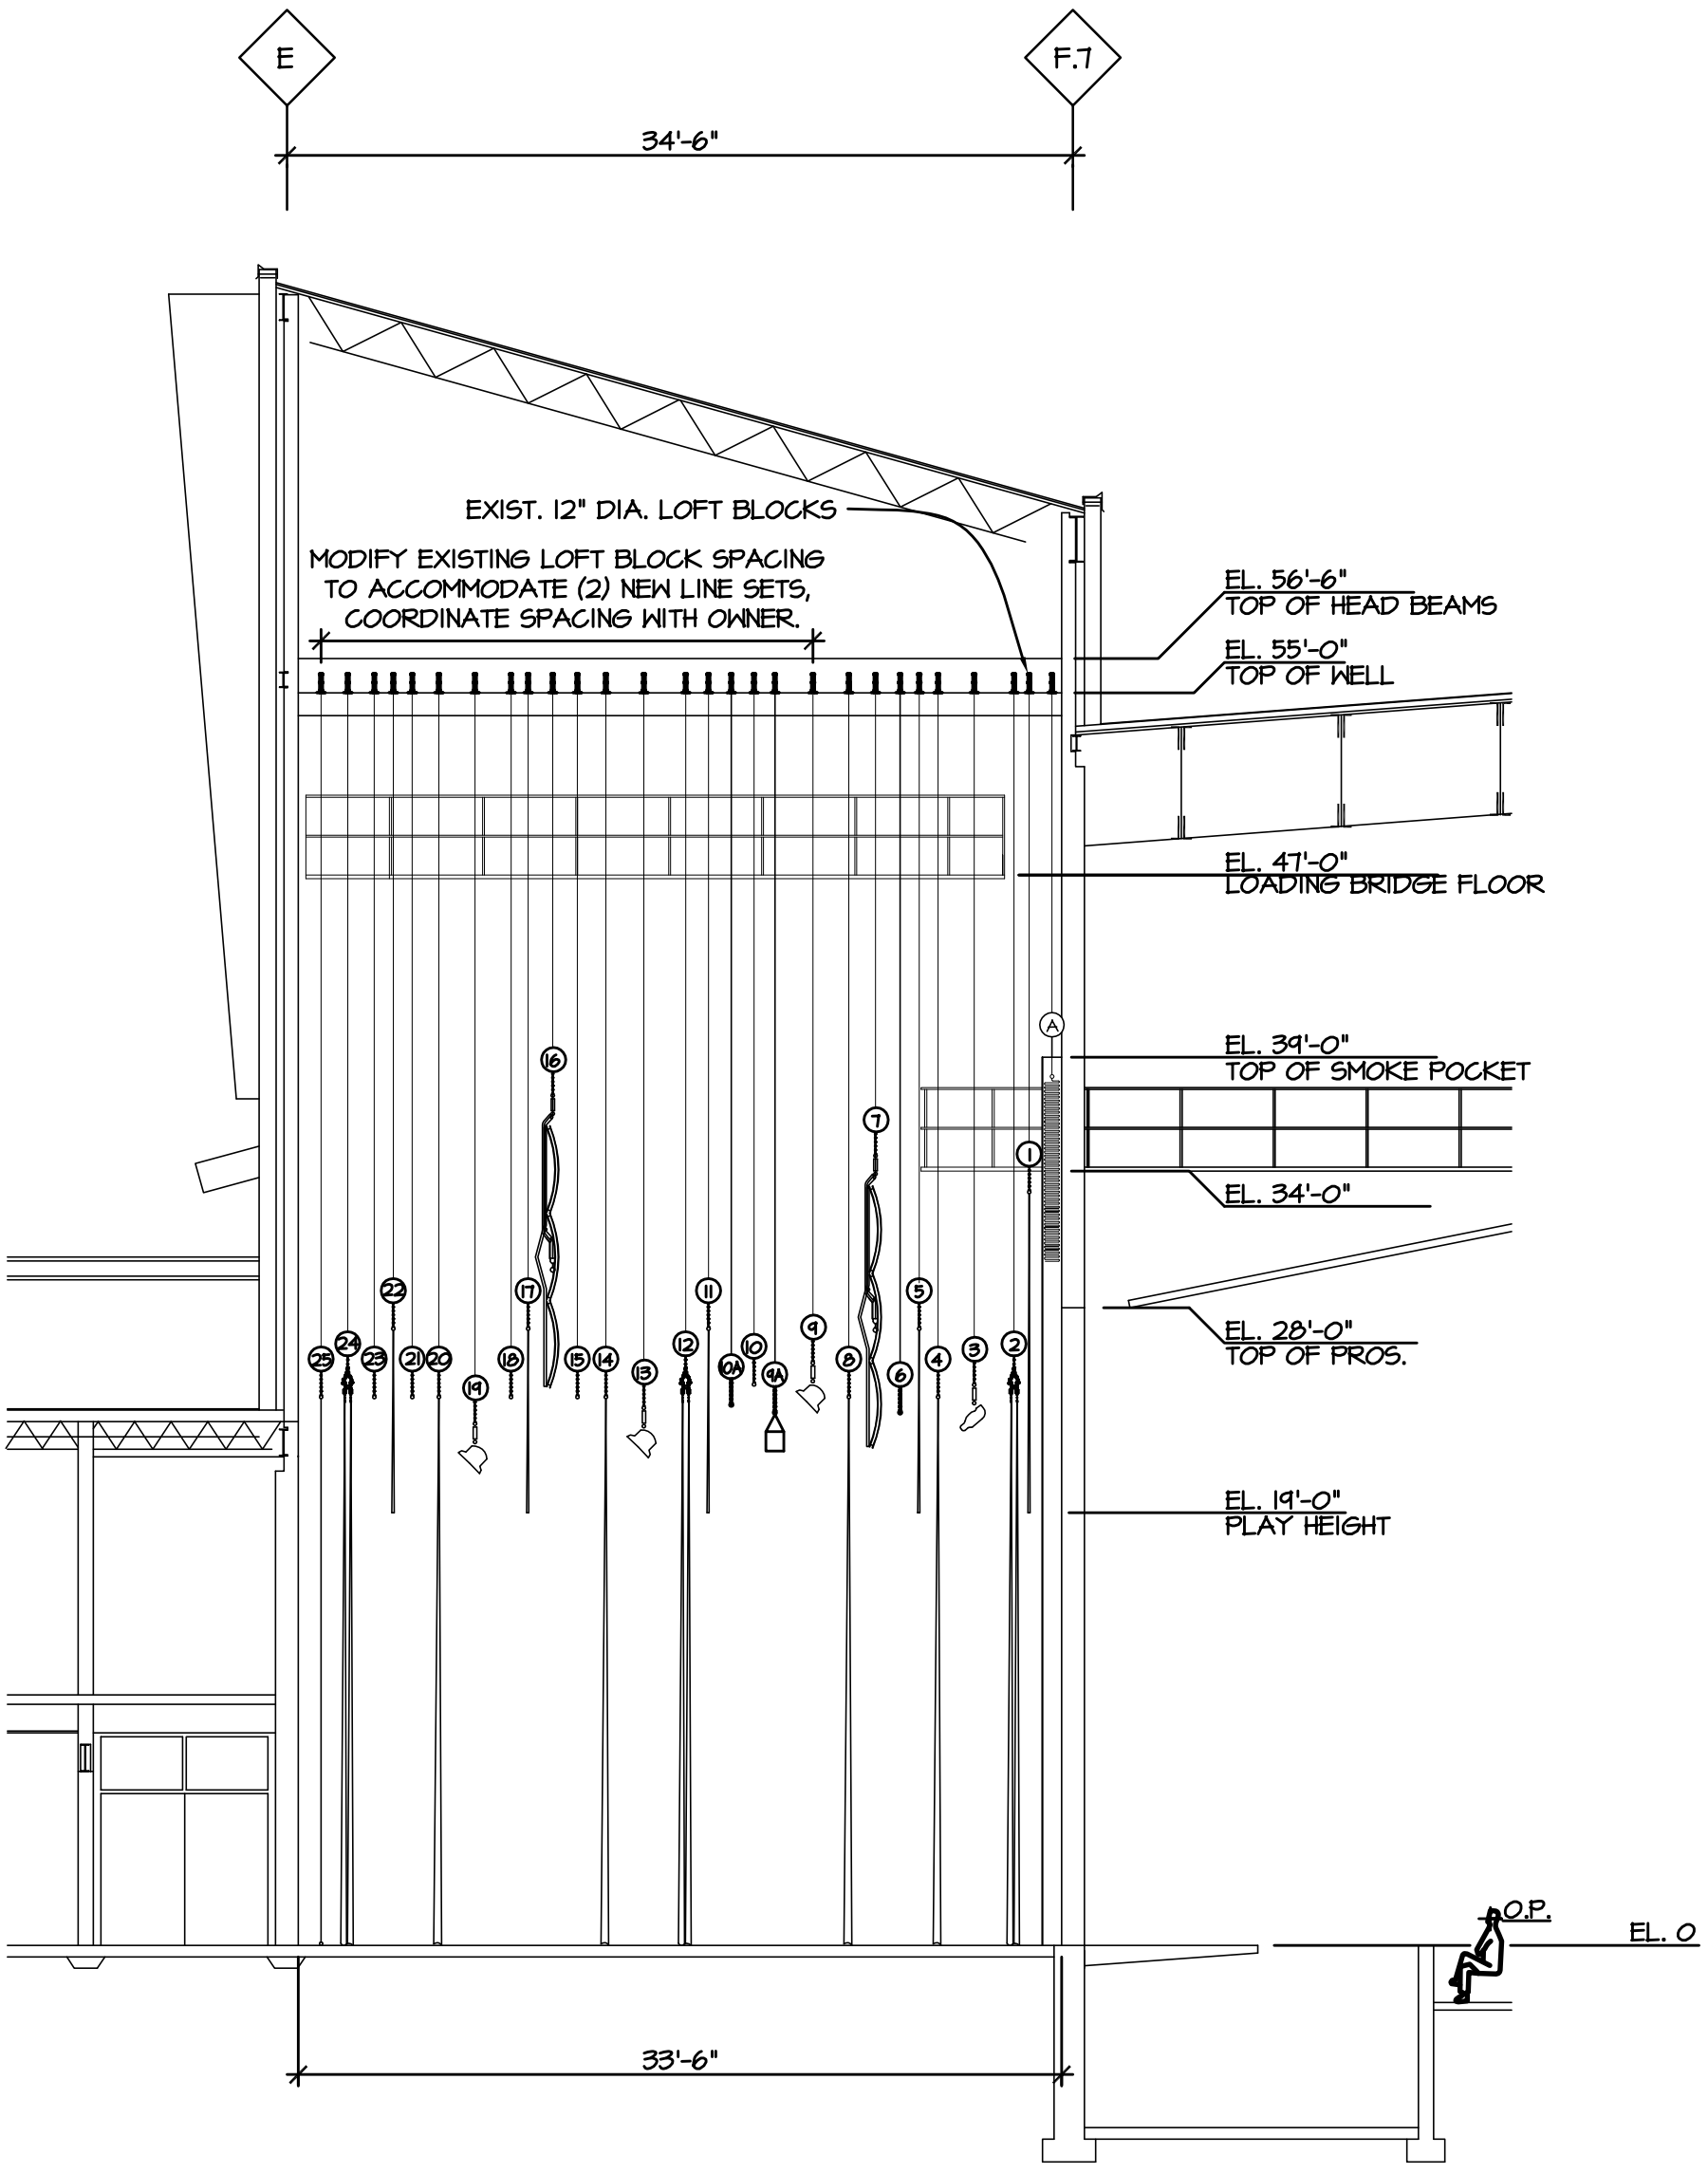


2 RIGGING/EQUIPMENT SECTION

SCALE: 1/8"=1'-0"

Kingscott
KALAMAZOO | GRAND RAPIDS | CHELSEA
229 East Michigan Ave., Suite 335
Kalamazoo, MI 49007-6403
P: 269.381.4880 | F: 269.381.9110
800.632.7815

Sketch No.: 02

JOB NUMBER: 2466.39

DATE: 12.22.10

JOB NAME:
DEXTER COMMUNITY SCHOOLS
Dexter, Michigan
2008 Bond Improvements - Phase I
Dexter High School

SHEET NO. A2