

-EQUIPMENT SCHEDULE-

ITEM		DISTANCE FROM PROSCENIUM	NOTES	NOTES
A	FIRE CURTAIN (MOTORIZED ALTERNATE)	5'	BRAIL	38'-0"H x 57'-0"W
1	VALANCE	1'-5"	COUNTERWEIGHT	14'-0"H x 68'-0"W
2	MAIN CURTAIN (TWO SECTIONS)	2'-1"	COUNTERWEIGHT	24'-0"H x 35'-6"W
3	No. 1 ELECTRIC	3'-10"	COUNTERWEIGHT	-
4	No. 1 LEG	5'-5"	COUNTERWEIGHT	24'-0"H x 18'-0"W
5	No. 1 BORDER	6'-3"	COUNTERWEIGHT	8'-0"H x 102'-0"W
6	PROJECTION SCREEN	7'-1"	COUNTERWEIGHT	-
7	LIGHTED SHELL	8'-2"	COUNTERWEIGHT	12'-0"D x 64'-0"W
8	No. 2 LEG	9'-4"	COUNTERWEIGHT	24'-0"H x 18'-0"W
9	No. 2 ELECTRIC	10'-11"	COUNTERWEIGHT	-
10	SCENERY BATTEN	12'-6"	COUNTERWEIGHT	-
11	No. 2 BORDER	13'-6"	COUNTERWEIGHT	8'-0"H x 102'-0"W
12	MID STAGE TRAVELER (TWO SECTIONS)	14'-6"	COUNTERWEIGHT	24'-0"H x 35'-6"W
13	No. 3 ELECTRIC	16'-4"	COUNTERWEIGHT	-
14	No. 3 LEG	18'-0"	COUNTERWEIGHT	24'-0"H x 18'-0"W
15	SCENERY BATTEN	19'-3"	COUNTERWEIGHT	-
16	LIGHTED SHELL	20'-4"	COUNTERWEIGHT	12'-0"D x 64'-0"W
17	No. 3 BORDER	21'-5"	COUNTERWEIGHT	8'-0"H x 102'-0"W
18	SCENERY BATTEN	22'-2"	COUNTERWEIGHT	-
19	No. 4 ELECTRIC	23'-9"	COUNTERWEIGHT	-
20	No. 4 LEG	25'-4"	COUNTERWEIGHT	24'-0"H x 18'-0"W
21	SCENERY BATTEN	26'-6"	COUNTERWEIGHT	-
22	No. 4 BORDER	27'-4"	COUNTERWEIGHT	8'-0"H x 102'-0"W
23	SCENERY BATTEN	28'-2"	COUNTERWEIGHT	-
24	REAR TRAVELER (TWO SECTIONS)	29'-4"	COUNTERWEIGHT	24'-0"H x 35'-6"W
25	CYCLORAMA	30'-6"	COUNTERWEIGHT	24'-0"H x 68'-0"W

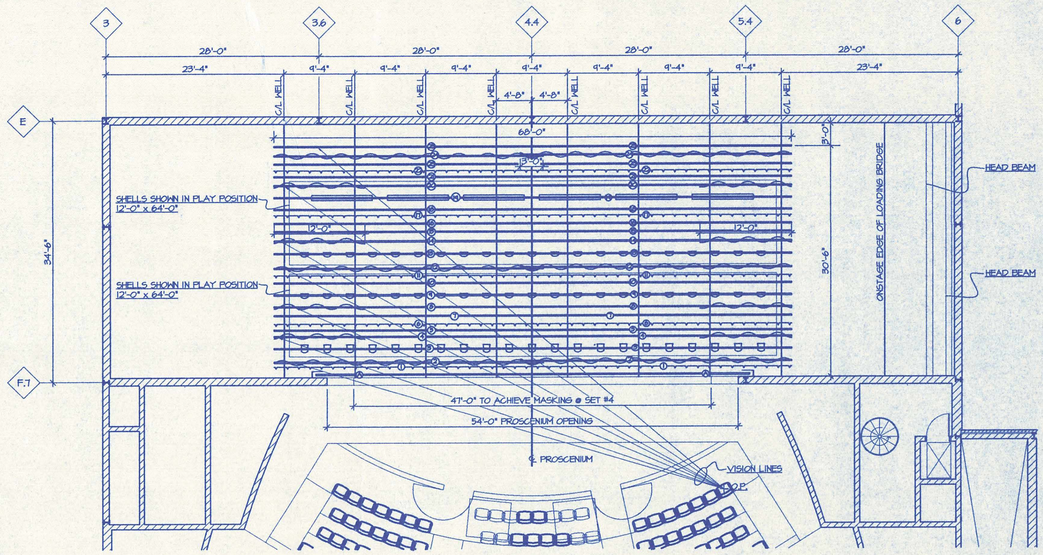

3 RIGGING PLAN OF STAGE
SCALE: 1/8" = 1'-0"

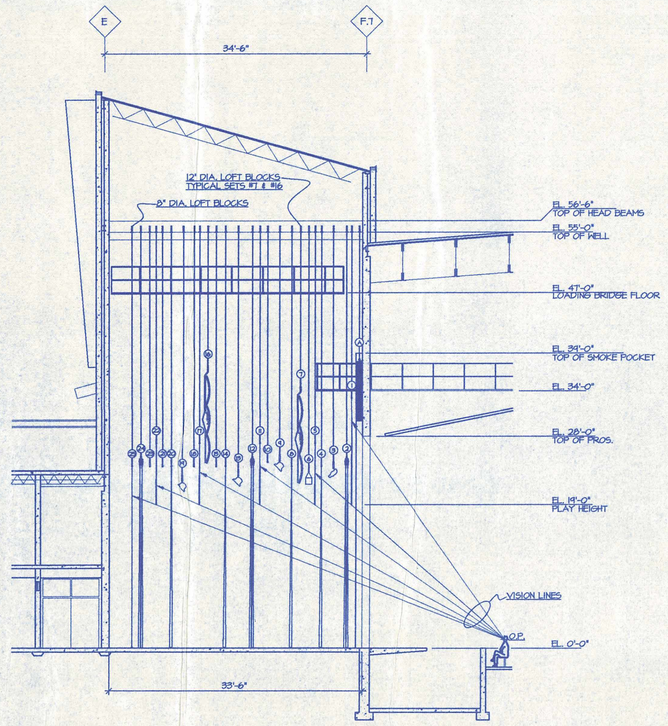

3 SECTION OF RIGGING
SCALE: 1/8" = 1'-0"


Kingscott
Architecture, Engineering, Interior Design
239 East Michigan Suite 339 Kalamazoo, Michigan 1-800-637-7815

COMMUNITY DEXTER SCHOOLS

HIGH SCHOOL

REVISIONS/REVIEW	DATE
BID PKG. 15	ISSUED 9-30-99
ISSUED FOR BIDS	12-22-99

KEY PLAN

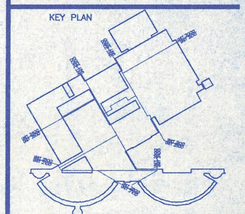

SCALE as shown
JOB NO. 2466-07
NORTH

SHEET TITLE
RIGGING PLAN & SECTION

SHEET NO.
a1.29

© KINGSCOTT ASSOCIATES INC. KALAMAZOO, MICHIGAN

OVER

PS.1.A
XDAS

PRINTED - A1_20 PLT - 12/22/99 1:48:57 PM
U:\DEXTER\2466_07\arch\A1_29.dwg Wed Dec 22 13:32:25 1999 JEFF C.