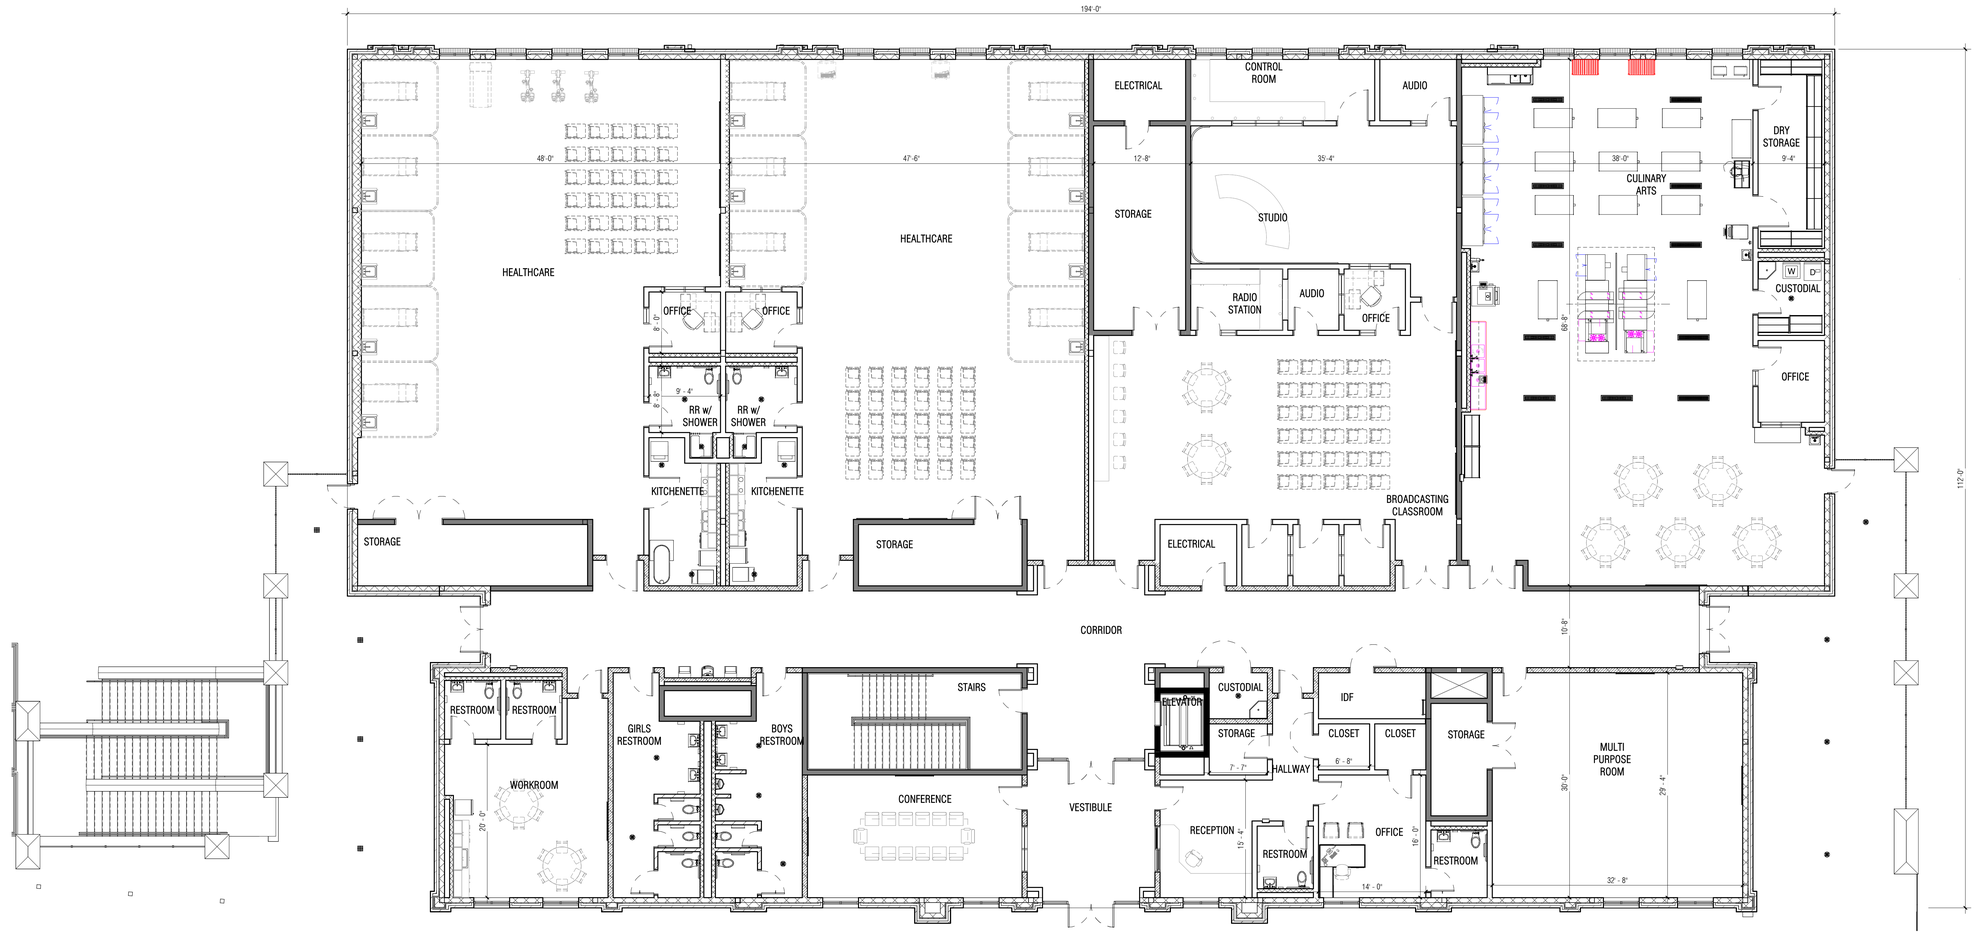

1 FLOOR PLAN - UPPER LEVEL
A0.5 SCALE: 1/8" = 1'-0"

Breaux & Associates
ARCHITECTS

FANNIN COUNTY HIGH SCHOOL NEW CTAE

FANNIN COUNTY SCHOOLS

24135
02/12/2026
1/8" = 1'-0"