WASHBURN HIGH SCHOOL

EXISTING GIRLS LOCKER SPACE | EXISTING BOYS LOCKER SPACE | REMODEL AREA

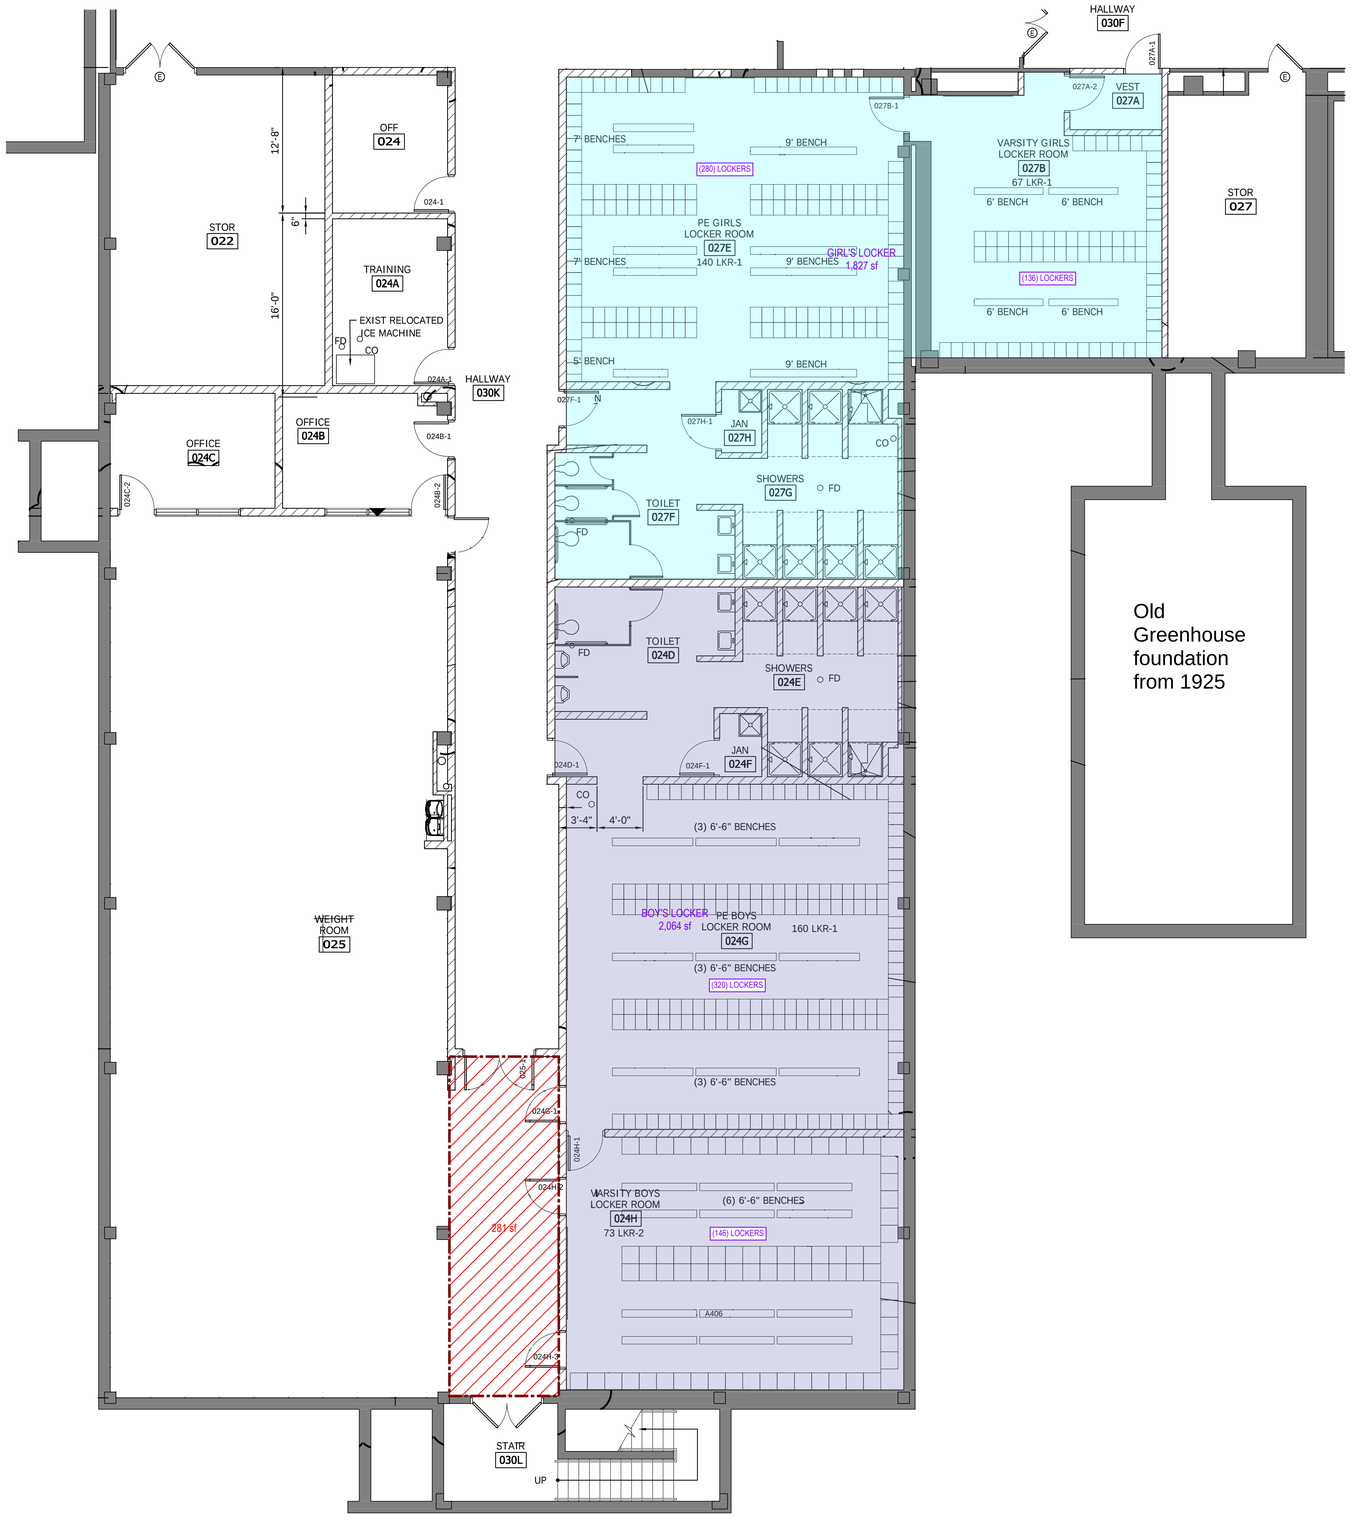

1 PARTIAL ENLARGED GROUND FLOOR RENOVATION PLAN

0 2'-8" 5'-4" 10'-8" 3/16" = 1'-0"

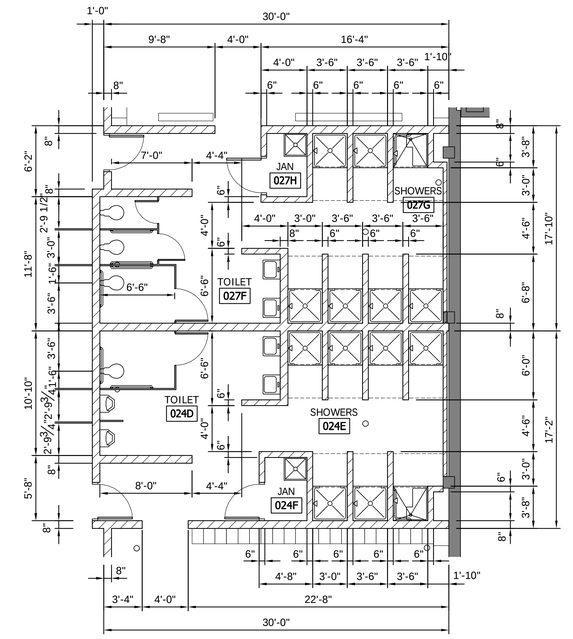

1 2 PARTIAL ENLARGED GROUND FLOOR DIMENSION PLAN

0 2'-8" 5'-4" 10'-8"

Stantec
2335 Highway 36 W
St. Paul, MN 55113
www.stantec.com

MINNEAPOLIS PUBLIC SCHOOLS - SPECIAL DISTRICT NO. 1

WASHBURN HIGH SCHOOL FY2017 RENOVATIONS

PARTIAL ENLARGED RENOVATED GROUND FLOOR PLANS

NO	REVISION	DATE
1	PR 1	4/7/17
2	PR 3	4/14/17
3	PR 4	4/28/17
4	PR 5	6/20/17

SURVEY	
DRAWN	BPP
DESIGNED	BPP
CHECKED	
APPROVED	
PROJ. NO.	193803631

SHEET NUMBER

A401