PW:

DESIGNED BY: C. ECKLUND | DRAFTED BY: C. CLARK | CHECKED BY: R. BENNETT | DESIGN SUPERVISOR: W. DALEY | CHECKED BY: R. BENNETT

THIS SHEET SUPERSEDES SHEET 30 — 30R1 / 372

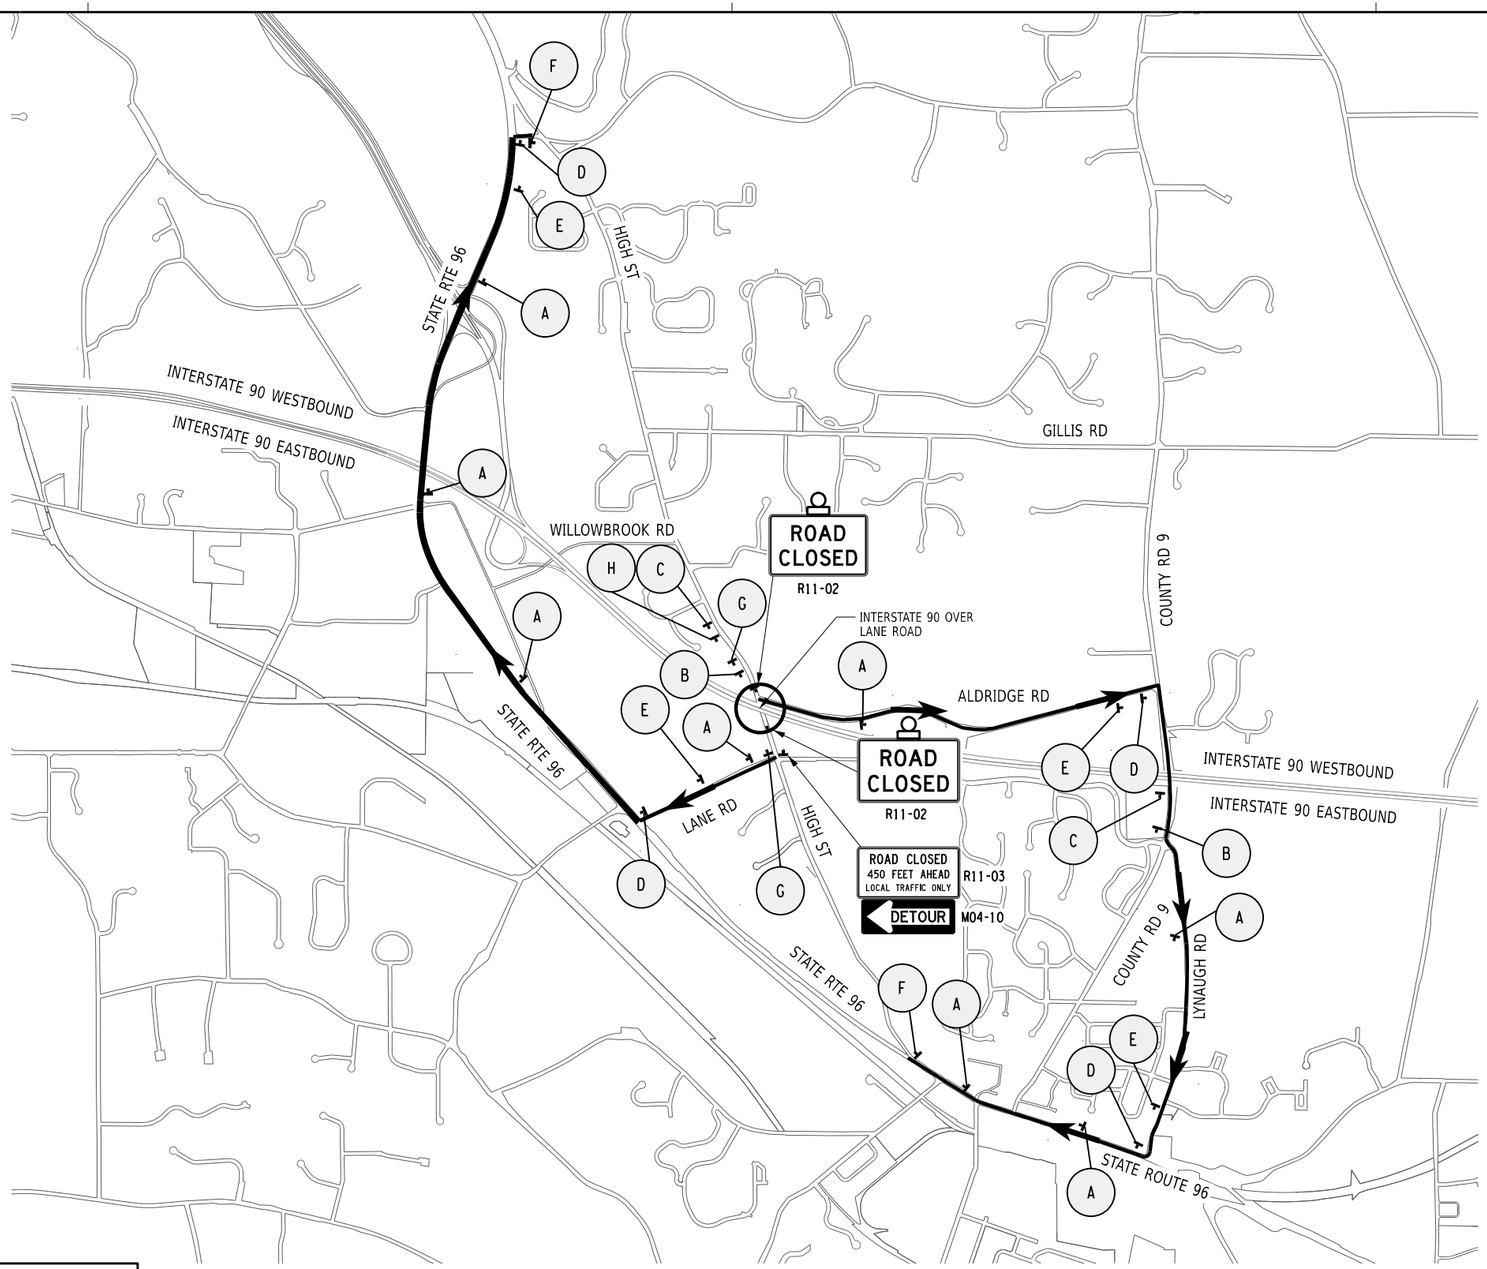

SIGN LEGEND

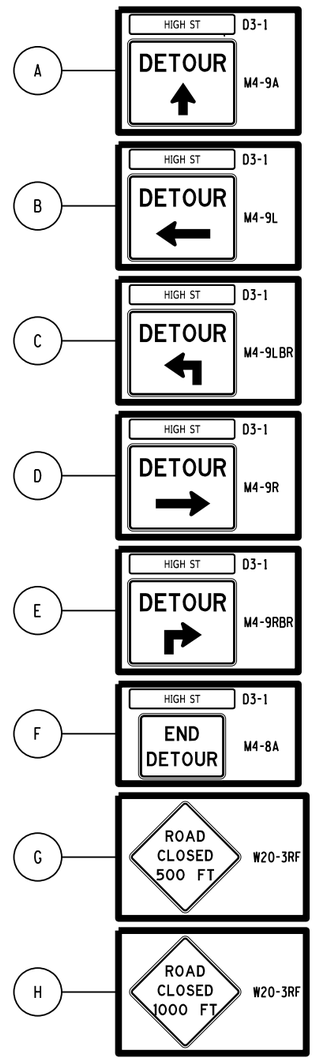

WORK ZONE TRAFFIC CONTROL LEGEND

SYMBOL	DESCRIPTION
←	DIRECTION OF TEMPORARY TRAFFIC DETOUR
T	SIGN, TEMPORARY

NOTE:

TYPE III CONSTRUCTION BARRICADES TO BE PLACED AT ALL R11-02 & R11-03 LOCATIONS.

1250 0 1250 2500 3500 5000'

1" = 2500'

ALTERED ON:	AFFIXED ON: 06/21/2024
SIGNATURE: STAMP:	SIGNATURE: STAMP: STATE OF NEW YORK RICHARD CHARLES BENNETT 084070 LICENSED PROFESSIONAL ENGINEER

IT IS A VIOLATION OF LAW FOR ANY PERSON, UNLESS THEY ARE ACTING UNDER THE DIRECTION OF A LICENSED PROFESSIONAL ENGINEER, ARCHITECT, LANDSCAPE ARCHITECT, OR LAND SURVEYOR, TO ALTER AN ITEM IN ANY WAY. IF AN ITEM BEARING THE STAMP OF A LICENSED PROFESSIONAL IS ALTERED, THE ALTERING ENGINEER, ARCHITECT, LANDSCAPE ARCHITECT, OR LAND SURVEYOR SHALL STAMP THE DOCUMENT AND INCLUDE THE NOTATION "ALTERED BY" FOLLOWED BY THEIR SIGNATURE, THE DATE OF SUCH ALTERATION, AND A SPECIFIC DESCRIPTION OF THE ALTERATION.

REVISIONS

DATE	DESCRIPTION	BY	SYM.
10/23/24	REVISIONS MADE PER COMMENTS	ECH	1

NEW YORK STATE OF OPPORTUNITY. Thruway Authority

LaBella Powered by partnership.

TITLE OF PROJECT: PAVEMENT REHABILITATION EXIT 44 TO EXIT 45

LOCATION OF PROJECT: SYRACUSE DIVISION I-90 MP 347.1 TO 351.4

TITLE OF DRAWING: WORK ZONE TRAFFIC CONTROL DETOUR HIGH STREET

CONTRACT NUMBER: TAS 24-1

DATE: 06/21/2024

DRAWING NUMBER: WZD-04