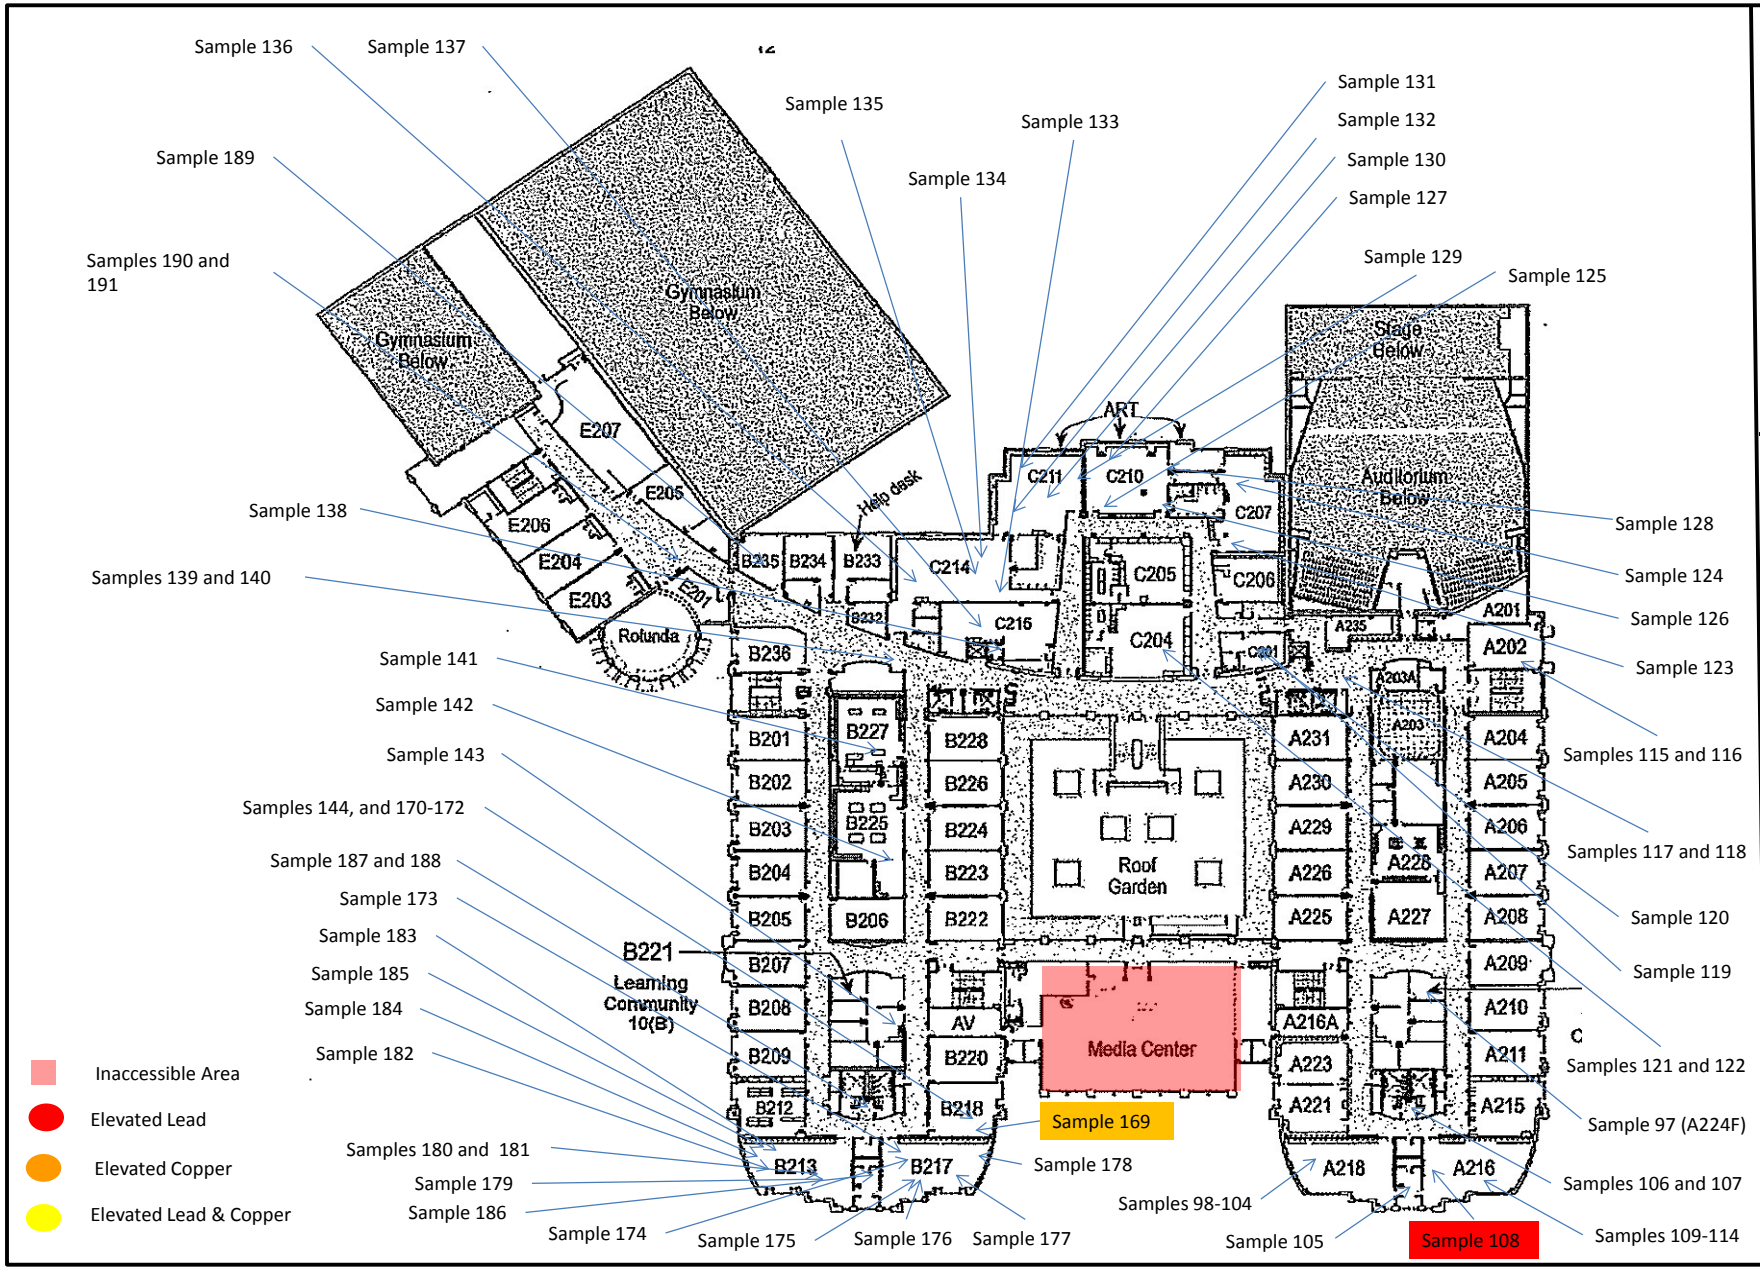

T.C. Williams High School
3330 King Street
Alexandria, VA 22302

Sample Location Sketch Second Floor

Scale: NTS

Project No. 47:1519-K

Site Visit: 12/19-20/19