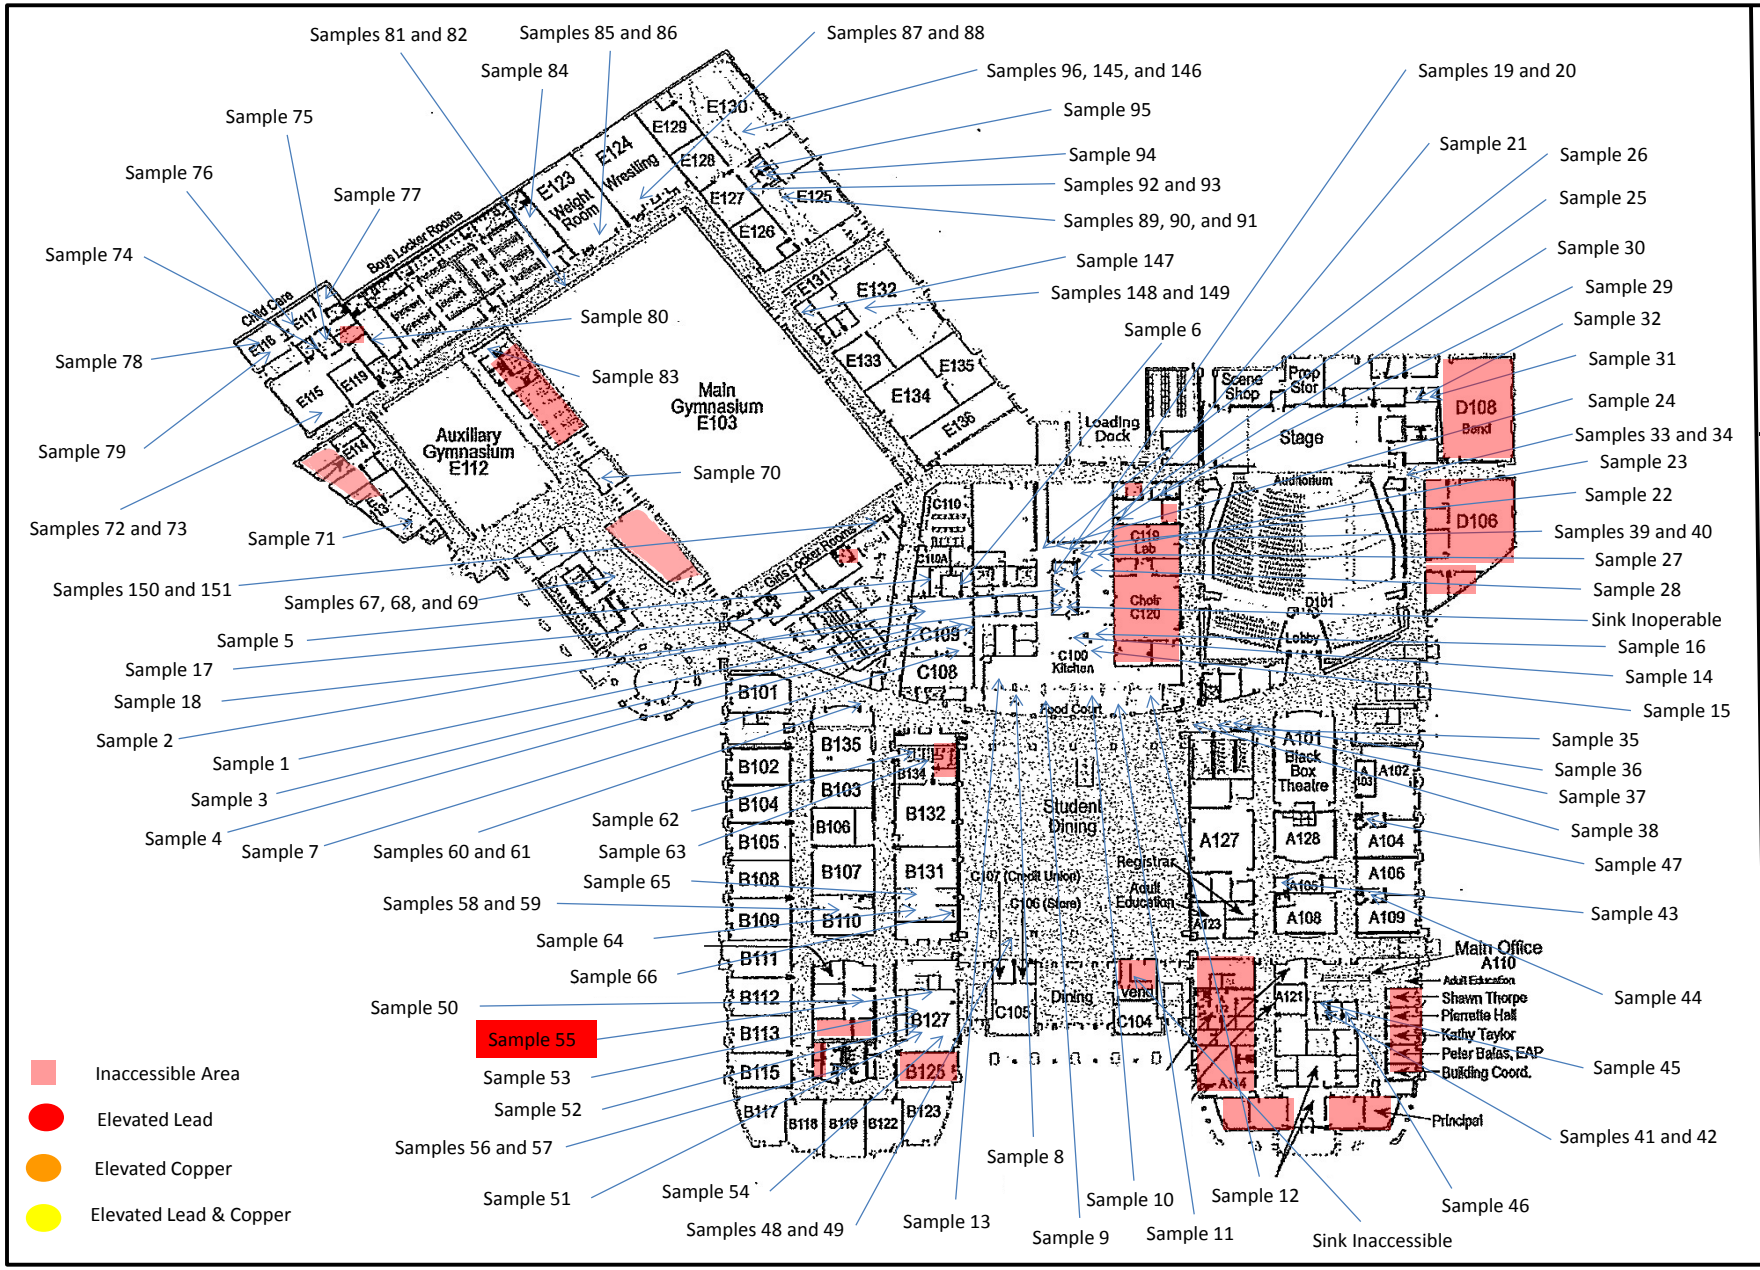

TC Williams High School
3330 King Street
Alexandria, VA 22302

Sample Location Sketch First Floor

Scale: NTS

Project No.
47:1519-K

Site Visit:
12/19-20/19