
FIRST FLOOR

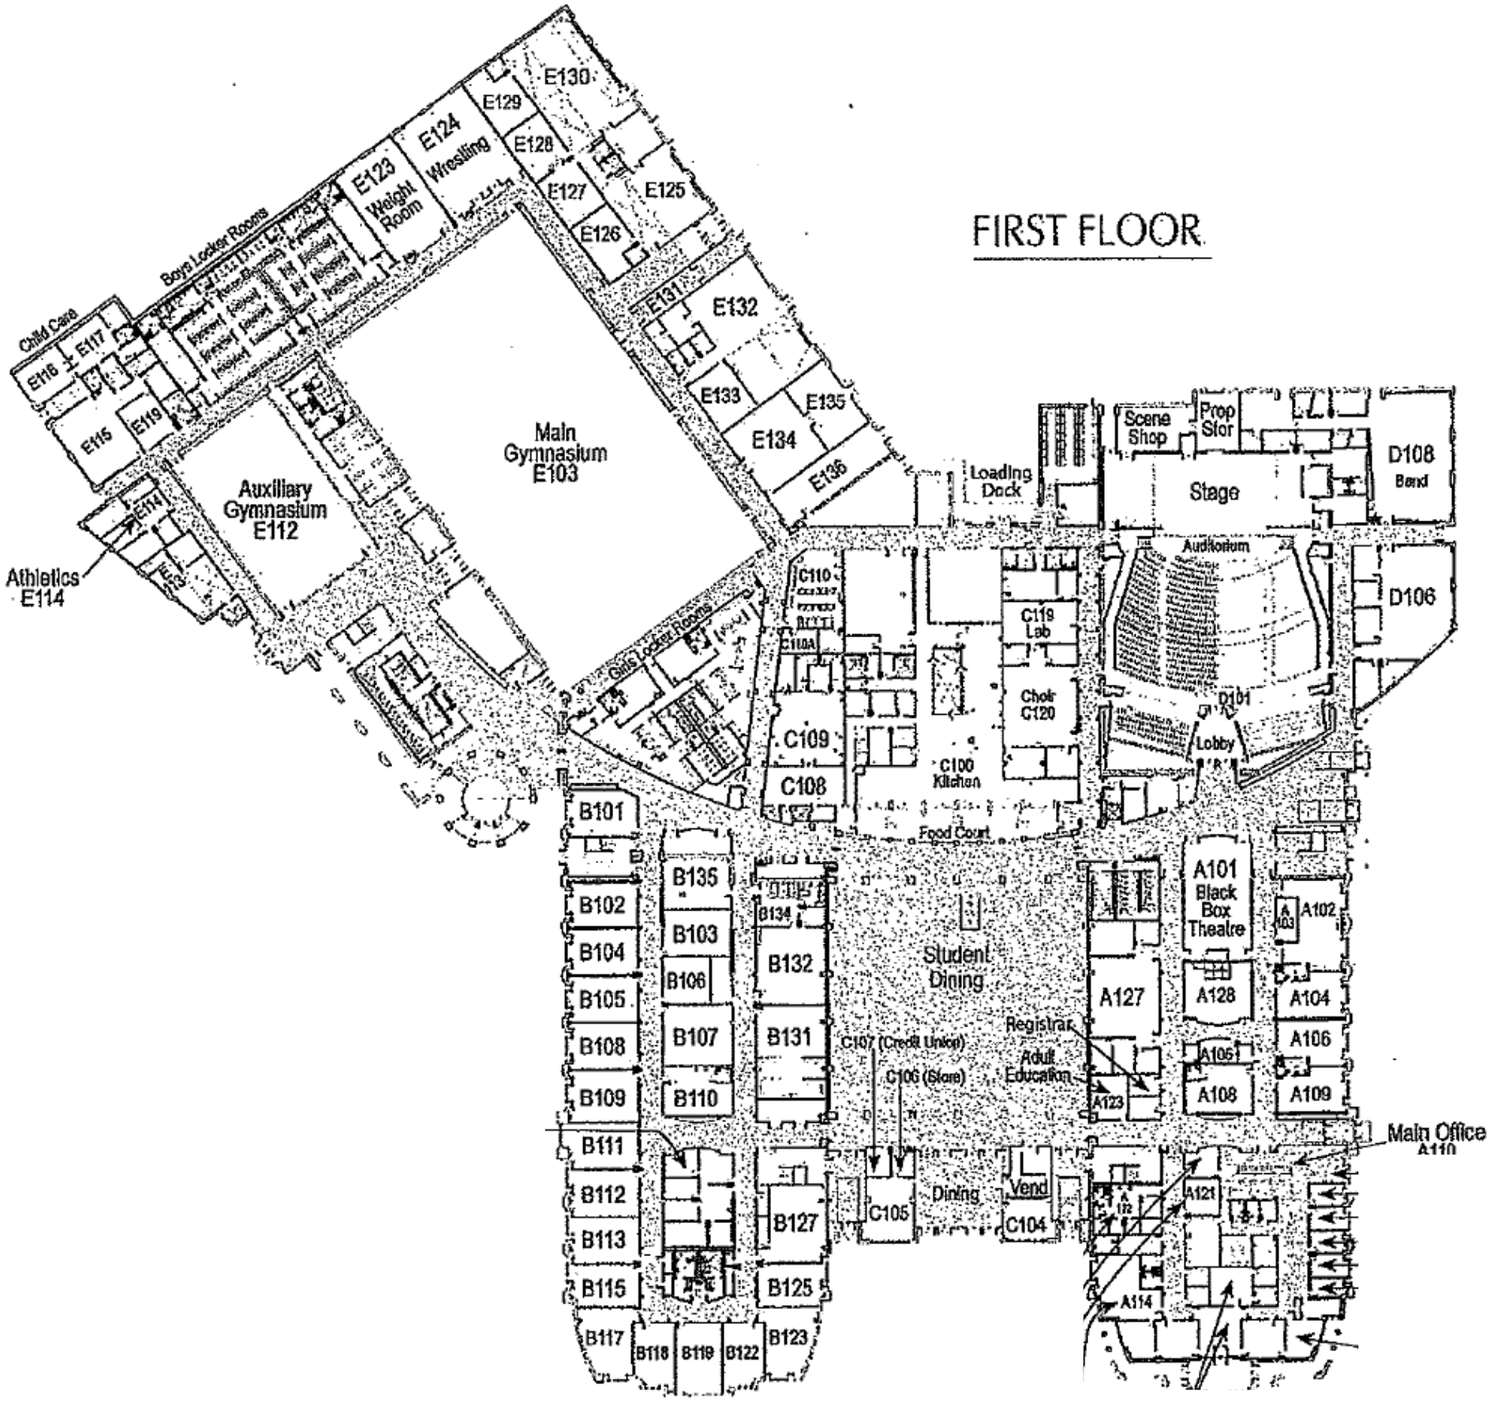

- Inaccessible Area
- Elevated Lead
- Elevated Copper
- Elevated Lead & Copper
- Notifiable Lead Concentration


Alexandria City High School
3330 King Street
Alexandria, VA 22302

Sample Location Sketch First Floor

Scale: NTS

Project No. 47:11652-E

Site Visit: 10/28/2021

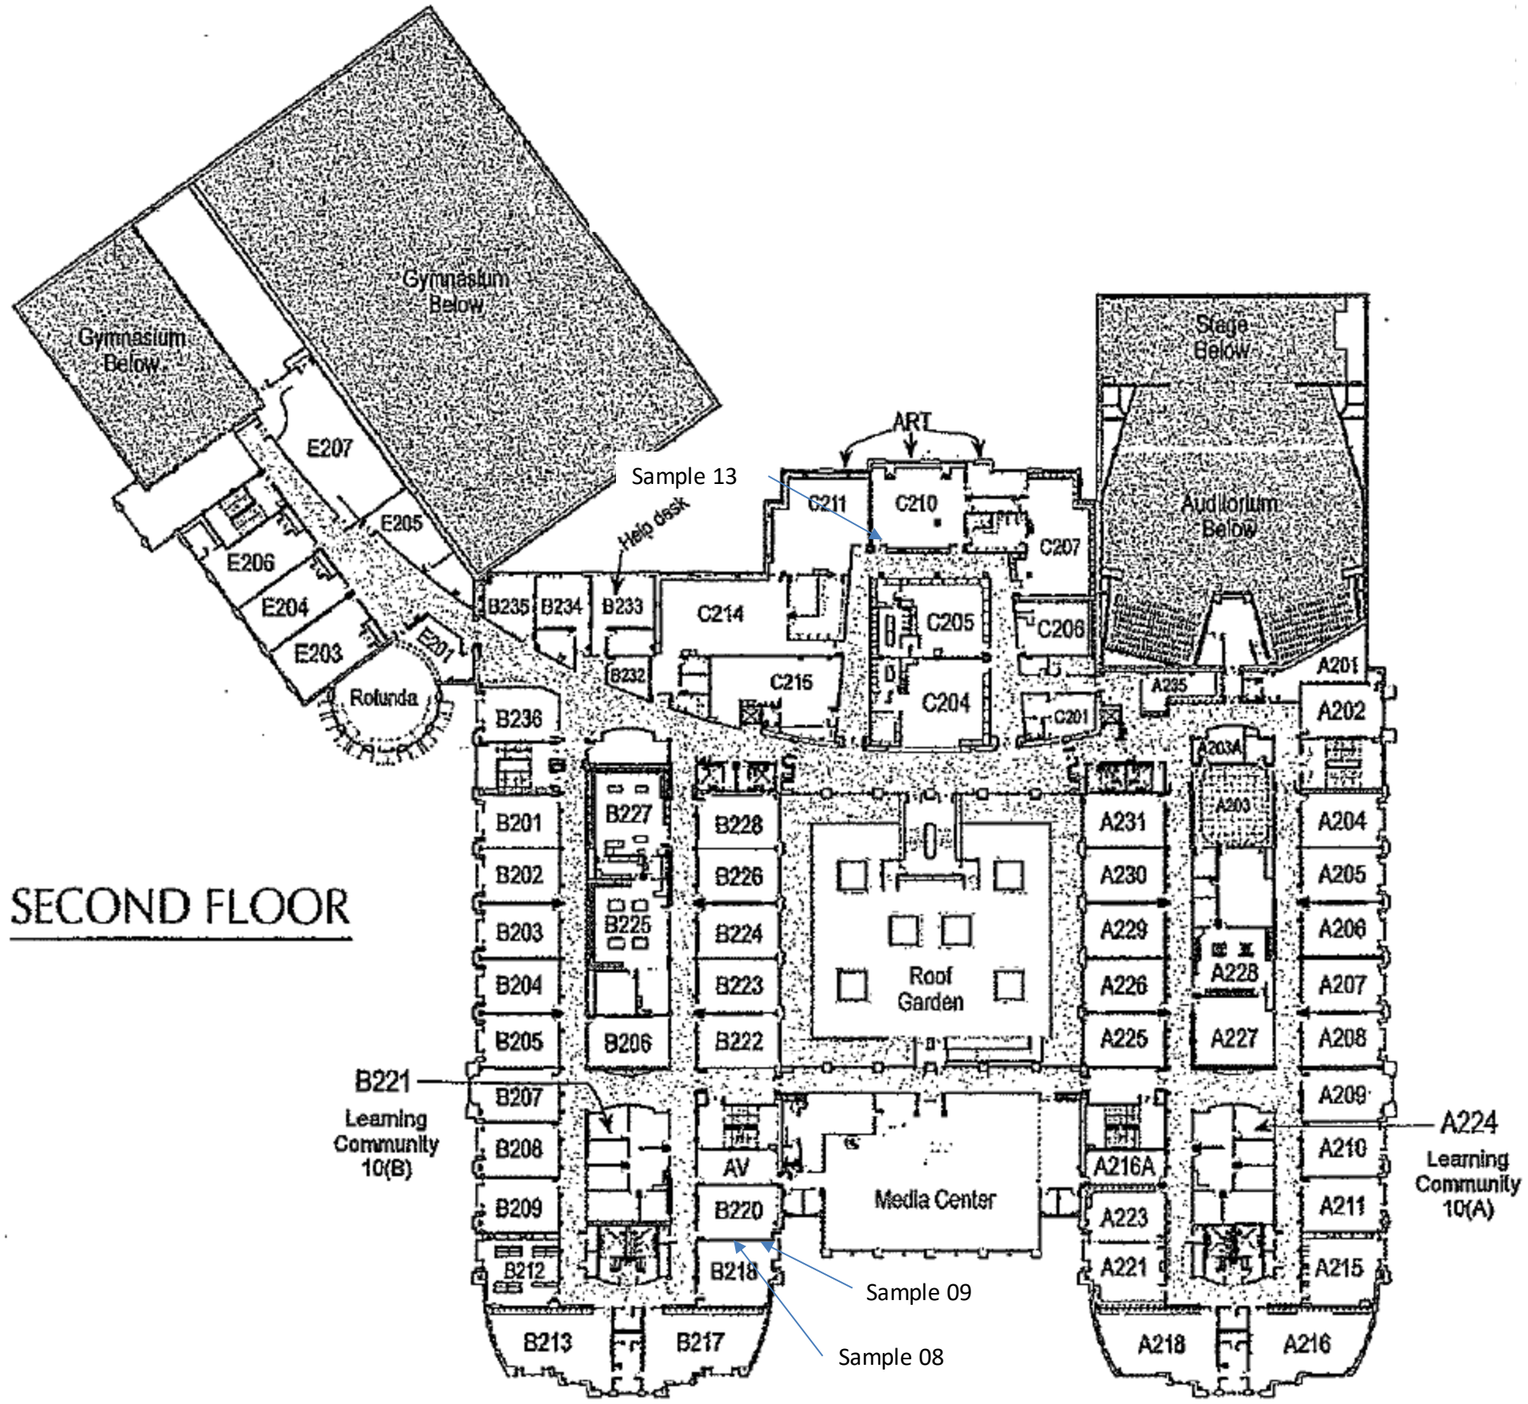

SECOND FLOOR

- Inaccessible Area
- Elevated Lead
- Elevated Copper
- Elevated Lead & Copper
- Notifiable Lead Concentration


Alexandria City High School
3330 King Street
Alexandria, VA 22302

Sample Location Sketch Second Floor

Scale: NTS

Project No. 47:11652-E

Site Visit: 10/28/2021

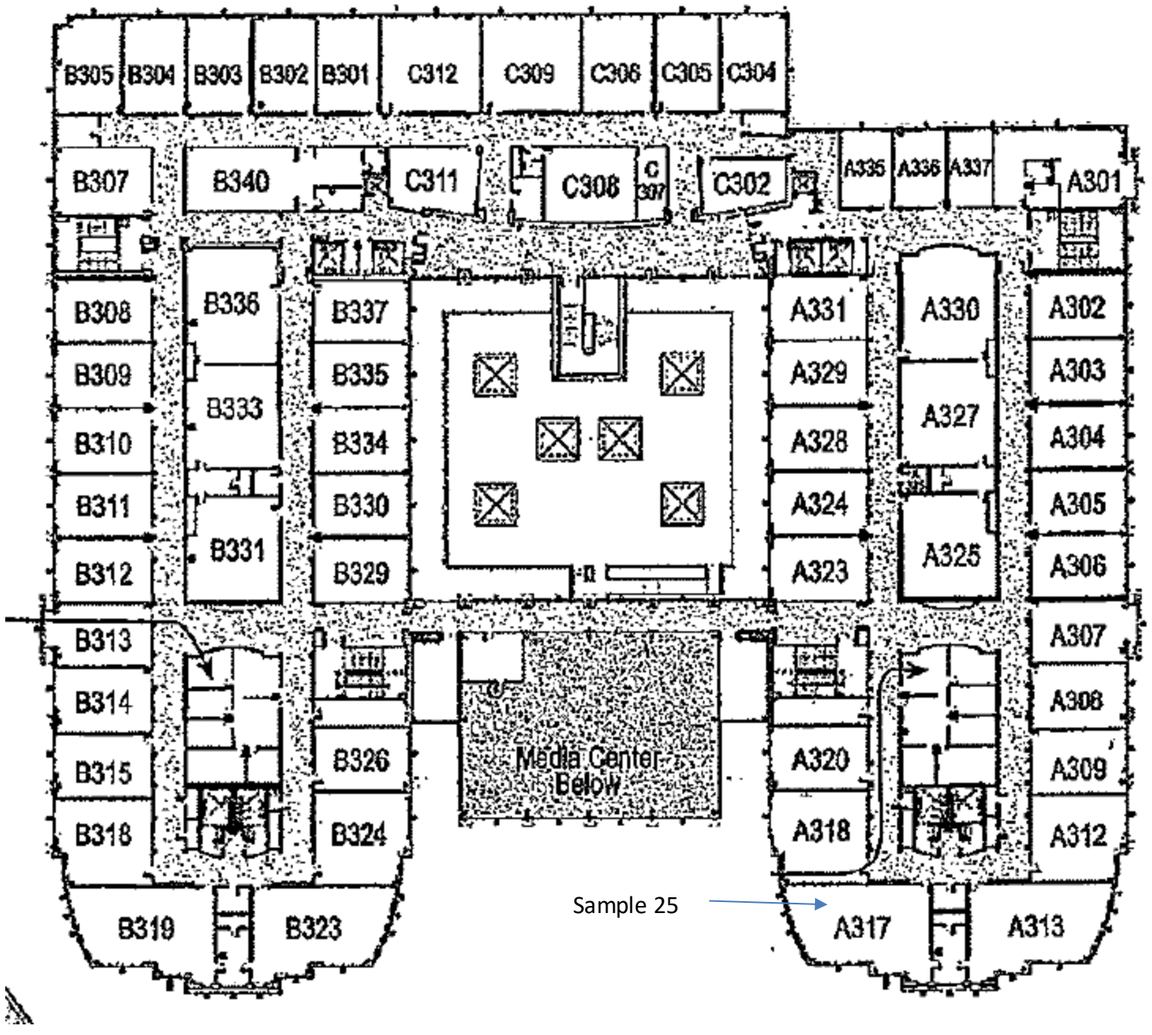

Inaccessible Area

Elevated Lead

Elevated Copper

Elevated Lead & Copper

Notifiable Lead Concentration

Alexandria City High School
3330 King Street
Alexandria, VA 22302

Sample Location Sketch Third Floor

Scale: NTS

Project No.
47:11652-E

Site Visit:
10/28/2021