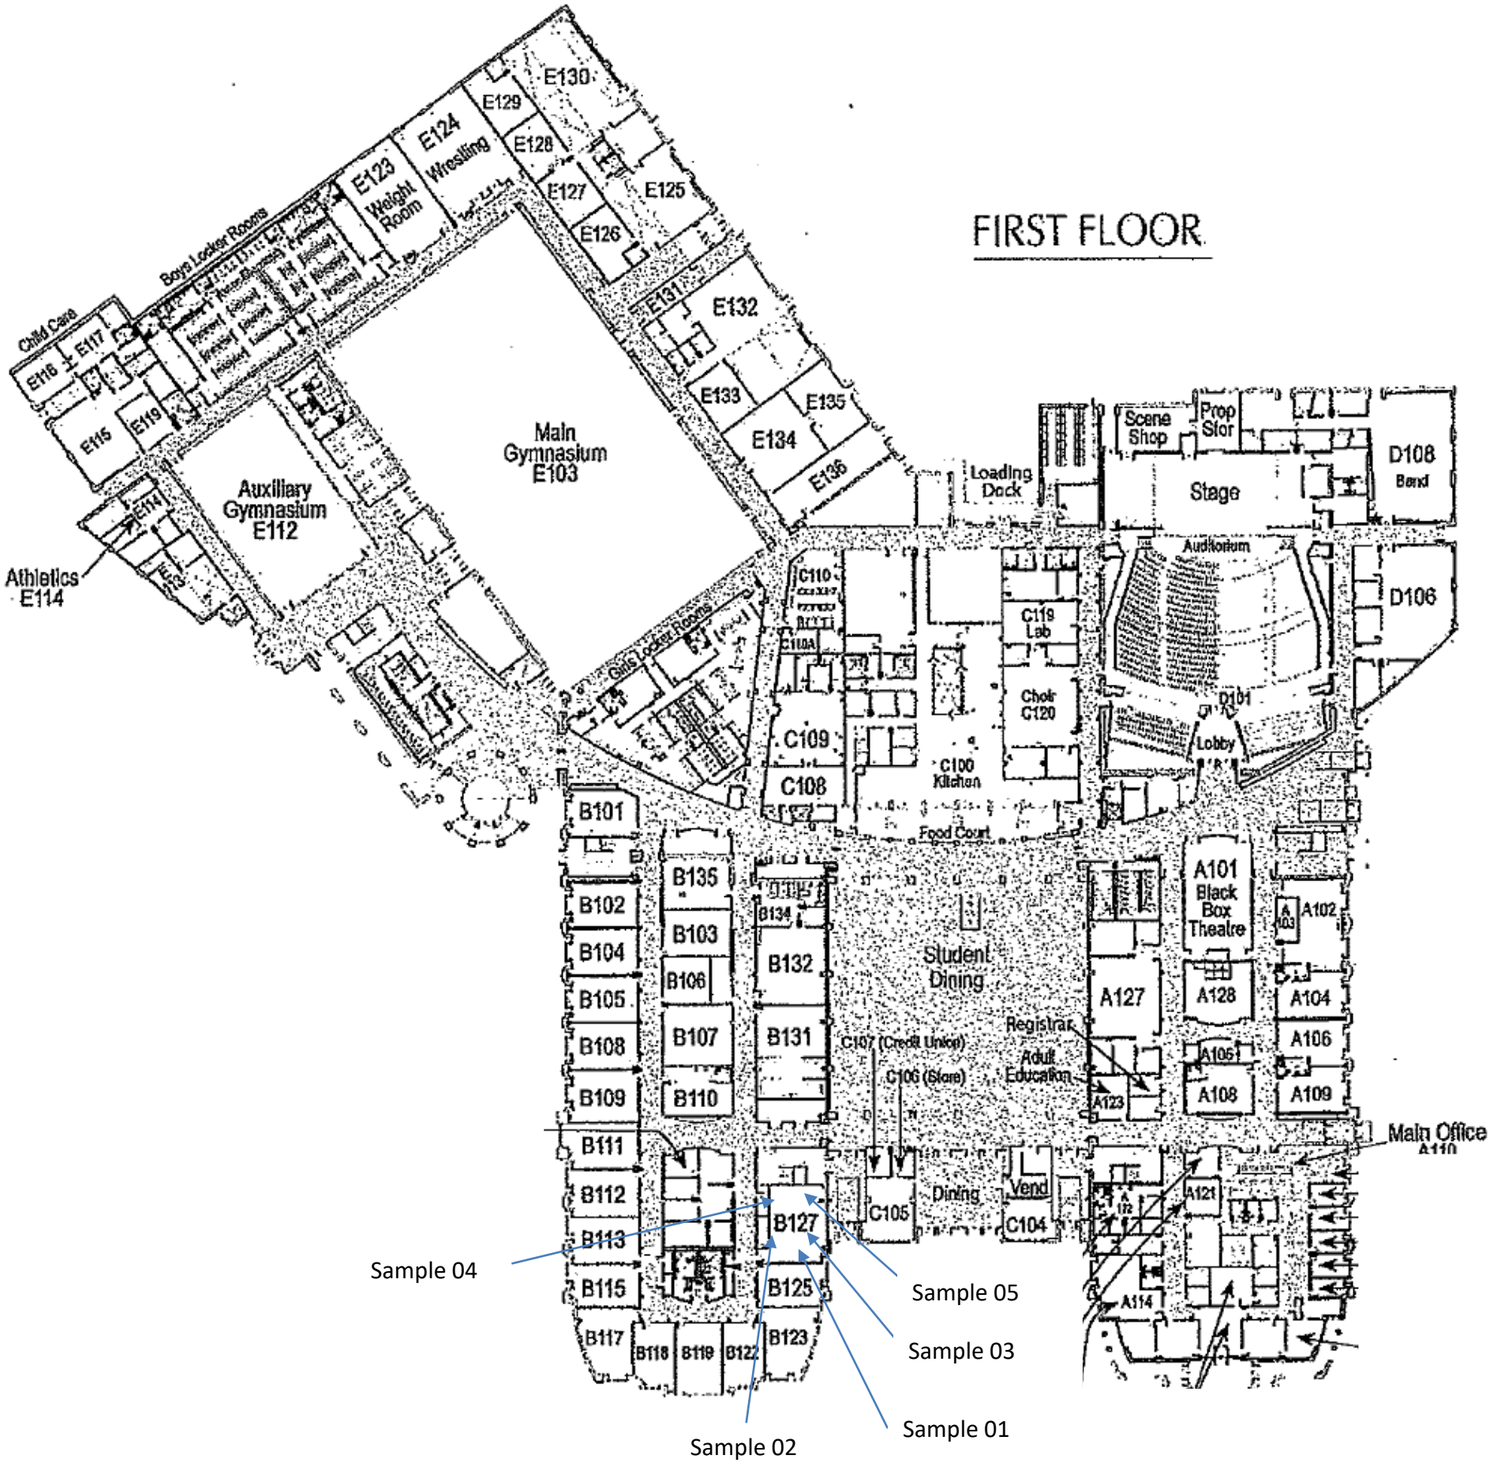

Inaccessible Area

Elevated Lead

Elevated Copper

Elevated Lead & Copper

Notifiable Lead Concentration

T.C. Williams High School
3330 King Street
Alexandria, VA 22302

Sample Location Sketch First Floor

Scale: NTS

Project No. 47:11652-E

Site Visit: 09/17/2021

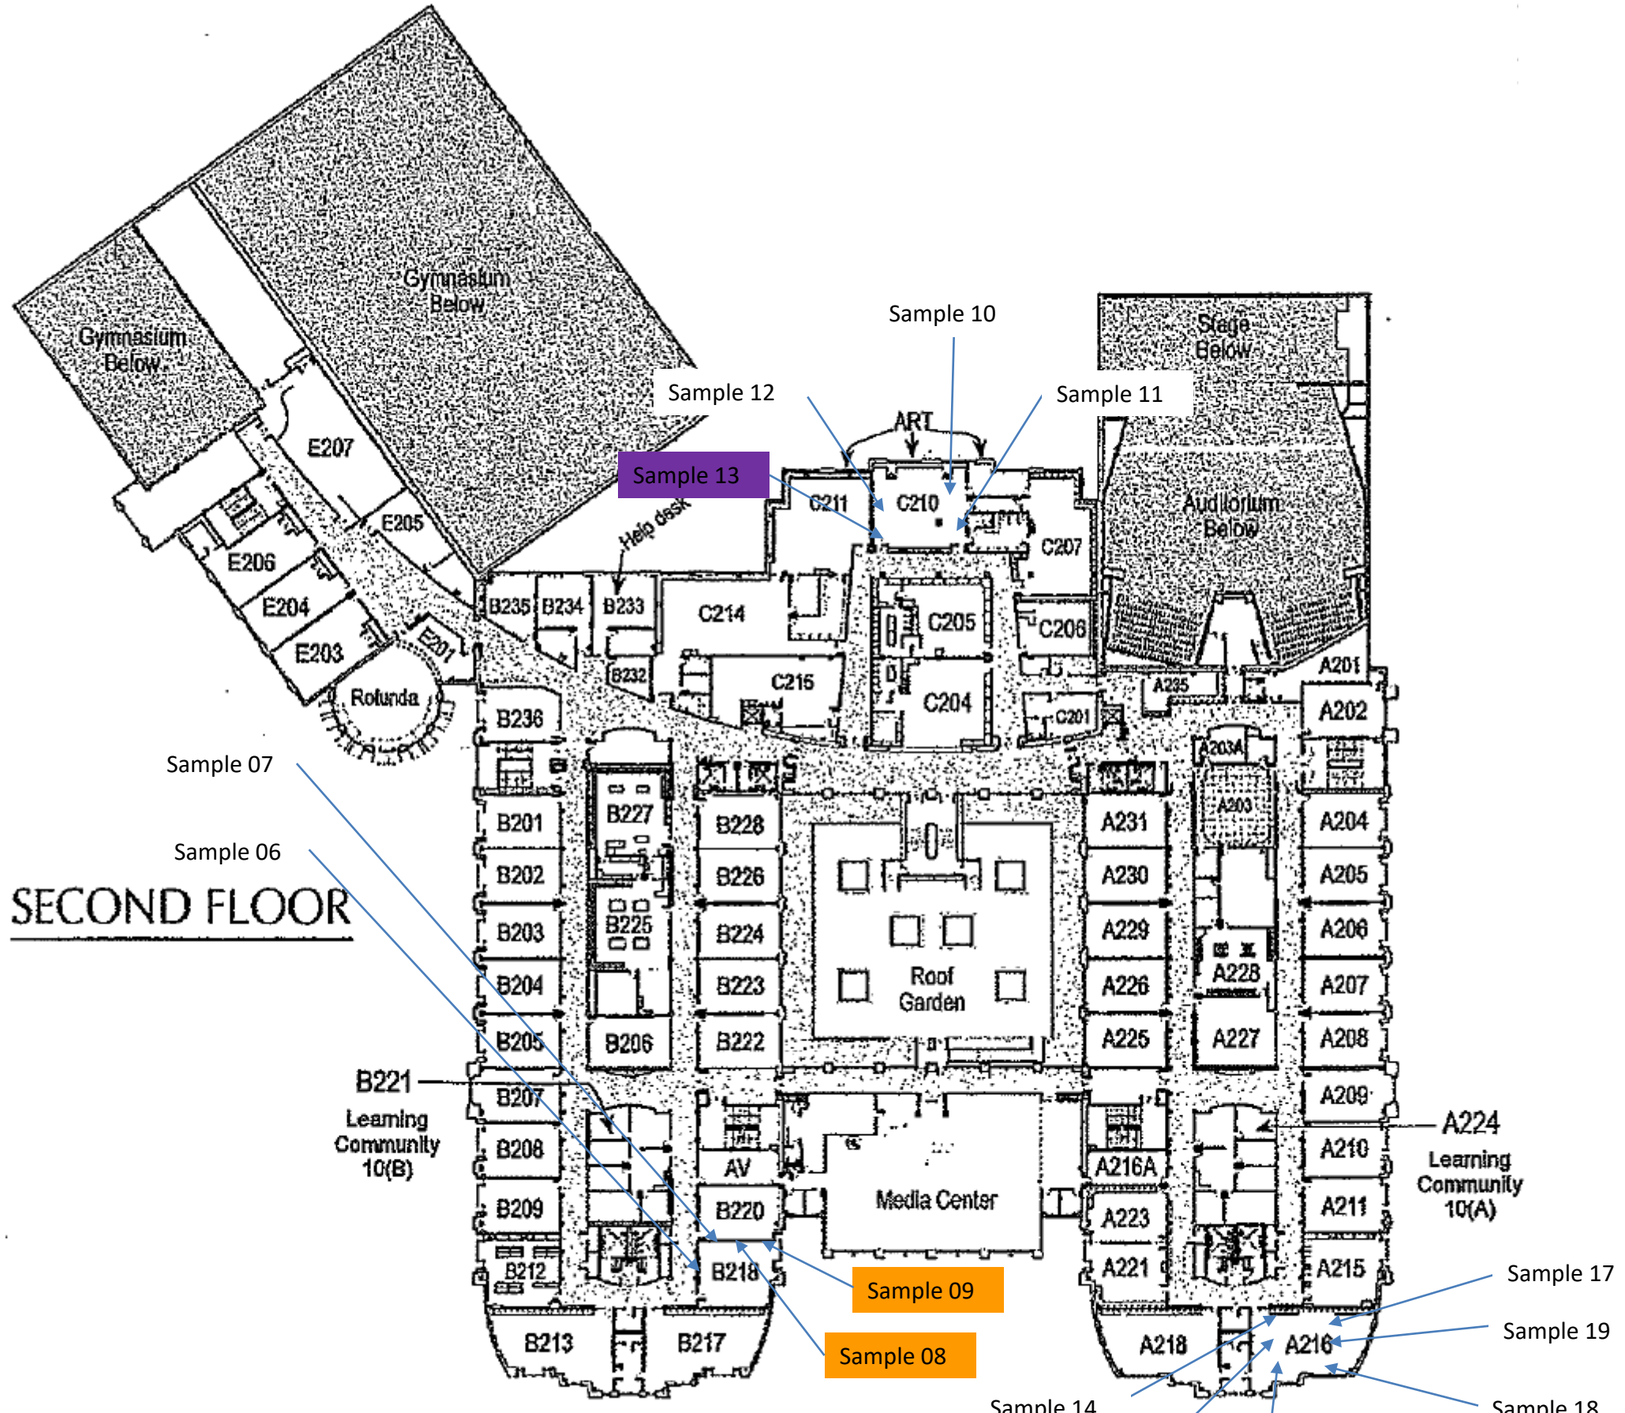

SECOND FLOOR

Inaccessible Area

Elevated Lead

Elevated Copper

Elevated Lead & Copper

Notifiable Lead Concentration

T.C. Williams High School
3330 King Street
Alexandria, VA 22302

Sample Location Sketch Second Floor

Scale: NTS

Project No. 47:11652-E

Site Visit: 09/17/2021

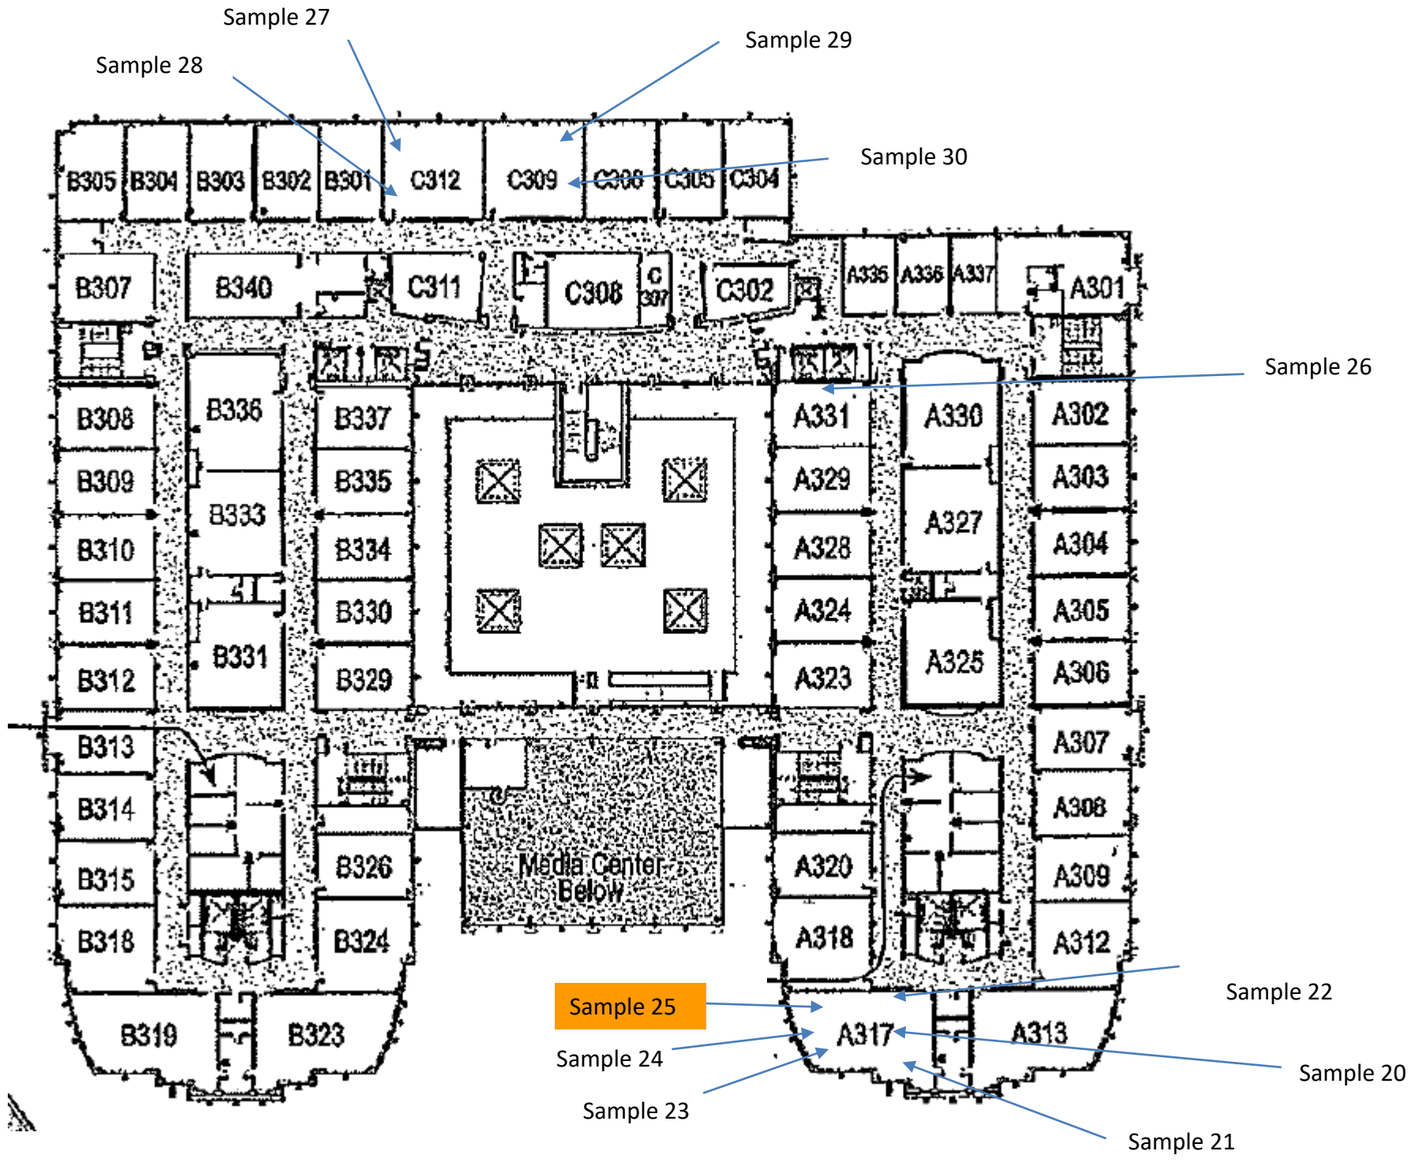

Inaccessible Area

Elevated Lead

Elevated Copper

Elevated Lead & Copper

Notifiable Lead Concentration

T.C. Williams High School
3330 King Street
Alexandria, VA 22302

Sample Location Sketch Third Floor

Scale: NTS

Project No. 47:11652-E

Site Visit: 09/17/2021