IF THIS SHEET IS NOT 30"x42", IT IS A REDUCED PRINT - SCALE ACCORDINGLY
0 1/4" 1/2" 1"




SACRAMENTO CITY UNIFIED SCHOOL DISTRICT

401 MCCLATCHY WAY
SACRAMENTO, CA 95818

LEATAATA FLOYD ELEMENTARY SCHOOL - FENCING

DSA APPROVAL APRIL 8, 2025

ARCHITECTURAL SYMBOLS LEGEND

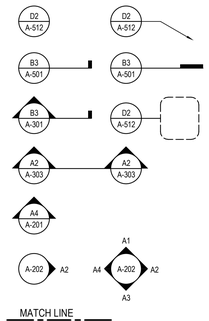

DETAIL INDICATOR - REFERENCE & DETAIL INDICATOR - ITEM

DETAIL INDICATOR - SECTION & DETAIL INDICATOR - SECTION ITEM

SECTION INDICATOR - PARTIAL BUILDING/WALL & DETAIL INDICATOR - AREA

SECTION INDICATOR - BUILDING

ELEVATION INDICATOR - EXTERIOR

ELEVATION INDICATOR - INTERIOR, SINGLE & MULTIPLE VIEW

MATCH LINE INDICATOR

REFERENCE GRID WITH REFERENCE GRID LINES

REVISION INDICATOR & REVISION CLOUD

ROOM IDENTIFIER WITH ROOM NAME & NUMBER

ELEVATION INDICATOR - LEVEL & SPOT

WINDOW OR LOUVER IDENTIFIER

KEYNOTE INDICATOR

PLAN NORTH & TRUE NORTH INDICATOR

LIST OF ARCHITECTURAL ABBREVIATIONS

	SEE UNITED STATES NATIONAL CAD STANDARD FOR ANY ABBREVIATIONS NOT LISTED BELOW.
&	AND
@	AT
(E)	EXISTING
'	FOOT, FEET
"	INCH(ES)
#	NUMBER
ALUM	ALUMINUM
ARCH	ARCHITECTURAL
A/C UNIT	AIR CONDITIONING UNIT
A/E	ARCHITECT / ENGINEER
AB	ANCHOR BOLT
AC	ASPHALTIC CONCRETE
ACC	ACCESSIBLE
ACS DR	ACCESS DOOR
ACS PNL	ACCESS PANEL
ACST	ACOUSTIC
AD	AREA DRAIN
ADC	AUTOMATIC DOOR CLOSER
ADO	AUTOMATIC DOOR OPERATOR
ADDL	ADDITIONAL
ADJ SHV	ADJUSTABLE SHELVING
AFF	ABOVE FINISHED FLOOR
AFG	ABOVE FINISHED GRADE
AGGR	AGGREGATE
AHU	AIR HANDLING UNIT
ASSY	ASSEMBLY
BD	BOARD
BKG	BACKING
BLDG	BUILDING
BM	BEAM
BM	BENCHMARK
BOT	BOTTOM
BTWN	BETWEEN
BUR	BUILT-UP ROOFING
BW	BOTH WAYS
C	CHANNEL
CAB	CABINET
CB	CATCH BASIN
CBC	CALIFORNIA BUILDING CODE
CEM	CEMENT
CEM PLAS	CEM PLASTER
CFLG	COUNTERFLASHING
CFMF	COLD-FORMED METAL FRAMING
CG	CORNER GUARD
CI	CAST IRON
CJ	CONSTRUCTION JOINT / CONTROL JOINT
CL	CENTER LINE
CLG	CEILING
CLR	CLEAR
CMU	CONCRETE MASONRY UNIT
CNTR	COUNTER
CO	CLEANOUT
COL	COLUMN
CONC	CONCRETE
CONSTR	CONSTRUCTION
CONT	CONTINUE / CONTINUOUS
COTG	CLEANOUT TO GRADE
CP	CONTROL PANEL
CPT	CARPET
CRS	COLD ROLLED STEEL
CSK	COUNTER SUNK
CSWK	CASEWORK
CT	CERAMIC TILE
CTR	CENTER
DBL	DOUBLE
DEPT	DEPARTMENT
DET	DETAIL
DF	DRINKING FOUNTAIN
DHM	DETENTION HOLLOW METAL
DIA	DIAMETER
DIM	DIMENSION
DS	DOWNSPOUT
DSP	DRY STANDPIPE
DWG	DRAWING
DWR	DRAWER
EA	EACH
EGSB	EXTERIOR GYPSUM SHEATHING BOARD
EIFS	EXTERIOR INSULATION AND FINISH SYSTEM
EJ	EXPANSION JOINT
EL	ELEVATION
ELEC	ELECTRIC / ELECTRICAL
ELEV	ELEVATOR
EMER	EMERGENCY
ENCL	ENCLOSURE
EPB	ELECTRICAL PANEL BOARD
EQ	EQUAL
EQUIP	EQUIPMENT
EW	EACH WAY
EWC	ELECTRIC WATER COOLER
EXH	EXHAUST
EXST	EXISTING
EXP	EXPANSION
EXT	EXTERIOR
FA	FIRE ALARM
FB	FLAT BAR
FD	FLOOR DRAIN
FDTN	FOUNDATION
FE	FIRE EXTINGUISHER
FEC	FIRE EXTINGUISHER CABINET
FIN	FINISH
FLG	FLOORING
FLL	FLOW LINE
FLR	FLOOR
FOC	FACE OF CONCRETE/CURB
FOF	FACE OF FINISH
FOM	FACE OF MASONRY
FOS	FACE OF STUD
FOW	FACE OF WALL
FP	FIREPROOF
FRP	FIBERGLASS REINFORCED PLASTIC
FT	FEET / FOOT
FTG	FOOTING
FURG	FURRING
FUT	FUTURE
G	GROUND; NATURAL GAS
GA	GAGE
GALV	GALVANIZED
GB	GRAB BAR
GI	GALVANIZED IRON
GLU LAM	GLUED LAMINATED WOOD
GYP	GYPSUM
HB	HOSE BIB
HC	HOLLOW CORE
HDBD	HARDBOARD
HDW	HARDWARE
HDWD	HARDWOOD
HM	HOLLOW METAL
HORIZ	HORIZONTAL
HR	HOUR
HT	HEIGHT
ID	INSIDE DIAMETER
INSUL	INSULATION
INT	INTERIOR
JAN	JANITOR
KIT	KITCHEN
L	ANGLE
LAB	LABORATORY
LAV	LAVATORY
MATL	MATERIAL
MAX	MAXIMUM
MECH	MECHANICAL
MEMB	MEMBRANE
MFR	MANUFACTURER
MH	MANHOLE
MIN	MINIMUM
MISC	MISCELLANEOUS
MO	MASONRY OPENING
MR	MOISTURE RESISTANT
MTD	MOUNTED
MTL	METAL
MULL	MULLION
NIC	NOT IN CONTRACT
NO	NUMBER
NOM	NOMINAL
NTS	NOT TO SCALE
O/	OVER
OC	ON CENTER
OD	OUTSIDE DIAMETER
OF/CI	OWNER FURNISHED / CONTRACTOR INSTALLED
OFF	OFFICE
OGL	OBSCURE GLASS
OPH	OPPOSITE HAND
OPNG	OPENING
OPP	OPPOSITE
PAF	POWER ACTUATED FASTENER
PL	PROPERTY LINE; PLATE
PLAM	PLASTIC LAMINATE
PLB	PLUMB
PLBG	PLUMBING
PLYWD	PLYWOOD
PNL	PANEL
PROP	PROPERTY
PSF	POUNDS PER SQUARE FOOT
PSI	POUNDS PER SQUARE INCH
PT	PAINT; PAINT
PTN	PARTITION
PV	PHOTOVOLTAIC
QT	QUARRY TILE
R	RADIUS; RISER
RD	ROOF DRAIN
REBAR	REINFORCING STEEL BAR
REF	REFERENCE
REF	REFRIGERATOR
REINF	REINFORCE / REINFORCING
REQD	REQUIRED
RESIL	RESILIENT
RM	ROOM
RO	ROUGH OPENING
RWD	REDWOOD
RWL	RAIN WATER LEADER
SAD	SEE ARCHITECTURAL DRAWINGS
SATC	SUSPENDED ACOUSTICAL TILE CEILING
SB	SPLASH BLOCK
SC	SOLID CORE
SCHED	SCHEDULE
SD	STORM DRAIN
SDST	SELF DRIVING, SELF TAPPING
SHT	SHEET
SHTHG	SHEATHING
SHV	SHELVING
SIM	SIMILAR
SLNT	SEALANT
SM	SHEET METAL
SPEC	SPECIFICATION
SQ	SQUARE
SS	SANITARY SEWER; SERVICE SINK
SST	STAINLESS STEEL
STD	STANDARD
STL	STEEL
STOR	STORAGE
STRUCT	STRUCTURAL
SUSP CLG	SUSPENDED CEILING
SV	SHEET VINYL
SYMM	SYMMETRICAL
SYS	SYSTEM
T	TREAD
T&G	TONGUE & GROOVE
TEL	TELEPHONE
THK	THICKNESS
TMH	TOP OF MANHOLE
TMPD	TEMPERED
TO	TOP OF
TOC	TOP OF CURB
TOF	TOP OF FRAME
TOJ	TOP OF JOIST
TOM	TOP OF MASONRY
TOP	TOP OF PARAPET
TOPO	TOPOGRAPHY
TOS	TOP OF STEEL
TOW	TOP OF WALL
TV	TELEVISION
TYP	TYPICAL
UC	UNDER COUNTER/CABINET
UNO	UNLESS NOTED OTHERWISE
UON	UNLESS OTHERWISE NOTED
UR	URINAL
VCT	VINYL COMPOSITION TILE
VERT	VERTICAL
VEST	VESTIBULE
VIF	VERIFY IN FIELD
VWC	VINYL WALL COVERING
VWF	VINYL WALL FABRIC
W/	WITH
W/O	WITHOUT
WC	WATER CLOSET
WD	WOOD
WH	WATER HEATER
WO	WHERE OCCURS
WP	WORKING POINT
WPM	WATERPROOF MEMBRANE
WSCT	WAINSCOT
WT	WEIGHT
WTR	WATER
WWR	WELDED WIRE REINFORCEMENT

GENERAL NOTES

1. CONTRACTOR SHALL VERIFY ALL DIMENSIONS, ELEVATIONS, PROPERTY LINES ETC. PRIOR TO CONSTRUCTION.

2. CONTRACTOR SHALL NOTIFY ARCHITECT WHERE CONFLICT OCCURS ON ANY OF THE CONTRACT DRAWINGS OR DOCUMENTS. CONTRACTOR IS NOT TO ORDER MATERIAL OR CONSTRUCT ANY PORTION OF THE BUILDING THAT IS IN CONFLICT UNTIL CONFLICT IS RESOLVED WITH THE AFFECTED PARTIES.

3. WHERE REQUIRED, ROOM OCCUPANCY CAPACITIES SHALL BE POSTED WITH THE REQUIREMENTS OF CALIFORNIA STATE FIRE MARSHAL & CBC 1004.9.

4. SPECIAL REQUIREMENTS:
-ASSUMED PROPERTY LINES & FIRE SEPARATION DISTANCE PER SHEET GL101
-EMERGENCY VEHICLE ROAD ACCESS PER GL101

5. CONSTRUCTION SHALL CONFORM TO ALL APPLICABLE CODES AND REGULATIONS, INCLUDING BUT NOT LIMITED TO:
TITLE 19 CCR, PUBLIC SAFETY, STATE FIRE MARSHSALL REGULATIONS
TITLE 24 CCR, CALIFORNIA CODE REGULATIONS
TITLE 24 CCR, PART 1 - 2025 CALIFORNIA ADMINISTRATIVE CODE
TITLE 24 CCR, PART 2 - 2022 CALIFORNIA BUILDING CODE, VOL. 1 & 2 (CBC)
TITLE 24 CCR, PART 3 - 2022 CALIFORNIA ELECTRICAL CODE (CEC)
TITLE 24 CCR, PART 4 - 2022 CALIFORNIA MECHANICAL CODE (CMC)
TITLE 24 CCR, PART 5 - 2022 CALIFORNIA PLUMBING CODE (CPC)
TITLE 24 CCR, PART 6 - 2022 CALIFORNIA ENERGY CODE
TITLE 24 CCR, PART 9 - 2022 CALIFORNIA FIRE CODE (CFC)
TITLE 24 CCR, PART 11 - 2022 CALIFORNIA GREEN BUILDING STANDARDS CODE
TITLE 24 CCR, PART 12 - 2022 CALIFORNIA REFERENCED STANDARDS
2022 NFPA 13, INSTALLATION OF SPRINKLER SYSTEMS (CA AMENDED)
2019 NFPA 14, INSTALLATION OF STANDPIPE AND HOSE SYSTEMS
2021 NFPA 17, DRY CHEMICAL EXTINGUISHING SYSTEMS
2021 NFPA 17A, WET CHEMICAL EXTINGUISHING SYSTEMS
2019 NFPA 20, INSTALLATION OF STATIONARY PUMPS FOR FIRE PROTECTION
2018 NFPA 22, WATER TANKS FOR PRIVATE FIRE PROTECTION
2022 NFPA 24, INSTALLATION OF PRIVATE FIRE SERVICE MAINS AND THEIR APPURTENANCES
2013 CA NFPA 25, INSPECTION, TESTING, MAINTENANCE OF WATER-BASED FIRE PROTECTION SYSTEMS (CA AMENDED)
2022 NFPA 72, NATIONAL FIRE ALARM CODE (CA AMENDED)
2022 CBC CHAPTER 35 & CFC CHAPTER 80 (CA ADOPTED AMENDMENTS)
2022 CBC/CFC CHAPTER 33 (FIRE SAFETY DURING CONSTRUCTION & DEMOLITION)

6. CHANGES TO, OR SUBSTITUTIONS ON, THE APPROVED DRAWINGS OR SPECIFICATIONS SHALL BE MADE BY ADDENDA OR CONSTRUCTION CHANGE DOCUMENTS (CCD) APPROVED BY THE DIVISION OF THE STATE ARCHITECT, AS REQUIRED BY THE SECTION 4-338 OF CALIFORNIA CODE OF REGULATIONS, TITLE 24, PART I. (CAC 4-338) AND DSA IR A-6

7. A CLASS 3 "DSA CERTIFIED" PROJECT INSPECTOR EMPLOYED BY THE DISTRICT (OWNER) AND APPROVED BY THE DIVISION OF THE STATE ARCHITECT SHALL PROVIDE CONT INSPECTION OF THE WORK. THE DUTIES OF THE INSPECTOR ARE DEFINED IN SEC. 4-342, PART 1, TITLE 24, CCR.

8. FABRICATION AND INSTALLATION OF DEFERRED SUBMITTAL ITEMS SHALL NOT BE STARTED UNTIL CONTRACTOR'S DRAWINGS, SPECIFICATIONS, AND ENGINEERING CALCULATIONS FOR THE ACTUAL SYSTEMS TO BE INSTALLED HAVE BEEN ACCEPTED AND SIGNED BY THE ARCHITECT OR STRUCTURAL ENGINEER AND APPROVED BY THE DIVISION OF THE STATE ARCHITECT. SEE LIST OF DEFERRED SUBMITTAL ITEMS, THIS SHEET.

9. A DSA ACCEPTED TESTING LABORATORY DIRECTLY EMPLOYED BY THE DISTRICT (OWNER) SHALL CONDUCT ALL THE REQUIRED TESTS AND INSPECTIONS FOR THE PROJECT.

10. GRADING PLANS, DRAINAGE IMPROVEMENTS, ROAD AND ACCESS REQUIREMENTS AND ENVIRONMENTAL HEALTH CONSIDERATIONS SHALL COMPLY WITH ALL LOCAL ORDINANCES.

11. THE CALIFORNIA ENERGY CODE SECTION 10-103 REQUIRES ACCEPTANCE TESTING ON ALL NEWLY INSTALLED LIGHTING CONTROLS, MECHANICAL SYSTEMS, ENVELOPES AND PROCESS EQUIPMENT AFTER INSTALLATION AND BEFORE PROJECT COMPLETION. AN ACCEPTANCE TEST IS A FUNCTIONAL PERFORMANCE TEST TO HELP ENSURE THAT NEWLY INSTALLED EQUIPMENT IS OPERATING AND IN COMPLIANCE WITH THE ENERGY CODE.
- LIGHTING CONTROLS ACCEPTANCE TESTS MUST BE PERFORMED BY A CERTIFIED LIGHTING CONTROLS ACCEPTANCE TEST TECHNICIAN (ATT).
- MECHANICAL SYSTEM ACCEPTANCE TESTS MUST BE PERFORMED BY A CERTIFIED MECHANICAL ATT FOR PROJECTS SUBMITTED ON OR AFTER OCTOBER 1, 2021.
- ENVELOPE & PROCESS EQUIPMENT ACCEPTANCE TESTS SHALL BE PERFORMED BY THE INSTALLING CONTRACTOR, ENGINEER/ARCHITECT OF RECORD, OR THE OWNER'S AGENT.
- A LISTING OF CERTIFIED ATT CAN BE FOUND AT: HTTPS://WWW.ENERGY.CA.GOV/PROGRAMS-AND-TOPICS/PROGRAMS/ACCEPTANCE-TEST-TECHNICIAN-CERTIFICATION-PROVIDER-PROGRAM/ACCEPTANCE
- THE ACCEPTANCE TESTING PROCEDURES MUST BE REPEATED, & DEFICIENCIES MUST BE CORRECTED BY THE BUILDER OR INSTALLING CONTRACTOR UNTIL THE CONSTRUCTION / INSTALLATION OF THE SPECIFIED SYSTEMS CONFORM & PASS THE REQD ACCEPTANCE CRITERIA.
- PROJECT INSPECTORS WILL COLLECT THE FORMS TO CONFIRM THAT THE REQUIRED ACCEPTANCE TESTS HAVE BEEN COMPLETED.

12. ALL CONSTRUCTION AND DEMOLITION SHALL BE IN ACCORDANCE WITH CHAPTER 33 OF THE CBC AND CFC, AND THE WRITTEN SITE SAFETY PLAN.

SHEET INDEX

GENERAL
G-001 COVER SHEET
G-011 GENERAL NOTES & ACCESSIBLE GATE DETAIL
GL101 CODE ANALYSIS & FIRE ACCESS SITE PLAN
GA101 ACCESSIBILITY SITE PLAN

CIVIL
C011 CIVIL GENERAL NOTES AND ABBREVIATIONS
CR101 TOPOGRAPHIC SURVEY
CD101 DEMOLITION PLAN
CD102 DEMOLITION PLAN
CG101 GRADING AND PAVING PLAN
CG102 GRADING AND PAVING PLAN
C501 DETAILS AND SECTIONS

ARCHITECTURAL SITE
AD101 DEMOLITION OVERALL SITE PLAN
AS101 OVERALL SITE PLAN
AS102 ENLARGED SITE PLANS
AS502 DECORATIVE METAL FENCE & GATE DETAILS
GRAND TOTAL: 15


PROJECT DIRECTORY

OWNER
SACRAMENTO CITY UNIFIED SCHOOL DISTRICT
5735 47TH AVENUE
SACRAMENTO, CA 95824
CONTACT: CHRIS RALSTON
PHONE: 916.643.7400
EMAIL: CHRIS-RALSTON@SCUSD.EDU


ARCHITECT
LIONAKIS
2025 19TH STREET
SACRAMENTO, CA 95818
CONTACT: JENNIFER QUIGLEY
PHONE: 916.558.1900
EMAIL: JENNIFER.QUIGLEY@LIONAKIS.COM

CIVIL ENGINEER
WARREN CONSULTING ENGINEERS, INC.
1117 WINDFIELD WAY, SUITE 110
EL DORADO HILLS, CA 95762
CONTACT: ANTHONY TASSANO
PHONE: 916.985.1870
EMAIL: ANTHONY@WCEINC.COM

LOCATION MAP

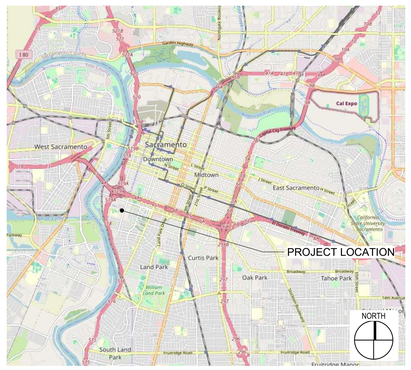

VICINITY MAP

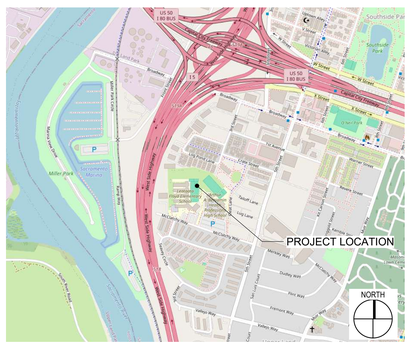

SCOPE OF PROJECT

- REMOVAL AND REPLACEMENT OF EXISTING FENCING AND GATES
- NEW FENCING AND GATES

DSA NOTE

THE INTENT OF THESE DRAWINGS AND SPECIFICATIONS IS THAT THE WORK OF THE ALTERATION, REHABILITATION OR RECONSTRUCTION IS TO BE IN ACCORDANCE WITH TITLE 24, CCR. SHOULD ANY EXISTING CONDITIONS SUCH AS DETERIORATION OR NON-COMPLYING CONSTRUCTION BE DISCOVERED WHICH IS NOT COVERED BY THE CONTRACT DOCUMENTS WHEREIN THE FINISHED WORK WILL NOT COMPLY WITH TITLE 24, CCR, A CONSTRUCTION CHANGE DOCUMENT (CCD), OR A SEPARATE SET OF PLANS AND SPECIFICATIONS, DETAILING AND SPECIFYING THE REQUIRED WORK SHALL BE SUBMITTED TO AND APPROVED BY DSA BEFORE PROCEEDING WITH THE WORK. (SECTION 4-317(C), PART 1, TITLE 24, CCR).

ARCHITECTS STATEMENT

THE PROVIDED, BUT NOT LIMITED TO, CIVIL, PLUMBING, MECHANICAL, FIRE PROTECTION, ELECTRICAL, SHADE STRUCTURE MANUFACTURER DRAWINGS, TRANSLUSCENT PANEL DRAWINGS, PHOTOVOLTAIC DRAWINGS, SPECIFICATIONS, AND CALCULATIONS HAVE BEEN PREPARED BY OTHER DESIGN PROFESSIONALS OR CONSULTANTS WHO ARE LICENSED AND/OR AUTHORIZED TO PREPARE SUCH DRAWINGS IN THIS STATE. THESE DOCUMENTS HAVE BEEN EXAMINED BY ME FOR THE DESIGN INTENT AND HAVE BEEN FOUND TO MEET THE APPROPRIATE REQUIREMENTS OF TITLE 24, CALIFORNIA CODE OF REGULATIONS AND THE PROJECT SPECIFICATIONS PREPARED BY ME. THE SECTIONS LISTED ABOVE ARE ACCEPTABLE FOR THE INCORPORATION IN TO THIS PROJECT FOR WHICH I AM THE INDIVIDUAL DESIGNATED TO BE IN GENERAL RESPONSIBLE CHARGE (OR FOR WHICH I HAVE BEEN DELEGATED RESPONSIBILITY FOR THE PORTION OF WORK).

THE STATEMENT OF GENERAL CONFORMANCE "SHALL NOT BE CONSTRUED AS RELIEVING ME OF MY RIGHTS, DUTIES, AND RESPONSIBILITIES UNDER SECTIONS 17302 AND 81138 OF THE EDUCATION CODE & SECTIONS 4-336, 4-341 AND 4-344" OF TITLE 24, PART 1. *(TITLE 24, PART 1, SECTION 4-317 [b])*

Jennifer Quigley — 4/08/2025
SIGNATURE OF ARCHITECT — DATE

C34138 — 11/30/2025
LICENSE NUMBER — EXPIRATION DATE

SHEET IDENTIFICATION LEGEND

DISCIPLINE DESIGNATORS - LEVEL 1

G	GENERAL
H	HAZARDOUS MATERIALS
V	SURVEY/MAPPING
B	GEOTECHNICAL
C	CIVIL
L	LANDSCAPE
S	STRUCTURAL
A	ARCHITECTURAL
I	INTERIORS
Q	EQUIPMENT
F	FIRE PROTECTION
P	PLUMBING
D	PROCESS
M	MECHANICAL
E	ELECTRICAL
W	DISTRIBUTED ENERGY
T	TELECOMMUNICATIONS
R	RESOURCE
X	OTHER DISCIPLINES
Z	CONTRACTOR/SHOP DRAWINGS
O	OPERATIONS

SHEET TYPE DESIGNATORS

0	GENERAL
1	PLANS
2	ELEVATIONS
3	SECTIONS
4	LARGE SCALE VIEWS
5	DETAILS
6	SCHEDULES & DIAGRAMS
7	USER DEFINED
8	USER DEFINED
9	3D REPRESENTATIONS

C.A-123AB
- BUILDING IDENTIFIER - WHERE OCCURS
- DISCIPLINE DESIGNATOR - LEVEL 1
- DISCIPLINE DESIGNATOR - LEVEL 2 REPLACE DASH WHERE OCCURS
- SHEET TYPE DESIGNATOR
- SHEET TYPE SUBSET DESIGNATOR
- LEVEL/SEQUENCE DESIGNATOR
- AREA IDENTIFIER - WHERE OCCURS
- UNIQUE PORTION IDENTIFIER - WHERE OCCURS

IDENTIFICATION STAMP
DIV. OF THE STATE ARCHITECT
APP: 02-123349 INC:
REVIEWED FOR
SS ☐ FLS ☑ ACS ☑
DATE: 04/15/2025

LIONAKIS
2025 Nineteenth Street
Sacramento, CA 95818
P 916.558.1900
www.lionakis.com
CONSULTANT

SEAL

LICENSED ARCHITECT
JENNIFER MARIE HANSON QUIGLEY
C34138
RENEWAL 11-30-25
STATE OF CALIFORNIA

PROJECT
LEATAATA FLOYD ELEMENTARY SCHOOL - FENCING

401 MCCLATCHY WAY
SACRAMENTO, CA 95818

CLIENT
SACRAMENTO CITY UNIFIED SCHOOL DISTRICT

5735 47th Ave, Sacramento, CA 95823

ISSUED

MARK	DATE	DESCRIPTION
DSA	04/08/2025	DSA APPROVAL

MANAGEMENT

LIONAKIS PROJECT NO:	025014
COPYRIGHT:	LIONAKIS 2024
	02-123349

TITLE
COVER SHEET

SHEET
G-001

Autodesk Docs://025014 SCUSD LFES Fencing/025014_ARCHMSTR_R24_CENTRAL.rvt
4/8/2025 1:57:47 PM

IF THIS SHEET IS NOT 30"x42", IT IS A REDUCED PRINT. SCALE ACCORDINGLY

0 1/4" 1/2" 1"

Autodesk Docs://02014 SCUSD LFES Fencing/02014_ARCHMSTR_R24_CENTRAL.rvt


4/8/2025 1:57:47 PM

GENERAL NOTES


1. PRIOR TO THE PRE-BID DEADLINE FOR RFIS, CONTRACTORS PROVIDING A BID OR PRICE FOR THE WORK OF THESE CONSTRUCTION DOCUMENTS SHALL REVIEW THE CONSTRUCTION DOCUMENTS AND REQUEST ADDITIONAL INFORMATION FOR PERCEIVED ISSUES INCLUDING, BUT NOT LIMITED TO, THE FOLLOWING: (IF NO RFI DEADLINE IS PROVIDED, CONTACT THE OWNER AND ARCHITECT IMMEDIATELY)
   - DISCREPANCIES BETWEEN THE DRAWINGS AND SPECIFICATIONS
   - CODE DEFICIENCIES
   - ERRORS
   - OMISSIONS
   - MATERIAL INCOMPATABILITY
   - ITEMS IN CONFLICT WITH CONTRACTOR'S EXPERIENCE
   - DISCREPANCIES BETWEEN THE EXISTING CONDITIONS AND THE CONSTRUCTION DOCUMENTS
   - CONSTRUCTABILITY ISSUES
2. THE CONTRACTOR SHALL BE RESPONSIBLE FOR THE COORDINATION OF CONSTRUCTION WORK PERFORMED BY SUBCONTRACTORS.
3. VERIFY AND CORRELATE DIMENSIONS DURING THE LAYOUT OF THE WORK. THE FOLLOWING GUIDANCE APPLIES TO DIMENSIONS USED ON THE CONSTRUCTION DRAWINGS:
   - USE DIMENSIONS INDICATED ON THE DRAWINGS
   - DO NOT SCALE FROM THE DRAWINGS
   - IMMEDIATELY NOTIFY THE ARCHITECT OF DISCREPANCIES OR OMISSIONS IN DIMENSIONS SHOWN ON THE DRAWINGS
4. PROVIDE INFILL MATERIALS TO MATCH ADJACENT EXISTING AND/OR NEW MATERIALS WHERE GAPS IN CONSTRUCTION OCCUR. INFILL MATERIALS SHALL MEET CURRENT CODE AND STRUCTURAL REQUIREMENTS. CONTACT ARCHITECT PRIOR TO INSTALLATION.
5. ADHERE TO THE STRICTEST REQUIREMENTS OF APPLICABLE CODES, INDUSTRY STANDARDS, OSHA AND EPA STANDARDS, DUST CONTROL REQUIREMENTS, AHJ REQUIREMENTS AND OTHER APPLICABLE REQUIREMENTS.
6. AT PROJECT CLOSEOUT PROVIDE THE OWNER WITH, AT A MINIMUM, THE FOLLOWING:
   - PROVIDE STANDARD PUBLISHED MANUFACTURERS WARRANTIES, EXECUTED IN THE NAME OF THE OWNER, FOR ELEMENTS PROVIDED DURING CONSTRUCTION. SEE SPECIFICATIONS FOR ADDITIONAL WARRANTY REQUIREMENTS
   - COMPLETE RECORD DRAWINGS IN DIGITAL FORMAT
   - DIGITAL COPY OF SUBMITTALS
   - REFER TO SPECIFICATIONS FOR ADDITIONAL CLOSEOUT REQUIREMENTS
7. EXPOSED WELDS ON THE PROJECT THAT ARE VISIBLE FROM WALKING SURFACES AND STAIRS SHALL BE GROUND SMOOTH UNLESS STATED OTHERWISE.
8. RENDERED IMAGES AND 3D BIM CAPTURES IN THE CONSTRUCTION DOCUMENTS ARE ARTISTIC REPRESENTATIONS OF THE PROJECT AND ARE PROVIDED FOR GENERAL REFERENCE ONLY. DIFFERENCES MAY EXIST BETWEEN THESE ARTISTIC REPRESENTATIONS AND 2D REPRESENTATIONS IN THE CONTRACT DOCUMENTS. 2D REPRESENTATIONS TAKE PRECEDENCE.
9. PRODUCTS AND/OR SYSTEMS SPECIFIED OR DESCRIBED IN THE CONSTRUCTION DOCUMENTS SHALL BE INSTALLED PER MANUFACTURER'S RECOMMENDATIONS OR CODE REQUIREMENTS, WHICHEVER IS MORE STRINGENT. COORDINATE INSTALLATION OF PRODUCTS AND/OR SYSTEMS WITH ADJACENT PRODUCTS AND/OR SYSTEMS. THE INSTALLATION OF ADJACENT PRODUCTS AND/OR SYSTEMS SHALL NOT VOID THE INSTALLATION REQUIREMENTS AND/OR WARRANTY OF THE ADJACENT SYSTEM. OBTAIN PUBLISHED INSTALLATION INFORMATION FROM THE MANUFACTURER PRIOR TO EXECUTION OF WORK.
10. PROVIDE MATERIALS NECESSARY TO INSTALL PRODUCTS AND/OR SYSTEMS TO MEET MANUFACTURER'S RECOMMENDATIONS FOR INSTALLATION REQUIREMENTS AT EACH CONDITION. PROVIDE MATERIALS NECESSARY TO COMPLETE INTERFACE BETWEEN ADJACENT PRODUCTS AND/OR SYSTEMS. THIS INCLUDES MATERIALS NOT PART OF THE MANUFACTURER'S PRODUCT AND/OR SYSTEM THAT ARE REQUIRED FOR A COMPLETE AND CONTINUOUS INSTALLATION. MATERIALS AND INSTALLATION OF MATERIALS BETWEEN SPECIFIED PRODUCTS AND/OR SYSTEMS SHALL BE INSTALLED CONSISTENT WITH CONSTRUCTION STANDARDS FOR PROJECTS OF THIS TYPE AND SCOPE.
11. EXAMINE AND PREPARE SUBSTRATES TO RECEIVE INSTALLATION OF PRODUCTS AND/OR SYSTEMS PER MANUFACTURER'S REQUIREMENTS.
12. PRODUCTS AND/OR SYSTEMS TO BE PREPARED, INSTALLED, ADJUSTED, AND CLEANED PER MANUFACTURER'S RECOMMENDATIONS.
13. VERIFY EXISTING CONDITIONS, ELEVATIONS, LINES AND DIMENSIONS PRIOR TO COMMENCING WORK. REPORT DIMENSIONAL VARIATIONS OR OTHER CONDITIONS AFFECTING PERFORMANCE OF THE WORK IN ACCORDANCE WITH REQUIREMENTS INDICATED IN THE CONSTRUCTION DOCUMENTS.
14. VISIT THE SITE OF THE WORK, COMPARE THE DRAWINGS AND SPECIFICATIONS WITH ANY WORK BEING PERFORMED. FAILURE TO VISIT THE SITE SHALL IN NO WAY RELIEVE CONTRACTOR FROM THE NECESSITY OF FURNISHING MATERIALS OR PERFORMING WORK THAT MAY BE REQUIRED TO COMPLETE WORK IN ACCORDANCE WITH THE CONSTRUCTION DOCUMENTS.
15. WARRANTY WORK TO BE FREE FROM DEFECTS IN MATERIALS AND WORKMANSHIP FOR A PERIOD OF ONE YEAR FROM DATE OF CERTIFICATION OF SUBSTANTIAL COMPLETION, EXCEPT WHERE A DIFFERENT PERIOD IS SPECIFICALLY STATED.
16. NO WORK SHALL BE COMMENCED UNTIL WRITTEN APPROVAL IS RECEIVED FROM THE ENFORCEMENT AGENCY.
17. THE ARCHITECT SHALL NOT BE IN CONTROL OF, OR HAVE CHARGE OF, AND SHALL NOT BE RESPONSIBLE FOR, CONSTRUCTION MEANS, METHODS, TECHNIQUES, SEQUENCES, PROCEDURES, OR FOR ACTS OR OMISSIONS OF THE CONTRACTOR, AND SHALL NOT BE RESPONSIBLE FOR NEGLIGENCE OR FAILURE TO CARRY OUT THE WORK IN ACCORDANCE WITH THE CONSTRUCTION DOCUMENTS. DISCREPANCIES OR CONFLICTS WITHIN CONSTRUCTION DOCUMENTS SHALL BE BROUGHT TO THE ATTENTION OF THE ARCHITECT BEFORE PROCEEDING WITH THE AFFECTED WORK. THE CONTRACTOR SHALL BE RESPONSIBLE FOR THE SAFETY AND PROTECTION IN AND AROUND THE JOB SITE AND/OR ADJACENT PROPERTY. A COPY OF INSPECTION AND TEST REPORTS SHALL BE FORWARDED TO THE ARCHITECT. THE ARCHITECT SHALL BE NOTIFIED AT LEAST FIVE WORKING DAYS IN ADVANCE OF FIELD VISITS REQUESTED DURING CONSTRUCTION.
18. INSTALLER QUALIFICATIONS: A FIRM OR INDIVIDUAL EXPERIENCED IN INSTALLING, ERECTING, OR ASSEMBLING WORK SIMILAR IN MATERIAL, DESIGN, AND EXTENT TO THAT INDICATED FOR THIS PROJECT, AND WHOSE WORK HAS RESULTED IN CONSTRUCTION WITH A RECORD OF SUCCESSFUL IN-SERVICE PERFORMANCE.
19. IF COMPLIANCE WITH TWO OR MORE STANDARDS IS SPECIFIED AND THE STANDARDS ESTABLISH DIFFERENT OR CONFLICTING REQUIREMENTS FOR MINIMUM QUANTITY OR QUALITY LEVELS, COMPLY WITH THE MOST STRINGENT REQUIREMENT.
20. CUTTING AND PATCHING: EMPLOY SKILLED AND EXPERIENCED INSTALLER TO PERFORM CUTTING AND PATCHING. SUBMIT WRITTEN REQUEST IN ADVANCE OF CUTTING OR ALTERING ELEMENTS AFFECTING STRUCTURAL INTEGRITY OF ELEMENT, EXECUTE CUTTING, FITTING, AND PATCHING INCLUDING EXCAVATION AND FILL, TO COMPLETE WORK, INCLUDING, BUT NOT LIMITED TO:
   - FIT SEVERAL PARTS TOGETHER, TO INTEGRATE WITH OTHER WORK.
   - UNCOVER WORK TO INSTALL OR CORRECT OUT OF SEQUENCE WORK.
   - REMOVE AND REPLACE DEFECTIVE AND NON-CONFORMING WORK.
   - REMOVE SAMPLES OF INSTALLED WORK FOR TESTING.
   - EXECUTE WORK BY METHODS TO AVOID DAMAGE TO OTHER WORK, AND TO PROVIDE PROPER SURFACES TO RECEIVE PATCHING AND FINISHING.
   - CUT MASONRY AND CONCRETE MATERIALS USING MASONRY SAW OR CORE DRILL.
   - MAINTAIN INTEGRITY OF WALL, CEILING, OR FLOOR CONSTRUCTION.
   - REFINISH SURFACES TO MATCH ADJACENT FINISHES.
   - REMOVE UNSUITABLE MATERIAL NOT MARKED FOR SALVAGE, INCLUDING ROTTED WOOD, CORRODED METALS, AND DETERIORATED MASONRY AND CONCRETE.
   - REMOVE DEBRIS AND ABANDONED ITEMS FROM AREA AND FROM CONCEALED SPACES.
   - REMOVE, CUT, AND PATCH WORK IN MANNER TO MINIMIZE DAMAGE AND TO PERMIT RESTORING PRODUCTS AND FINISHES TO ORIGINAL OR SPECIFIED CONDITION
21. PROTECT EXISTING VEGETATION, EQUIPMENT, STRUCTURES, UTILITIES, AND OTHER IMPROVEMENTS AT PROJECT SITE AND ON ADJACENT PROPERTIES, EXCEPT THOSE INDICATED TO BE REMOVED OR ALTERED. REPAIR DAMAGED EXISTING FACILITIES TO ORIGINAL CONDITION.
22. COORDINATE TEMPORARY UTILITY INSTALLATION AND SANITARY FACILITIES FOR USE DURING CONSTRUCTION WITH OWNER.
23. DISPOSAL OF WASTE: REMOVE WASTE MATERIALS FROM PROJECT SITE AND LEGALLY DISPOSE OF THEM IN A MANNER ACCEPTABLE TO AUTHORITIES HAVING JURISDICTION. DO NOT ALLOW WASTE MATERIALS THAT ARE TO BE DISPOSED OF TO ACCUMULATE ON-SITE. REMOVE AND TRANSPORT DEBRIS IN A MANNER THAT WILL PREVENT SPILLAGE ON ADJACENT SURFACES AND AREAS. DO NOT BURN WASTE MATERIALS.
24. FINAL CLEANING: PRIOR TO PROJECT FINAL COMPLETION, REMOVE DEBRIS AND SURFACE DUST, SWEEP HARD SURFACE FLOORS CLEAN, VACUUM CARPETS, LEAVE PROJECT IN CLEAN CONDITION.
25. THESE CONSTRUCTION DOCUMENTS ARE FOR THE EXCLUSIVE USE OF THE OWNER ON THIS PARTICULAR PROJECT. THE ARCHITECT SHALL NOT BE LIABLE FOR USE OF THE CONSTRUCTION DOCUMENTS BY ANOTHER PARTY FOR CONSTRUCTION OF ANY OTHER PROJECT. DRAWINGS, SPECIFICATIONS, AND OTHER DOCUMENTS FURNISHED BY THE ARCHITECT ARE INSTRUMENTS OF SERVICE. THE ARCHITECT AND OTHER DESIGN PROFESSIONALS FOR THIS PROJECT SHALL RETAIN ALL COMMON LAW, STATUTORY AND OTHER RESERVED RIGHTS, INCLUDING COPYRIGHT, IN THE INSTRUMENTS OF SERVICE PROVIDED BY THEM. SUBMISSION OR DISTRIBUTION OF THE ARCHITECT'S DOCUMENTS TO MEET OFFICIAL REGULATORY REQUIREMENTS OR FOR SIMILAR PURPOSES IN CONNECTION WITH THE PROJECT IS NOT TO BE CONSTRUED AS PUBLICATION IN DEROGATION OF ANY RESERVED RIGHTS.
26. MATERIALS, PRODUCTS, AND/OR SYSTEMS SHALL BE DELIVERED, HANDLED, AND STORED PER MANUFACTURERS RECOMMENDATIONS.
27. VERIFY DIMENSIONS OF EXISTING CONDITIONS PRIOR TO ORDERING MATERIALS FOR AFFECTED WORK.
28. AT CLOSE OF PROJECT PROVIDE OWNER WITH ALL O&M MANUALS AND WARRANTIES IN 8-1/2" X 11" BINDER WITH CLEARLY ORGANIZED TABS. PROVIDE DIGITAL CLOSEOUT DOCUMENTS IF REQUIRED BY OWNER.
29. ALL CONSTRUCTION AND DEMOLITION SHALL BE IN ACCORDANCE WITH CHAPTER 33 OF THE CBC AND CFC, AND THE WRITTEN SAFETY PLAN.

GENERAL DEMOLITION NOTES


1. NOT ALL DEMOLITION REQUIREMENTS ARE SHOWN ON ANY ONE SPECIFIC PAGE OR PAGES. REFER TO OTHER CONSTRUCTION DOCUMENTS FOR ADDITIONAL DEMOLITION REQUIREMENTS.
2. PROVIDE DEMOLITION AS REQUIRED TO ACCOMMODATE THE INSTALLATION OF WORK INDICATED IN THE CONSTRUCTION DOCUMENTS.
3. PROVIDE, ERECT, AND MAINTAIN TEMPORARY BARRIERS AND SIGNAGE, ETC. AS REQUIRED TO PROTECT THE GENERAL PUBLIC AND PREVENT ACCESS BY UNAUTHORIZED PERSONNEL. PROVIDE ACCESS TO PERSONS APPROVED BY OWNER.
4. REPAIR OR REPLACE AT NO ADDITIONAL COST TO THE OWNER BUILDING OR SITE ELEMENTS OR APPURTENANCES THAT ARE DAMAGED OR DEMOLISHED BUT ARE NOT INDICATED TO BE DEMOLISHED. PREVENT DAMAGE TO EXISTING ITEMS THAT ARE TO REMAIN.
5. PROVIDE PROTECTION TO ENSURE SAFE PASSAGE OF PEOPLE AROUND DEMOLITION AREA.
6. VERIFY THAT THE OWNER'S REPRESENTATIVE AND FACILITY USERS HAVE REMOVED OBJECTS OF THEIR CHOICE PRIOR TO THE COMMENCEMENT OF THIS PROJECT. VERIFY WITH THE OWNERS REPRESENTATIVE BEFORE REMOVING ANY ITEMS LEFT IN THE DEMOLITION AREA. OWNER RESERVES THE RIGHT OF FIRST REFUSAL TO RETAIN ITEMS INDICATED TO BE DEMOLISHED. DEMOLISHED ITEMS SHALL BE DISPOSED OF PROPERLY IN ACCORDANCE WITH THE SPECIFICATIONS. PRIOR TO DEMOLITION, VERIFY WITH OWNER ITEMS TO BE SALVAGED.
7. ENSURE AREAS OF WORK ARE CLEAN UPON COMPLETION OF DEMOLITION. DEBRIS REMOVED DURING DEMOLITION SHALL BE DISPOSED OF IN A SAFE AND LEGAL MANNER.
8. REMOVE ABANDONED PIPING, WIRING, EQUIPMENT, ETC. ENCOUNTERED DURING THE COURSE OF DEMOLITION BACK TO THE SCOPE OF WORK BOUNDARY UNLESS OTHERWISE NOTED.
9. HAZARDOUS MATERIALS ABATEMENT WORK SHALL BE COORDINATED BETWEEN THE CONTRACTOR AND THE OWNER. THE ARCHITECT IS NOT RESPONSIBLE FOR SPECIFYING REQUIREMENTS FOR, OR CONSTRUCTION OBSERVATION OF, HAZARDOUS MATERIALS ABATEMENT WORK. THE OWNER SHALL PROVIDE SEPARATE DOCUMENTS REQUIRED FOR HAZARDOUS MATERIALS ABATEMENT WORK AND SEPARATE CONSTRUCTION OBSERVATION OF HAZARDOUS MATERIALS ABATEMENT WORK. CONTACT OWNER FOR ADDITIONAL INFORMATION.
10. VERIFY EXISTING CONDITIONS PRIOR TO DEMOLITION AND/OR CONSTRUCTION AND COORDINATE WITH REQUIREMENTS INDICATED ON THE DRAWINGS TO DETERMINE EXTENT OF DEMOLITION REQUIRED.
11. WHEN UNFORSEEN CONDITIONS THAT DEVIATE FROM THE CONSTRUCTION DOCUMENTS ARE ENCOUNTERED, PROMPTLY NOTIFY ARCHITECT OF EXTENT OF DEVIATIONS.
12. SITE ACCESS AND TEMPORARY CONTROLS: CONDUCT DEMOLITION AND DEBRIS-REMOVAL OPERATIONS TO ENSURE MINIMUM INTERFERENCE WITH ROADS, STREETS, WALKS, WALKWAYS, AND OTHER ADJACENT OCCUPIED FACILITIES.
13. DEMOLISH AND REMOVE EXISTING CONSTRUCTION ONLY TO THE EXTENT REQUIRED BY CONSTRUCTION AND AS INDICATED ON DRAWINGS.
14. NEATLY CUT OPENINGS AND HOLES PLUMB, SQUARE, AND TRUE TO DIMENSIONS REQUIRED. USE CUTTING METHODS LEAST LIKELY TO DAMAGE CONSTRUCTION TO REMAIN OR ADJACENT CONSTRUCTION.
15. USE HAND TOOLS OR SMALL POWER TOOLS DESIGNED FOR SAWING OR GRINDING, NOT HAMMERING AND CHOPPING, TO MINIMIZE DAMAGE TO ADJACENT CONSTRUCTION. TEMPORARILY COVER OPENINGS TO REMAIN.
16. CUT OR DRILL FROM THE EXPOSED OR FINISHED SIDE INTO CONCEALED SURFACES TO AVOID DAMAGING EXISTING FINISHED SURFACES.
17. REMOVE DECAYED, VERMIN-INFESTED, DANGEROUS, OR UNSUITABLE MATERIALS AND PROMPTLY DISPOSE OF OFF-SITE.
18. DISPOSE OF DEMOLISHED ITEMS AND MATERIALS DAILY.
19. CLEAN ADJACENT STRUCTURES AND IMPROVEMENTS OF DUST, DIRT, AND DEBRIS CAUSED BY DEMOLITION OPERATIONS. RETURN ADJACENT AREAS TO CONDITION EXISTING BEFORE DEMOLITION OPERATIONS BEGAN.
20. ALL CONSTRUCTION AND DEMOLITION SHALL BE IN ACCORDANCE WITH CHAPTER 33 OF THE CBC AND CFC, AND THE WRITTEN SAFETY PLAN.

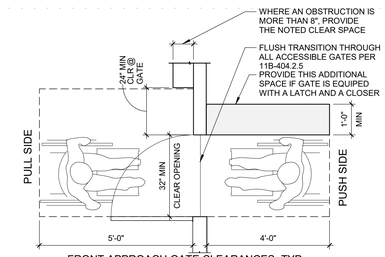

FRONT APPROACH GATE CLEARANCES, TYP

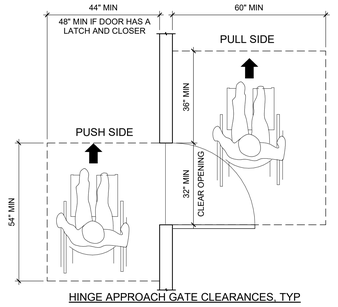

HINGE APPROACH GATE CLEARANCES, TYP

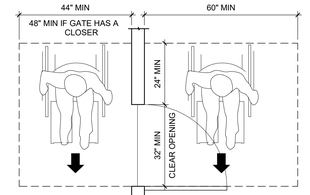

LATCH APPROACH GATE CLEARANCES, TYP

NOTE: AREA MUST NOT EXCEED A SLOPE OF 2% IN ANY DIRECTION

1 ACCESSIBLE GATE CLEARANCES

1/2" = 1'-0"

IDENTIFICATION STAMP
DIV. OF THE STATE ARCHITECT
APP: 02-123349 INC:
REVIEWED FOR
SS ☐ FLS ☑ ACS ☑
DATE: 04/15/2025

LIONAKIS

2025 Nineteenth Street
Sacramento, CA 95818
P 916.558.1900
www.lionakis.com

CONSULTANT

SEAL

LICENSED ARCHITECT
JENNIFER MARIE WINSON QUIGLEY
C34138
REN. 11-30-2026
STATE OF CALIFORNIA

PROJECT
LEATAATA FLOYD ELEMENTARY SCHOOL - FENCING

401 MCCLATCHY WAY
SACRAMENTO, CA 95818

CLIENT
SACRAMENTO CITY UNIFIED SCHOOL DISTRICT

5735 47th Ave, Sacramento, CA 95823

ISSUED

MARK	DATE	DESCRIPTION
DSA	04/08/2025	DSA APPROVAL

MANAGEMENT


LIONAKIS PROJECT NO:	025014
CLIENT PROJECT NO:	n/a
COPYRIGHT:	LIONAKIS 2017

02-123349

TITLE
GENERAL NOTES & ACCESSIBLE GATE DETAIL

SHEET
G-011

IF THIS SHEET IS NOT 30"x42", IT IS A REDUCED PRINT - SCALE ACCORDINGLY

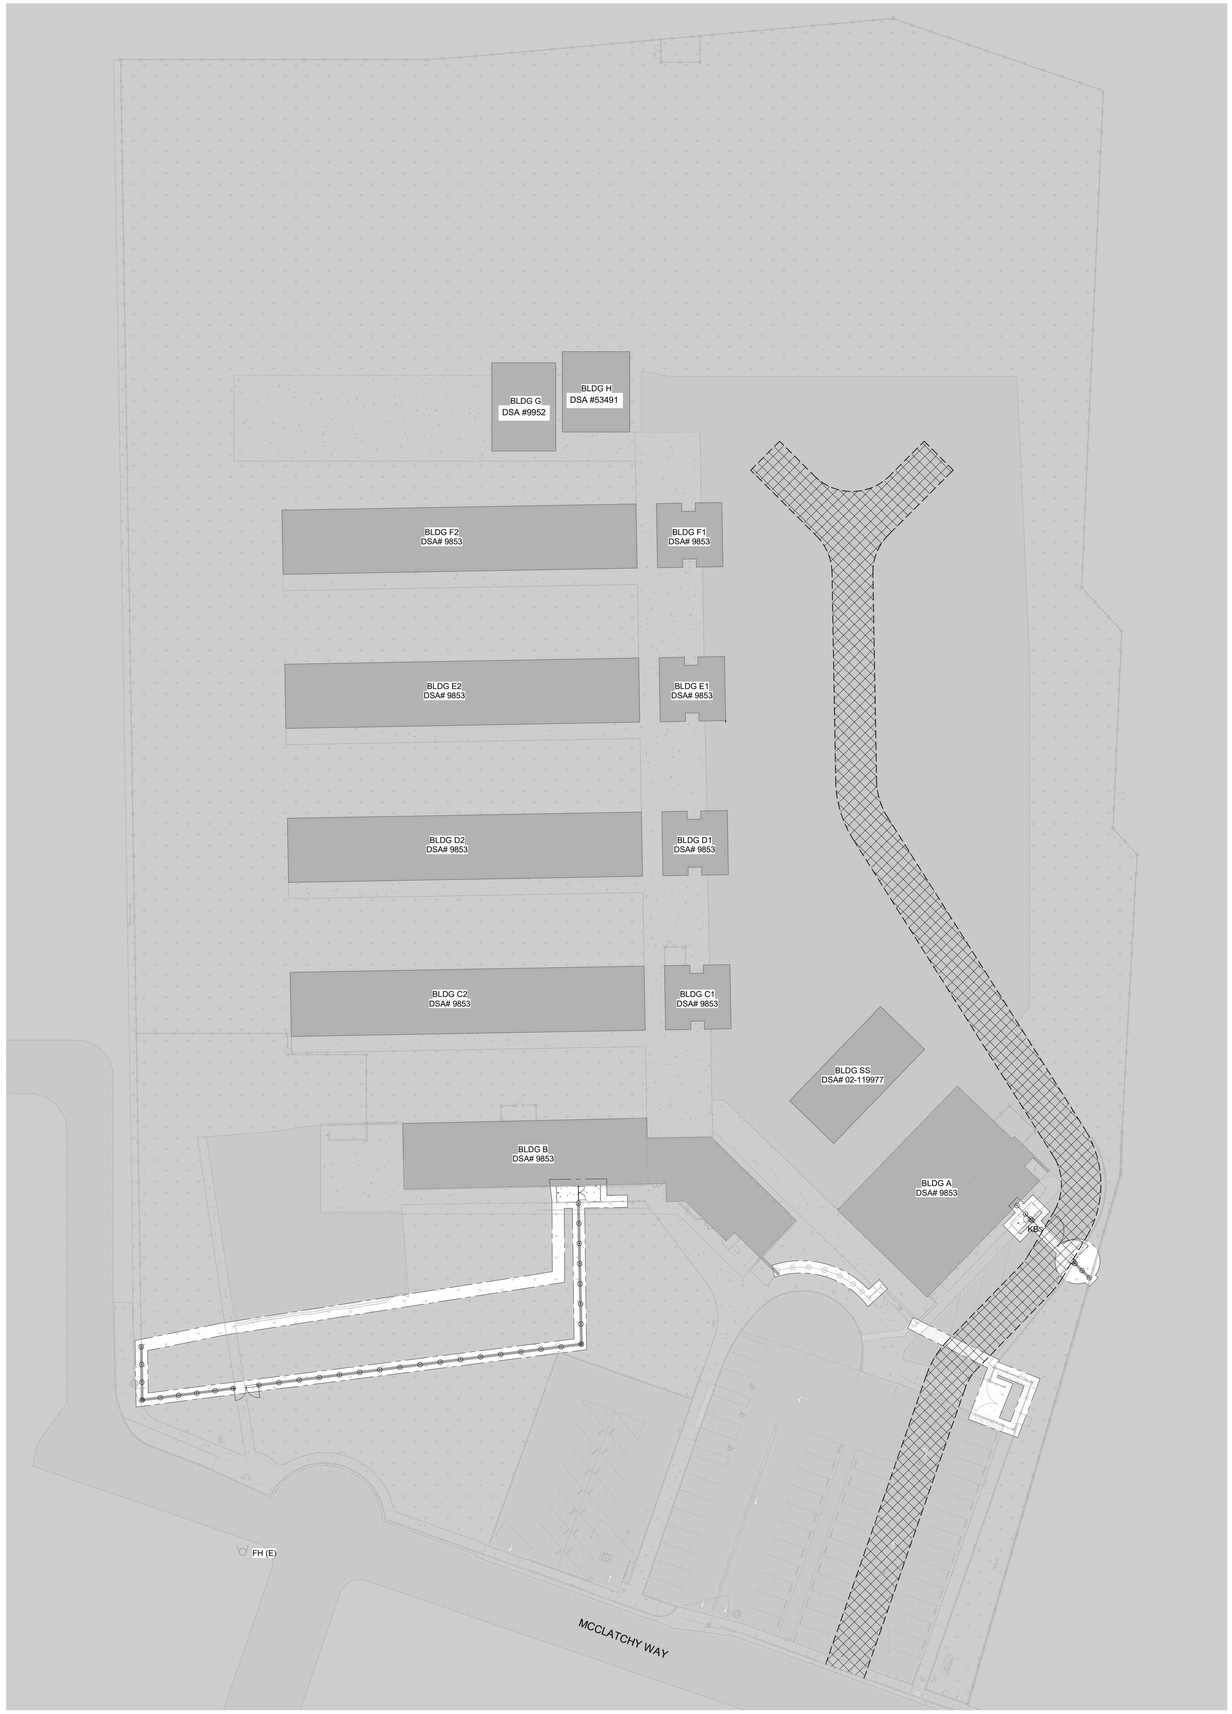

1 SITE PLAN - FIRE ACCESS
SCALE 1" = 30'-0"

NORTH

GENERAL NOTES

1. SEE SHEET GA101 FOR ACCESSIBLE PATH OF TRAVEL
2. DIMENSIONS GIVEN TO ASSUMED PROPERTY LINE ARE FOR CODE ANALYSIS PURPOSES ONLY AND SHALL NOT BE USED TO LOCATE BUILDINGS FOR STAKING PURPOSES. SEE CIVIL DRAWINGS FOR EXACT BUILDING LOCATIONS
3. SEE AS101 FOR GROUND COVER LEGEND, FENCE TYPES, AND GATE NUMBERS

LEGEND

- PATH OF EGRESS
- PROPERTY LINE
- SCOPE OF WORK
- (E) BUILDING LOCATION (NOT IN SCOPE)
- (E) FIRE ACCESS ROAD APPROVED IN DSA APPL #02-119977

  EMERGENCY FIRE TRUCK ACCESS PATH OF TRAVEL ROUTE IS TO BE A MINIMUM OF 20' WIDE BY 15'-6" VERTICAL CLEARANCE WITH 26' INSIDE TURNING RADIUS AND AN ADDITIONAL 2' WIDTH PROVIDED TO ALLOW FOR CLEARANCE OF APPARATUS BUMPER OVERHANG, TYP. VEHICLE BARRIERS SUCH AS GATES SHALL BE PROVIDED WITH A KNOX BOX AT CAMPUS ENTRY POINTS.
- FH (E) FIRE HYDRANT
- KB KNOX BOX

FIRE & LIFE SAFETY SITE CONDITIONS

PROJECT INFORMATION	
School District/Owner:	Sacramento City Unified School District
Project Name/School:	Leataata Floyd Fencing
Project Address:	401 McClatchy Way, Sacramento, CA 95818

FIRE & LIFE SAFETY INFORMATION				
1.	Has a fire hydrant flow test been performed within the past 12 months? *(If yes, provide a copy of the test data.)*	Yes ☐		No ■
2.	Was the fire hydrant water flow test performed as part of this LFA review?	Yes ☐		No ■
3.	Is the project located within a designated fire hazard severity zone (FHSZ) as established by Cal-Fire? *(If yes, indicate FHSZ classification below.)*	Yes ☐		No ■
	Refer to the following website for FHSZ locations: http://egis.fire.ca.gov/FHSZ/	Moderate ☐	High ☐	Very High ☐
	Wildland Interface Area (WIFA) *(If any designations are check, project design team must meet the requirements of CBC Chapter 7A.)*			WIFA ☐

CONDITION MEANS AND METHODS RESOLUTION		Y	N	NA	NR
4.	Emergency vehicle access roadways do not meet CFC requirements.				
4a.	**Acceptable Alternative:** Emergency vehicle and personnel access as proposed by the project architect is acceptable for providing fire suppression and protection of life and property.				
5.	**Fire Hydrants:** Number and spacing does not meet CFC requirements.				
5a.	**Acceptable Alternative:** Number of fire hydrants and spacing as proposed by the project architect is acceptable for fire suppression and protection of life and property.				
6.	**Fire Hydrants:** Water flow and pressure are less than CFC minimum.				
6a.	**Acceptable Alternative:** The available flow and pressure is acceptable for providing fire suppression and protection of life and property.				
7.	Location of fire department connection(s) serving fire sprinkler systems or standpipe systems does not meet CFC requirements.				
7a.	Acceptable Alternative: The location of fire department connections serving the fire sprinkler system and/or standpipe system is acceptable for providing fire suppression and protection of life and property.				

School District Acceptance of Acceptable Design Alternates

By signing this form, the school district acknowledges and accepts the proposed design as an alternative to California Code (CBC) and California Fire Code (CFC) minimum requirements, as indicated by one or more of the conditions indicated at items 4a, 5a, 6a, or 7a, for providing fire and life safety protection of life and property.

Accepted by: _____ Title: _____

Signature: _____ Date: _____

LOCAL FIRE AUTHORITY (LFA)	
LFA Agency Name:	
LFA Review Official:	
Title:	Work Phone:
Work Email:	

LFA Reviewer Signature: _____ Date: _____

Review Key: **"Y"** = Complies with LFA requirements **"N"** = Not Approved (complete Section B) **"NA"** = Not applicable to the project **"NR"** = LFA elects not to review

IDENTIFICATION STAMP
DIV. OF THE STATE ARCHITECT
APP: 02-123349 INC:
REVIEWED FOR
SS ☐ FLS ☑ ACS ☑
DATE: 04/15/2025

LIONAKIS
2025 Nineteenth Street
Sacramento, CA 95818
P 916.558.1900
www.lionakis.com

CONSULTANT

SEAL

LICENSED ARCHITECT
JENNIFER MARIE QUIGLEY
C34138
REN 11-30-25
STATE OF CALIFORNIA

PROJECT
LEATAATA FLOYD ELEMENTARY SCHOOL - FENCING

401 MCCLATCHY WAY
SACRAMENTO, CA 95818

CLIENT
SACRAMENTO CITY UNIFIED SCHOOL DISTRICT

5735 47th Ave, Sacramento, CA 95823

ISSUED

MARK	DATE	DESCRIPTION
DSA	04/08/2025	DSA APPROVAL

MANAGEMENT

LIONAKIS PROJECT NO: 025014
COPYRIGHT: LIONAKIS 2024

02-123349


TITLE
CODE ANALYSIS & FIRE ACCESS SITE PLAN

SHEET
GL101

Autodesk Docs://025014 SCUSD LFES Fencing/025014_ARCHMSTR_R24_CENTRAL.rvt
4/8/2025 1:57:49 PM

IF THIS SHEET IS NOT 30"x42", IT IS A REDUCED PRINT - SCALE ACCORDINGLY

0 1/4" 1/2" 1"

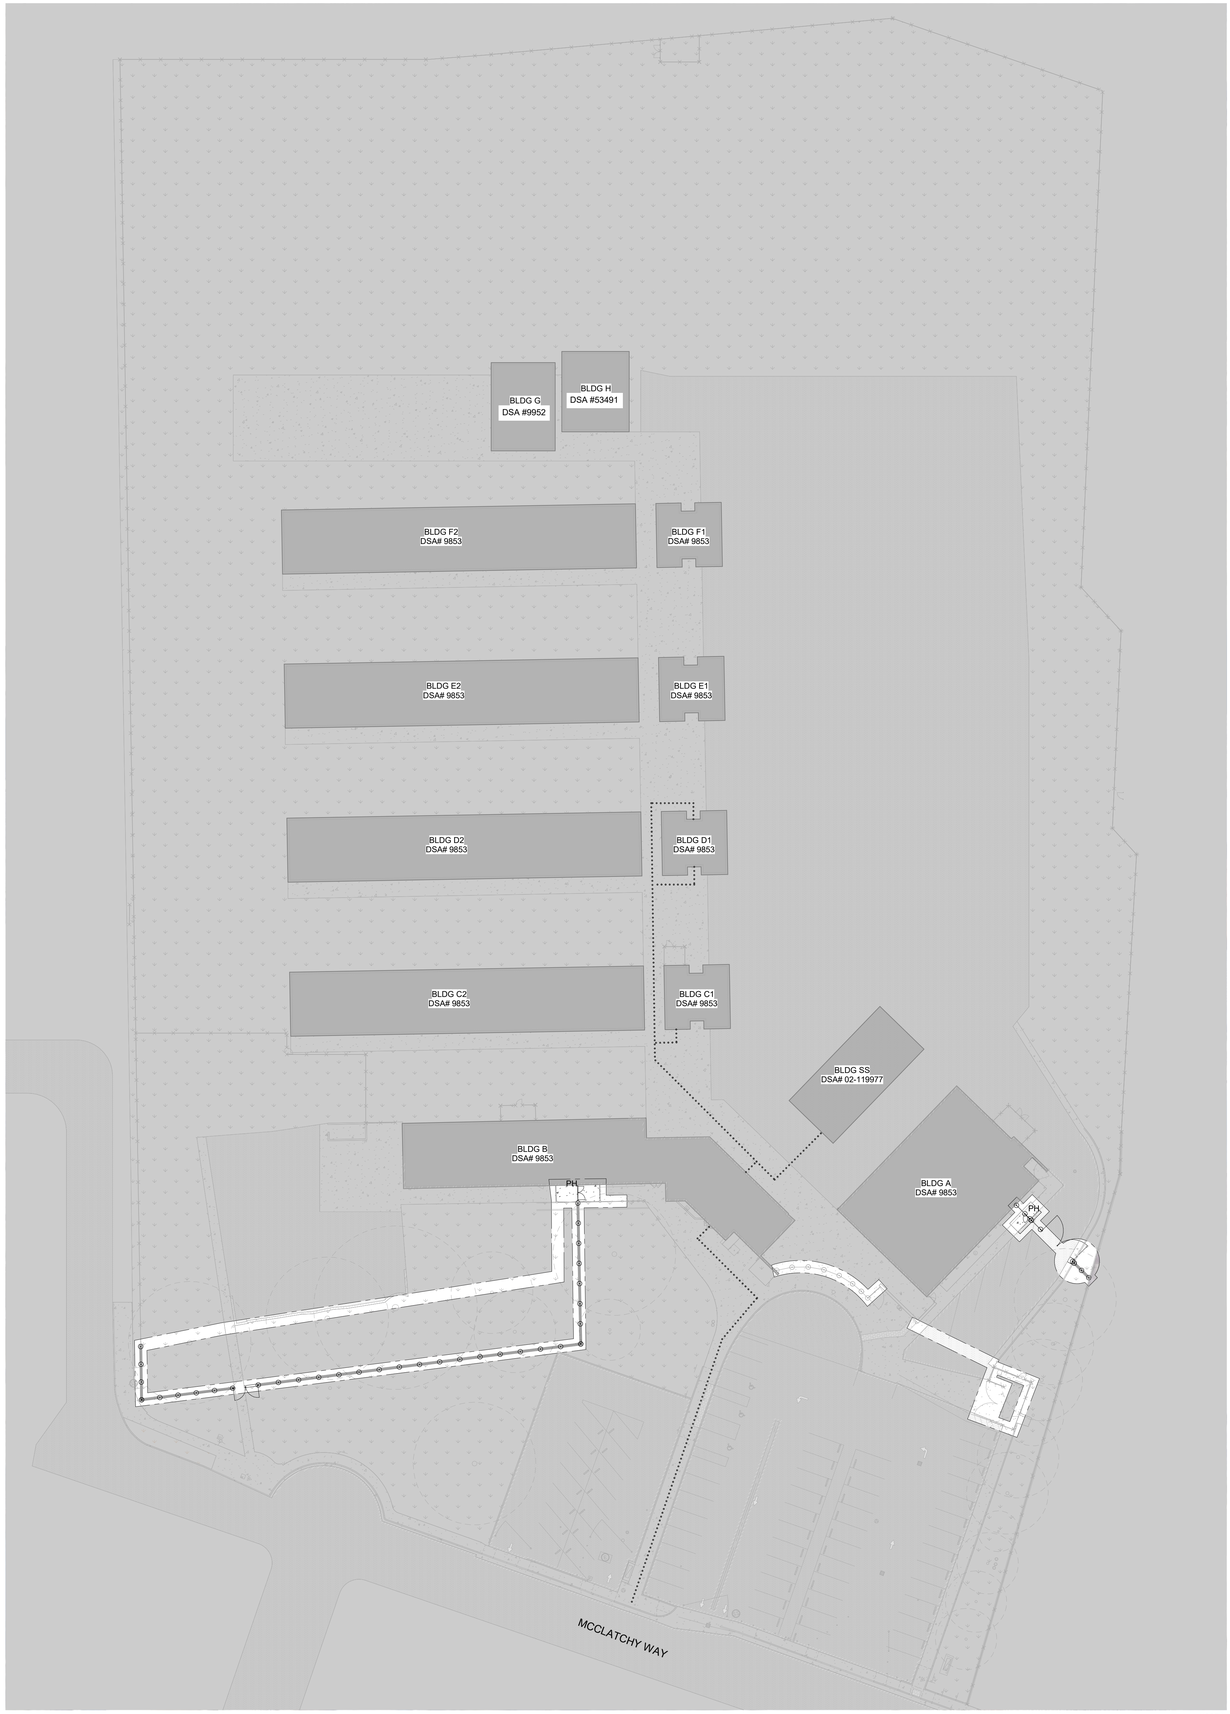

1 SITE PLAN - ACCESSIBLE
SCALE 1" = 30'-0"

NORTH

GENERAL NOTES

1. SEE SHEET **GL101** FOR FIRE SITE ACCESS PLAN.
2. DIMENSIONS GIVEN TO ASSUMED PROPERTY LINE LOCATIONS ARE FOR CODE ANALYSIS PURPOSES ONLY AND SHALL NOT BE USED TO LOCATE BUILDINGS FOR STAKING PURPOSES. SEE CIVIL DRAWINGS FOR EXACT BUILDING LOCATIONS.
3. ALL GATES ALONG SITE PATH OF TRAVEL SHALL COMPLY WITH CBC 1008.2.
4. ALL WALK SURFACES IN PATH OF TRAVEL SHALL HAVE FLUSH TRANSITIONS TO ALL ADJACENT WALK SURFACES IN PATH OF TRAVEL.
6. ACCESSIBLE PATH OF TRAVEL AS INDICATED ON PLAN IS A BARRIER FREE ACCESS WITHOUT ANY ABRUPT VERTICAL CHANGES EXCEEDING 1/2" BEVELED AT 1:12 MAXIMUM SLOPE OR VERTICAL CHANGES NOT EXCEEDING 1/4" MAXIMUM AND AT LEAST 48" WIDE SURFACE IS SLIP RESISTANT, STABLE, FIRM AND SMOOTH, CROSS SLOPE DOES NOT EXCEED 2% AND SLOPE IN THE DIRECTION OF TRAVEL IS LESS THAN 5% UNLESS OTHERWISE INDICATED. PATH OF TRAVEL SHALL BE MAINTAINED FREE OF OVERHANGING OBSTRUCTIONS TO MIN 80" AND PROTRUDING OBJECTS GREATER THAN 4" PROJECTION FROM WALL AND ABOVE 27" AND LESS THAN 80". ARCHITECT AND CONTRACTORS SHALL VERIFY THAT ALL BARRIERS ON THE INDICATED PATH OF TRAVEL HAVE BEEN REMOVED.
7. THE PATH OF TRAVEL IDENTIFIED IN THESE CONSTRUCTION DOCUMENTS IS COMPLIANT WITH CURRENT APPLICABLE CALIFORNIA BUILDING CODE ACCESSIBILITY PROVISIONS FOR PATH OF TRAVEL REQUIREMENTS FOR ALTERATIONS AND STRUCTURAL REPAIRS. AS PART OF THE DESIGN OF THIS PROJECT, THE PATH OF TRAVEL WAS EXAMINED AND ANY ELEMENTS, COMPONENTS OR PORTION OF THE PATH OF TRAVEL THAT WERE DETERMINED TO BE NONCOMPLIANT 1) HAVE BEEN IDENTIFIED AND 2) THE CORRECTIVE WORK NECESSARY TO BRING THEM INTO COMPLIANCE HAS BEEN INCLUDED WITHIN THE SCOPE OF THIS PROJECT'S WORK THROUGH DETAILS, DRAWINGS, AND SPECIFICATIONS INCORPORATED INTO THESE CONSTRUCTION DOCUMENTS. ANY NONCOMPLIANT ELEMENTS, COMPONENTS, OR PORTION OF HE PATH OF TRAVEL THAT WILL NOT BE CORRECTED BY THIS PROJECT BASED ON VALUATION THRESHOLD LIMITATIONS OR A FINDING OF UNREASONABLE HARDSHIP ARE SO INDICATED IN THESE CONSTRUCTION DOCUMENTS.
8. DURING CONSTRUCTION, IF PATH OF TRAVEL ITEMS WITHIN THE SCOPE OF THE PROJECT REPRESENTED AS CODE COMPLIANT ARE FOUND TO BE NONCONFORMING BEYOND REASONABLE CONSTRUCTION TOLERANCES, THEY SHALL BE BROUGHT INTO COMPLIANCE WITH THE CBC AS PART OF THIS PROJECT BY MEANS OF A CONSTRUCTION CHANGE DOCUMENT.
9. SEE AS101 FOR GROUND COVER LEGEND, FENCE TYPES, AND GATE NUMBERS

LEGEND

- ACCESSIBLE PATH OF TRAVEL
- (E) ACCESSIBLE PATH OF TRAVEL (SEE APPLICABLE DSA APP# FOR PREVIOUS APPROVAL)
- PROPERTY LINE AND LIMITS OF ARCHITECTURAL SCOPE OF WORK
- SCOPE OF WORK
- (E) BUILDING LOCATION (NOT IN SCOPE)
- PH — PANIC HARDWARE AT GATES

IDENTIFICATION STAMP
DIV. OF THE STATE ARCHITECT
APP: 02-123349 INC:
REVIEWED FOR
SS ☐ FLS ☑ ACS ☑
DATE: 04/15/2025

LIONAKIS

2025 Nineteenth Street
Sacramento, CA 95818
P 916.558.1900
www.lionakis.com

CONSULTANT

SEAL

LICENSED ARCHITECT
JENNIFER MARIE WINSON QUIGLEY
C34138
Exp. 11-30-2026
STATE OF CALIFORNIA

PROJECT
LEATAATA FLOYD ELEMENTARY SCHOOL - FENCING

401 MCCLATCHY WAY
SACRAMENTO, CA 95818

CLIENT
SACRAMENTO CITY UNIFIED SCHOOL DISTRICT

5735 47th Ave, Sacramento, CA 95823

ISSUED

MARK	DATE	DESCRIPTION
DSA	04/08/2025	DSA APPROVAL

MANAGEMENT

LIONAKIS PROJECT NO: 025014
COPYRIGHT: LIONAKIS 2024

02-123349

TITLE
ACCESSIBILITY SITE PLAN

SHEET
GA101

Autodesk Docs://25014 SCUSD LFES Fencing/025014_ARCHMASTR_R24_CENTRAL.rvt

4/8/2025 1:57:51 PM

IF THIS SHEET IS NOT 30"x42", IT IS A REDUCED PRINT. SCALE ACCORDINGLY

0 1/4" 1/2" 1" 2"

ABBREVIATIONS

NOTE: NOT ALL ABBREVIATIONS MAY BE USED ON THESE PLANS.

AB	AGGREGATE BASE
AC	ASPHALTIC CONCRETE
AD	AREA DRAIN
APN	ASSESSOR'S PARCEL NUMBER
ARV	AIR RELEASE VALVE
ASB	AGGREGATE SUB-BASE
BO	BLOW-OFF VALVE
BV	BUTTERFLY VALVE
BW	BACK OF WALK
C/L	CENTERLINE
CB	CATCH BASIN
CJ	CONTROL JOINT
CL	CLASS
CMP	CORRUGATED METAL PIPE
CATV	CABLE TELEVISION
CO	CLEANOUT
COMM	COMMUNICATION
CONC.	CONCRETE
CONST.	CONSTRUCT
CR	CURB RETURN
CS	CONCRETE SURFACE
DC	DOUBLE CHECK VALVE
DDC	DOUBLE DETECTOR CHECK VALVE
DG	DECOMPOSED GRANITE
DI	DROP INLET
DIA	DIAMETER
DIP	DUCTILE IRON PIPE
DWG	DRAWING
DS	DOWNSPOUT
E	ELECTRIC
EJ	EXPANSION JOINT
EP	EDGE OF PAVEMENT
ESMT	EASEMENT
EX	EXISTING
FS	FIRE SERVICE LINE
FDC	FIRE DEPARTMENT CONNECTION
FL	FLOWLINE
FM	SANITARY SEWER FORCE MAIN
FF	FINISHED FLOOR ELEVATION
FH	FIRE HYDRANT
G	GAS
GB	GRADE BREAK
GR	GRATE ELEVATION
GRD	GRADE ELEVATION
GV	GATE VALVE
HB	HOSE BIBB
HBD	HEADER BOARD
HDPE	HIGH DENSITY POLYETHYLENE PIPE
HP	HIGH POINT
INV	PIPE INVERT ELEVATION
JP	JOINT UTILITY POLE
LF	LINEAL FEET
LIP	LIP OF GUTTER
LT	LEFT
MS	MOWSTRIP
NTS	NOT TO SCALE
OH	OVERHEAD
PAD	BUILDING PAD
PCC	PORTLAND CEMENT CONCRETE
PD	PLANTER DRAIN
PIV	POST INDICATOR VALVE
P/L	PROPERTY LINE
PP	POWER POLE
PUE	PUBLIC UTILITY EASEMENT
PVC	POLYVINYL CHLORIDE
RCP	REINFORCED CONCRETE PIPE
R	RADIUS
RIM	MANHOLE RIM ELEVATION (SOLID COVER)
RP	REDUCED PRESSURE BACKFLOW PREVENTER
RW	RIGHT OF WAY
SCH	SCHEDULE
SD	STORM DRAIN
SDMH	STORM DRAIN MANHOLE
SG	SUBGRADE ELEVATION
SP	FIRE SPRINKLER SERVICE
SS	SANITARY SEWER
SSMH	SANITARY SEWER MANHOLE
STD	STANDARD
S/W	SIDEWALK
T	TELEPHONE
TC	TOP OF CURB
TD	TRENCH DRAIN
TDCB	TRENCH DRAIN CATCH BASIN
TP	TELEPHONE POLE
TRW	TOP OF RETAINING WALL
TSW	TOP OF SEAT WALL
TW	TOP OF WALK ELEVATION
U	UTILITY
UG	UNDERGROUND
UON	UNLESS OTHERWISE NOTED
VCP	VITRIFIED CLAY PIPE
W	WATER
W/	WITH
W/O	WITHOUT
WV	WATER VALVE

LEGEND

NOTE: NOT ALL SYMBOLS MAY BE USED ON THESE PLANS.

PROPOSED GRADING & DRAINAGE SYMBOLS:

- 8" SD — STORM DRAIN LINE (SIZE AND FLOW SHOWN)
- STORM DRAIN MANHOLE (SDMH)
- CATCH BASIN (CB)
- DROP INLET (DI)
- AREA DRAIN (AD)
- PLANTER DRAIN (PD) OR FLOOR DRAIN (FD)
- CO — STORM DRAIN CLEANOUT
- 99.99 — ELEVATION
- FF=100.00 — FINISHED FLOOR ELEVATION
- PAD=99.33 — BUILDING PAD ELEVATION
- CONCRETE SIDEWALK
- GRADED DIRECTION FOR DRAINAGE FLOW
- SWALE
- SLOPE
- TREE TO BE REMOVED
- RETAINING WALL

PROPOSED SANITARY SEWER SYMBOLS:

- 6" SS — SANITARY SEWER LINE (SIZE AND FLOW SHOWN)
- SANITARY SEWER MANHOLE (SSMH)
- CO — SEWER CLEANOUT FLUSHER BRANCH

PROPOSED WATER SYMBOLS:

- 8" W — WATER LINE & SIZE
- 8" FS — FIRE LINE & SIZE
- 8" DW — DOMESTIC WATER LINE & SIZE
- 8" RW — RECLAIMED WATER LINE & SIZE
- 8" IRR — IRRIGATION SERVICE LINE & SIZE
- 8" NP — NON POTABLE WATER LINE & SIZE
- 8" SP — FIRE SPRINKLER SERVICE LINE & SIZE
- GATE VALVE
- M — WATER METER
- FH — FIRE HYDRANT ASSEMBLY
- FDC — FIRE DEPARTMENT CONNECTION
- DC — DETECTOR CHECK VALVE
- DDC — DOUBLE DETECTOR CHECK VALVE
- RP — REDUCED PRESSURE BACKFLOW PREVENTER
- BUTTERFLY VALVE
- 1" — AIR RELEASE VALVE + SIZE
- 1" — BLOW-OFF VALVE + SIZE
- PIV — POST INDICATOR VALVE

DEMOLITION GENERAL NOTES

1. REFER TO ARCHITECTURAL, LANDSCAPE, ELECTRICAL AND PLUMBING PLANS FOR ADDITIONAL DEMOLITION ITEMS.
2. IN THE EVENT THAT ANY UNUSUAL CONDITIONS NOT COVERED BY THE GEOTECHNICAL INVESTIGATION REPORT OR ARE ENCOUNTERED DURING GRADING OPERATIONS THE GEOTECHNICAL ENGINEER AND THE ARCHITECT SHALL BE IMMEDIATELY NOTIFIED FOR DIRECTIONS.
3. ADDITIONAL DEMOLITION INFORMATION MAY BE SHOWN ON THE GRADING, DRAINAGE, AND UTILITY PLANS, AND THOSE PLANS PREPARED BY OTHER DISCIPLINES FOR THIS PROJECT.
4. ALL DEMOLISHED ITEMS SHALL BE DISPOSED OF OFFSITE AT A SUITABLE, LEGAL, DUMP SITE OR OTHER FACILITY.
5. ALL DISPOSED OF MATERIALS SHALL BE RECYCLED IF POSSIBLE.
6. THE SCHOOL DISTRICT SHALL HAVE SALVAGE RIGHTS TO ANY DEMOLISHED ITEMS SHOWN HEREON. THE CONTRACTOR SHALL GIVE THE DISTRICT NOTICE 7 DAYS PRIOR TO THE START OF DEMOLITION. THE DISTRICT SHALL MOVE ANY RETAINED ITEMS OUT OF THE CONTRACTORS WORK AREA, UNLESS ANOTHER ARRANGEMENT IS MADE WITH THE CONTRACTOR. ANY REMAINING ITEMS BECOME THE PROPERTY OF THE CONTRACTOR AND SHALL BE REMOVED FROM THE SITE. ANY ITEMS NOT SHOWN FOR REMOVAL SHALL REMAIN AND SHALL BE PROTECTED FROM DAMAGE DURING CONSTRUCTION TO A REASONABLE EXTENT.
7. EXISTING UTILITY STRUCTURES IN AREAS OF NEW PAVING SHALL BE REMOVED AND REPLACED WITH NEW BOX/COVER AT NEW GRADE UNLESS SPECIFICALLY NOTED OTHERWISE.
8. ITEMS OUTSIDE THE LIMITS OF DEMOLITION SHALL REMAIN AND BE PROTECTED FROM DAMAGE DURING CONSTRUCTION.
9. EXISTING UTILITY STRUCTURES AND PIPING NOT SHOWN ON DEMOLITION PLAN TO BE REMOVED SHALL REMAIN AND BE PROTECTED.
10. SAWCUTS AND SUBSEQUENT PATCH BACK OF CONCRETE WALKS, SHALL BE TO THE EXISTING CONCRETE JOINT BEYOND THE NEAREST LOCATION OF DEMOLITION AS SHOWN. A REASONABLE EFFORT HAS BEEN MADE TO LOCATE, SHOW AND COORDINATE WITH EXISTING JOINTS, HOWEVER IF FIELD CONDITIONS ARE OTHERWISE, IT IS UNDERSTOOD TO REMOVE AND PATCH BACK TO THE NEAREST JOINTS BEYOND DEMOLITION.
11. PRIOR TO THE START OF CONSTRUCTION, VERIFY AND POTHOLE ALL UTILITY POINTS OF CONNECTION FOR LOCATION, DEPTH, AND SIZE. IF CONFLICT IS FOUND, CONTACT THE ENGINEER IMMEDIATELY FOR DIRECTION.
12. WITHIN LANDSCAPE AREAS TO BE DEMOLISHED THERE MAY BE EXISTING IRRIGATION LINES NOT SHOWN ON THIS PLAN. CONTRACTOR SHALL REMOVE LATERAL LINES AND HEADS ENCOUNTERED. MAIN LINES AND CONTROL WIRES MAY ONLY BE REMOVED PROVIDED THAT ROUTING IS KNOWN AND REMOVAL WILL NOT DEACTIVATE AN IRRIGATION SYSTEMS INTENDED TO REMAIN. IF CONFLICT IS FOUND, CONTACT THE ENGINEER FOR DIRECTION.
13. COORDINATE REMOVAL OF LANDSCAPE ITEMS WITH LANDSCAPE PLANS.

GENERAL NOTES

1. THE TYPES, LOCATIONS, SIZES, AND/OR DEPTHS OF EXISTING UNDERGROUND UTILITIES AS SHOWN ON THESE PLANS WERE OBTAINED FROM SOURCES OF VARYING RELIABILITY. THE CONTRACTOR IS CAUTIONED THAT ONLY ACTUAL EXCAVATION WILL REVEAL THE TYPES, EXTENT, SIZES, LOCATIONS AND DEPTHS OF SUCH UNDERGROUND UTILITIES. A REASONABLE EFFORT HAS BEEN MADE TO LOCATE AND DELINEATE ALL KNOWN UNDERGROUND UTILITIES. HOWEVER, WARREN CONSULTING ENGINEERS CAN ASSUME NO RESPONSIBILITY FOR THE COMPLETENESS OR ACCURACY OF ITS DELINEATION OF SUCH UNDERGROUND UTILITIES, NOR FOR THE EXISTENCE OF OTHER BURIED OBJECTS OR UTILITIES WHICH MAY BE ENCOUNTERED BUT WHICH ARE NOT SHOWN ON THESE PLANS. THE CONTRACTOR OR ANY SUBCONTRACTOR FOR THIS CONTRACT SHALL NOTIFY MEMBERS OF UNDERGROUND SERVICE ALERT (USA) TWO (2) WORKING DAYS IN ADVANCE OF PERFORMING ANY EXCAVATION WORK BY CALLING TOLL FREE 1-800-227-2600, OR 811.

811 Know what's below. Call before you dig.

2. WARREN CONSULTING ENGINEERS, INC. (WCE) ASSUMES NO RESPONSIBILITY FOR ERRORS IN PHYSICAL LOCATION OF IMPROVEMENTS, HORIZONTAL OR VERTICAL. IN ADDITION, ANY SUCH ERRORS IN PHYSICAL LOCATION MAY AFFECT THE INTENDED DESIGN OF SUCH IMPROVEMENTS AND WCE CANNOT BE HELD RESPONSIBLE FOR SUCH CONDITIONS WHICH ARE A RESULT OF ERRORS IN SURVEYING, OR IMPROPER CONSTRUCTION.
3. IF SUBSURFACE CULTURAL RESOURCES, REMAINS, AND/OR ARTIFACTS ARE UNCOVERED DURING PROJECT CONSTRUCTION, ALL WORK IN THE VICINITY SHALL BE STOPPED UNTIL SUCH ITEMS CAN BE ASSESSED BY AN APPROPRIATE MEMBER OF THE COUNTY ENVIRONMENTAL IMPACT SECTION STAFF.
4. CONTRACTOR AGREES THAT HE/SHE SHALL ASSUME SOLE AND COMPLETE RESPONSIBILITY FOR JOB SITE CONDITIONS DURING THE COURSE OF CONSTRUCTION OF THIS PROJECT, INCLUDING SAFETY OF ALL PERSONS AND PROPERTY; THAT THIS REQUIREMENT SHALL APPLY CONTINUOUSLY AND SHALL NOT BE LIMITED TO NORMAL WORKING HOURS; AND THAT THE CONTRACTOR SHALL DEFEND, INDEMNIFY AND HOLD THE OWNER AND ENGINEER HARMLESS FROM ANY AND ALL LIABILITY, REAL OR ALLEGED, IN CONNECTION WITH THE PERFORMANCE OF WORK ON THIS PROJECT, EXCEPTING FOR LIABILITY ARISING FROM THE SOLE NEGLIGENCE OF THE OWNER OR ENGINEER.
5. THE CONTRACTOR SHALL OBTAIN AN EXCAVATION PERMIT FROM THE STATE OF CALIFORNIA DEPARTMENT OF INDUSTRIAL SAFETY FOR ALL EXCAVATIONS OF 5 FEET OR MORE IN DEPTH.
6. IT SHALL BE THE CONTRACTOR'S RESPONSIBILITY TO MAKE NECESSARY PRE-CONSTRUCTION SITE REVIEWS TO DETERMINE NECESSARY MEANS AND METHODS TO COMPLETE THE IMPROVEMENTS SHOWN ON THESE PLANS.
7. WHERE IMPROVEMENTS LIE WITHIN AN EXISTING DEVELOPED AREA, CONTRACTOR SHALL USE CAUTION WHEN ACCESSING THE SITE THROUGH THESE EXISTING IMPROVEMENTS. IT IS THE CONTRACTORS RESPONSIBILITY TO PROTECT ANY SUCH EXISTING IMPROVEMENTS OUTSIDE THE PROJECT BOUNDARY, OR EXISTING IMPROVEMENTS WITHIN THE BOUNDARY WHICH ARE TO REMAIN. PROPER PRECAUTIONS SHALL BE PROVIDED AND MAINTAINED THROUGHOUT CONSTRUCTION. ANY DAMAGE SHALL BE REPAIRED OR REPLACED TO THE SATISFACTION OF THE OWNER.
8. IT IS THE RESPONSIBILITY OF THE CONTRACTOR TO KEEP DETAILED RECORDS OF MINOR CHANGES OR ADJUSTMENTS MADE DURING CONSTRUCTION (WHICH WERE NOT FORMALLY ISSUED). UPON PROJECT COMPLETION, THESE RECORDS AND/OR INFORMATION SHALL BE PROVIDED TO THE OWNER AND WARREN CONSULTING ENGINEERS, INC. UNLESS AN OFFICIAL "AS-BUILT" SET OF PLANS IS A REQUIREMENT OF THE CONTRACT. IF AS-BUILT PLANS ARE A REQUIREMENT OF THE CONTRACT, REFER TO SPECIFICATIONS FOR AS-BUILT DELIVERABLE REQUIREMENTS.
9. IN VEHICULAR PATHWAYS, EXISTING ASPHALTIC AND/OR CONCRETE SURFACES SHALL BE CUT TO A NEAT AND STRAIGHT LINE, PARALLEL OR PERPENDICULAR TO THE VEHICULAR TRAVELED PATH. THIS IS TYPICALLY THE ROADWAY CENTERLINE, BUT MAY VARY. THAT SAWCUT EDGE SHALL BE PROTECTED FROM DAMAGE DURING CONSTRUCTION SO A CLEAN EDGE REMAINS FOR PATCH BACK.. IF EDGE IS DAMAGED, A NEW SAW CUT WILL BE REQUIRED. THE EXPOSED EDGE SHALL BE "TACKED" WITH EMULSION PRIOR TO PAVING.
10. NO BURNING OR BLASTING SHALL BE ALLOWED ONSITE UNLESS SPECIFICALLY ADDRESSED ON PLANS, OR SPECIFICALLY APPROVED AND COORDINATED WITH THE ARCHITECT, ENGINEER, AND LOCAL AGENCY OR OTHER ADMINISTRATIVE AUTHORITY.
11. SUBGRADE AND RESULTING FINISHED GRADE SHALL BE CONSTRUCTED SMOOTH AND UNIFORM BETWEEN SPOT ELEVATIONS, CONTOURS OR OTHER STRUCTURE ELEVATIONS SHOWN ON GRADING OR OTHER PLANS. NO MOUNDS, RUTS, DEPRESSIONS OR OTHER GRADING DEFICIENCIES WILL BE ALLOWED UNLESS SPECIFICALLY SHOWN ON PLANS.
12. ON NEW WATER SYSTEMS, SERVICE LATERALS SHALL BE MADE USING APPROPRIATE "TEE" AND "WYE" FITTINGS. SADDLE TAPS WILL ONLY BE ALLOWED WHEN MAKING CONNECTIONS TO EXISTING WATER MAINS.
13. CURING COMPOUND SHALL BE APPLIED IN A CONTINUOUS SOLID WET FLOWING COAT. ANY "SPOTTY" APPLICATIONS SHALL BE RECOATED IMMEDIATELY. APPLICATION SHALL BE INSPECTED BY PROJECT INSPECTOR DURING APPLICATION.
14. EMBEDMENT OF FEATURES IN CONCRETE PAVING, CURBS, OR WALLS, SUCH AS SQUARE OR ROUND TUBING, POSTS, OR COLUMNS, STEEL BOLTED PLATES, OR OTHER STRUCTURES, SHALL REQUIRE ADDITIONAL SCORE OR EXPANSION JOINTS TO PREVENT UNCONTROLLED CRACKING. THOSE ADDITIONAL JOINTS MAY OR MAY NOT BE SPECIFICALLY SHOWN ON PLANS BUT SHALL BE PROVIDED BY THE CONTRACTOR.
15. EMBEDMENT OF FEATURES IN CONCRETE PAVING, CURBS, OR WALLS, SUCH AS SQUARE OR ROUND TUBING, POSTS, OR COLUMNS, STEEL BOLTED PLATES, OR OTHER STRUCTURES, SHALL REQUIRE A MINOR ADJUSTMENT OF REBAR WITHIN CONCRETE TO ALLOW FOR SUCH STRUCTURE. THAT REBAR ADJUSTMENT MAY NOT BE SPECIFICALLY SHOWN ON PLANS.
16. NO MORE THAN 1 GALLON OF WATER PER YARD OF CONCRETE CAN BE ADDED TO THE TRUCK AFTER ARRIVAL TO PROJECT SITE. THE ADDITION OF WATER CAN ONLY BE ADDED UNDER THE SUPERVISION OF THE CONCRETE INSPECTOR OR LABORATORY TECHNICIAN.
17. WHEN PUMPING CONCRETE FOR PLACEMENT, ABSOLUTELY NO WATER IS TO BE ADDED TO PUMP HOPPER. ANY WATER ADDED TO HOPPER WILL BE REASON FOR CONCRETE REJECTION AT THE CONTRACTORS EXPENSE.
18. ALL CONTRACTION/CONSTRUCTION JOINTS "CJ" SHALL BE 1/4 THE SLAB THICKNESS DEEP, BUT NO LESS THAN 1" FOR CONTROLLING OF CRACKING. CONTRACTOR SHALL EXERCISE CAUTION WHEN FINAL TROWELING OF CONCRETE SO AS NOT TO FILL IN THESE JOINTS WITH CONCRETE CREAM. ANY CRACKS OUTSIDE OF JOINTS WHICH WERE CONSTRUCTED LESS THAN 1" DEEP, SHALL BE CAUSE FOR CONCRETE SLAB(S) TO BE REMOVED AND REPLACE AT CONTRACTORS EXPENSE.
19. ANY SCREED BOARDS SET WITHIN CONCRETE SLABS SHALL BE AN "OVERHEAD SCREED" SO THERE IS NO INTERFERENCE WITH THE PLACEMENT AND ALIGNMENT OF SLAB REINFORCING.
20. 3-1/2" FELT JOINTS WILL NOT BE ACCEPTED. PROVIDE A FULL 4" FELT JOINT FOR 4" SLAB CONSTRUCTION, AND A 6" FELT JOINT FOR A 6" SLAB SLAB CONSTRUCTION.
21. SHOULD ANY SHRINKAGE CRACKS OCCUR OUTSIDE OF EITHER THE EXPANSION JOINTS OR CRACK CONTROL JOINTS, THEN THE CONCRETE SLAB SHALL BE SAWCUT AT THE NEAREST JOINTS ON EACH SIDE OF THE CRACK AND THE CONCRETE SECTION SHALL BE, REMOVED AND REPLACED. NEW CONCRETE SHALL BE DOWELED INTO EXISTING CONCRETE PER DRAWING DETAIL.
22. ALL AREAS DISTURBED BY GRADING OPERATIONS WHETHER SHOWN ON THE DRAWINGS OR NOT SHALL BE HYDROSEEDED UNLESS OTHERWISE NOTED. HYDRO SEEDING SHALL CONFORM TO LOCAL CITY/COUNTY STANDARDS.
23. REPAIR OR PATCHING OF GALVANIZED METALS, SUCH AS AFTER WELDING GALVANIZED COMPONENTS, SHALL BE MADE USING A ZINC COMPOSITION "HOT STICK" APPLICATION PER ASTM A 780-01. GALVANIZING PAINTS WILL NOT BE ALLOWED.
24. AT LIMITS OF NEW PAVEMENT OR CURBS ADJACENT TO LANDSCAPING PROVIDE A 4:1 MINIMUM TRANSITION TO EXISTING GRADE WITH TOPSOIL. ADJUST EXISTING IRRIGATION HEADS TO FINISH GRADE AND PROVIDE SOD IN GRASS AREAS TO RESTORE TO EXISTING CONDITION.
37. TRANSITION BETWEEN PAVED SURFACES AND LANDSCAPE AREAS SHALL BE NO GREATER THAN 1", UNLESS NOTED OTHERWISE.
38. WITHIN LIMITS OF WORK THERE MAY BE EXISTING IRRIGATION LINES NOT SHOWN ON THIS PLAN. CONTRACTOR SHALL REMOVE LATERAL LINES AND HEADS ENCOUNTERED. MAIN LINES AND CONTROL WIRES MAY ONLY BE REMOVED PROVIDED THAT ROUTING IS KNOWN AND REMOVAL WILL NOT DEACTIVATE AN IRRIGATION SYSTEMS INTENDED TO REMAIN. IF CONFLICT IS FOUND, CONTACT THE ARCHITECT FOR DIRECTION.
39. GENERAL CONTRACTOR IS REQUIRED TO HIRE A LANDSCAPE SUBCONTRACTOR TO PERFORM ALL LANDSCAPE AND IRRIGATION REPAIRS.
40. WIDTH OF NEW SIDEWALKS SHALL MATCH WIDTH OF EXISTING, ADJACENT, SIDEWALKS.
41. SEE ARCHITECTURAL PLANS FOR EXPANSION AND CONTROL JOINT LAYOUT.
42. ADJUST TO FINISH GRADE ALL UTILITY BOXES, FRAMES, COVERS SLEEVES, POST HOLES GRATES, ETC. FOUND IN AREA OF WORK, WHETHER SHOWN OR NOT. CLEAN OR REPLACE AS NECESSARY TO ENSURE PROPER SEATING.
43. ALL NEW ASPHALT PAVING TO BE PROVIDED WITH 2 COATS OF SEALCOAT.
43. PRIOR TO NEW SEALCOAT ON EXISTING ASPHALT SURFACES, FILL ALL CRACKS 1/4" INCHES OR WIDER WITH AN APPROVED CRACK FILLER.
44. FOR ACCESSIBLE PATH OF TRAVEL REQUIREMENTS SEE ARCHITECTURAL SHEETS.
45. PERCENT OF SLOPE SHOWN ON ARROWS ARE MAXIMUM SLOPES AND NOT INTENDED TO SUPERCEDE SLOPES DEFINED BY SPOT ELEVATIONS. 0.0% MAX.
46. WITHIN THE LIMITS OF ACCESSIBLE PARKING AREA AND ACCESSIBLE DROP OFF ZONE THE SLOPE OF PAVEMENT SHALL NOT EXCEED 1.9% IN ANY DIRECTION.
47. SLOPE OF FINISHED PAVING TO BE 1% MINIMUM FOR ASPHALT, 0.5% MINIMUM FOR CONCRETE AND THE MAXIMUM SLOPE SHALL BE AS FOLLOWS;

    CROSS SLOPE PERPENDICULAR TO PATH OF TRAVEL - 1.9%
    DIRECTION OF TRAVEL - 4.9%
    RAMP IN DIRECTION OF TRAVEL - 8.0%
    PLAZA 1.9% - IN ANY DIRECTION
48. THE MINIMUM SLOPE AWAY FROM THE BUILDING ON PAVED SURFACES SHALL BE 1% MINIMUM AND 2% MAXIMUM.
49. TRANSITIONS BETWEEN CONCRETE AND OR ASPHALT SURFACES SHALL BE FLUSH, UNLESS NOTED OTHERWISE BY CURB OR STEP.

SHEET INDEX

C011	CIVIL GENERAL NOTES AND ABBREVIATIONS
CR101	TOPOGRAPHIC SURVEY
CD101	DEMOLITION PLAN
CD102	DEMOLITION PLAN
CG101	GRADING AND PAVING PLAN
CG102	GRADING AND PAVING PLAN
C501	DETAILS AND SECTIONS

IDENTIFICATION STAMP
DIV. OF THE STATE ARCHITECT
APP: 02-123349 INC:
REVIEWED FOR
SS ☐ FLS ☑ ACS ☑
DATE: 04/15/2025

LIONAKIS
2025 Nineteenth Street
Sacramento, CA 95818
P. 916.558.1900
www.lionakis.com
CONSULTANT

WCE
WARREN CONSULTING ENGINEERS, INC.
1117 WINDFIELD WAY, SUITE 110
EL DORADO HILLS, CA 95762 | (916) 985-1870

SEAL

REGISTERED PROFESSIONAL ENGINEER — ANTHONY J. TASSANO — NO. C74696 — STATE OF CALIFORNIA

PROJECT

LEATAATA FLOYD ELEMENTARY SCHOOL - FENCING

401 MCCLATCHY WAY
SACRAMENTO, CA 95818

CLIENT

SACRAMENTO CITY UNIFIED SCHOOL DISTRICT

5735 47th Ave Sacramento, CA 95824

ISSUED

MARK	DATE	DESCRIPTION
DSA	04/08/2025	DSA APPROVAL

MANAGEMENT

LIONAKIS PROJECT NO: 025014
COPYRIGHT: LIONAKIS 2021

02-123349

AGENCY


TITLE

CIVIL GENERAL NOTES AND ABBREVIATIONS

SHEET

C011

I:\104133_BIM_A-MASTER_R14_CENTRAL_mike.hoss.rvt
6/18/2014 10:33:25 AM
FILENAME: I:\25-024\CIVIL\DWG\25-024-C011.DWG

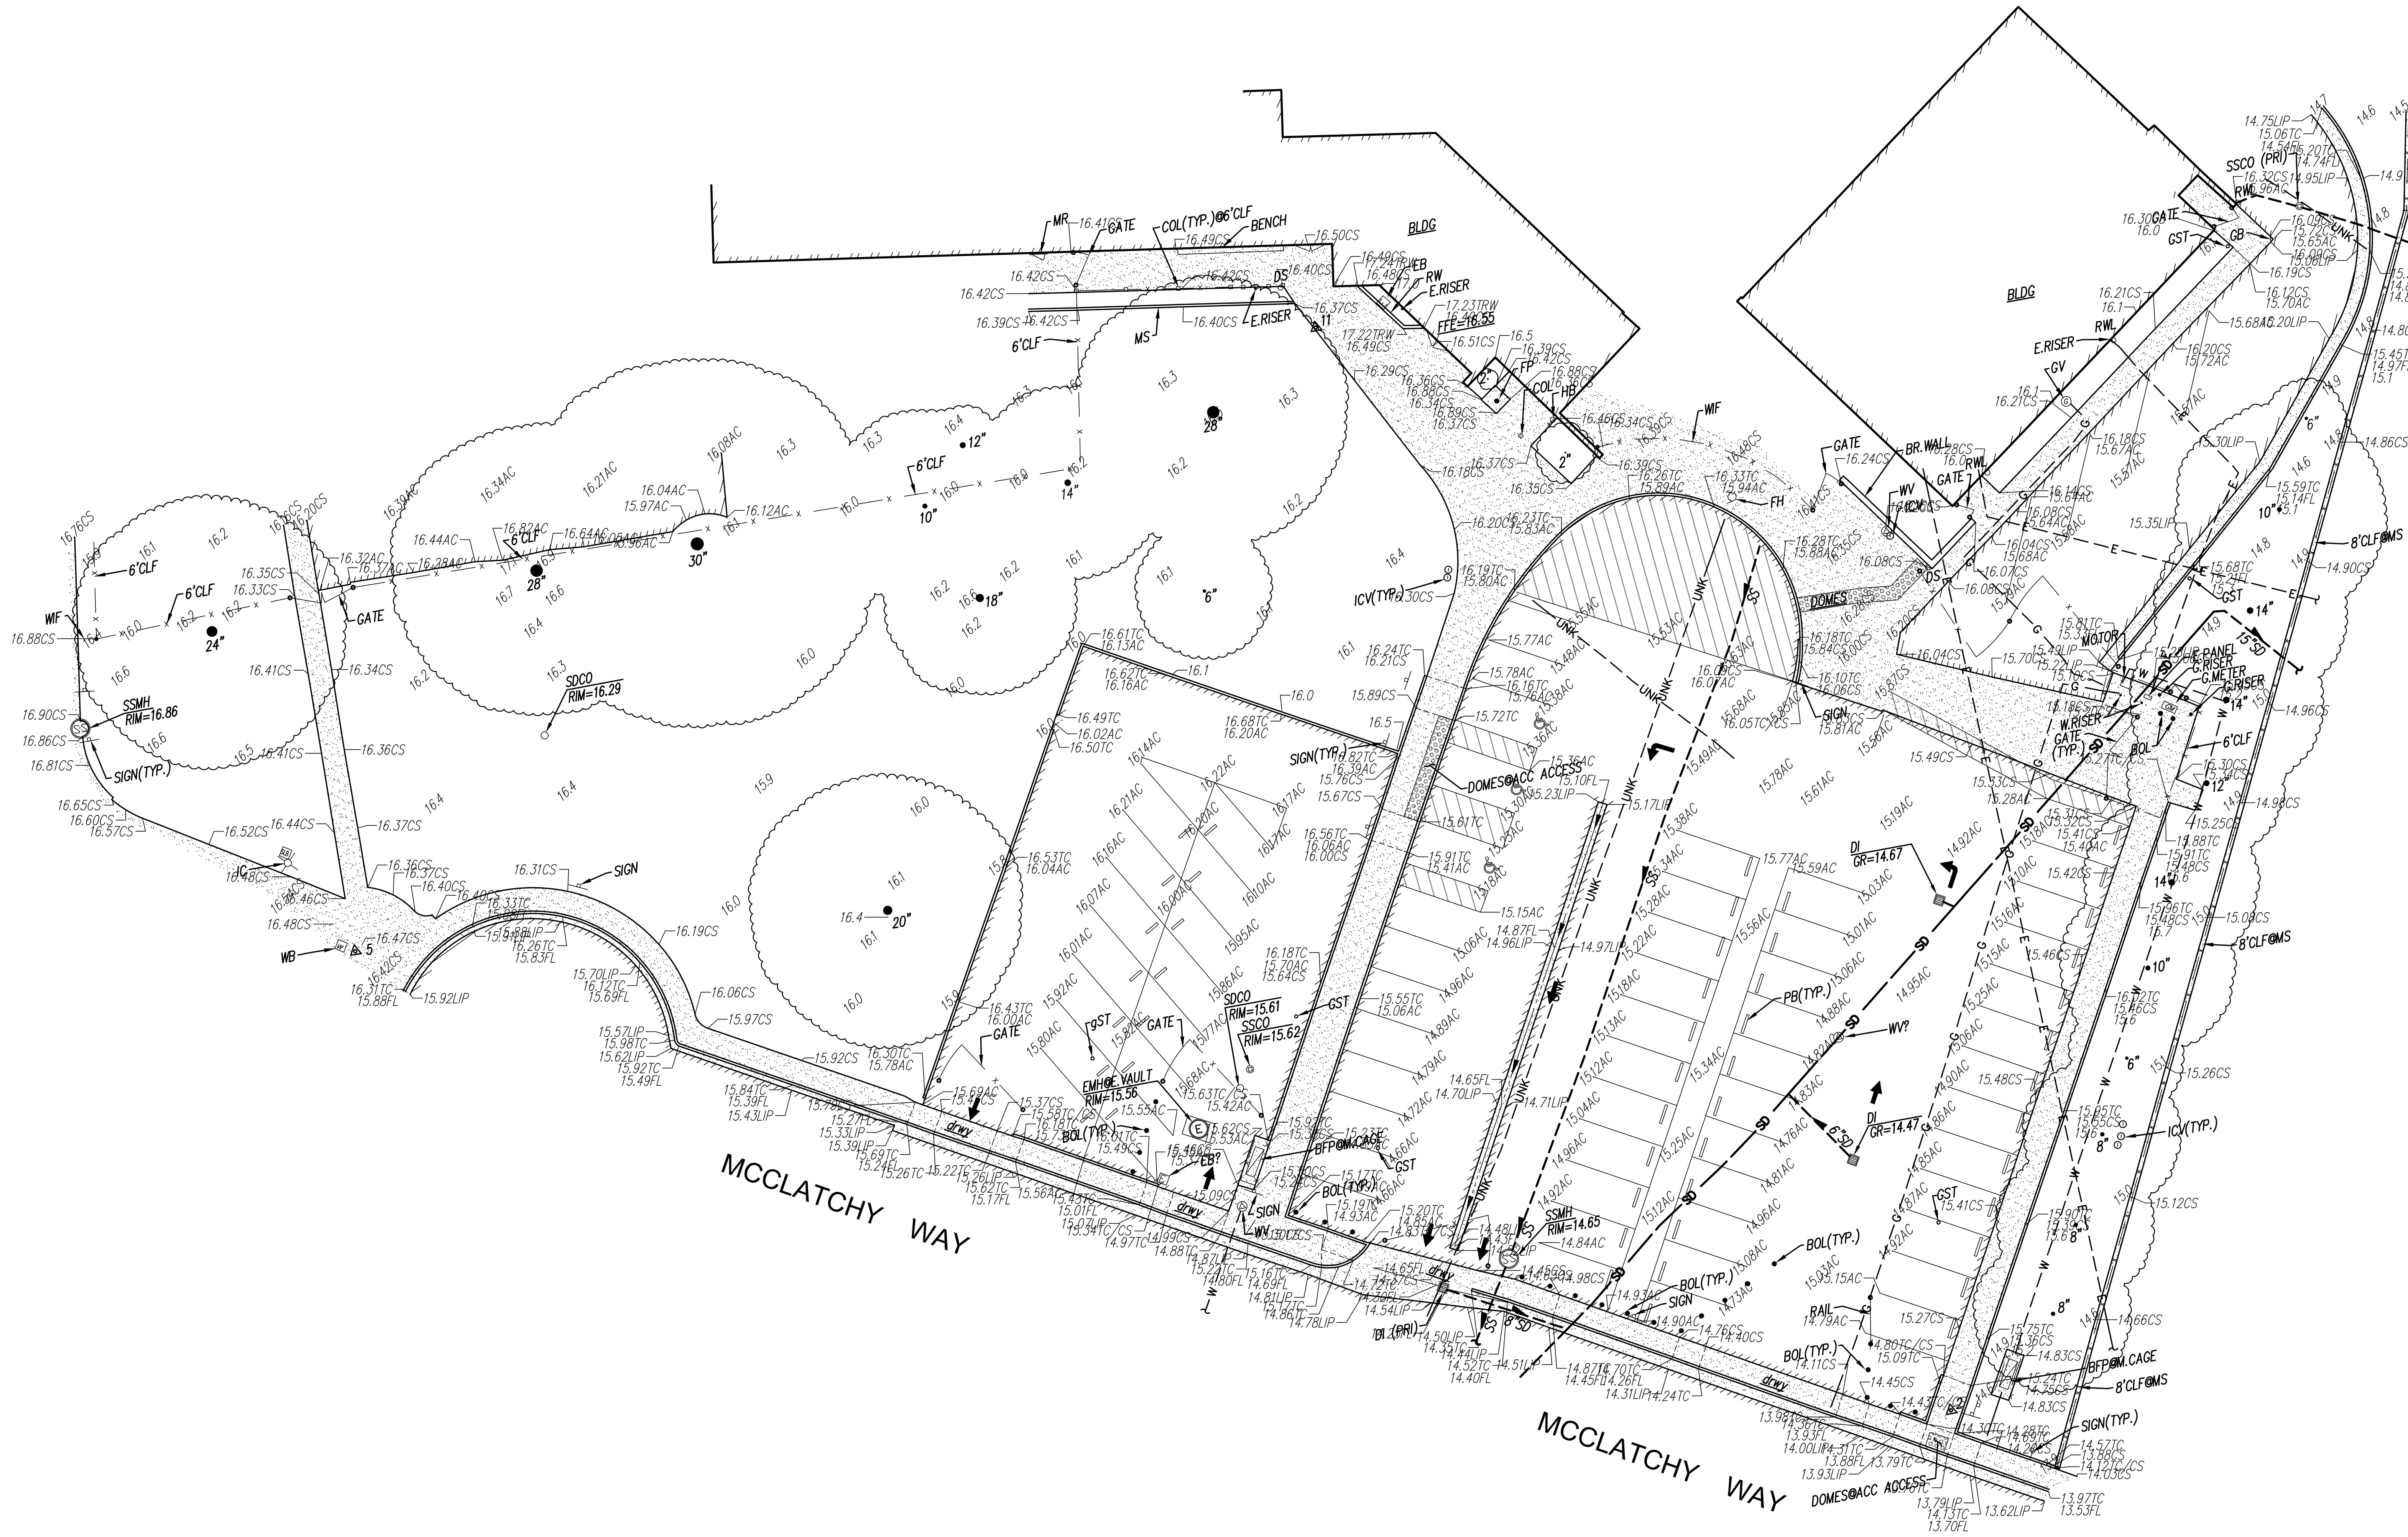

EXISTING TOPOGRAPHY

= PROPERTY LINE
= CENTERLINE
= EASEMENT
= PROPERTY CORNER FOUND AS NOTED
= PROPERTY CORNER NOTHING FOUND OR SET
123 = TEMPORARY BENCHMARK (SEE TBM LIST FOR INFO)
= SWALE OR DRAINAGE FLOW
= DRAINAGE FLOW
= FENCE (TYPE NOTED)
= TREE (SIZE/TYPE INDICATED)
= SLOPE
100 = CONTOUR
= CONCRETE SURFACE
= EDGE OF ASPHALT
= EDGE OF BUILDING
= SIGN
= POST OR BOLLARD
99.9 = GROUND ELEVATION
99.99 = HARD SURFACE ELEVATION

EXISTING UTILITIES

12"SD = STORM DRAIN LINE (SIZE & DIRECTION OF FLOW)
12"SD = STORM DRAIN LINE (RECORD INFORMATION)
12"SD = STORM DRAIN LINE (UNDERGROUND LOCATING)
= STORM DRAIN MANHOLE
= STORM DRAIN CLEANOUT
= DROP INLET
= AREA DRAIN
RWL = RAIN WATER LEADER
DS = DOWNSPOUT
12"SS = SANITARY SEWER LINE (SIZE & DIRECTION OF FLOW)
12"SS = SANITARY SEWER LINE (RECORD INFORMATION)
12"SS = SANITARY SEWER LINE (UNDERGROUND LOCATING)
= SANITARY SEWER MANHOLE
= SANITARY SEWER CLEANOUT
— W — = WATER LINE (SIZE INDICATED)
- - - W - - - = WATER LINE (RECORD INFORMATION)
— — W — — = WATER LINE (UNDERGROUND LOCATING)
= WATER MANHOLE
= WATER VALVE
= WATER METER
= WATER BOX
= IRRIGATION CONTROL VALVE
= FIRE HYDRANT
= BACKFLOW PREVENTER
= SPRINKLER
= HOSE BIBB
— OH–E — = OVERHEAD ELECTRIC LINE
— E — = UNDERGROUND ELECTRIC LINE
- - - E - - - = UNDERGROUND ELECTRIC LINE (RECORD INFORMATION)
— — E — — = UNDERGROUND ELECTRIC LINE (UNDERGROUND LOCATING)
= ELECTRIC MANHOLE
= UTILITY POLE (WITH GUY WIRE)
= ELECTRIC METER
= ELECTRIC BOX
= STREET LIGHTING BOX
OR = LIGHT STANDARD
= SIGNAL LIGHT
= FLOOD LIGHT
= ELECTRICAL OUTLET
— G — = GAS LINE (SIZE INDICATED)
- - - G - - - = GAS LINE (RECORD INFORMATION)
— — G — — = GAS LINE (UNDERGROUND LOCATING)
= GAS MANHOLE
= GAS VALVE
= GAS METER
— t — = TELEPHONE LINE
- - - t - - - = TELEPHONE LINE (RECORD INFORMATION)
— — t — — = TELEPHONE LINE (UNDERGROUND LOCATING)
= STORM DRAIN BOX
= TRAFFIC SIGNAL BOX

ABBREVIATIONS

NOTE: NOT ALL ABBREVIATIONS MAY BE USED ON THESE PLANS.

AC	ASPHALTIC CONCRETE
ACC	ACCESSIBLE
ACU	AIR CONDITIONING UNIT
AD	AREA DRAIN
APN	ASSESSOR'S PARCEL NUMBER
ARV	AIR RELEASE VALVE
BBALL	BASKETBALL POLE
BCM	BRASS CAP MONUMENT
BFP	BACK FLOW PREVENTER
BL.	BLOCK
BLDG	BUILDING
BOL	BOLLARD
BOV	BLOW–OFF VALVE
BR.	BRICK
BWF	BARBED WIRE FENCE
C	COMMUNICATION
CATV	CABLE TELEVISION
CIP	CAPPED IRON PIPE
C/L	CENTERLINE
C.L.F.	CHAIN LINK FENCE
CO	CLEANOUT
COL	COLUMN
CONC.	CONCRETE
COND.	CONDENSATE
CPF	CONTROL POINT FOUND
CPS	CONTROL POINT SET
CS	CONCRETE SURFACE
DF	DRINKING FOUNTAIN
DG	DECOMPOSED GRANITE
DI	DROP INLET
DRWY	DRIVEWAY
DS	DOWNSPOUT
DWG	DRAWING
E	ELECTRIC
EP	EDGE OF PAVEMENT
ESMT	EASEMENT
FA	FIRE ALARM
FDC	FIRE DEPARTMENT CONNECTION
FFE	FINISHED FLOOR ELEVATION
FH	FIRE HYDRANT
FL	FLOWLINE
FO	FIBER OPTIC
FS	FIRE SERVICE
G	GAS
GB	GRADE BREAK
GD	GARAGE DOOR
GR	GRATE
GRB	GROUND ROD BOX
GROD	GROUND ROD
GST	GATE STOP
GV	GAS VALVE
HB	HOSE BIBB
HBB	HOSE BIBB BOX
HBD	HEADER BOARD
HP	HIGH PRESSURE
HR	HANDRAIL
HVE	HIGH VOLTAGE ELECTRIC
IC	IN CONCRETE
ICP	IRRIGATION CONTROL PANEL
ICV	IRRIGATION CONTROL VALVE
INV	PIPE INVERT ELEVATION
IRR	IRRIGATION
JP	JOINT UTILITY POLE
JT	JOINT TRENCH
LNDG	LANDING
LVE	LOW VOLTAGE ELECTRIC
M.	METAL
MH	MANHOLE
MS	MOW STRIP
MSC	METAL STORAGE CONTAINER
NTS	NOT TO SCALE
OH	OVERHEAD
OHANG	OVERHANG
OIP	OPEN IRON PIPE
P/L	PROPERTY LINE
PA	PLANTER AREA
PB	PARKING BUMPER
PH	POSTHOLE
PIV	POST INDICATOR VALVE
PP	POWER POLE
PRI	PER RECORD INFORMATION
PUE	PUBLIC UTILITY EASEMENT
PV	PAVERS
PVC	POLYVINYL CHLORIDE
R	RUBBER
RG	ROLLING GATE
RIM	MANHOLE RIM ELEVATION
ROW	RIGHT OF WAY
RW	RETAINING WALL
RWD	REDWOOD
RWL	RAIN WATER LEADER
SB	SIGNAL BOX
SD	STORM DRAIN
SDMH	STORM DRAIN MANHOLE
SIG	SIGNAL
SL	STREET LIGHT
SLB	STREET LIGHT BOX
SS	SANITARY SEWER
SSCO	SANITARY SEWER CLEANOUT
SSMH	SANITARY SEWER MANHOLE
STL.	STEEL
T	TELEPHONE
TBALL	TETHER BALL POLE
TBM	TEMPORARY BENCHMARK
TC	TOP OF CURB
TD	TRENCH DRAIN
TP	TELEPHONE POLE
TRW	TOP OF RETAINING WALL
UG	UNDERGROUND
UNK	UNKNOWN
V	VENT
VBALL	VOLLEYBALL
W	WATER
W/	WITH
WD.	WOOD
WF	WOOD FENCE
W.I.F.	WROUGHT IRON FENCE
W.R.F.	WOOD RAIL FENCE
XF	TRANSFORMER
XWALK	CROSSWALK
YD	YARD DRAIN

TBM LIST

NUMBER	DESCRIPTION	NORTHING	EASTING	ELEVATION
2	CPS CHISELED "+"	1986.10	4015.97	14.20
5	CPS CHISELED "+"	2081.14	3685.62	16.47
11	CPS CHISELED "+"	2210.29	3884.47	16.35

A.P.N.	009-0030-058
BENCHMARK NO.	297–B6A ELEV. 9.975

HILTI NAIL LIGHT BASE NW CORNER 5TH ST. AND SEAVEY CIRCLE.

GRAPHIC SCALE

20' 0 10' 20' 40'

(IN FEET) 1 inch = 20 feet

NORTH

THIS DRAWING MAY HAVE BEEN ENLARGED OR REDUCED.

IDENTIFICATION STAMP
DIV. OF THE STATE ARCHITECT
APP: 02-123349 INC:
REVIEWED FOR
SS ☐ FLS ☑ ACS ☑
DATE: 04/15/2025

LIONAKIS

2025 Nineteenth Street
Sacramento, CA 95818
P 916.558.1900
www.lionakis.com

CONSULTANT

WARREN CONSULTING ENGINEERS, INC.
1117 WINDFIELD WAY, SUITE 110
EL DORADO HILLS, CA 95762 | (916) 985-1870

SEAL

REGISTERED PROFESSIONAL ENGINEER
ANTHONY J. TASSANO
NO. C74696
CIVIL
STATE OF CALIFORNIA

PROJECT

LEATAATA FLOYD ELEMENTARY SCHOOL - FENCING

401 MCCLATCHY WAY
SACRAMENTO, CA 95818

CLIENT

SACRAMENTO CITY UNIFIED SCHOOL DISTRICT

5735 47th Ave Sacramento, CA 95824

ISSUED

MARK	DATE	DESCRIPTION
DSA	04/08/2025	DSA APPROVAL

MANAGEMENT

LIONAKIS PROJECT NO: 025014

COPYRIGHT: LIONAKIS 2021

02-123349

AGENCY

TITLE

TOPOGRAPHIC SURVEY

SHEET

CR101

FILENAME: I: \25–024\CIVIL\DWG\25–024–CR101.DWG

IF THIS SHEET IS NOT 30"x42", IT IS A REDUCED PRINT - SCALE ACCORDINGLY

0 1/4" 1/2" 1" 2"

I:\014133_BIM_A-MASTER_R14_CENTRAL_mike.hoss.rvt

6/18/2014 10:33:25 AM

1 2 3 4 5

D C B A

IF THIS SHEET IS NOT 30"x42", IT IS A REDUCED PRINT. SCALE ACCORDINGLY

0 1/4" 1/2" 1" 2"

DEMOLITION NOTES

1. SAWCUT, REMOVE AND DISPOSE OF EXISTING CONCRETE PAVING AND ASSOCIATED AGGREGATE BASE. SAWCUT SHALL BE A NEAT STRAIGHT LINE, MAINTAIN CLEAN, STRAIGHT CUT EDGE UNTIL NEW PAVING IS PLACED.
2. REMOVE AND DISPOSE OF EXISTING CHAIN LINK FENCE, POSTS, GATES AND ASSOCIATED FOOTINGS.
3. REMOVE AND DISPOSE OF EXISTING TURF/VEGETATION AND ASSOCIATED IRRIGATION/SPRINKLERS IN CONFLICT WITH NEW WORK.
4. REMOVE AND DISPOSE OF EXISTING TREE, TRUNK AND ASSOCIATED ROOTS.

MATCHLINE - SEE SHEET CD102

MCCLATCHY WAY

GRAPHIC SCALE

10' 0 5' 10' 20'

(IN FEET) 1 inch = 10 feet

NORTH

THIS DRAWING MAY HAVE BEEN ENLARGED OR REDUCED.

IDENTIFICATION STAMP
DIV. OF THE STATE ARCHITECT
APP: 02-123349 INC:
REVIEWED FOR
SS ☐ FLS ☑ ACS ☑
DATE: 04/15/2025

LIONAKIS
2025 Nineteenth Street
Sacramento, CA 95818
P 916.558.1900
www.lionakis.com

CONSULTANT

WCE
WARREN CONSULTING ENGINEERS, INC.
1117 WINDFIELD WAY, SUITE 110
EL DORADO HILLS, CA 95762 | (916) 985-1870

SEAL

REGISTERED PROFESSIONAL ENGINEER
ANTHONY J. TASSANO
NO. C74696
STATE OF CALIFORNIA

PROJECT

LEATAATA FLOYD ELEMENTARY SCHOOL - FENCING

401 MCCLATCHY WAY
SACRAMENTO, CA 95818

CLIENT

SACRAMENTO CITY UNIFIED SCHOOL DISTRICT

5735 47th Ave Sacramento, CA 95824

ISSUED

MARK	DATE	DESCRIPTION
DSA	04/08/2025	DSA APPROVAL

MANAGEMENT

LIONAKIS PROJECT NO: 025014

COPYRIGHT: LIONAKIS 2021

02-123349

AGENCY

TITLE

DEMOLITION PLAN


SHEET

CD101

I:\014133_BIM_A-MASTER_R14_CENTRAL_mike.hoss.rvt

6/18/2014 10:33:25 AM

FILENAME: I:\25-024\CIVIL\DWG\25-024-CD101-CD102.DWG

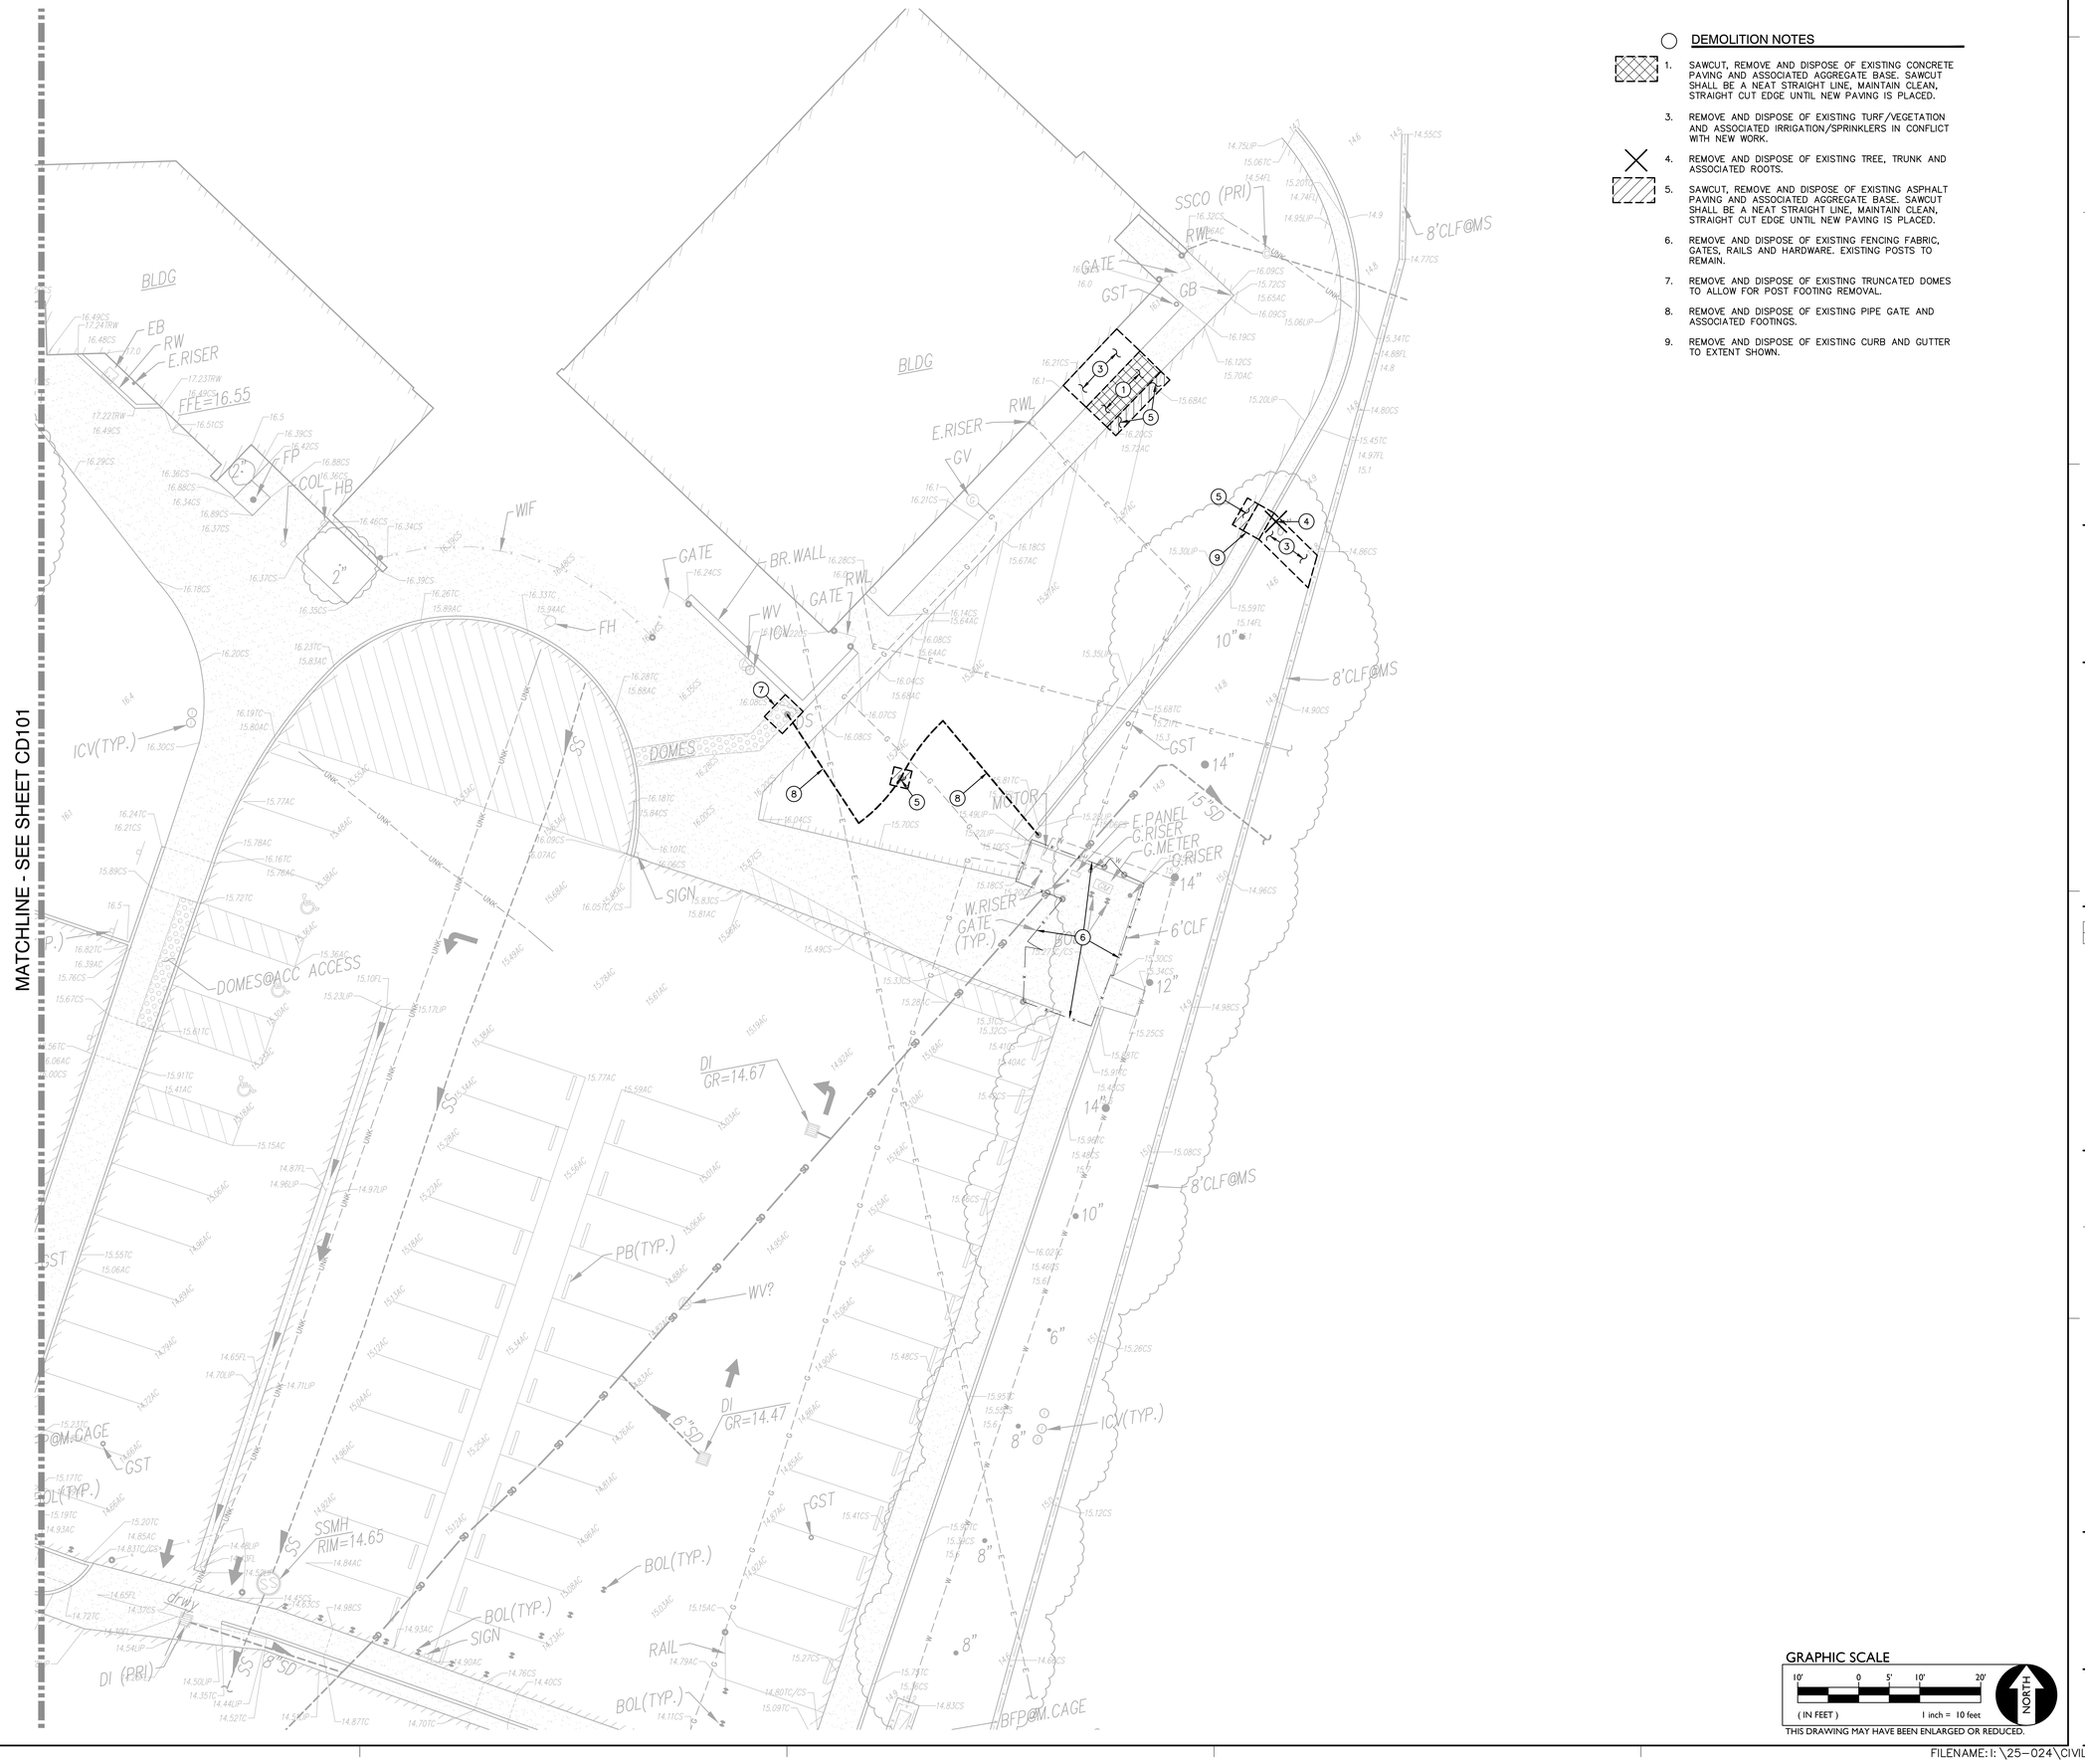

IDENTIFICATION STAMP
DIV. OF THE STATE ARCHITECT
APP: 02-123349 INC:
REVIEWED FOR
SS ☐ FLS ☑ ACS ☑
DATE: 04/15/2025

LIONAKIS
2025 Nineteenth Street
Sacramento, CA 95818
P. 916.558.1900
www.lionakis.com
CONSULTANT

WCE
WARREN CONSULTING ENGINEERS, INC.
1117 WINDFIELD WAY, SUITE 110
EL DORADO HILLS, CA 95762 | (916) 985-1870

SEAL
REGISTERED PROFESSIONAL ENGINEER
ANTHONY J. TASSANO
NO. C74696
STATE OF CALIFORNIA

PROJECT
LEATAATA FLOYD ELEMENTARY SCHOOL - FENCING
401 MCCLATCHY WAY
SACRAMENTO, CA 95818

CLIENT
SACRAMENTO CITY UNIFIED SCHOOL DISTRICT
5735 47th Ave Sacramento, CA 95824

ISSUED


MARK	DATE	DESCRIPTION
DSA	04/08/2025	DSA APPROVAL

MANAGEMENT
LIONAKIS PROJECT NO: 025014
COPYRIGHT: LIONAKIS 2021
02-123349
AGENCY

TITLE
DEMOLITION PLAN

SHEET
CD102

IF THIS SHEET IS NOT 30"x42", IT IS A REDUCED PRINT. SCALE ACCORDINGLY
0 1/4" 1/2" 1"
I:\014133_BIM_AAMASTER_R14_CENTRAL_mike.hoss.rvt
6/19/2014 10:33:25 AM
FILENAME: I:\25-024\CIVIL\DWG\25-024-CD101-CD102.DWG

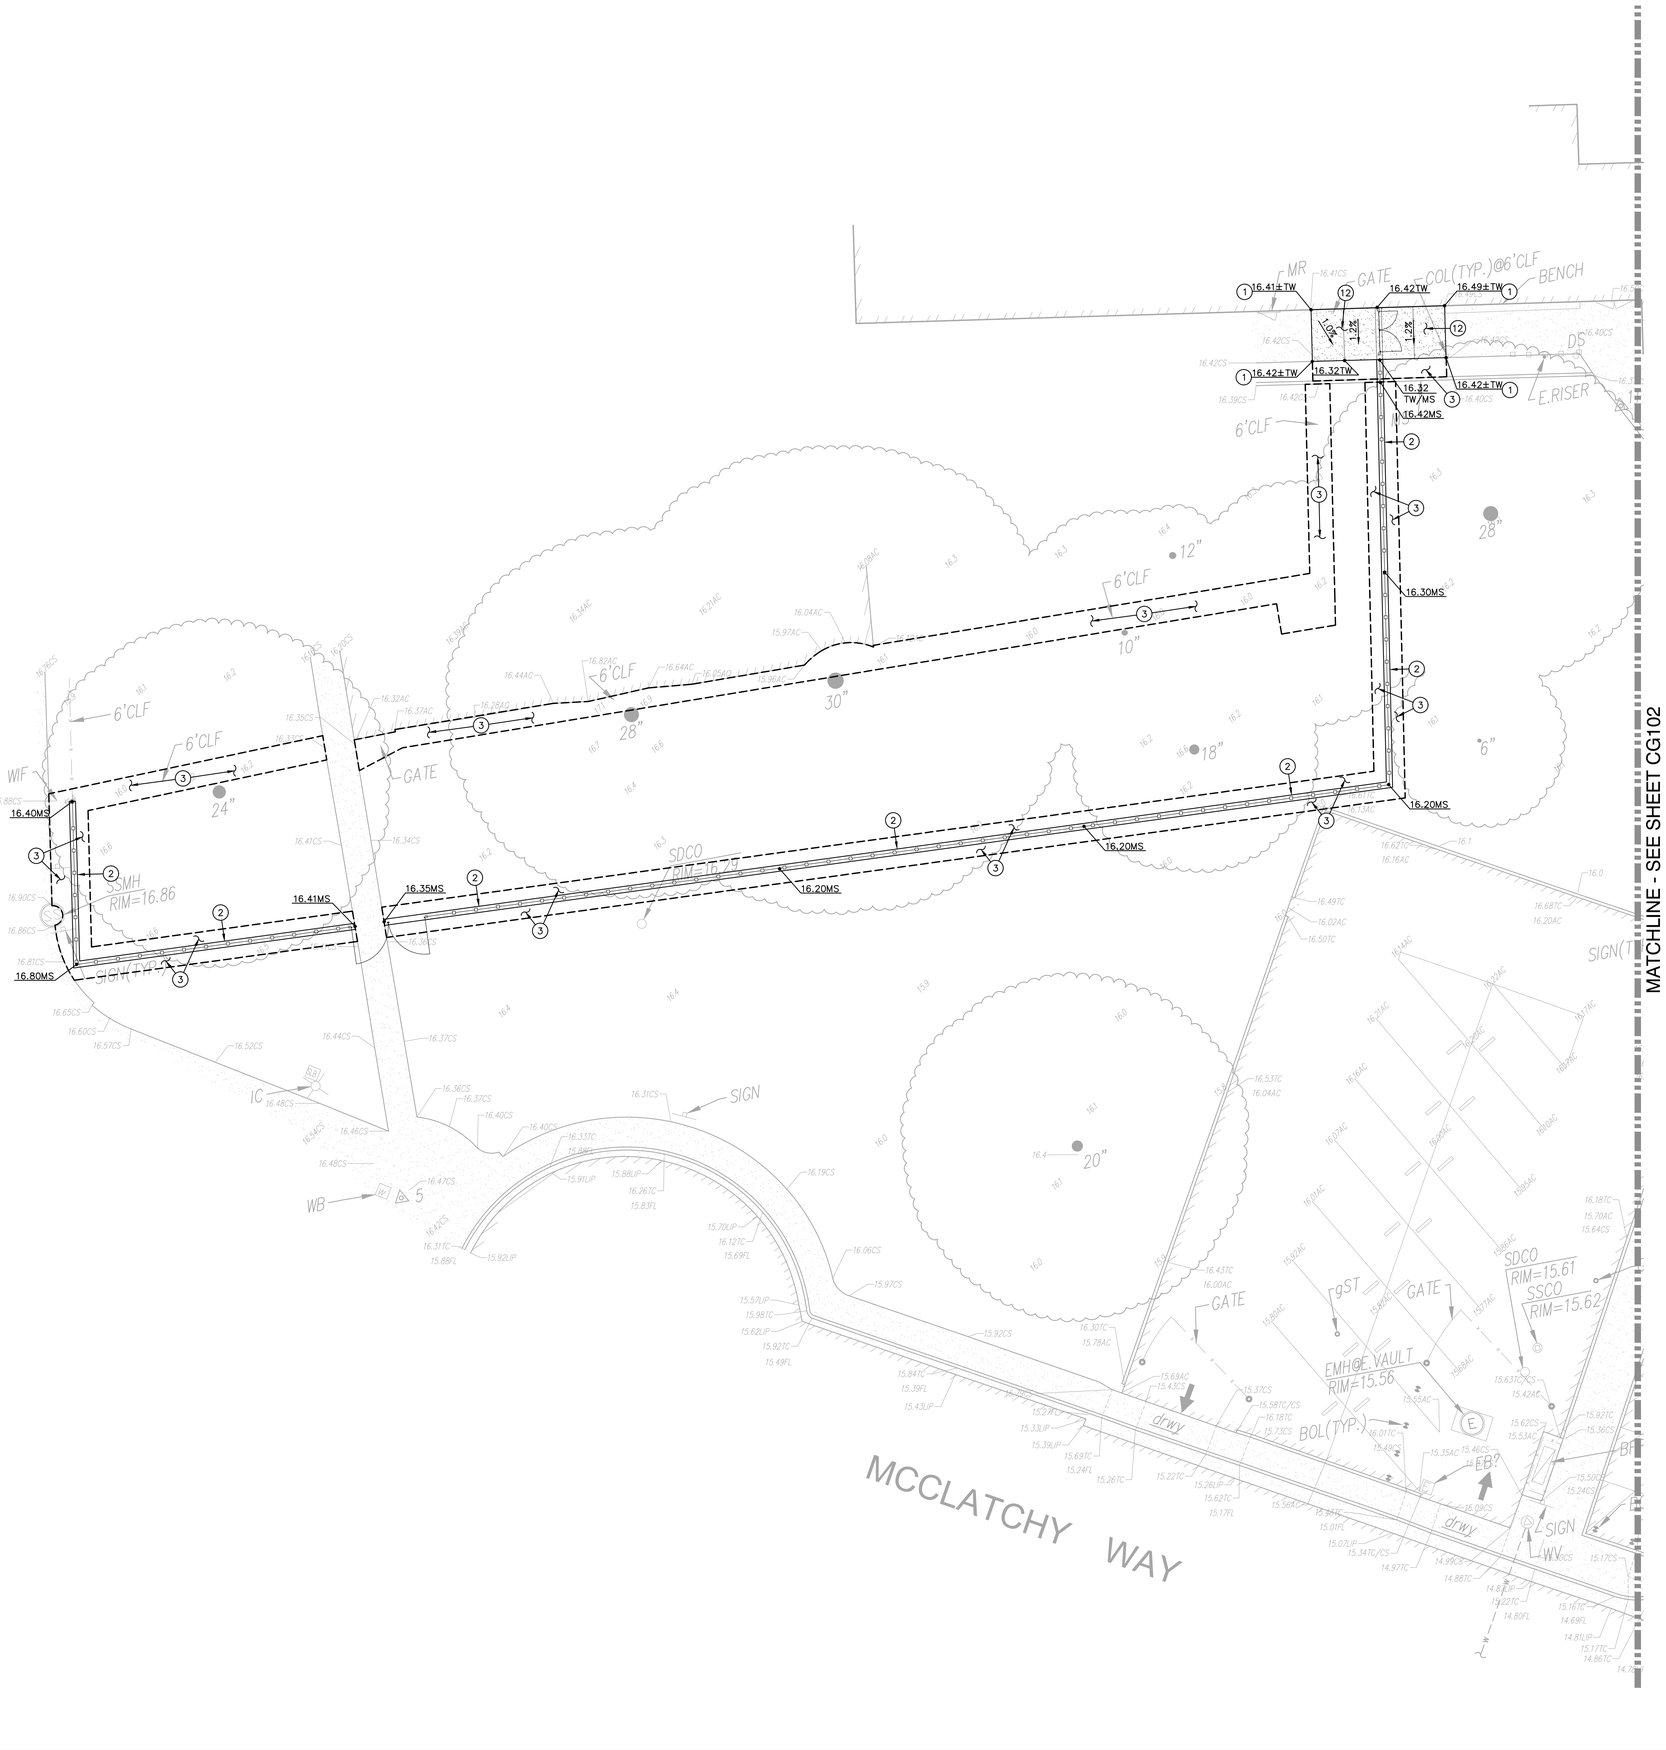

SUBGRADE PREPARATION

FOLLOWING SITE DEMOLITION ACTIVITIES:

FOR AREAS TO RECEIVE CONCRETE AND ASPHALT PAVING, EXCAVATE DOWN TO ROUGH SUBGRADE ELEVATION, SCARIFY THE EXISTING SOILS TO A MINIMUM DEPTH OF 8 INCHES, MOISTURE CONDITION TO AT LEAST 2 PERCENT ABOVE THE OPTIMUM MOISTURE AND COMPACT TO AT LEAST 90 PERCENT OF THE MAXIMUM DRY DENSITY DETERMINED BY THE ASTM D1557 TEST METHOD. UPPER 8 INCHES OF SUBGRADE BENEATH ASPHALT PAVEMENT SHALL BE COMPACTED TO 95 PERCENT.

GRADING NOTES

1. MATCH EXISTING GRADE/ELEVATION.
2. CONSTRUCT 12" WIDE CONCRETE BAND PER (2 / C501)
3. TURF/MULCH DAMAGED AND/OR REMOVED BY CONSTRUCTION ACTIVITIES SHALL BE REPLACED WITH SOD AND/OR MATCHING MULCH. SPRINKLERS REMOVED/DAMAGED SHALL BE REPLACED TO ALLOW FOR PROPER IRRIGATION COVERAGE.

PAVING GENERAL NOTES:

1. ALL NEW ASPHALT PAVING TO BE PROVIDED WITH SEALCOAT PER SPECIFICATIONS.
2. PRIOR TO NEW SEALCOAT ON EXISTING ASPHALT SURFACES, FILL ALL CRACKS 1/4" INCHES OR WIDER WITH AN APPROVED CRACK FILLER.
3. SLOPE IN ACCESSIBLE STALLS AND UNLOAD ZONES SHALL NOT EXCEED 1.9% IN ANY DIRECTION.
4. SLOPE OF FINISHED PAVING TO BE 1% MINIMUM FOR ASPHALT, 0.5% MINIMUM FOR CONCRETE AND THE MAXIMUM SLOPE SHALL BE AS FOLLOWS;

   CROSS SLOPE PERPENDICULAR TO PATH OF TRAVEL – 1.9%
   DIRECTION OF TRAVEL – 4.9%
   RAMP IN DIRECTION OF TRAVEL – 8.0%
   PLAZA 1.9% – IN ANY DIRECTION
5. ADJUST TO FINISH GRADE ALL UTILITY BOXES, FRAMES, COVERS SLEEVES, POST HOLES GRATES, ETC. FOUND IN AREA OF WORK, WHETHER SHOWN OR NOT. CLEAN OR REPLACE AS NECESSARY TO ENSURE PROPER SEATING.

PAVING LEGEND

(12) TYPE 12 PAVING

PLACE 5" PCC OVER 12" AB WITH #4 BAR AT 24" O.C.E.W. ON SUBGRADE COMPACTED PER PLAN AND PROJECT SPECIFICATIONS. (1 / C501)

GRAPHIC SCALE

10' 0 5' 10' 20'

(IN FEET) 1 inch = 10 feet

NORTH

THIS DRAWING MAY HAVE BEEN ENLARGED OR REDUCED.

IDENTIFICATION STAMP
DIV. OF THE STATE ARCHITECT
APP: 02-123349 INC:
REVIEWED FOR
SS ☐ FLS ☑ ACS ☑
DATE: 04/15/2025

LIONAKIS
2025 Nineteenth Street
Sacramento, CA 95818
P 916.558.1900
www.lionakis.com
CONSULTANT

WCE
WARREN CONSULTING ENGINEERS, INC.
1117 WINDFIELD WAY, SUITE 110
EL DORADO HILLS, CA 95762 | (916) 985-1870

SEAL

REGISTERED PROFESSIONAL ENGINEER
ANTHONY J. TASSANO
NO. C74696
STATE OF CALIFORNIA

PROJECT
LEATAATA FLOYD ELEMENTARY SCHOOL - FENCING

401 MCCLATCHY WAY
SACRAMENTO, CA 95818

CLIENT
SACRAMENTO CITY UNIFIED SCHOOL DISTRICT

5735 47th Ave Sacramento, CA 95824

ISSUED

MARK	DATE	DESCRIPTION
DSA	04/08/2025	DSA APPROVAL

MANAGEMENT

LIONAKIS PROJECT NO: 025014
COPYRIGHT: LIONAKIS 2021

02-123349
AGENCY

TITLE

GRADING AND PAVING PLAN

SHEET
CG101

IF THIS SHEET IS NOT 30"x42", IT IS A REDUCED PRINT. SCALE ACCORDINGLY
0 1/4" 1/2" 1" 2"
I:\01413\3_BIM_A-MASTER_R14_CENTRAL_mike.hoss.rvt
6/18/2014 10:33:25 AM

FILENAME: I: \25-024\CIVIL\DWG\25-024-CG101-CG102.DWG



SUBGRADE PREPARATION

FOLLOWING SITE DEMOLITION ACTIVITIES:

FOR AREAS TO RECEIVE CONCRETE AND ASPHALT PAVING, EXCAVATE DOWN TO ROUGH SUBGRADE ELEVATION, SCARIFY THE EXISTING SOILS TO A MINIMUM DEPTH OF 8 INCHES, MOISTURE CONDITION TO AT LEAST 2 PERCENT ABOVE THE OPTIMUM MOISTURE AND COMPACT TO AT LEAST 90 PERCENT OF THE MAXIMUM DRY DENSITY DETERMINED BY THE ASTM D1557 TEST METHOD. UPPER 8 INCHES OF SUBGRADE BENEATH ASPHALT PAVEMENT SHALL BE COMPACTED TO 95 PERCENT.

GRADING NOTES

1. MATCH EXISTING GRADE/ELEVATION.
2. CONSTRUCT 12" WIDE CONCRETE BAND PER (2 / C501)
3. TURF/MULCH DAMAGED AND/OR REMOVED BY CONSTRUCTION ACTIVITIES SHALL BE REPLACED WITH SOD AND/OR MATCHING MULCH. SPRINKLERS REMOVED/DAMAGED SHALL BE REPLACED TO ALLOW FOR PROPER IRRIGATION COVERAGE.
4. PLACE TRUNCATED DOMES PER (3 / C501) (4 / C501)
5. CONSTRUCT CONCRETE CURB AND GUTTER PER

PAVING GENERAL NOTES:

1. ALL NEW ASPHALT PAVING TO BE PROVIDED WITH SEALCOAT PER SPECIFICATIONS.
2. PRIOR TO NEW SEALCOAT ON EXISTING ASPHALT SURFACES, FILL ALL CRACKS 1/4" INCHES OR WIDER WITH AN APPROVED CRACK FILLER.
3. SLOPE IN ACCESSIBLE STALLS AND UNLOAD ZONES SHALL NOT EXCEED 1.9% IN ANY DIRECTION.
4. SLOPE OF FINISHED PAVING TO BE 1% MINIMUM FOR ASPHALT, 0.5% MINIMUM FOR CONCRETE AND THE MAXIMUM SLOPE SHALL BE AS FOLLOWS;

   CROSS SLOPE PERPENDICULAR TO PATH OF TRAVEL – 1.9%
   DIRECTION OF TRAVEL – 4.9%
   RAMP IN DIRECTION OF TRAVEL – 8.0%
   PLAZA 1.9% – IN ANY DIRECTION

5. ADJUST TO FINISH GRADE ALL UTILITY BOXES, FRAMES, COVERS SLEEVES, POST HOLES GRATES, ETC. FOUND IN AREA OF WORK, WHETHER SHOWN OR NOT. CLEAN OR REPLACE AS NECESSARY TO ENSURE PROPER SEATING.

PAVING LEGEND

(11) TYPE 11 PAVING

PLACE 3" AC OVER 12" CLASS II AB ON SUBGRADE COMPACTED PER PLAN AND PROJECT SPECIFICATIONS. PROVIDE 2 APPLICATIONS OF SEAL COAT ON NEW PAVING.

(12) TYPE 12 PAVING

PLACE 5" PCC OVER 12" AB WITH #4 BAR AT 24" O.C.E.W. ON SUBGRADE COMPACTED PER PLAN AND PROJECT SPECIFICATIONS. (1 / C501)

GRAPHIC SCALE

10' 0 5' 10' 20'

(IN FEET) 1 inch = 10 feet

NORTH

THIS DRAWING MAY HAVE BEEN ENLARGED OR REDUCED.

IF THIS SHEET IS NOT 30"x42", IT IS A REDUCED PRINT. SCALE ACCORDINGLY

0 1/4" 1/2" 1" 2"

I:\014133_BIM_A-MASTER_R14_CENTRAL_mike.hoss.rvt

6/18/2014 10:33:25 AM

IDENTIFICATION STAMP
DIV. OF THE STATE ARCHITECT
APP: 02-123349 INC:
REVIEWED FOR
SS ☐ FLS ☑ ACS ☑
DATE: 04/15/2025

LIONAKIS
2025 Nineteenth Street
Sacramento, CA 95818
P 916.558.1900
www.lionakis.com
CONSULTANT

WCE
WARREN CONSULTING ENGINEERS, INC.
1117 WINDFIELD WAY, SUITE 110
EL DORADO HILLS, CA 95762 | (916) 985-1870

SEAL

REGISTERED PROFESSIONAL ENGINEER
ANTHONY J. TASSANO
No. C74696
STATE OF CALIFORNIA

PROJECT
LEATAATA FLOYD ELEMENTARY SCHOOL - FENCING

401 MCCLATCHY WAY
SACRAMENTO, CA 95818

CLIENT
SACRAMENTO CITY UNIFIED SCHOOL DISTRICT

5735 47th Ave Sacramento, CA 95824

ISSUED

MARK	DATE	DESCRIPTION
DSA	04/08/2025	DSA APPROVAL

MANAGEMENT

LIONAKIS PROJECT NO: 025014
COPYRIGHT: LIONAKIS 2021


02-123349
AGENCY

TITLE

GRADING AND PAVING PLAN


SHEET
CG102

FILENAME: I:\25-024\CIVIL\DWG\25-024-CG101-CG102.DWG

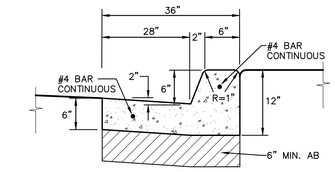


NOTES:
1. PROVIDE FELT EXPANSION JOINTS (E.J.) AT 60 FEET O.C. PROVIDE CONTROL JOINTS AT 10 FEET O.C., EXCEPT WHEN PLACING ADJACENT TO CONCRETE WALKS THE EXPANSION JOINTS SHALL ALIGN WITH THE EXPANSION JOINTS SHOWN FOR THE CONCRETE WALKS. SEAL E.J. WITH APPROVED JOINT SEALANT.
2. AT E.J. USE 1/2"X24" SMOOTH DOWELS, ALIGN WITH REBAR,GREASE 1/2 THE LENGTH BEFORE CONCRETE PLACEMENT.


4 / C501 CONCRETE CURB AND GUTTER
NO SCALE

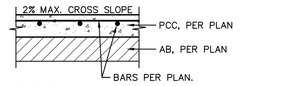


TYPICAL SECTION

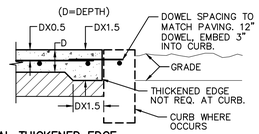

TYPICAL THICKENED EDGE

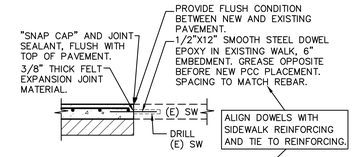


CONNECTION TO (E) CONCRETE

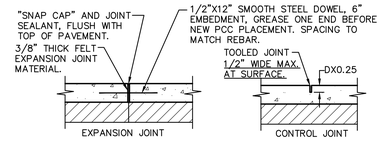

TYPICAL JOINTS


NOTES:
1. PROVIDE FELT EXPANSION JOINTS AT 20 FEET O.C. MAX. SEE PLAN FOR LAYOUT.
2. PROVIDE CONTROL JOINTS AT 10 FEET O.C. MAX. SEE PLAN FOR LAYOUT.
3. EXPANSION OR CONTROL JOINTS SHALL NOT EXCEED 1/2" IN SURFACE WIDTH.


1 / C501 CONCRETE SIDEWALK
NO SCALE

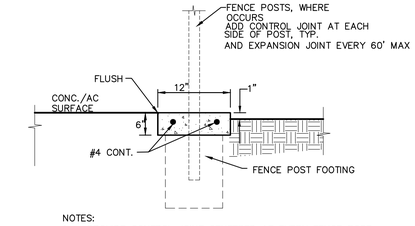


NOTES:
1. PROVIDE CONTROL JOINT CENTERED AT EVERY FENCE POST.
2. PROVIDE EXPANSION JOINTS AT 60FT O.C. MAX.

2 / C501 CONCRETE BAND
NO SCALE

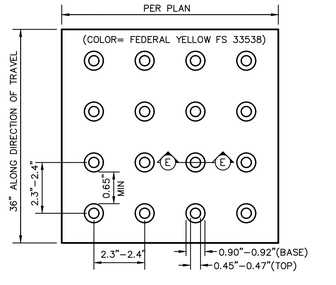

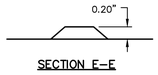

SECTION E-E

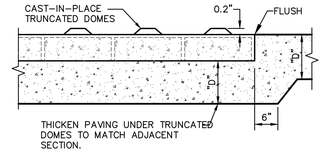

3 / C501 TRUNCATED DOMES
NO SCALE

IF THIS SHEET IS NOT 30"x42", IT IS A REDUCED PRINT. SCALE ACCORDINGLY
0 1/4" 1" 2"
I:\014133_BIM_A-MASTER_R14_CENTRAL_-_mike.hoss.rvt
6/18/2014 10:33:25 AM

IDENTIFICATION STAMP
DIV. OF THE STATE ARCHITECT
APP: 02-123349 INC:
REVIEWED FOR
SS ☐ FLS ☑ ACS ☑
DATE: 04/15/2025

LIONAKIS
2025 Nineteenth Street
Sacramento, CA 95818
P. 916.558.1900
www.lionakis.com
CONSULTANT

WCE
WARREN CONSULTING ENGINEERS, INC.
1117 WINDFIELD WAY, SUITE 110
EL DORADO HILLS, CA 95762 | (916) 985-1870

SEAL
REGISTERED PROFESSIONAL ENGINEER
ANTHONY J. TASSANO
NO. C74696
STATE OF CALIFORNIA

PROJECT
LEATAATA FLOYD ELEMENTARY SCHOOL - FENCING
401 MCCLATCHY WAY
SACRAMENTO, CA 95818

CLIENT
SACRAMENTO CITY UNIFIED SCHOOL DISTRICT
5735 47th Ave Sacramento, CA 95824

ISSUED

MARK	DATE	DESCRIPTION
DSA	04/08/2025	DSA APPROVAL

MANAGEMENT
LIONAKIS PROJECT NO: 025014
COPYRIGHT: LIONAKIS 2021
02-123349
AGENCY


TITLE
DETAILS AND SECTIONS

SHEET
C501

FILENAME: I:\25-024\CIVIL\DWG\25-024-C501.DWG

IF THIS SHEET IS NOT 30"x42", IT IS A REDUCED PRINT - SCALE ACCORDINGLY

0 1/4" 1/2" 1"

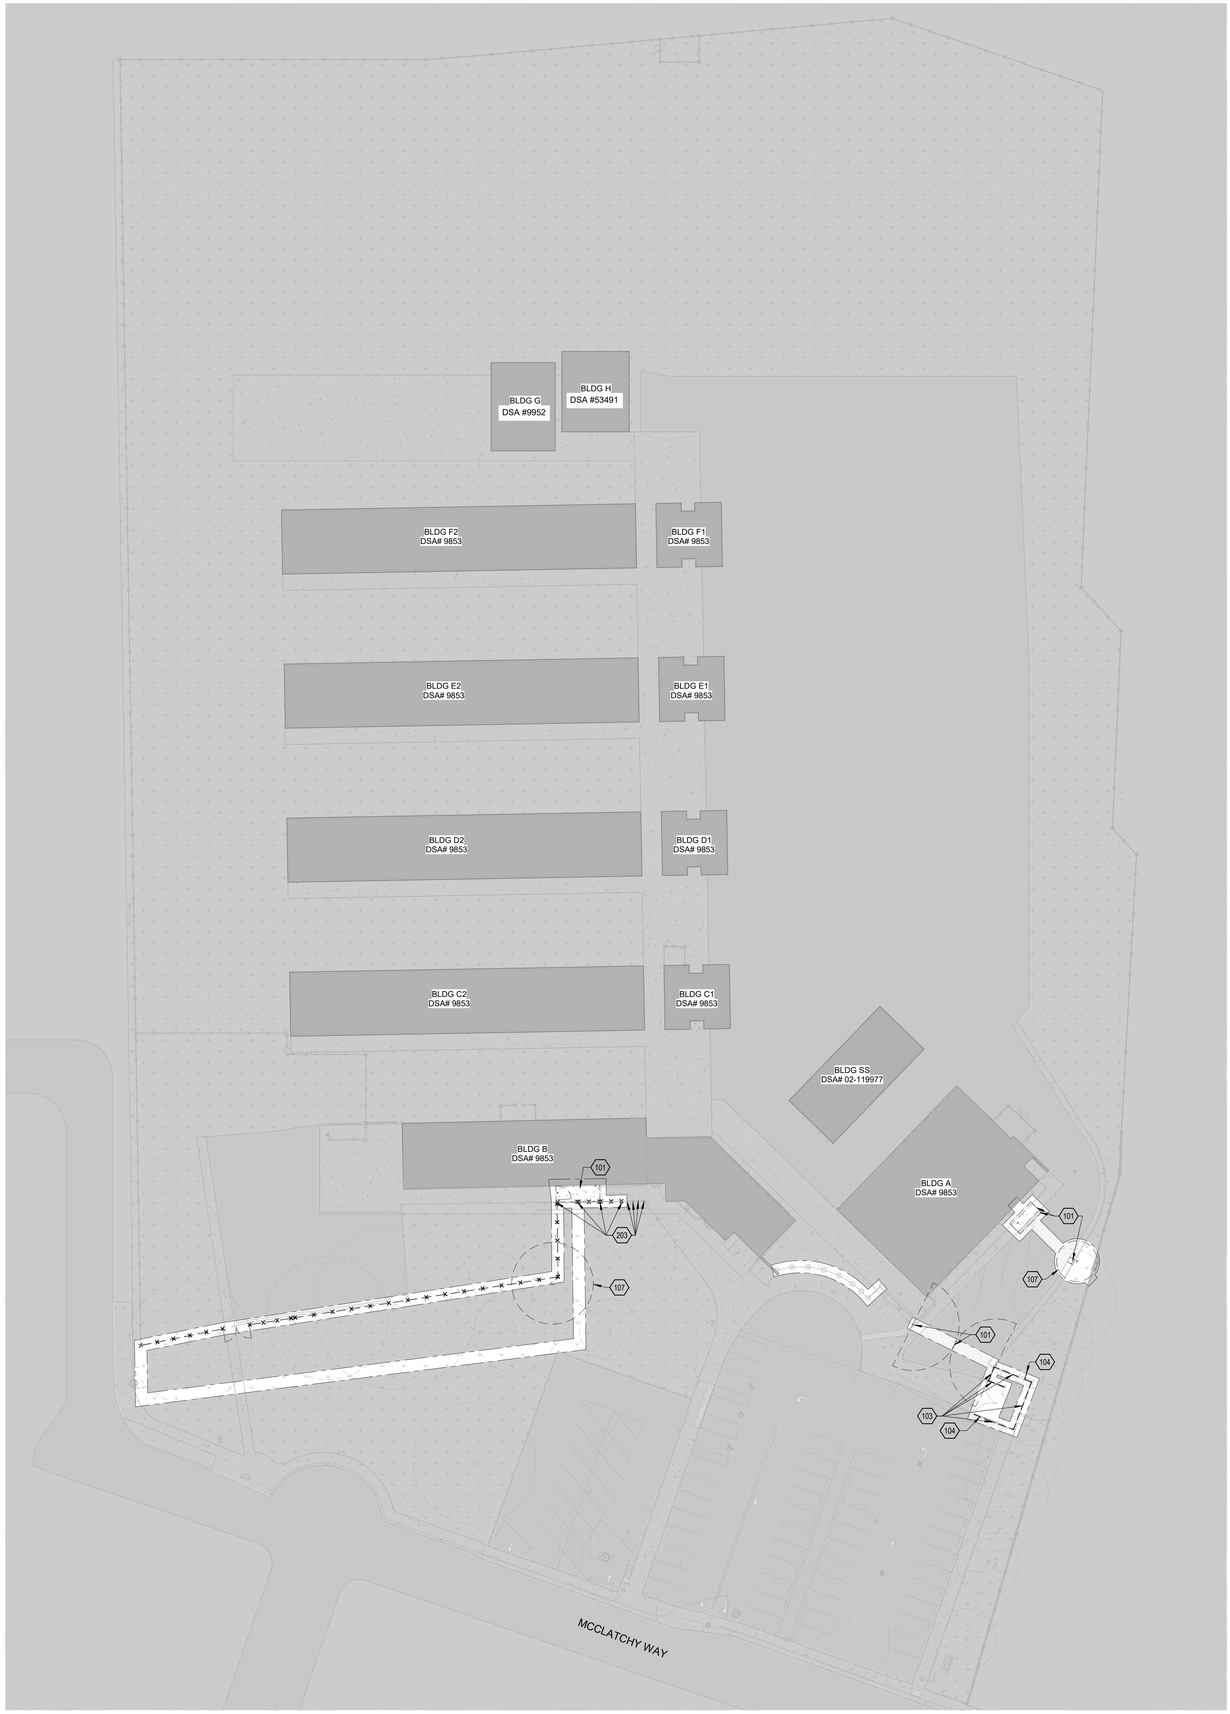

1 OVERALL SITE DEMOLITION PLAN
SCALE 1" = 30'-0"

NORTH

GENERAL NOTES

A. GRAY LINES INDICATE EXISTING TO REMAIN OR REFERENCE

B. CONTRACTOR SHALL DEMO & TRANSPORT OFF SITE ALL ITEMS INCLUDED IN THE CONTRACT DOCUMENTS UNLESS NOTED OTHERWISE. THOSE ITEMS INCLUDE, BUT NOT LIMITED TO: FENCING, GATES, LANDSCAPE, TREES & ROOTS, AND OTHER MATERIALS AS REQUIRED TO PERFORM NEW WORK. ALL AREAS ON DEMOLITION PLANS ARE FOR REFERENCE ONLY.

C. CONTRACTOR SHALL PATCH AND REPAIR ALL ADJACENT AREAS AFFECTED BY DEMOLITION AS REQUIRED TO MATCH EXISTING CONDITIONS. ANYWHERE CONCRETE IS DISTURBED BY DEMOLITION, REPLACE CONCRETE IN KIND TO NEAREST (E) JOINT.

D. CONTRACTOR TO PREPARE A DEMOLITION SEQUENCING PLAN AND SUBMIT A PROPOSED DEMOLITION PROCEDURES FOR APPROVAL BEFORE WORK IS STARTED. INCLUDE IN THE PLAN PROCEDURES FOR CAREFUL REMOVAL AND DISPOSITION OF MATERIALS SPECIFIED TO BE SALVAGED, COORDINATION WITH OTHER WORK IN PROGRESS AND A DETAILED DESCRIPTION OF METHODS AND EQUIPMENT TO BE USED.

E. EXISTING UTILITIES SHALL STAY IN SERVICE. PROTECT AGAINST DAMAGE DURING DEMOLITION OPERATIONS. ALL EXISTING FIRE HYDRANTS, WATER VALVES AND METERS AND ELECTRICAL BOXES SHALL REMAIN PROTECTED AND THEIR SERVICES MAINTAINED DURING DEMOLITION.

F. PRIOR TO BEGINNING WORK IN A SPECIFIC AREA OF THE SITE, CONTRACTOR SHALL LOCATE ALL NEARBY UTILITIES.

G. TAKE NECESSARY PRECAUTIONS TO AVOID DAMAGE TO EXISTING ITEMS TO REMAIN IN PLACE OR TO REMAIN THE PROPERTY OF THE DISTRICT. REPAIR OR REPLACE DAMAGED ITEMS TO LIKE CONDITION PRIOR TO COMMENCEMENT OF DEMOLITION.

H. PROTECT EXISTING TREES WITHIN THE PROJECT SITE THAT ARE INDICATED TO REMAIN.

I. REMOVE RUBBISH AND DEBRIS FROM THE PROJECT SITE. DO NOT ALLOW ACCUMULATION INSIDE OR OUTSIDE THE BUILDINGS. STORE MATERIALS THAT CANNOT BE REMOVED DAILY IN AREAS SPECIFIED BY THE DISTRICT.

J. CONTRACTOR SHALL BE RESPONSIBLE FOR STORING ALL SALVAGED AND RECYCLED MATERIALS AND ITEMS. COORDINATE WITH THE DISTRICT ON ALL ITEMS NOTED TO BE TURNED OVER OR RETURNED TO THE DISTRICT.

K. FIELD VERIFY ALL (E) AREAS OF DEMOLITION TO DETERMINE SPECIFIC SCOPE OF DEMOLITION FOR EACH ITEM.

L. CONTRACTOR SHALL COORDINATE HAZARDOUS MATERIAL ABATEMENT PROCESS WITH OWNER.

M. CONTRACTOR IS RESPONSIBLE FOR COORDINATING EXACT LOCATION OF TEMPORARY FENCING. TEMPORARY FENCING SHALL ALLOW FIRE APPARATUS ACCESS DURING CONSTRUCTION PERIOD.

N. ALL SAFEGUARDS MUST BE ADHERED TO DURING CONSTRUCTION AND DEMOLITION PER CFC & CBC CHAPTER 33.

O. SEE OTHER DISCIPLINES FOR ADDITIONAL DEMOLITION SCOPE NOT NOTED HERE.

P. IF HAZARDOUS MATERIALS ARE ENCOUNTERED, CONTRACTOR SHALL COORDINATE HAZARDOUS MATERIAL ABATEMENT PROCESS WITH OWNER.

Q. NO DEMOLITION SHALL BEGIN UNTIL PLANS INCLUDING THE DEMOLITION WORK HAVE BEEN APPROVED BY DSA.

R. PROVIDE CONSTRUCTION WASTE REDUCTION, DISPOSAL, AND RECYCLING AND DOCUMENTATION AS REQUIRED PER SECTION 5.408 OF CALGREEN

S. DEMO ALL HARDSCAPE AND SOFTSCAPE IN A PRECISE FASHION WITHOUT ROUGH EDGES AS REQUIRED TO INSTALL FENCE POSTS AND MOW STRIP.

T. AT NEW FENCE LOCATIONS IN (E) HARDSCAPE WHERE MOW STRIP IS NOT REQUIRED, REMOVE HARDSCAPE AT POST LOCATIONS AS REQUIRED TO INSTALL FOOTING AND POST. PROVIDE CLEAN HARDSCAPE REMOVAL AT THESE LOCATIONS WITHOUT OVERCUTS OR ROUGH EDGES.

DEMOLITION SITE PLAN LEGEND

- LIMITS OF ARCHITECTURAL SCOPE OF WORK
- (E) BUILDING WITH NO SCOPE OF WORK
- SOFTSCAPE
- ASPHALT
- CONCRETE
- PROPERTY LINE
- DEMO (E) CHAIN LINK FENCING AND FOOTINGS
- DEMO (E) GATE; GATE POSTS; AND FOOTINGS

SHEET KEYNOTES

101 DEMO (E) HARDSCAPE; SEE CIVIL

103 DEMO (E) FENCE FABRIC, RAILS, ATTACHMENTS, AND TRIM DOWN TO (E) POSTS AND FOOTINGS ONLY; PLUMB (E) POSTS; PREPARE (E) POSTS TO RECEIVE POWDER COATED POSTS THAT ARE SLEEVED AND WELDED TO (E) POSTS

104 DEMO (E) GATE; PLUMB (E) GATE POSTS; PREPARE (E) POSTS TO RECEIVE POWDER COATED POSTS THAT ARE SLEEVED AND WELDED TO (E) POSTS

107 DEMO (E) TREE

203 (E) COLUMN TO REMAIN

IDENTIFICATION STAMP
DIV. OF THE STATE ARCHITECT
APP: 02-123349 INC:
REVIEWED FOR
SS ☐ FLS ☑ ACS ☑
DATE: 04/15/2025

LIONÄKIS
2025 Nineteenth Street
Sacramento, CA 95818
P 916.558.1900
www.lionakis.com

CONSULTANT

SEAL

LICENSED ARCHITECT
JENNIFER MARIE CHRISTINE QUIGLEY
C34138
Jennifer Quigley
REN 11-30-25
STATE OF CALIFORNIA

PROJECT
LEATAATA FLOYD ELEMENTARY SCHOOL - FENCING

401 MCCLATCHY WAY
SACRAMENTO, CA 95818

CLIENT
SACRAMENTO CITY UNIFIED SCHOOL DISTRICT

5735 47th Ave, Sacramento, CA 95823

ISSUED

MARK	DATE	DESCRIPTION
DSA	04/08/2025	DSA APPROVAL

MANAGEMENT

LIONAKIS PROJECT NO: 025014
COPYRIGHT: LIONAKIS 2024

02-123349


TITLE
DEMOLITION OVERALL SITE PLAN

SHEET
AD101

Autodesk Docs://025014 SCUSD LFES Fencing/025014_ARCHMSTR_R24_CENTRAL.rvt

4/8/2025 1:57:52 PM

IF THIS SHEET IS NOT 30"x42", IT IS A REDUCED PRINT - SCALE ACCORDINGLY
0 1/4" 1/2" 1"

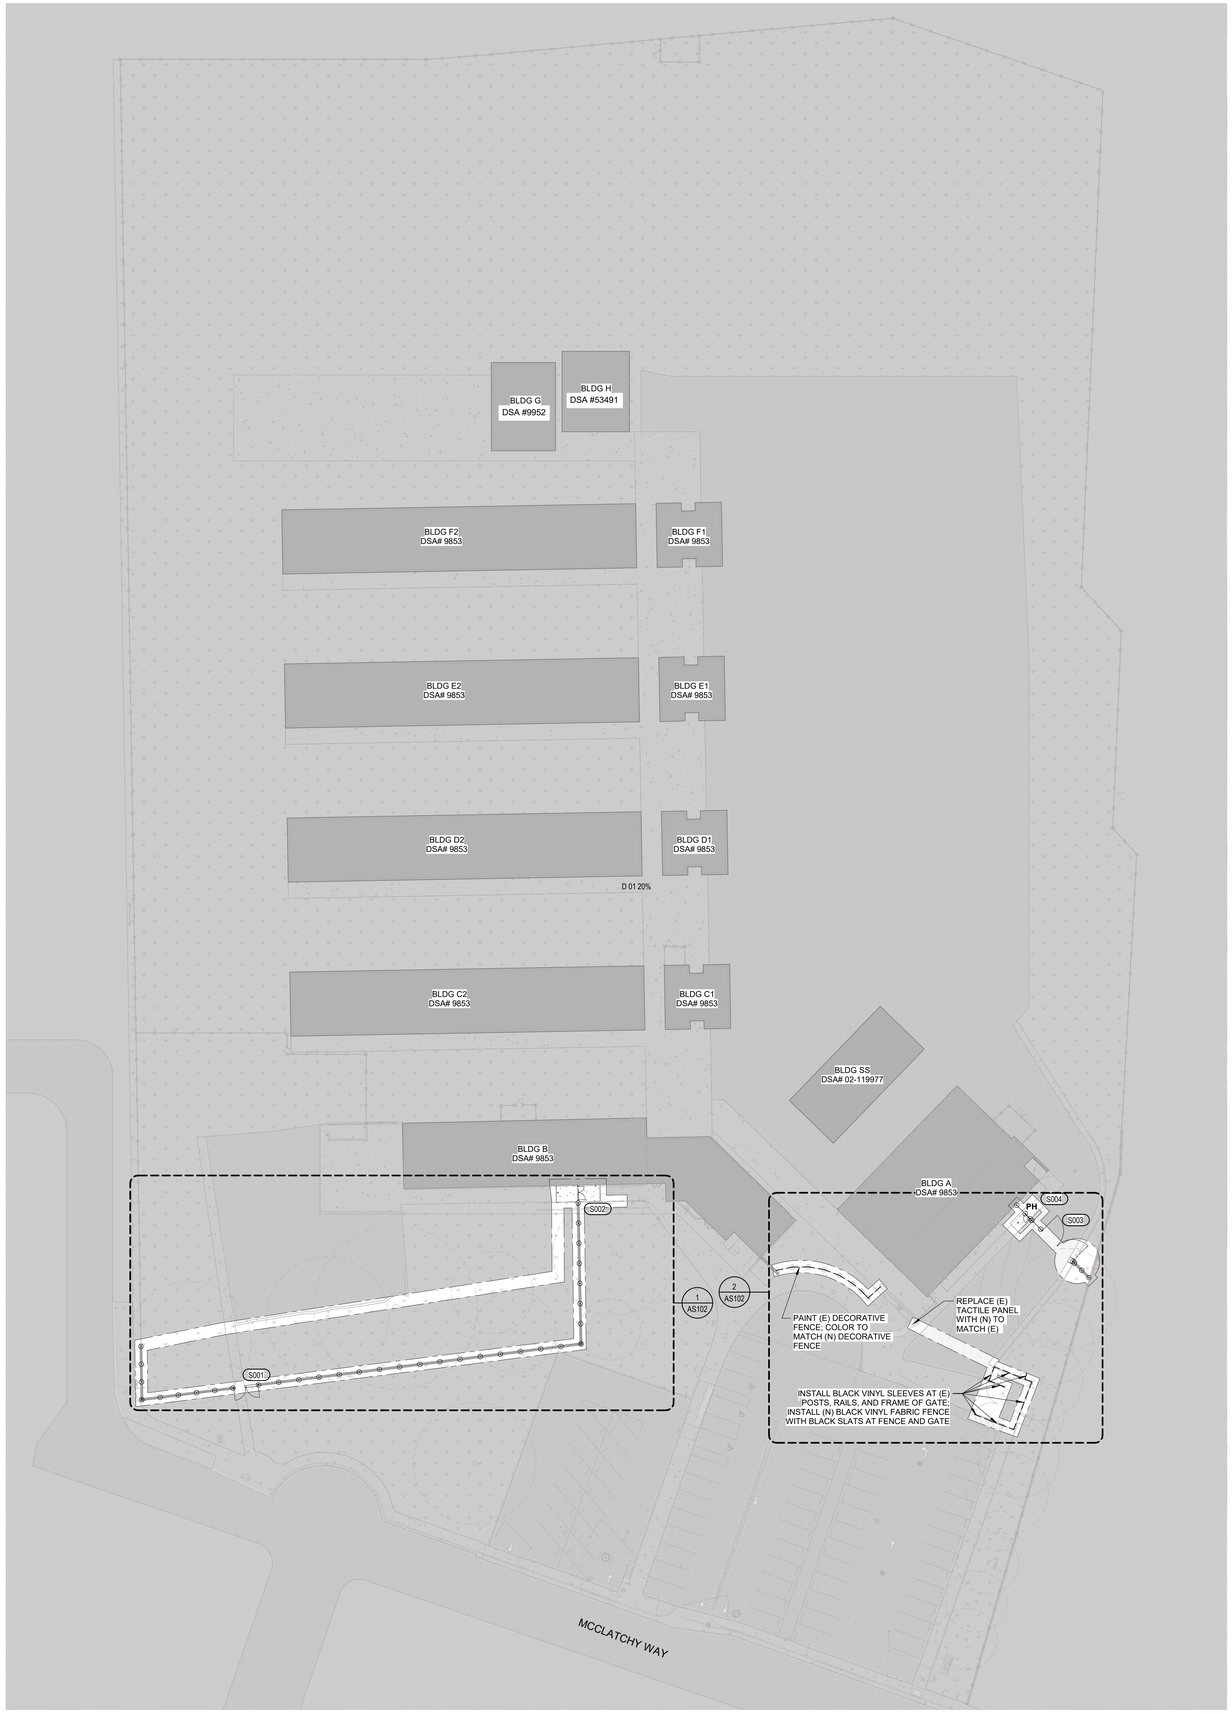

1 OVERALL SITE PLAN
SCALE 1" = 30'-0"

NORTH

GENERAL NOTES

A. GRAY LINES INDICATE EXISTING TO REMAIN OR REFERENCE

B. NOT ALL WORK SHOWN ON THIS SHEET; SEE BALANCE OF CONTRACT DOCUMENTS FOR FULL SCOPE OF WORK

C. SEE "SITE PLAN – ACCESSIBILITY" PLAN FOR SITE ACCESSIBILITY

D. SEE "SITE PLAN – FIRE ACCESS PLAN" FOR FIRE ACCESS

E. SEE GATE SCHEDULE FOR GATE WIDTH AND PANIC HARDWARE REQUIREMENTS

F. SEE "SITE PLAN – ACCESSIBILITY" FOR EXIT DISCHARGE ROUTES TO PUBLIC WAY OR SAFE DISPERSAL AREAS

G. FOR GATE / DOOR MANEUVERING CLEARANCES AT ALL ACCESS DOORS APPLICABLE TO PROJECT SCOPE OF WORK, SEE DETAIL

H. PROVIDE 18" CONCRETE MOW STRIP UNDER ALL FENCING AND GATES THROUGH SOFTSCAPE AREAS, UNO.

I. ANYWHERE (E) TO REMAIN HARDSCAPE IS DISTURBED BY DEMOLITION OR NEW CONSTRUCTION, REPLACE HARDSCAPE; SEE CIVIL FOR HARDSCAPE SECTION INFORMATION

J. GATES IN FENCES MATCH FENCE TYPE UNO.

K. AT DECORATIVE GATES WITH PANIC BARS: INSTALL PREFINISHED PERFORATED METAL AT FULL CAMPUS SIDE OF GATE AT AND 24" MINIMUM ALONG ADJACENT FENCE EACH SIDE UNO.

L. AT CHAIN LINK GATES WITH PANIC BARS: INSTALL SLATS IN FULL WIDTH OF GATE AND 24" MINIMUM ALONG ADJACENT FENCE EACH SIDE UNO.

M. FIELD VERIFY SPOT ELEVATIONS PRIOR TO SETTING FINAL GRADES

N. AT HARDSCAPE ADJACENT TO BUILDING, PROVIDE A SLOPE OF 2% AWAY FROM BUILDING FOR AT LEAST 10 FEET FROM FACE OF WALL. AT SOFTSCAPE AREAS, PROVIDE A SLOPE OF 5% AWAY FROM BUILDINGS FOR AT LEAST 10 FEET FROM FACE OF WALL PER CBC. SEE CIVIL FOR SLOPE AND SPOT ELEVATIONS.

SITE PLAN LEGEND

- LIMITS OF ARCHITECTURAL SCOPE OF WORK
- (E) BUILDING WITH NO SCOPE OF WORK
- SOFTSCAPE
- ASPHALT
- CONCRETE
- PROPERTY LINE
- G101 — SITE GATES - SEE GATE SCHEDULE ON **AS502**
- **PH** — PANIC HARDWARE
- DECORATIVE FENCING, SEE **18/AS502** ; 6' TALL UNO
- DECORATIVE FENCING W/ MOW STRIP, SEE **18/AS502**; 6' TALL UNO

IDENTIFICATION STAMP
DIV. OF THE STATE ARCHITECT
APP: 02-123349 INC:
REVIEWED FOR
SS ☐ FLS ☑ ACS ☑
DATE: 04/15/2025

LIONAKIS
2025 Nineteenth Street
Sacramento, CA 95818
P 916.558.1900
www.lionakis.com

CONSULTANT

SEAL

LICENSED ARCHITECT
JENNIFER MARIE QUIGLEY
C34138
REN 11-30-25
STATE OF CALIFORNIA

PROJECT
LEATAATA FLOYD ELEMENTARY SCHOOL - FENCING

401 MCCLATCHY WAY
SACRAMENTO, CA 95818

CLIENT
SACRAMENTO CITY UNIFIED SCHOOL DISTRICT

5735 47th Ave, Sacramento, CA 95823

ISSUED

MARK	DATE	DESCRIPTION
DSA	04/08/2025	DSA APPROVAL

MANAGEMENT

LIONAKIS PROJECT NO: 025014
COPYRIGHT: LIONAKIS 2024


02-123349

TITLE
OVERALL SITE PLAN

SHEET
AS101


Autodesk Docs://025014 SCUSD LFES Fencing/025014_ARCHMSTR_R24_CENTRAL.rvt
4/8/2025 1:57:54 PM

BLDG B
DSA# 9853

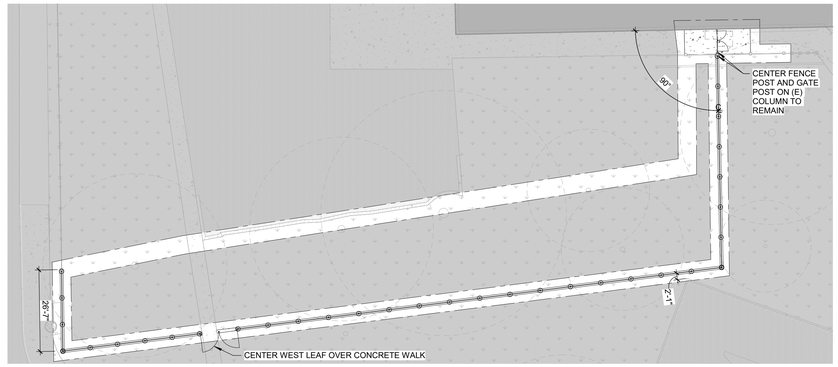

1 ENLARGED SITE PLAN - MAIN ENTRANCE (SOUTH)
SCALE 1" = 20'-0"

NORTH

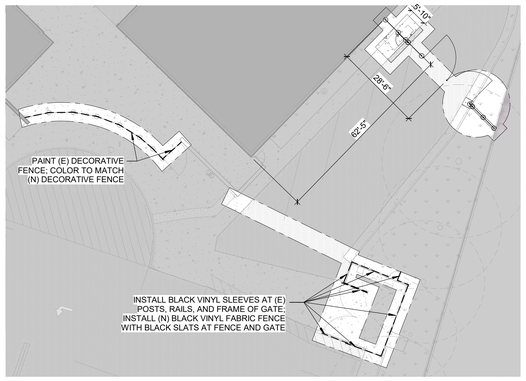

2 ENLARGED SITE PLAN - FIRE LANE ENTRANCE (EAST)
SCALE 1" = 20'-0"

NORTH

GENERAL NOTES

A. GRAY LINES INDICATE EXISTING TO REMAIN OR REFERENCE

B. NOT ALL WORK SHOWN ON THIS SHEET; SEE BALANCE OF CONTRACT DOCUMENTS FOR FULL SCOPE OF WORK

C. SEE "SITE PLAN – ACCESSIBILITY" PLAN FOR SITE ACCESSIBILITY

D. SEE "SITE PLAN – FIRE ACCESS PLAN" FOR FIRE ACCESS

E. SEE GATE SCHEDULE FOR GATE WIDTH AND PANIC HARDWARE REQUIREMENTS

F. SEE "SITE PLAN – ACCESSIBILITY" FOR EXIT DISCHARGE ROUTES TO PUBLIC WAY OR SAFE DISPERSAL AREAS

G. FOR GATE / DOOR MANEUVERING CLEARANCES AT ALL ACCESS DOORS APPLICABLE TO PROJECT SCOPE OF WORK, SEE DETAIL

H. PROVIDE 18" CONCRETE MOW STRIP UNDER ALL FENCING AND GATES THROUGH SOFTSCAPE AREAS, UNO.

I. ANYWHERE (E) TO REMAIN HARDSCAPE IS DISTURBED BY DEMOLITION OR NEW CONSTRUCTION, REPLACE HARDSCAPE; SEE CIVIL FOR HARDSCAPE SECTION INFORMATION

J. GATES IN FENCES MATCH FENCE TYPE UNO.

K. AT DECORATIVE GATES WITH PANIC BARS: INSTALL PREFINISHED PERFORATED METAL AT FULL CAMPUS SIDE OF GATE AT AND 24" MINIMUM ALONG ADJACENT FENCE EACH SIDE UNO.

L. AT CHAIN LINK GATES WITH PANIC BARS: INSTALL SLATS IN FULL WIDTH OF GATE AND 24" MINIMUM ALONG ADJACENT FENCE EACH SIDE UNO.

M. FIELD VERIFY SPOT ELEVATIONS PRIOR TO SETTING FINAL GRADES

N. AT HARDSCAPE ADJACENT TO BUILDING, PROVIDE A SLOPE OF 2% AWAY FROM BUILDING FOR AT LEAST 10 FEET FROM FACE OF WALL. AT SOFTSCAPE AREAS, PROVIDE A SLOPE OF 5% AWAY FROM BUILDINGS FOR AT LEAST 10 FEET FROM FACE OF WALL PER CBC. SEE CIVIL FOR SLOPE AND SPOT ELEVATIONS.

SITE PLAN LEGEND

- LIMITS OF ARCHITECTURAL SCOPE OF WORK
- (E) BUILDING WITH NO SCOPE OF WORK
- SOFTSCAPE
- ASPHALT
- CONCRETE
- PROPERTY LINE
- G101 — SITE GATES - SEE GATE SCHEDULE ON **AS502**
- PH — PANIC HARDWARE
- DECORATIVE FENCING, SEE **18/AS502** ; 6' TALL UNO
- DECORATIVE FENCING W/ MOW STRIP, SEE **18/AS502** ; 6' TALL UNO

IDENTIFICATION STAMP
DIV. OF THE STATE ARCHITECT
APP: 02-123349 INC:
REVIEWED FOR
SS ☐ FLS ☑ ACS ☑
DATE: 04/15/2025

LIONAKIS
2025 Nineteenth Street
Sacramento, CA 95818
P 916.558.1900
www.lionakis.com
CONSULTANT

SEAL
LICENSED ARCHITECT
JENNIFER MARIE QUIGLEY
C34138
Jennifer Quigley
REN 11-30-25
STATE OF CALIFORNIA

PROJECT
LEATAATA FLOYD ELEMENTARY SCHOOL - FENCING

401 MCCLATCHY WAY
SACRAMENTO, CA 95818

CLIENT
SACRAMENTO CITY UNIFIED SCHOOL DISTRICT

5735 47th Ave, Sacramento, CA 95823

ISSUED

MARK	DATE	DESCRIPTION
DSA	04/08/2025	DSA APPROVAL

MANAGEMENT

LIONAKIS PROJECT NO: 025014
COPYRIGHT: LIONAKIS 2024

02-123349

TITLE
ENLARGED SITE PLANS

SHEET
AS102

IF THIS SHEET IS NOT 30"x42", IT IS A REDUCED PRINT - SCALE ACCORDINGLY
Autodesk Docs://25014 SCUSD LFES Fencing/025014_ARCHMSTR_R24_CENTRAL.rvt
4/8/2025 1:57:55 PM

IF THIS SHEET IS NOT 30"x42", IT IS A REDUCED PRINT - SCALE ACCORDINGLY

0 1/4" 1/2" 1"

Autodesk Docs://25014.SCUSD LFES Fencing/25014_ARCHMSTR_R24_CENTRAL.rvt

4/8/2025 1:57:35 PM

IDENTIFICATION STAMP
DIV. OF THE STATE ARCHITECT
APP: 02-123349 INC:
REVIEWED FOR
SS ☐ FLS ☑ ACS ☑
DATE: 04/15/2025

LIONAKIS
2025 Nineteenth Street
Sacramento, CA 95818
P 916.558.1900
www.lionakis.com

CONSULTANT

SEAL

LICENSED ARCHITECT
JENNIFER MARIE QUIGLEY
C34138
Jennifer Quigley
RENEWAL 11-30-26
STATE OF CALIFORNIA

PROJECT
LEATAATA FLOYD ELEMENTARY SCHOOL - FENCING

401 MCCLATCHY WAY
SACRAMENTO, CA 95818

CLIENT
SACRAMENTO CITY UNIFIED SCHOOL DISTRICT

5735 47th Ave, Sacramento, CA 95823

ISSUED

MARK	DATE	DESCRIPTION
DSA	04/08/2025	DSA APPROVAL

MANAGEMENT

LIONAKIS PROJECT NO:	025014
CLIENT PROJECT NO:	n/a
COPYRIGHT:	LIONAKIS 2017
	02-123349

TITLE
DECORATIVE METAL FENCE & GATE DETAILS

SHEET
AS502

GATE SCHEDULE


GATE	HDW #	GATE FRAME TYPE	GATE FRAME FINISH	GATE FRAME COLOR	DIMENSIONS WIDTH	DIMENSIONS LEAF 2 WIDTH	DIMENSIONS HT	GATE PANEL TYPE	GATE PANEL FINISH	GATE PANEL COLOR	VISION / REACH BARRIER TYPE	VISION / REACH BARRIER COLOR	VISION / REACH BARRIER HT	GATE USE TYPE	MECH'L FUNCTION	DETAIL	AUTO OPNR	PANIC HDW	ASTRAGALS	LOW VOLTAGE ACCESS CONTROL	CLOSER	TOE KICK PLATES	HDW BOX	CANE BOLT	KNOX BOX	COMMENTS
S001	104	DECORATIVE	E-COAT	BLACK	6'-0"	6'-0"	6'-0"	DECORATIVE	E-COAT	BLACK	--	--	--	MAINTENANCE	PADLOCK	20/AS502	--	--	--	--	--	--	--	--	--	
S002	103	DECORATIVE	E-COAT	BLACK	3'-0"	3'-6"	6'-0"	DECORATIVE	E-COAT	BLACK	--	--	--	INGRESS / EGRESS	PRIVACY	20/AS502	--	YES	YES	--	HINGE	YES	YES	--	--	PANIC ON 3'-0" GATE
S003	102	DECORATIVE	E-COAT	BLACK	10'-6"	10'-6"	6'-0"	DECORATIVE	E-COAT	BLACK	--	--	--	FIRE ACCESS	PADLOCK	4/AS502	--	--	--	--	--	--	--	YES	YES	
S004	101	DECORATIVE	E-COAT	BLACK	3'-0"		6'-0"	DECORATIVE	E-COAT	BLACK	PERF METAL	BLACK	FULL	INGRESS / EGRESS	PRIVACY	19/AS502	--	YES	YES	--	HINGE	YES	YES	--	--	


NOTE: FORCE TO OPEN GATE NOT TO EXCEED 5 LBS, SHOULD BE OPERABLE WITH ONE HAND, AND SHALL NOT REQUIRE TIGHT GRASPING, PINCHING, OR TWISTING OF THE WRIST.


9 GATE SCHEDULE

SCALE: NTS **NOT PART OF DSA SS AND FLS APPROVAL; DSA IR A-22 - APPENDIX A: A10 AND A16**

250325. Q1

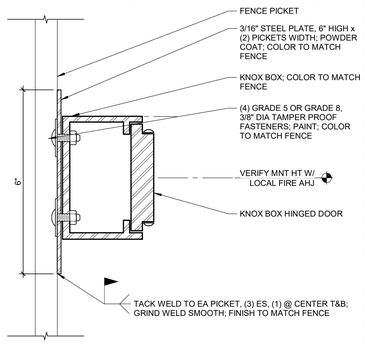

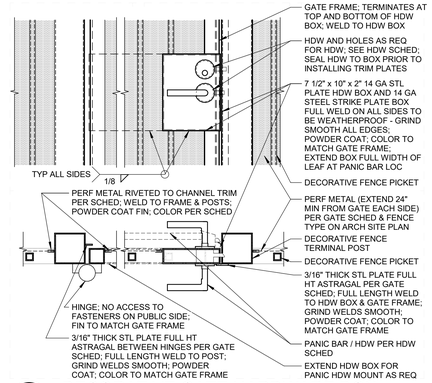

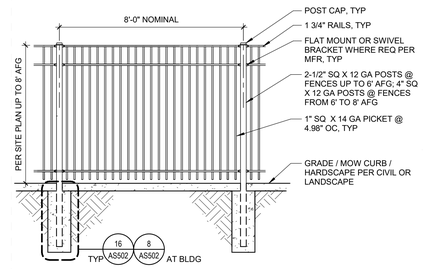


NOTE 1: E-COAT ALL ELEMENTS OF FENCE; COLOR PER ARCHITECTURAL SITE PLAN
NOTE 2: ALL WELDS TO BE 1/8" FILLET AT ALL PICKETS AND HORIZ TO POST WHERE NEEDED


10 DECORATIVE FENCE KNOX BOX

6" = 1'-0" **NOT PART OF DSA SS AND FLS APPROVAL; DSA IR A-22 - APPENDIX A: A10 AND A16**

250325. Q1

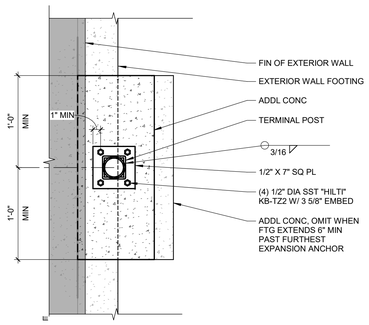

PLAN

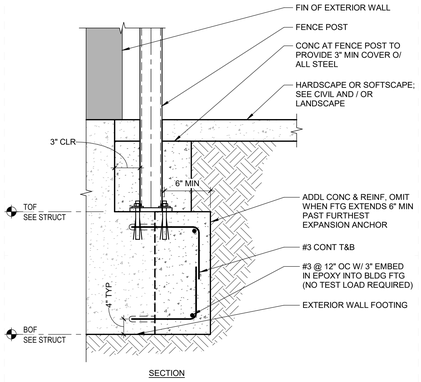


SECTION

NOTE 1: THIS APPLIES TO FENCES W/ MAX HEIGHT OF 8'-0"
NOTE 2: MAX DISTANCE TO ADJACENT POST IS 8'-0" FOR OPEN FENCES AND 4'-0" FOR SOLID FENCES, FENCES WITH SLATS, OR FENCES WITH PERF METAL

11 DECORATIVE GATE CANE BOLT

1 1/2" = 1' **NOT PART OF DSA SS AND FLS APPROVAL; DSA IR A-22 - APPENDIX A: A10 AND A16**

250323. Q1

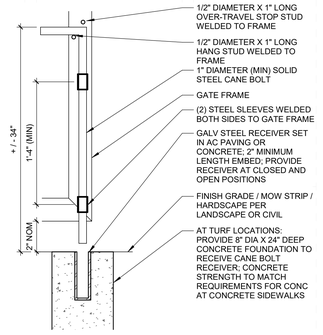

NOTE 1: POWDER COAT CANE BOLT, RECEIVER SET, AND STUDS; COLOR TO MATCH GATE FRAME
NOTE 2: ALL WELDS TO BE FULL LENGTH AND GROUND SMOOTH

INTERMEDIATE POST MINIMUM FOOTING DIMENSIONS			
FABRIC HT	POST SIZE	FTG DIA	FTG DEPTH
3'	2-1/2"	12"	24"
3.5'	2-1/2"	12"	24"
4'	2-1/2"	12"	24"
5'	2-1/2"	12"	24"
6'	3"	13"	30"
7'	3"	13"	36"
8'	3"	13"	42"

TERMINAL POST (END, CORNER, GATE) MINIMUM FOOTING DIMENSIONS				
GATE LEAF HT	GATE LEAF WIDTH	POST SIZE	FTG DIA	FTG DEPTH
4' OR LESS	4' OR LESS	2-1/2"	12"	24"
	OVER 4' - 6'	3"	13"	24"
	OVER 6' - 8'	3"	13"	24"
	OVER 8' - 10'	4"	18"	30"
	OVER 10' - 12'	4"	18"	30"
	OVER 12' - 14'	4"	18"	30"
	OVER 14' - 16'	6"	26"	36"
OVER 4' - 6'	4' OR LESS	3"	13"	30"
	OVER 4' - 6'	4"	18"	30"
	OVER 6' - 8'	4"	18"	30"
	OVER 8' - 10'	6"	26"	36"
	OVER 10' - 12'	6"	26"	36"
	OVER 12' - 14'	6"	26"	42"
	OVER 14' - 16'	6"	26"	42"
OVER 6' - 8'	4' OR LESS	3"	13"	42"
	OVER 4' - 6'	4"	18"	42"
	OVER 6' - 8'	6"	26"	48"
	OVER 8' - 10'	6"	26"	48"
	OVER 10' - 12'	6"	26"	48"
	OVER 12' - 14'	6"	26"	48"
	OVER 14' - 16'	6"	26"	48"

NOTE 1: SEE DECORATIVE METAL FENCE SPECIFICATION SECTION FOR ADDITIONAL INFO

12 DECOR FENCE & GATE POST FTG SIZES


1" = 1'-0" **NOT PART OF DSA SS AND FLS APPROVAL; DSA IR A-22 - APPENDIX A: A10 AND A16**

250325. Q1

14 DECORATIVE GATE HARDWARE BOX

1 1/2" = 1' **NOT PART OF DSA SS AND FLS APPROVAL; DSA IR A-22 - APPENDIX A: A10 AND A16**


250325. Q1

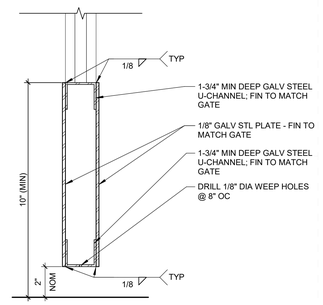

15 DECORATIVE GATE KICK PLATE

3" = 1'-0" **NOT PART OF DSA SS AND FLS APPROVAL; DSA IR A-22 - APPENDIX A: A10 AND A16**

240927. Q1

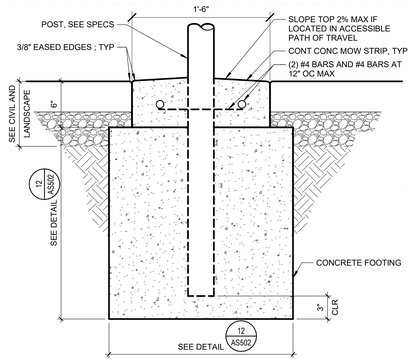

16 DECOR POST FTG TO 8' & MOW STRIP


1 1/2" = 1' **NOT PART OF DSA SS AND FLS APPROVAL; DSA IR A-22 - APPENDIX A: A10 AND A16**

250325. Q1

18 DECORATIVE FENCE UP TO 8' AFG

3/8" = 1'-0" **NOT PART OF DSA SS AND FLS APPROVAL; DSA IR A-22 - APPENDIX A: A10 AND A16**

250325. Q1

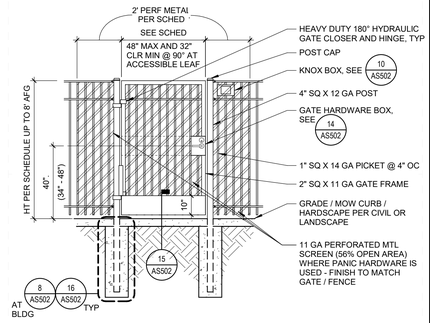


NOTE 1: E-COAT ALL ELEMENTS OF FENCE; COLOR PER ARCHITECTURAL SITE PLAN
NOTE 2: ALL WELDS TO BE 1/8" FILLET AT ALL PICKETS AND HORIZ TO POST WHERE NEEDED
NOTE 3: FORCE TO OPEN GATE NOT TO EXCEED 5 LBS

19 DECORATIVE GATE - SWING - SINGLE

3/8" = 1'-0" **NOT PART OF DSA SS AND FLS APPROVAL; DSA IR A-22 - APPENDIX A: A10 AND A16**

?YYMMDD?. Q1

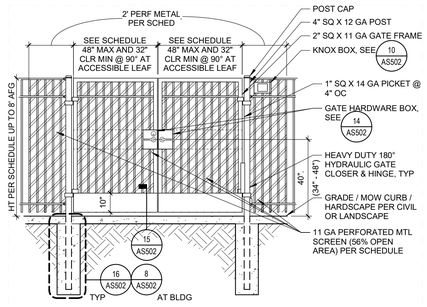


NOTE 1: E-COAT ALL ELEMENTS OF FENCE; COLOR PER ARCHITECTURAL SITE PLAN
NOTE 2: ALL WELDS TO BE 1/8" FILLET AT ALL PICKETS AND HORIZ TO POST WHERE NEEDED
NOTE 3: FORCE TO OPEN GATE NOT TO EXCEED 5 LBS

20 DECORATIVE GATE - SWING - DOUBLE

3/8" = 1'-0" **NOT PART OF DSA SS AND FLS APPROVAL; DSA IR A-22 - APPENDIX A: A10 AND A16**

250325. Q1

NOT PART OF DSA SS AND FLS APPROVAL; DSA IR A-22 - APPENDIX A: A10 AND A16

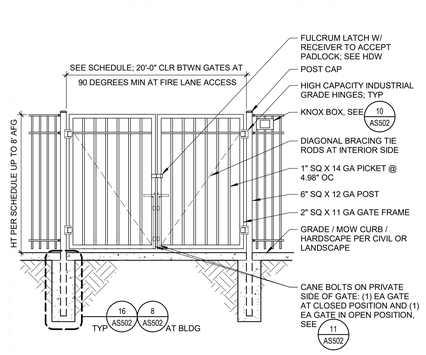

NOTE 1: E-COAT ALL ELEMENTS OF FENCE; COLOR PER ARCHITECTURAL SITE PLAN
NOTE 2: ALL WELDS TO BE 1/8" FILLET AT ALL PICKETS AND HORIZ TO POST WHERE NEEDED

4 DECORATIVE GATE - SWING - FIRE ACC

3/8" = 1'-0" **NOT PART OF DSA SS AND FLS APPROVAL; DSA IR A-22 - APPENDIX A: A10 AND A16**

250325. Q1

8 DECOR FENCE POST FOOTING AT BLDG

1 1/2" = 1'-0" **NOT PART OF DSA SS AND FLS APPROVAL; DSA IR A-22 - APPENDIX A: A10 AND A16**

250325. Q1