


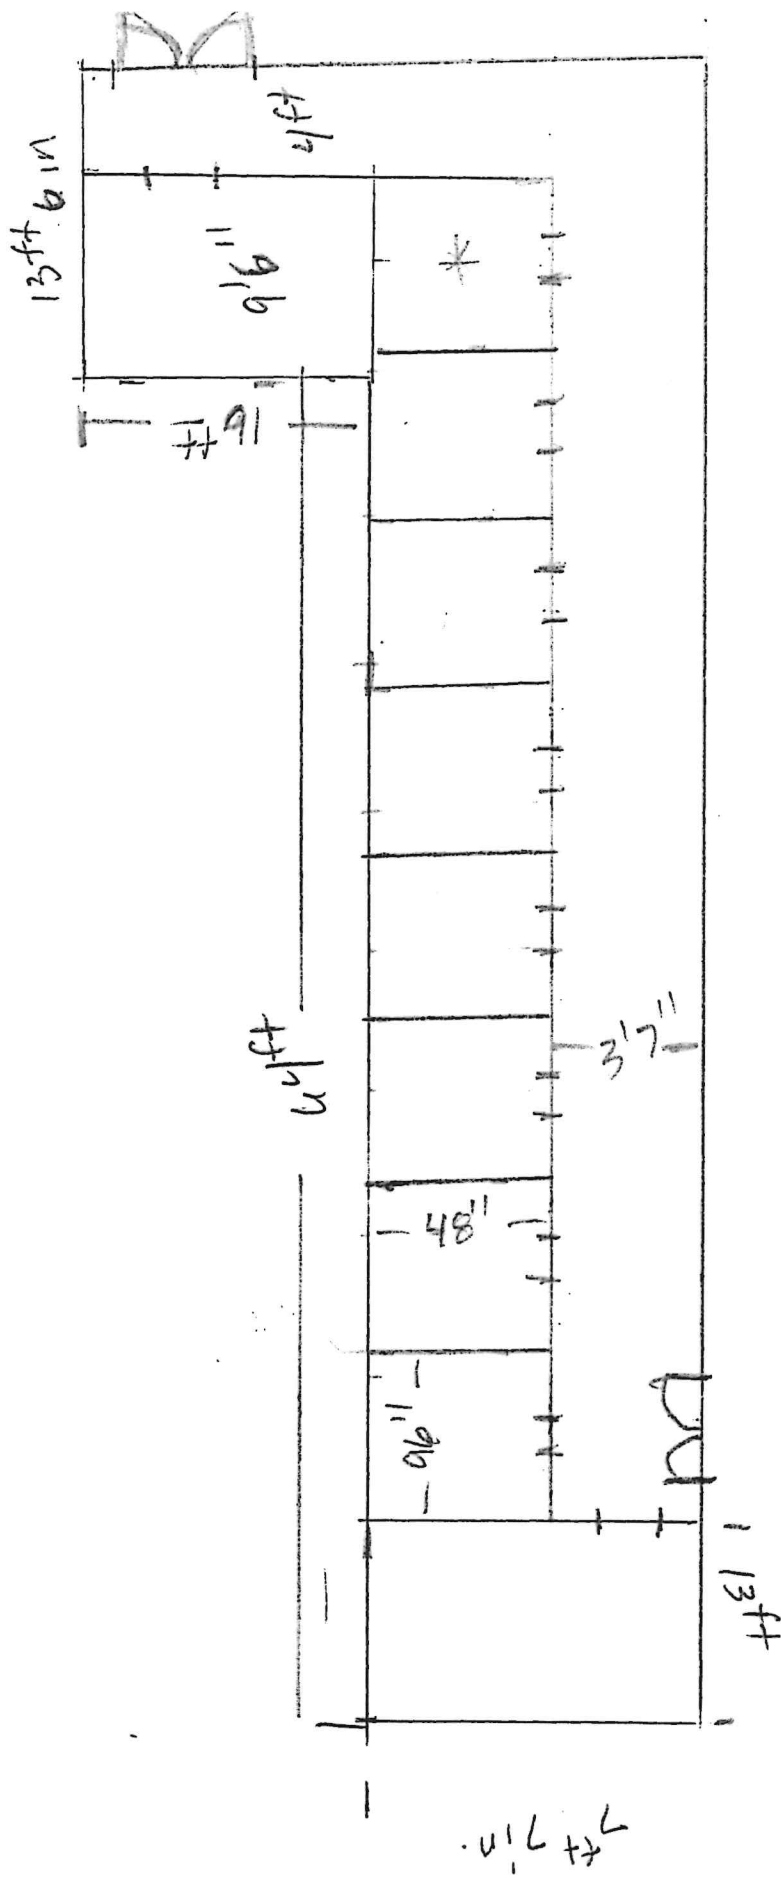

Athletic Cages
Dexter High School

7 - cages

9'6" x 48"

1 - cage 13' x 7'7"

1 - cage 9'6" x 16'

* 1 - cage remaining length
from install of other 7
cages.

3' wide gates

8' tall fencing for cages
concrete walls +
concrete floors.

Not to SCALE!