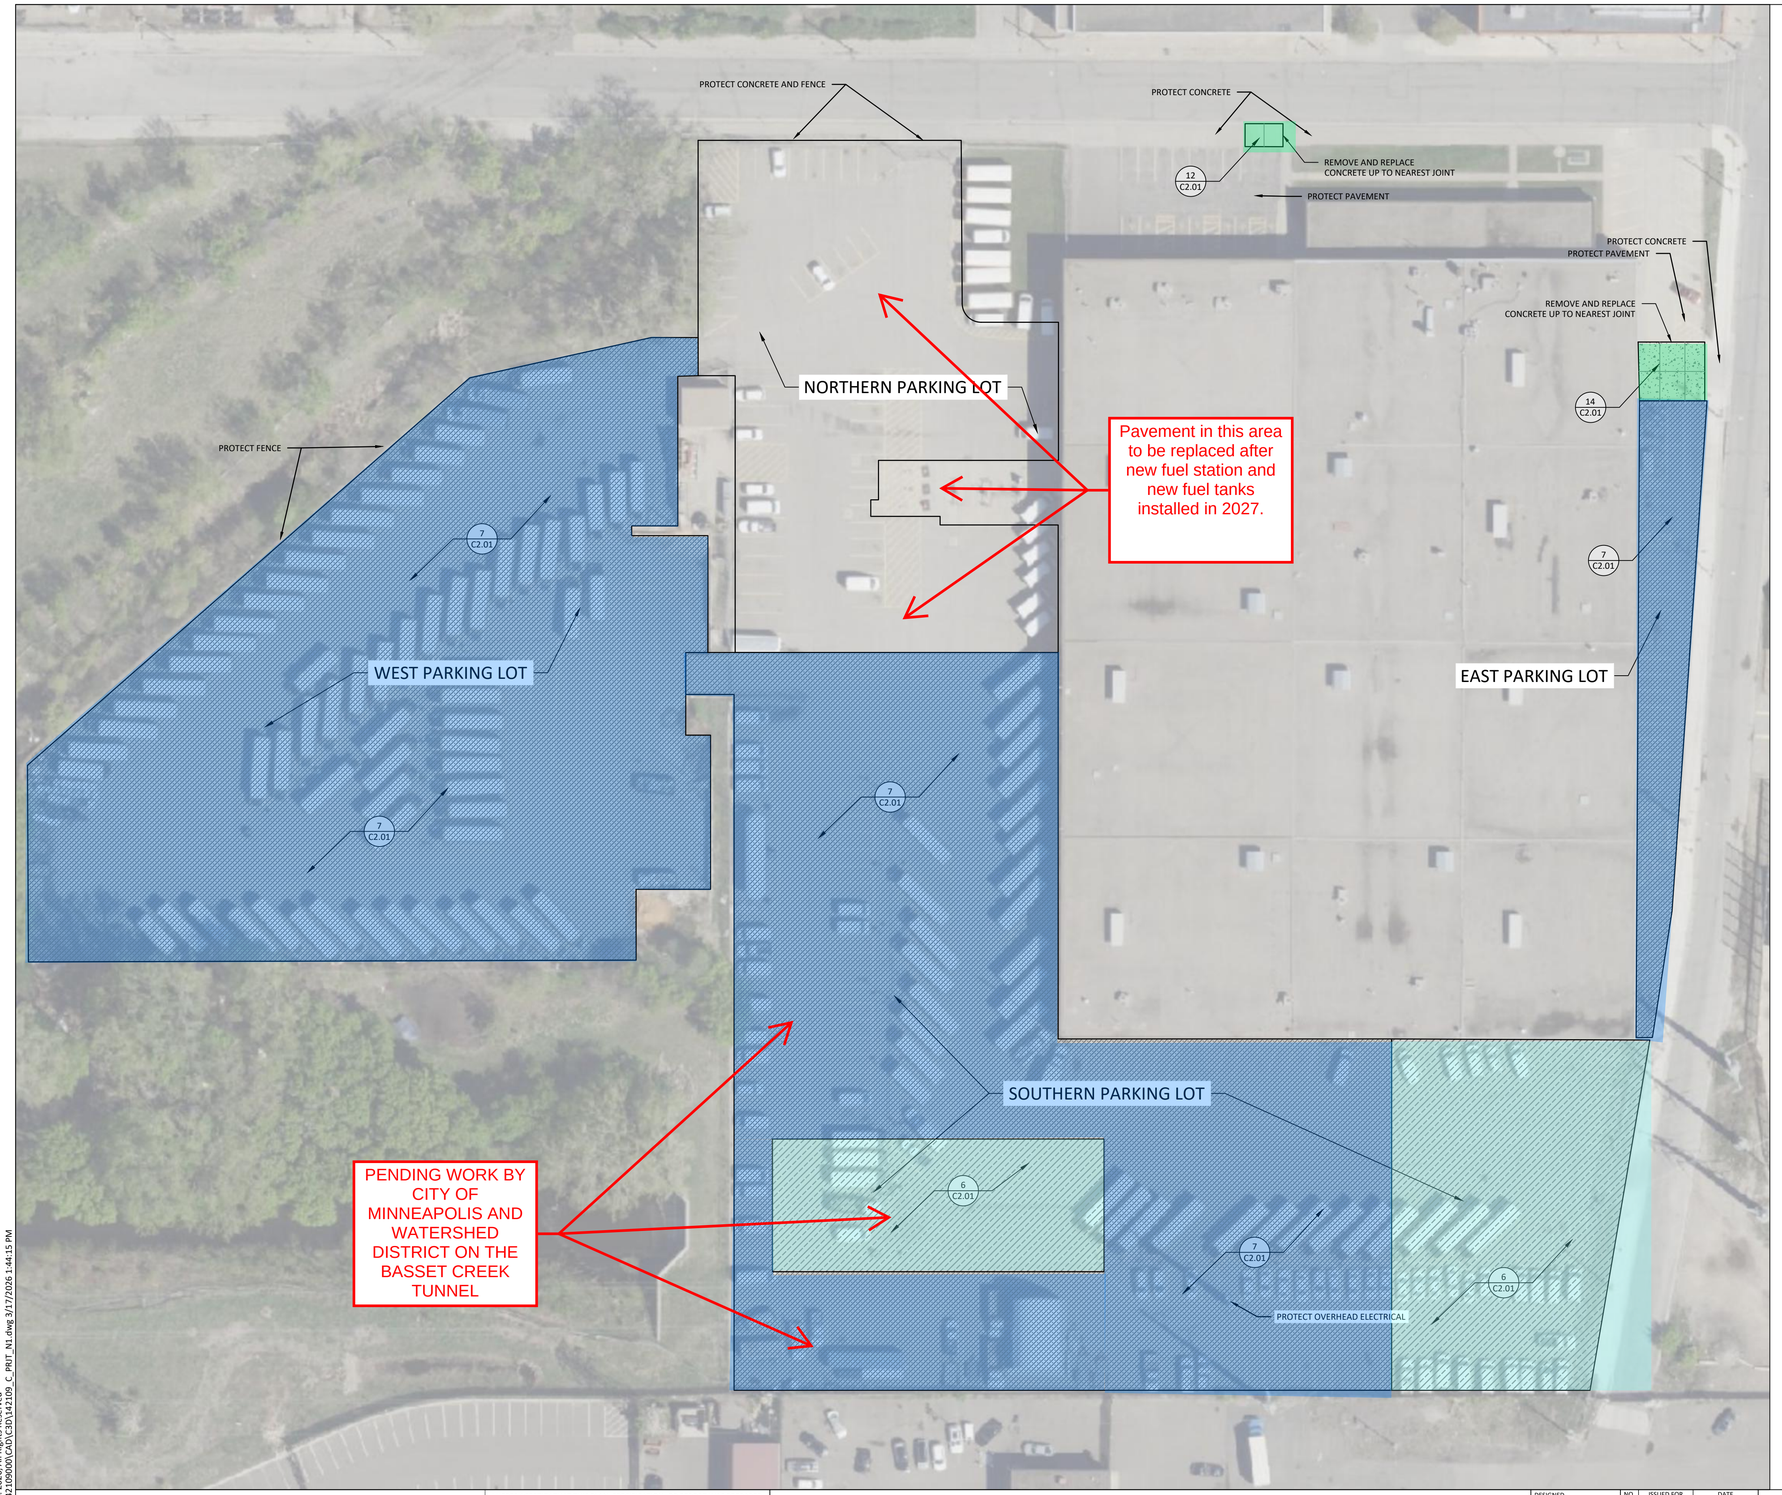

NOTES

1. REFER TO SHEET T0.01, TITLE SHEET, FOR RELATED GENERAL NOTES.
2. CONTRACTOR SHALL VERIFY ALL EXISTING CONDITIONS PRIOR TO THE BIDDING.
3. CONTRACTOR SHALL BE RESPONSIBLE FOR SHOOTING AND RECORDING EXISTING PAVEMENT SURFACE ELEVATIONS. ONCE BITUMINOUS PAVEMENT HAS BEEN REMOVED, THE CONTRACTOR SHALL BE RE-ESTABLISH ELEVATIONS THAT WILL ENSURE POSITIVE DRAINAGE AS APPROPRIATE.
4. RESTRIPE PARKING LOT STALLS AS APPLICABLE. OBSERVE AND MAP EXISTING PRIOR TO BEGINNING WORK.
5. WHERE CONCRETE BUMPER CURBS EXIST, CONTRACTOR TO REMOVE AND RESET AFTER ACCOMPLISHING PAVEMENT MAINTENANCE. REPLACE WITH NEW WHERE FOUND BROKEN, DETERIORATED, OR IF BROKEN DURING HANDLING.

LEGEND

1 C2.01 — REFERENCE KEY TO SITE DETAILS
DETAIL I.D. NUMBER (TOP)
DETAIL SHEET NUMBER (BOTTOM)

PROPOSED CONCRETE WALK 12 C2.01

PROPOSED CONCRETE SLAB 14 C2.01

PROPOSED HEAVY DUTY ASPHALT PAVEMENT 6 C2.01

PROPOSED RECLAIMED HEAVY DUTY ASPHALT PAVEMENT 7 C2.01

MINNEAPOLIS PUBLIC TRANSPORTATION QUANTITIES

THE CONTRACTOR SHALL VERIFY ALL EXISTING CONDITIONS, INCLUDING DETERMINATION OF ALL QUANTITIES, PRIOR TO THE WORK. BASE BID AMOUNT INCLUDES ALL WORK TO ACCOMPLISH THAT WHICH IS ILLUSTRATED ON THE PLAN, UNLESS OTHERWISE NOTED.

"ESTIMATED" QUANTITIES PROVIDED ARE FOR THE CONTRACTOR'S REFERENCE ONLY.
"ASSUMED" QUANTITIES SHALL BE INCLUDED IN THE CONTRACTOR'S BASE BID COST.
FINAL QUANTITIES WILL BE ADJUSTED USING UNIT PRICES.

1. WEST PARKING LOT
   1.1. ASSUMED ASPHALT RECLAIM AND REPAVE = 9,500 S.Y.
2. SOUTH PARKING LOT
   2.1. ASSUMED HEAVY DUTY PAVEMENT REPAIR = 3,850 S.Y.
   2.2. ASSUMED ASPHALT RECLAIM AND REPAVE = 9,750 S.Y.
3. EAST PARKING LOT
   3.1. ASSUMED ASPHALT RECLAIM AND REPAVE = 900 S.Y.
4. CONCRETE REPAIR
   4.1. ASSUMED CONCRETE WALK REPAIR = 250 S.F.
   4.2. ASSUMED CONCRETE SLAB REPAIR = 1,100 S.F.

N

HORZ. SCALE 0 40 80 FEET

©Bolton & Menk, Inc. 2026. All Rights Reserved
h:\lsd1_ed_mn\26x142109000\CAD\C3D\142109_C_PRJT_N1.dwg 3/17/2026 1:44:15 PM

I HEREBY CERTIFY THAT THIS PLAN, SPECIFICATION, OR REPORT WAS PREPARED BY ME OR UNDER MY DIRECT SUPERVISION AND THAT I AM A DULY LICENSED LANDSCAPE ARCHITECT UNDER THE LAWS OF THE STATE OF MINNESOTA.

JAY R. POMEROY
LIC. NO. 23543 DATE MM/DD/YYYY

BOLTON & MENK
3300 FERNBROOK LANE NORTH, SUITE 300
PLYMOUTH, MN 55447
Phone: (763) 544-7129
Email: Plymouth@bolton-menk.com
www.bolton-menk.com

DESIGNED	NO.	ISSUED FOR	DATE
CDL			
DRAWN			
CCA			
CHECKED			
JRP			
CLIENT PROJ. NO.			
26X142109000			

MINNEAPOLIS PUBLIC SCHOOLS
FY26 SITE WORK
MINNEAPOLIS PUBLIC TRANPORTATION

SHEET C1.05