


AGGRESSIVE OPTION

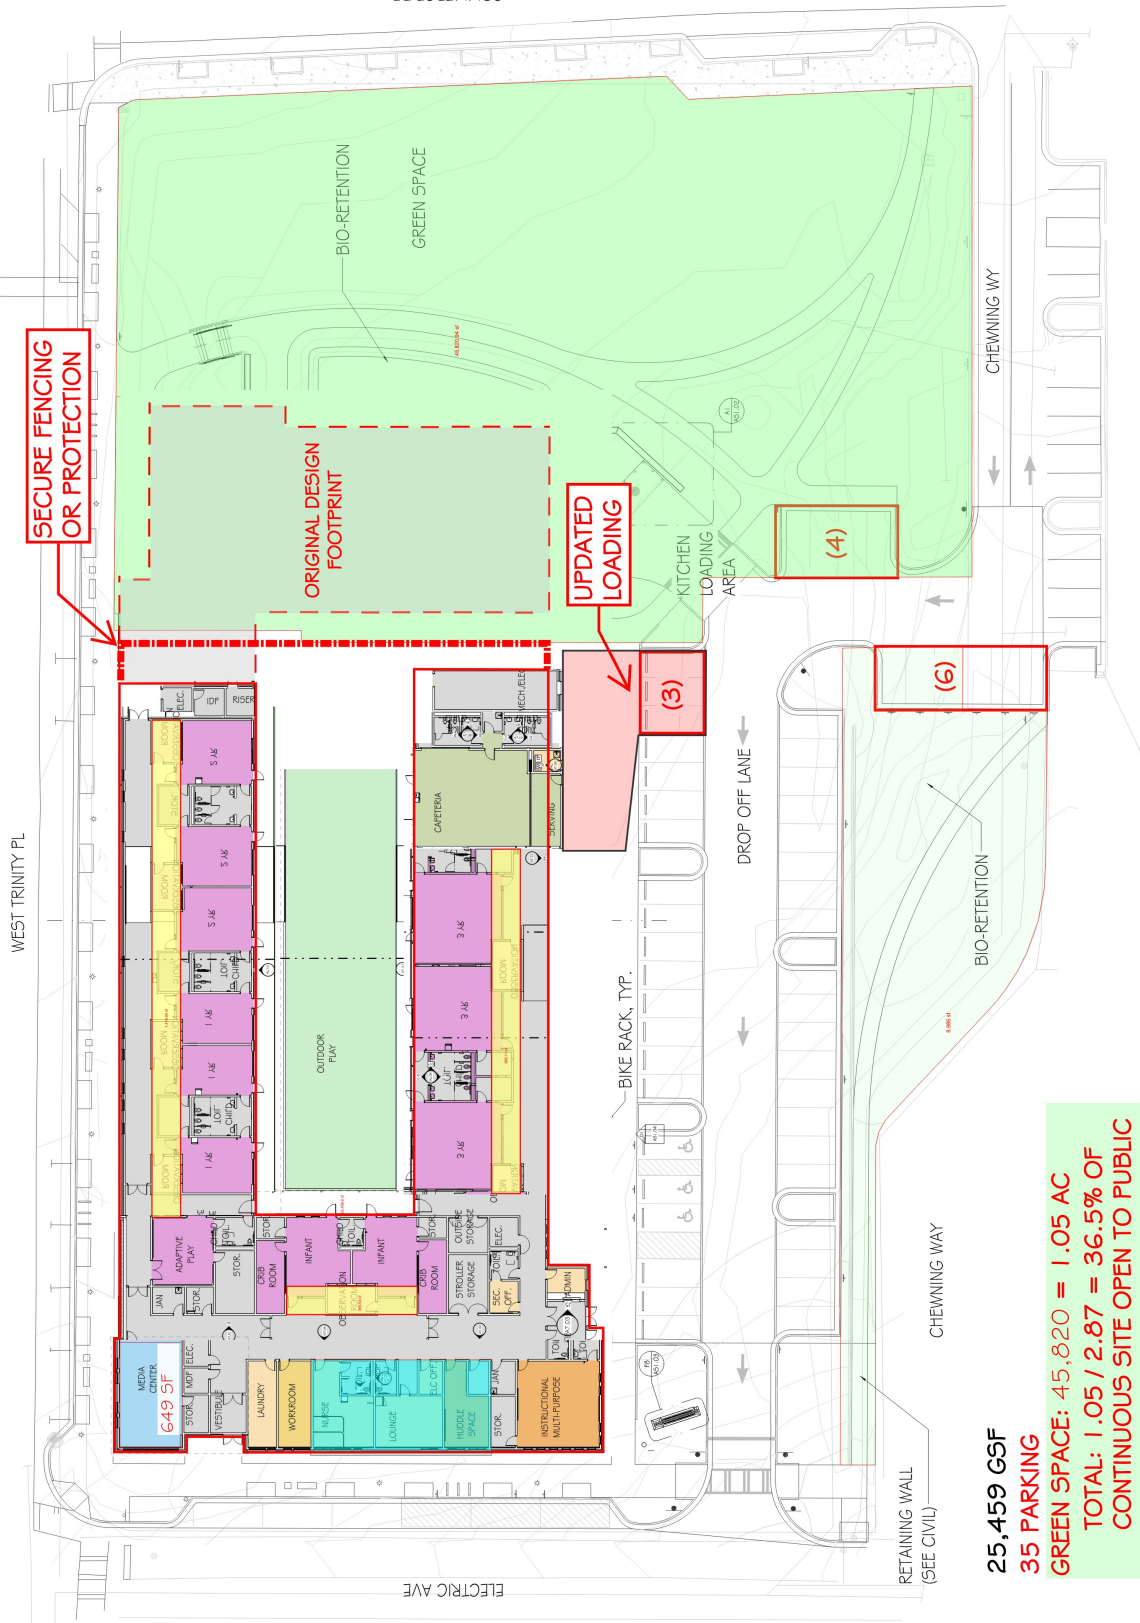

25,459 GSF
35 PARKING
GREEN SPACE: 45,820 = 1.05 AC
TOTAL: 1.05 / 2.87 = 36.5% OF
CONTINUOUS SITE OPEN TO PUBLIC

*CONCEPTUAL INVESTIGATION IS PRELIMINARY
AND NOT ACCURATE OR TO SCALE

ARCHITECTURAL SITE
PLAN

EARLY LEARNING CENTER FOR CITY SCHOOLS OF DECATUR
103 ELECTRIC AVENUE, DECATUR
GEORGIA 30030

AS1.01

SYSTEM CODE: 773
FACILITY CODE: 0507
SITE CODE: 105201
LEED PROJECT: 1000222792
FTE: 150
IL: 13
DRAWN BY: FA YP
CHECKED BY: SH
ISSUE DATE 10/28/25
100% CONSTRUCTION DOCUMENTS

Goodwin Mills Cawood, LLC
Atlanta, GA 30339
T 770.952.2481
GMCNETWORK.COM

GMC