ARRIVAL CIRCULATION PLAN

ALL PASSENGER VEHICLES ENTER AND EXIT VIA AMBLEWOOD WAY

ALL BUSES ENTER AND EXIT VIA AMBLEWOOD WAY

LEGEND

- SCHOOL BUS STAGING
- PASSENGER VEHICLE QUEING
- SCHOOL BUS & PASSENGER VEHICLE CIRCULATION
- BUS CIRCULATION
- PASSENGER VEHICLE CIRCULATION
- TURNING MOVEMENT
- 6TH / 7TH / 8TH GRADE STUDENT ENTRANCE
- STUDENT BUS RIDER ENTRANCE
- TRAFFIC SIGNAL

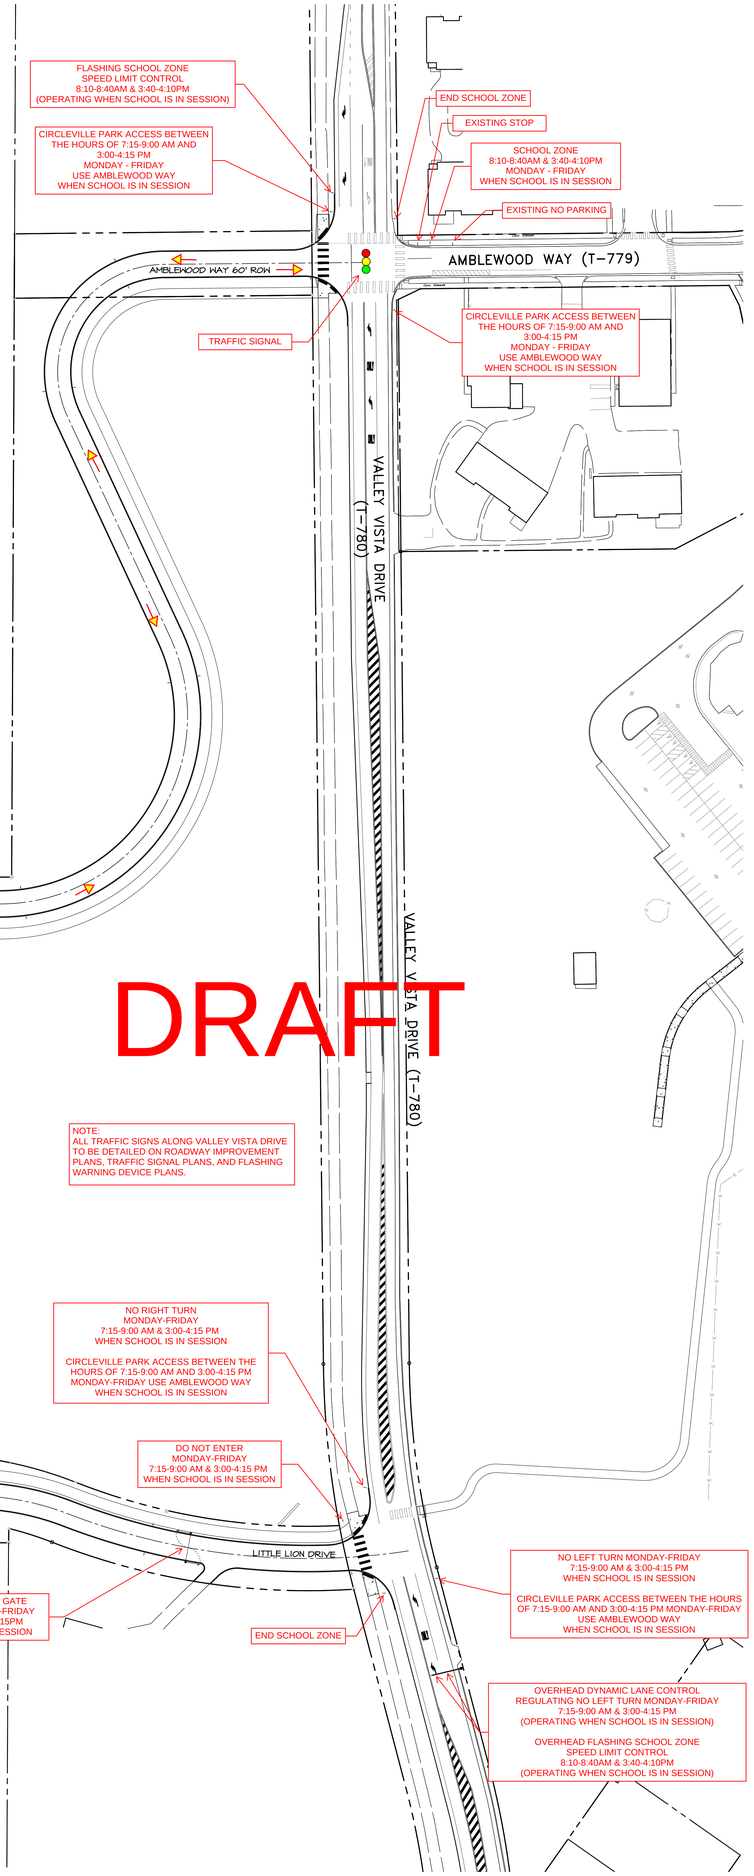

REVISIONS PER:	DATE:	BY:
1.	-	-
2.	-	-
3.	-	-
4.	-	-
5.	-	-

ELA GROUP
ENGINEERS + LANDSCAPE ARCHITECTS
2013 Sandy Drive, Suite 103, State College, PA 16803
814.861.6328 elagroup.com

ARRIVAL

SUBJECT:
SITE CIRCULATION
FOR
NEW PARK FOREST MIDDLE SCHOOL
PATTON TOWNSHIP, CENTRE COUNTY, PENNSYLVANIA

CLIENT:
CRABTREE, ROHRBAUGH & ASSOCIATES
401 EAST WINDING HILL ROAD
MECHANICSBURG, PA 17055
(717) 458-0249

MANAGER:	THS	DATE:	APRIL 6, 2026
ENGINEER:	MLH	PROJECT NO.	SC148-040
DRAWN BY:	THS	SCALE:	1" = 50'

DRAWING NO.
1 OF 1