


New Henry Clay High School

➤ Completed/Work in Progress:

- Geothermal well field drilling at the south end of the site is complete.
- KAWC installation of main waterline is complete.
- ICF and CIP concrete formwork placing and pouring, and the installation of IFAs at ICF walls is in progress.
- Laying of CMU walls and the installation of hollow metal frames is underway.
- Under-slab plumbing/electrical and concrete slabs are in progress.
- Steel erection is underway in areas A, B and C.
- Area D concrete roof structure is complete.
- Above ceiling MEP installation is in progress at areas A,B and C.
- Installation of Stairs A, B, C, D & E is complete.
- West driveway retaining wall construction is complete.
- Interior metal stud wall & soffit framing in progress at Areas A, B & C.

➤ Upcoming Look Ahead:

- Continue site grading.
- Continue with ICF and CIP concrete walls.
- Continue laying CMU walls.
- Continue with under-slab plumbing and electrical.
- Continue pouring concrete slabs on grade.
- Continue installing IFAs and hollow metal frames.
- Continue with steel erection.
- Continue with above ceiling MEP installation.
- Area A roofing to begin soon.
- Mechanical penthouse construction to begin soon.

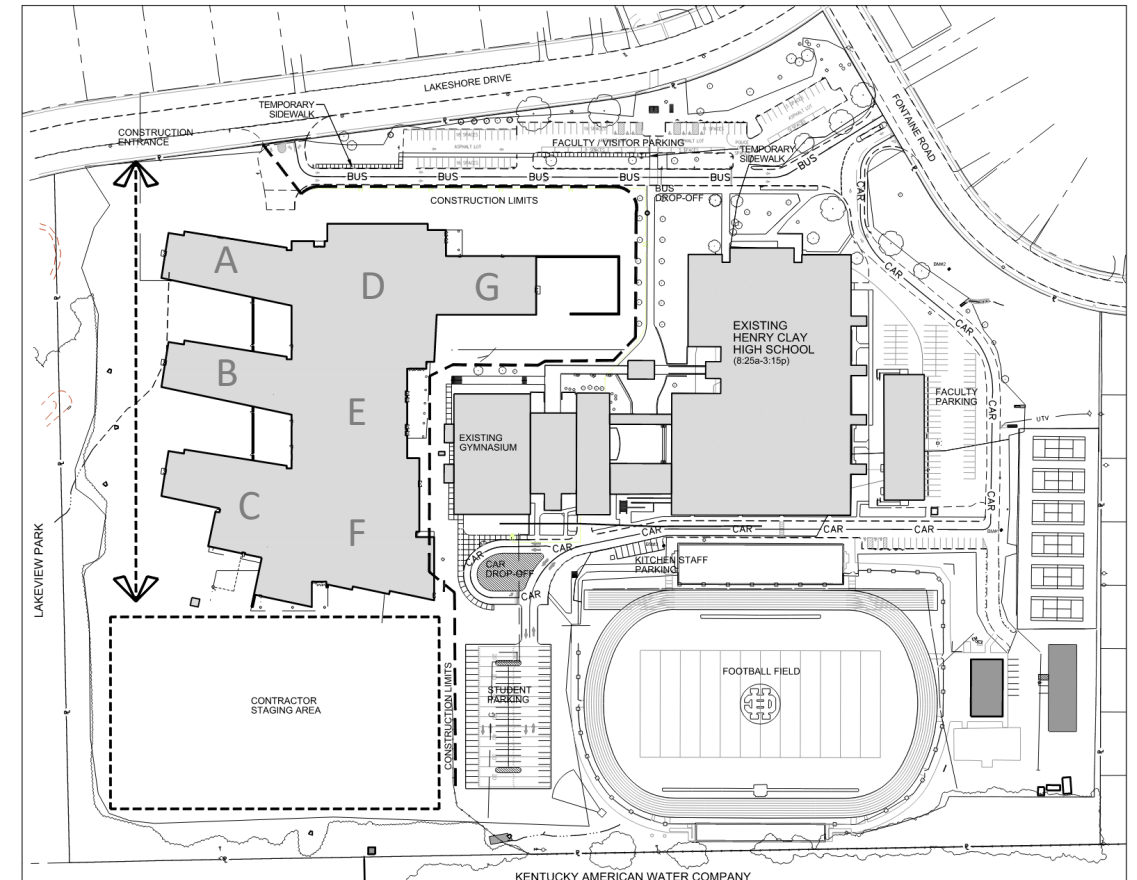

B PHASE 1 - BUILDING CONSTRUCTION CIRCULATION
SCALE: N.T.S.

New Henry Clay High School


Areas A & B (Classroom Wings): Air Barrier Application in Progress at Building Exterior



Week Ending May 08, 2026


New Henry Clay High School

Areas A & B (Classroom Wings): Stairs D & E Installed & Formwork, Rebar, and Gravel for Concrete Stairs & Plinth is in Progress

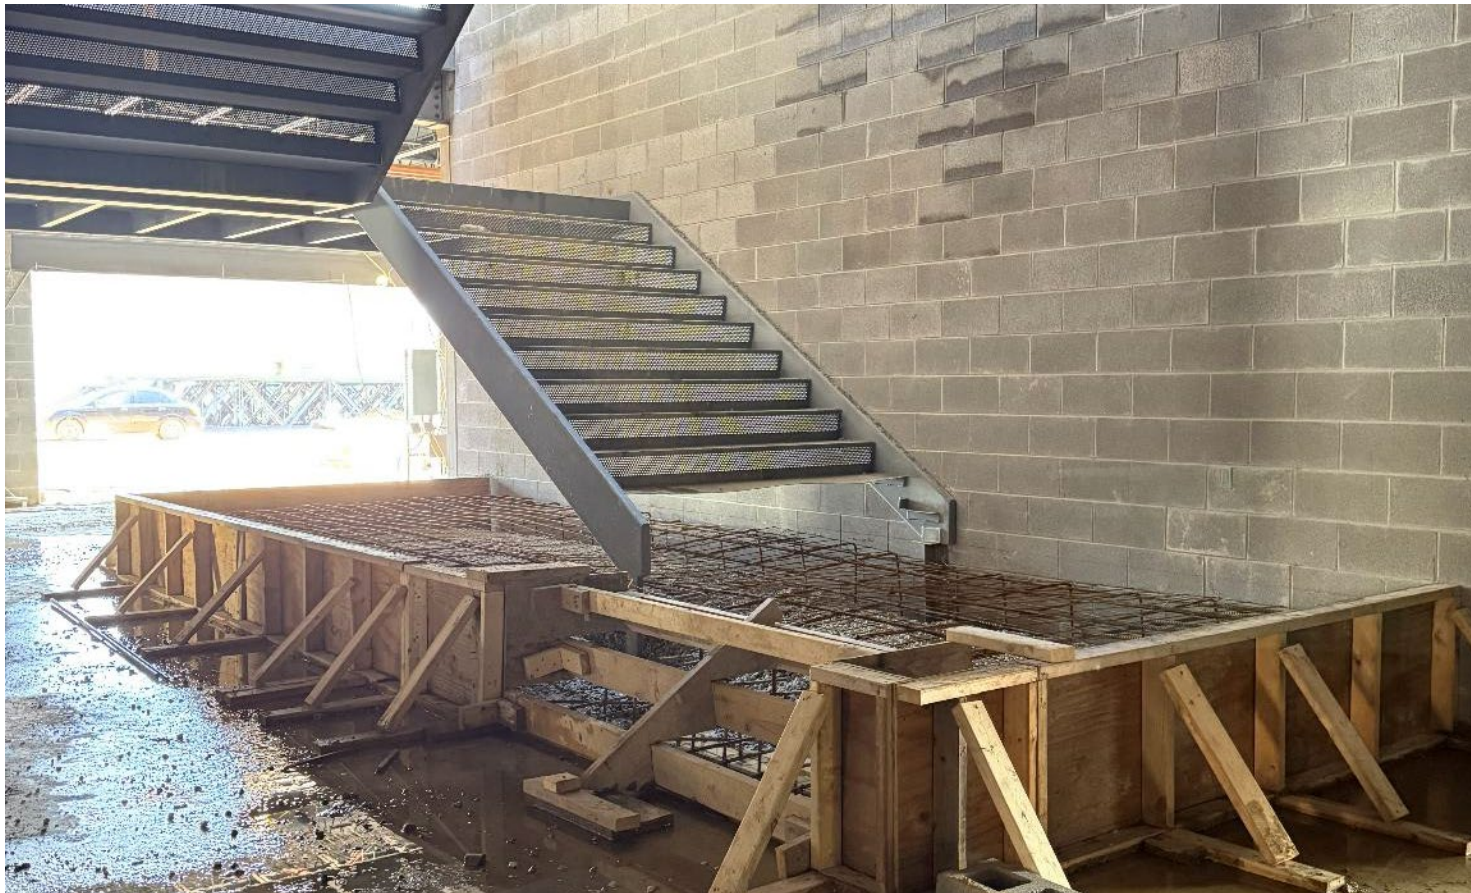

New Henry Clay High School

Roof Framing & Decking in Progress for Part of North-South Corridor, Area A & Area B (Classroom Wings)

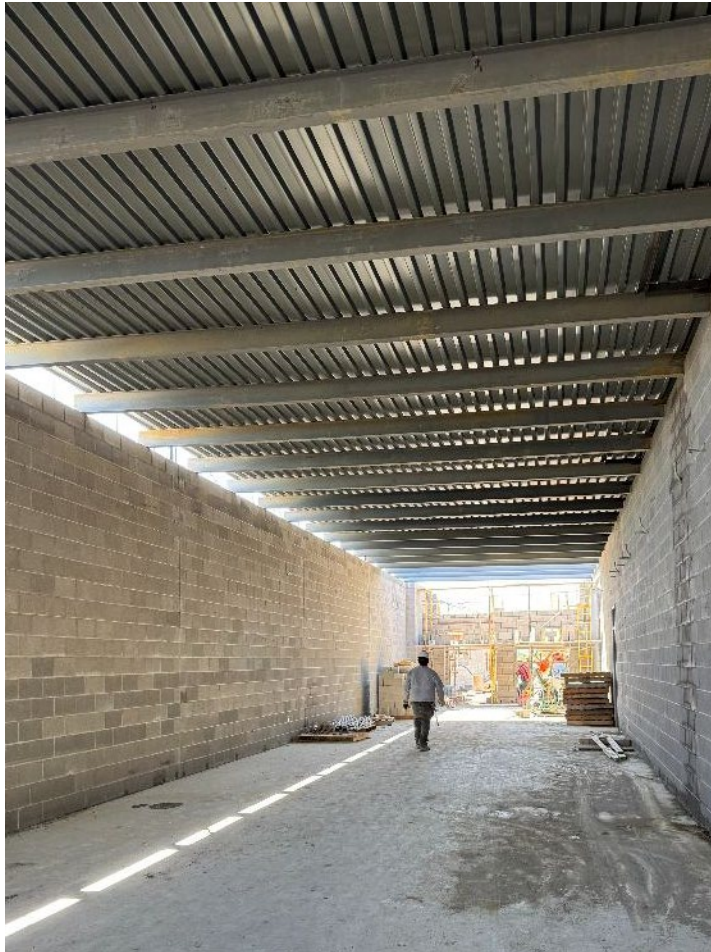

Week Ending May 08, 2026

New Henry Clay High School




Level 3 North-South Corridor: Level 3 Floor, CMU Walls & Framed Openings in Progress



Week Ending May 08, 2026

New Henry Clay High School

Area C (Cafeteria) & North-South Corridor at Area F & C: Level 2 Floor Slab Complete, West CMU Wall of Music Corridor & Rooms in Progress

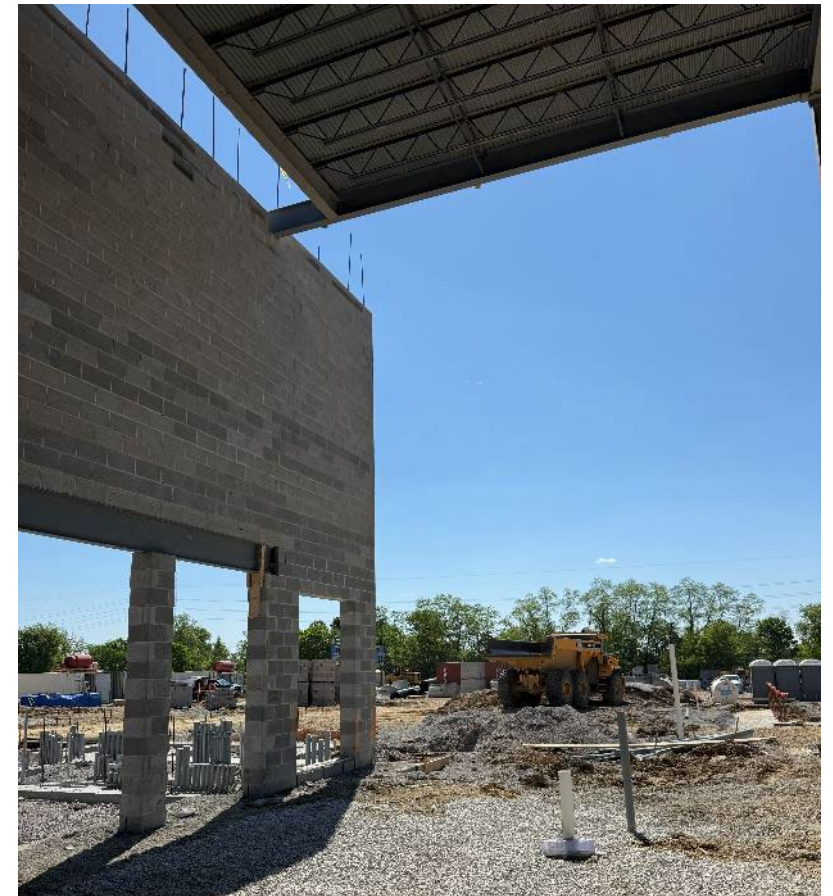

New Henry Clay High School

Area F Level 1 (Theater & Music Classrooms): Foundations, ICF & Framed Openings in Progress



New Henry Clay High School

Area G (Classroom Wing): Steel Erection for Level 2 Floor

