Deterding, Mary A Interior Areas

Address: 6000 Stanley Avenue
Carmichael CA 95608
School Number: 112

Initial Construction Completion Date: 1953
Total Sq. Ft. of Floor Space: 36,884
Acres: 10

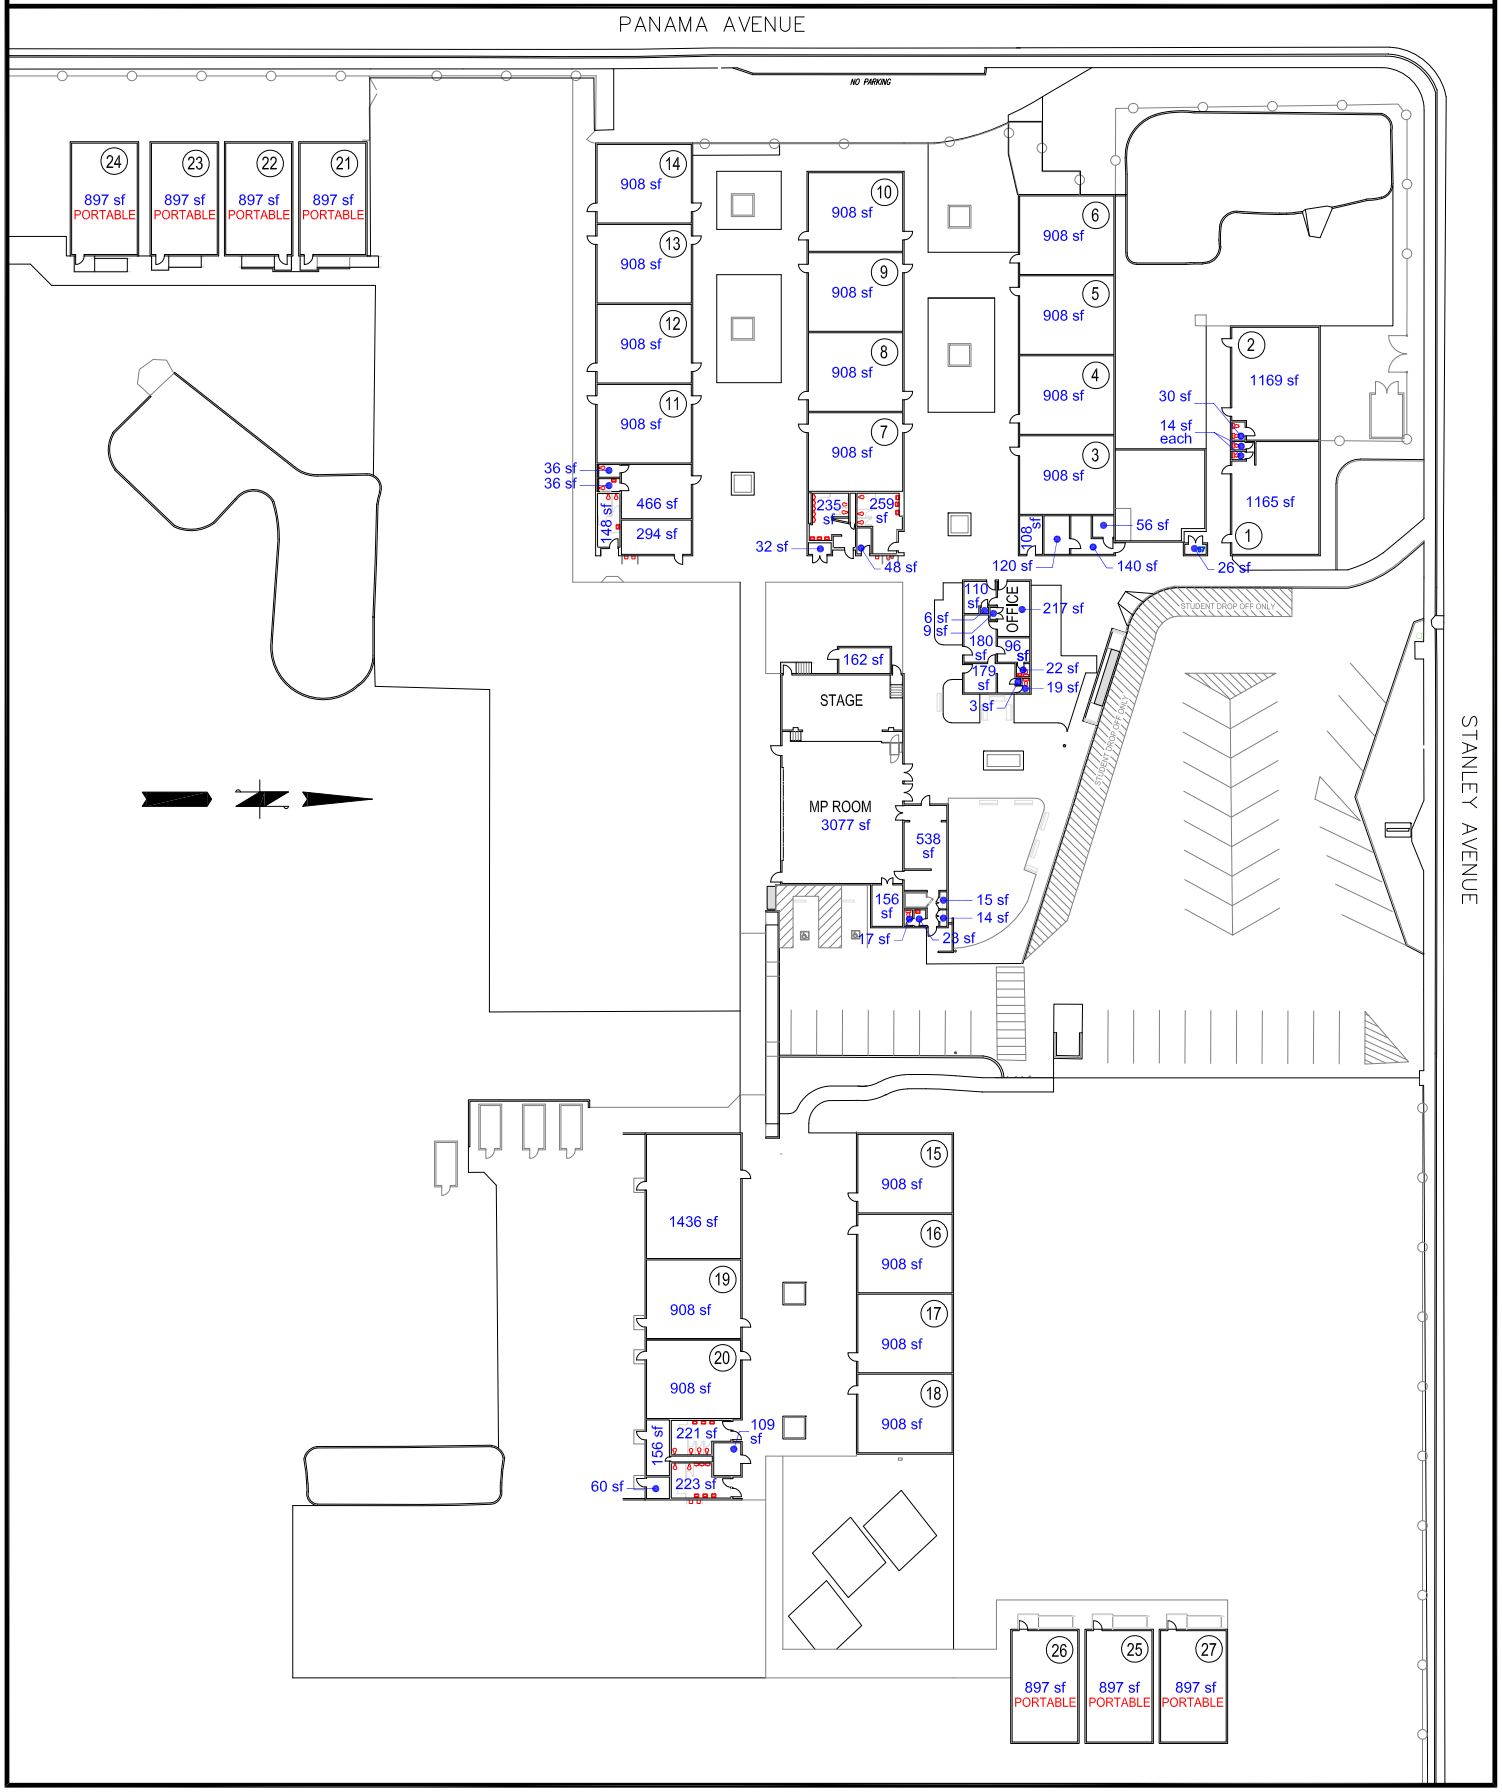

Drawing Updated: 12/04/20 Date Printed: 12/04/20 Drawn By: Engineering Archives