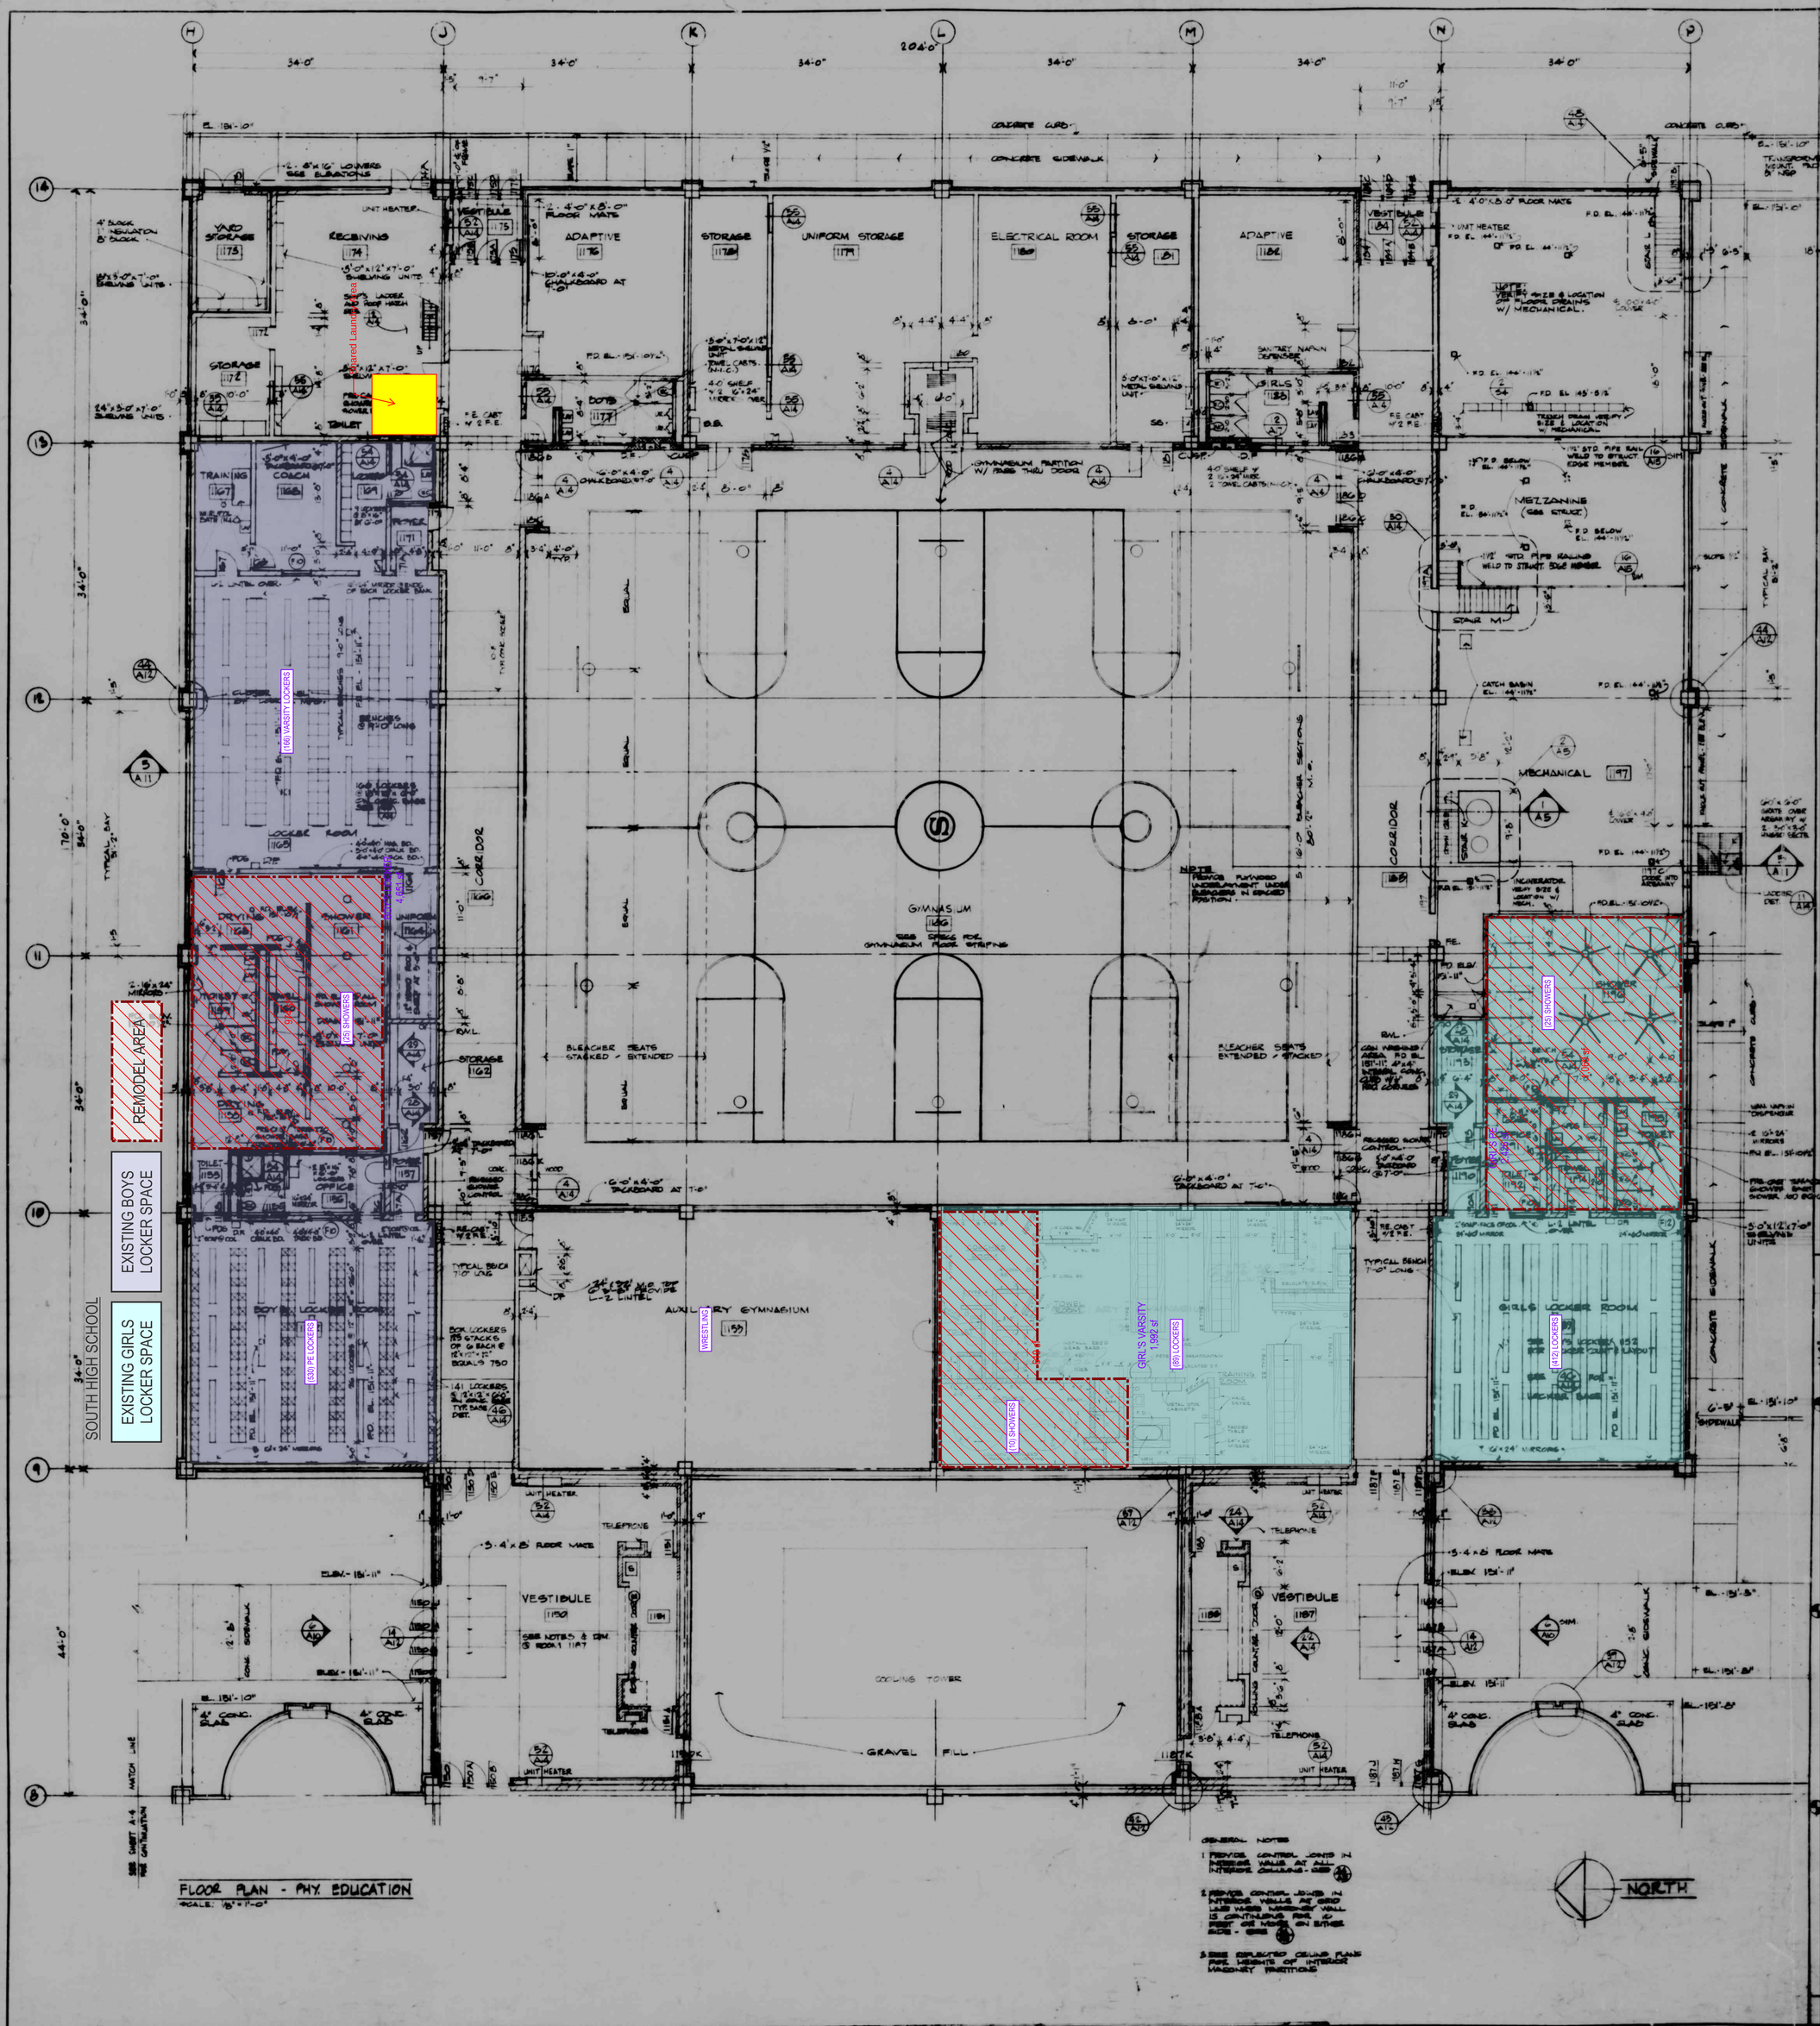

FLOOR PLAN - PHY. EDUCATION

SCALE: 1/8" = 1'-0"

I HEREBY CERTIFY THAT THIS PLAN, SPECIFICATION, OR REPORT WAS PREPARED BY ME OR UNDER MY DIRECT SUPERVISION AND THAT I AM A DULY REGISTERED ARCHITECT OR ENGINEER UNDER THE LAWS OF THE STATE OF MINNESOTA

DATE AUG. 15, 1968
REG. NO.
REG. NO.

PROJECT NUMBER
DATE AUG. 15, 1968
DRAWN
CHECKED

NEW SOUTH HIGH SCHOOL

SPECIAL SCHOOL DISTRICT NO. 1
MINNEAPOLIS, MINNESOTA

DR. JOHN B. DAVIS JR. — SUPERINTENDENT OF SCHOOLS
A. W. ECKERT — ASST. SUPT. OF BUSINESS AFFAIRS
DR. MARVIN TENHOFF — DIRECTOR SCHOOL BLDG. PLANNING
JAMES P. CLUES — DIRECTOR OF CONSTRUCTION

CAUDILL ROWLETT SCOTT
ARCHITECTS PLANNERS ENGINEERS
TEXAS NEW YORK