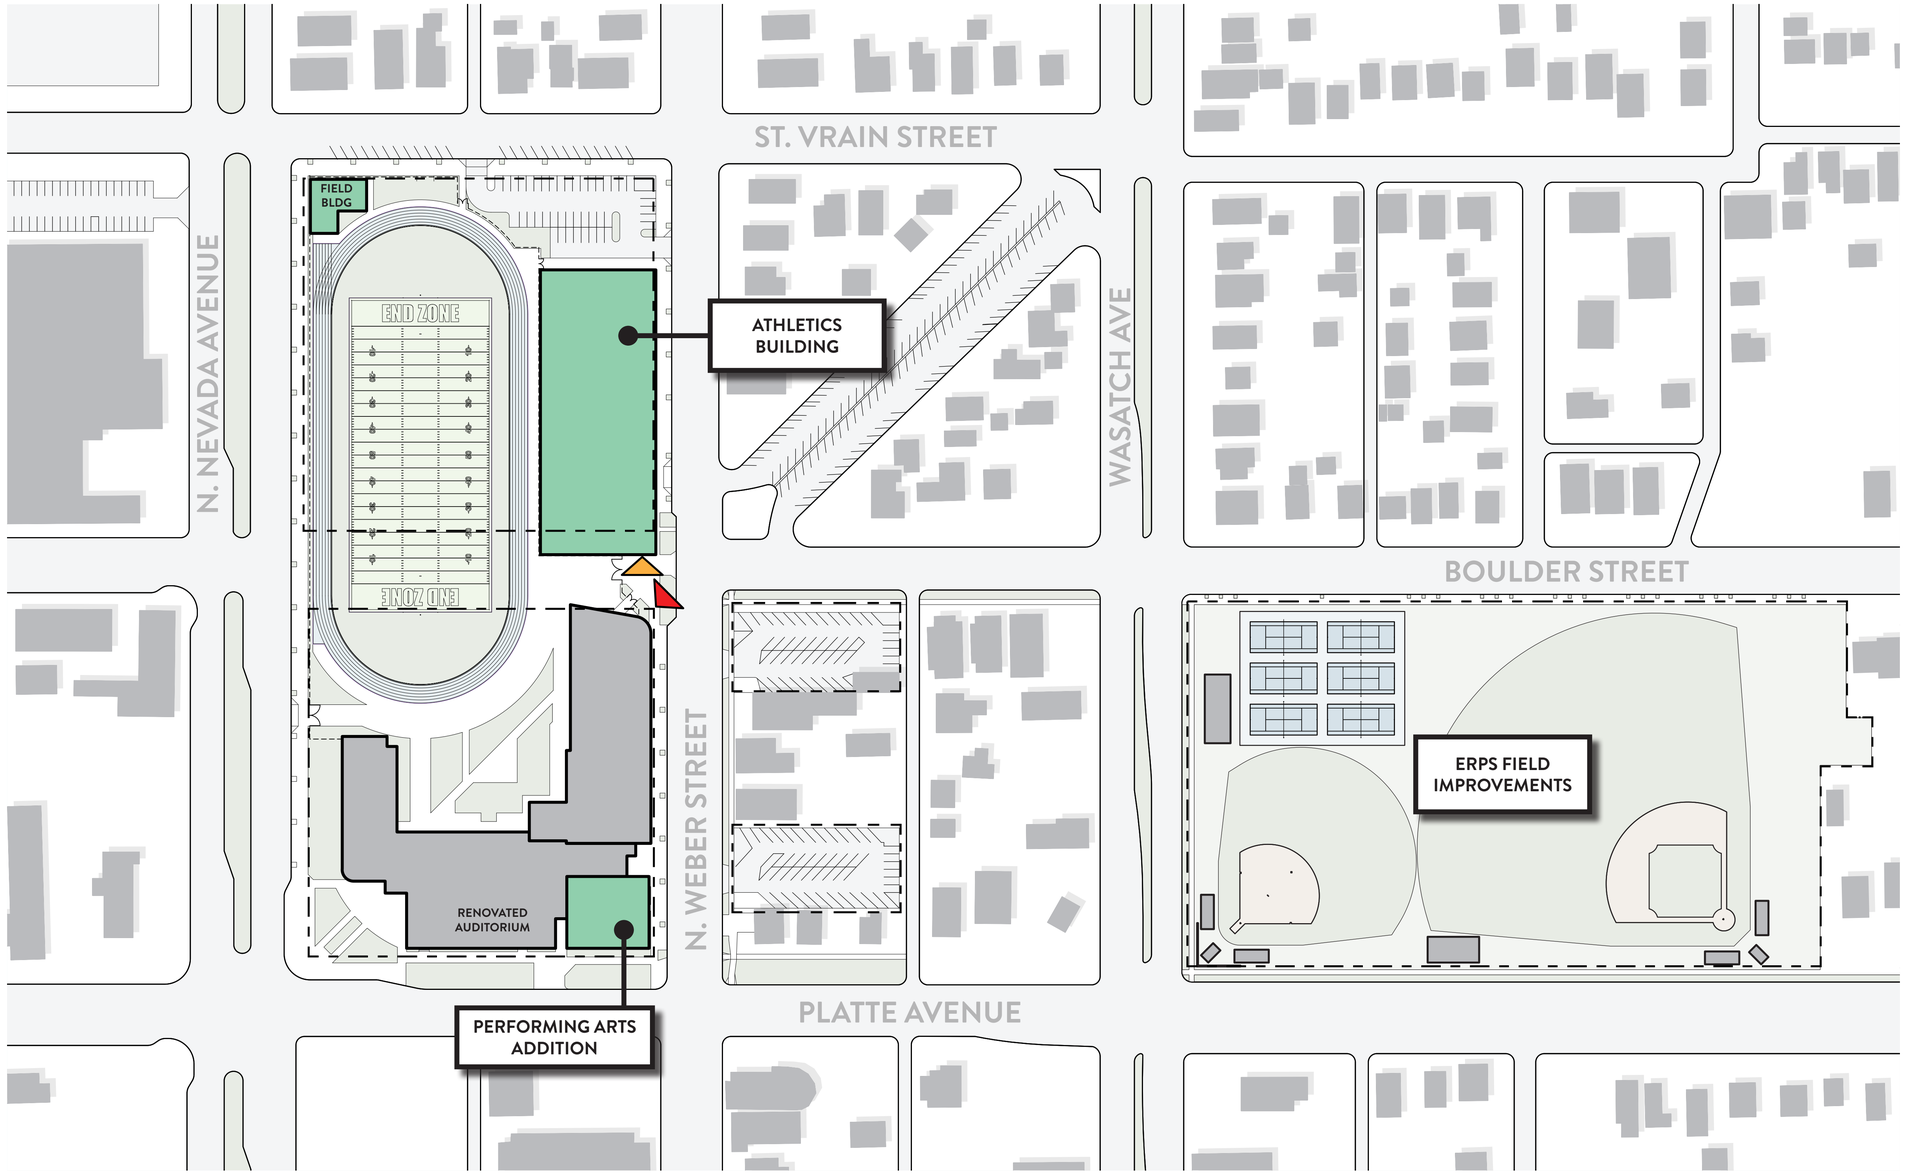


PALMER HIGH SCHOOL: MASTER PLAN

100’ 200’ 300’ 500’

MAIN ENTRY

ATHLETICS ENTRY

06/02/2026

PERKINS — EASTMAN

rta ARCHITECTS