


1 FIRST FLOOR CONCEPT

SCALE 1" = 30'-0"

preliminary

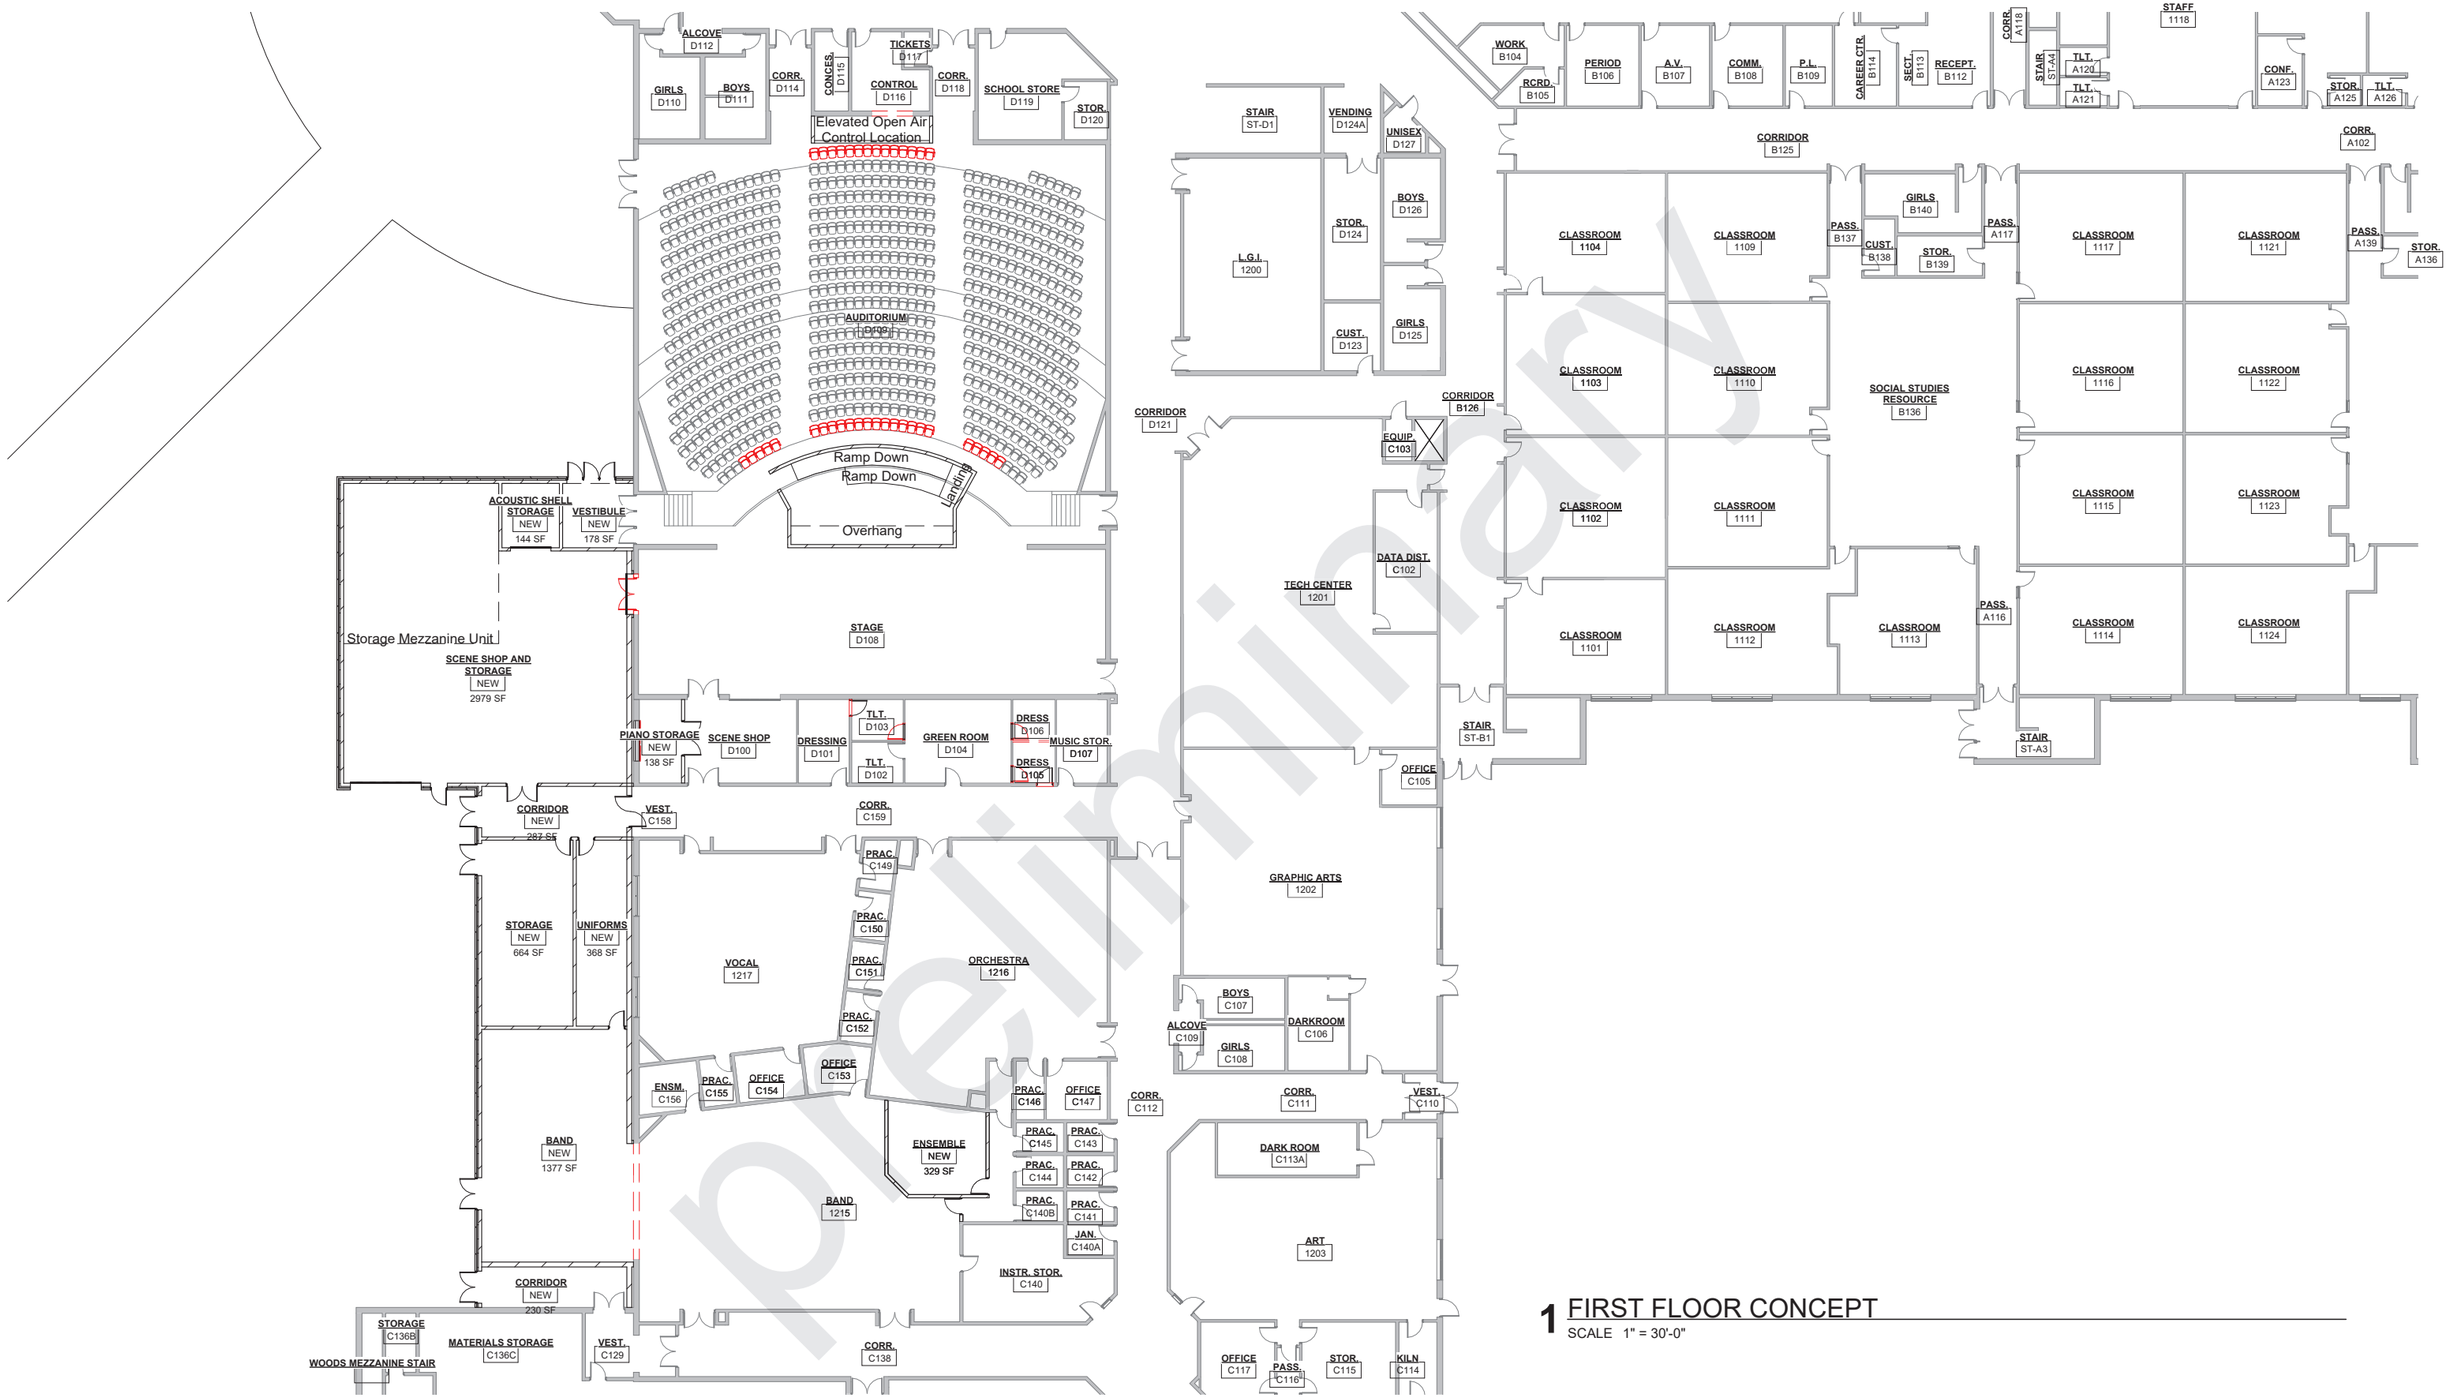

1 FIRST FLOOR CONCEPT
SCALE 1" = 30'-0"

preliminary


PERFORMING ARTS CONCEPT

project # 22454
06/03/24

C2



1 FIRST FLOOR CONCEPT
SCALE 1" = 30'-0"

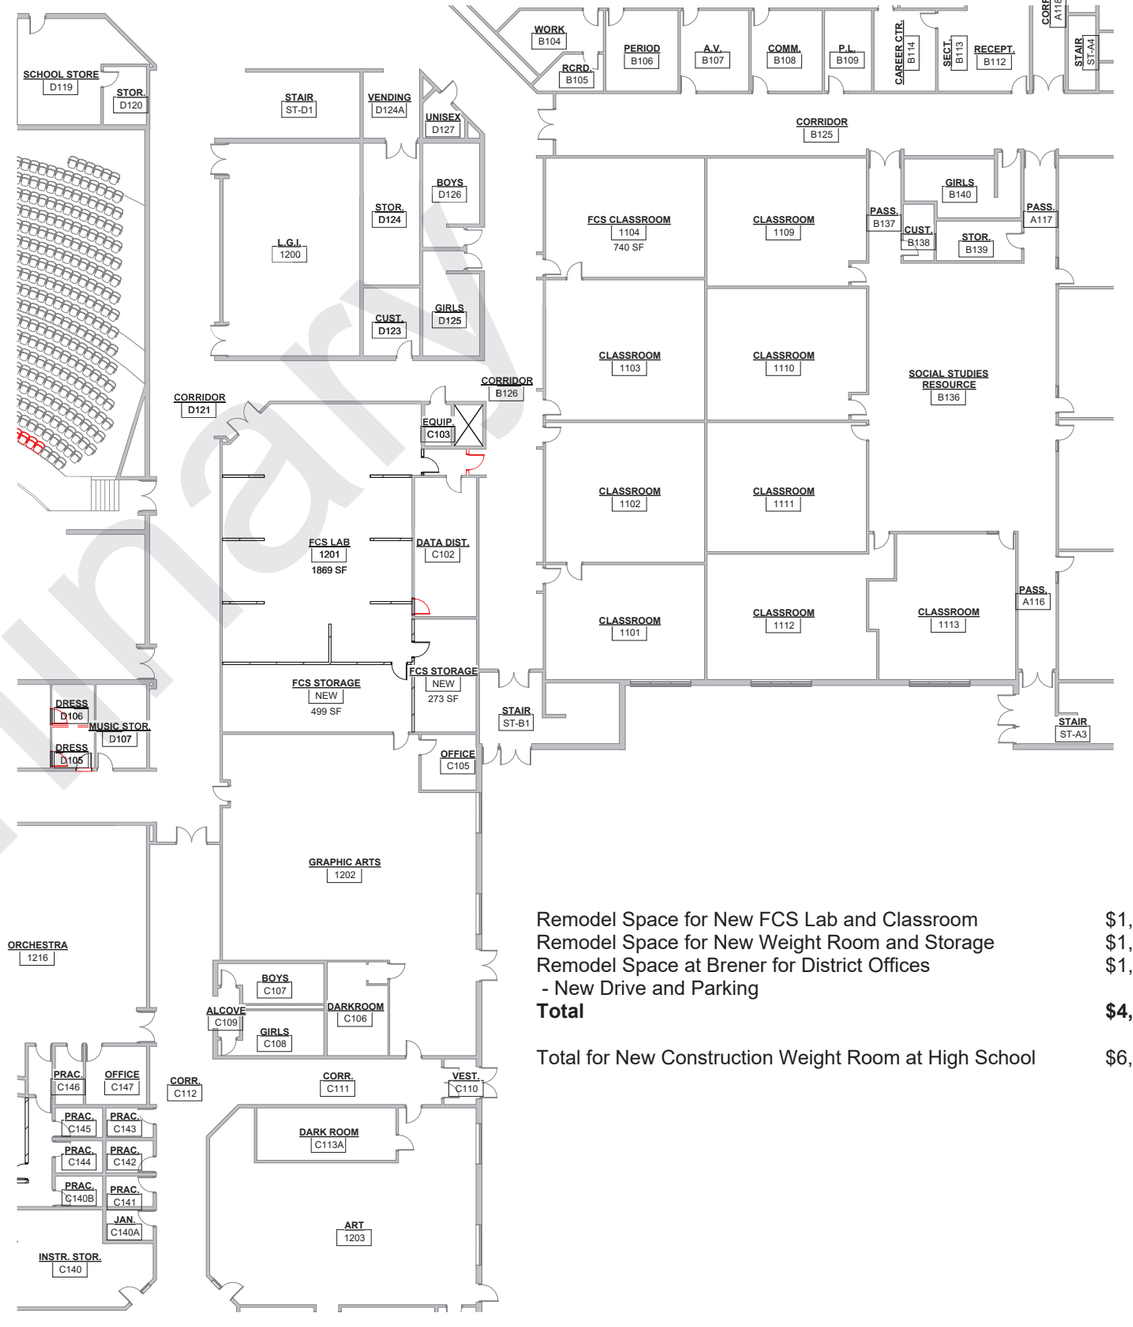

2 FIRST FLOOR CONCEPT
SCALE 1" = 30'-0"

Remodel Space for New FCS Lab and Classroom	$1,049,726
Remodel Space for New Weight Room and Storage	$1,924,236
Remodel Space at Brener for District Offices	$1,963,937
- New Drive and Parking	
Total	**$4,937,900**
Total for New Construction Weight Room at High School	$6,012,197

Preliminary

ALTERNATE WEIGHT ROOM CONCEPT

project # 22454
06/03/24