


KEY

- NEW CONSTRUCTION - PROGRAM SPACE
- NEW CONSTRUCTION - CIRCULATION
- SIGNIFICANT REMODELING
- DEMOLITION

1 FIRST FLOOR CONCEPT


SCALE 1" = 30'-0"

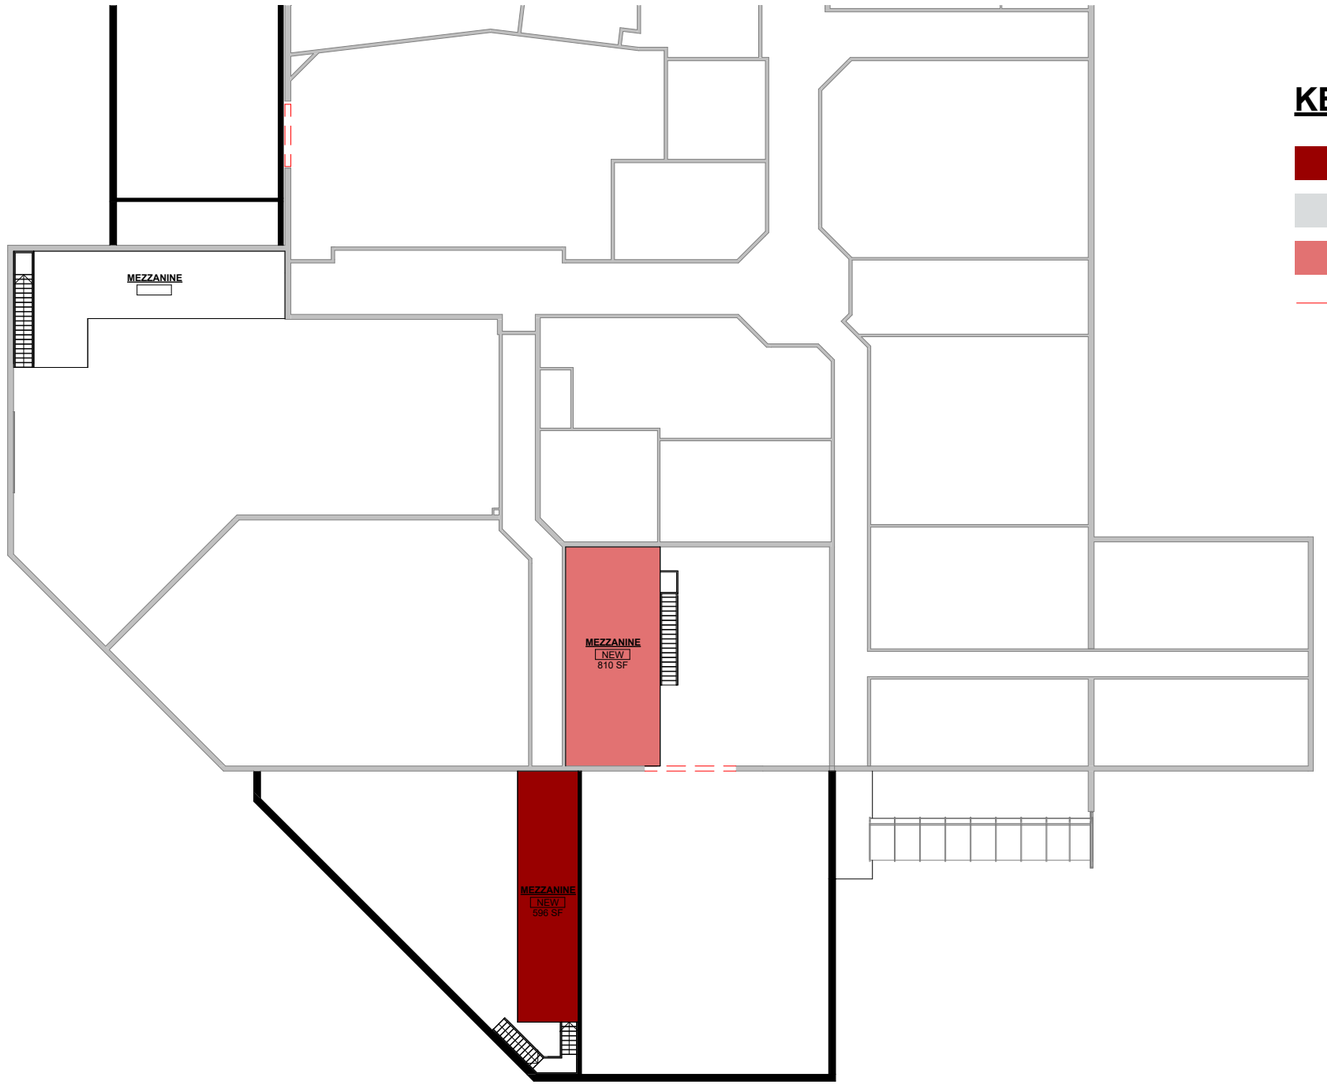

KEY

- NEW CONSTRUCTION - PROGRAM SPACE
- NEW CONSTRUCTION - CIRCULATION
- SIGNIFICANT REMODELING
- DEMOLITION

1 SECOND FLOOR CONCEPT
SCALE 1" = 30'-0"

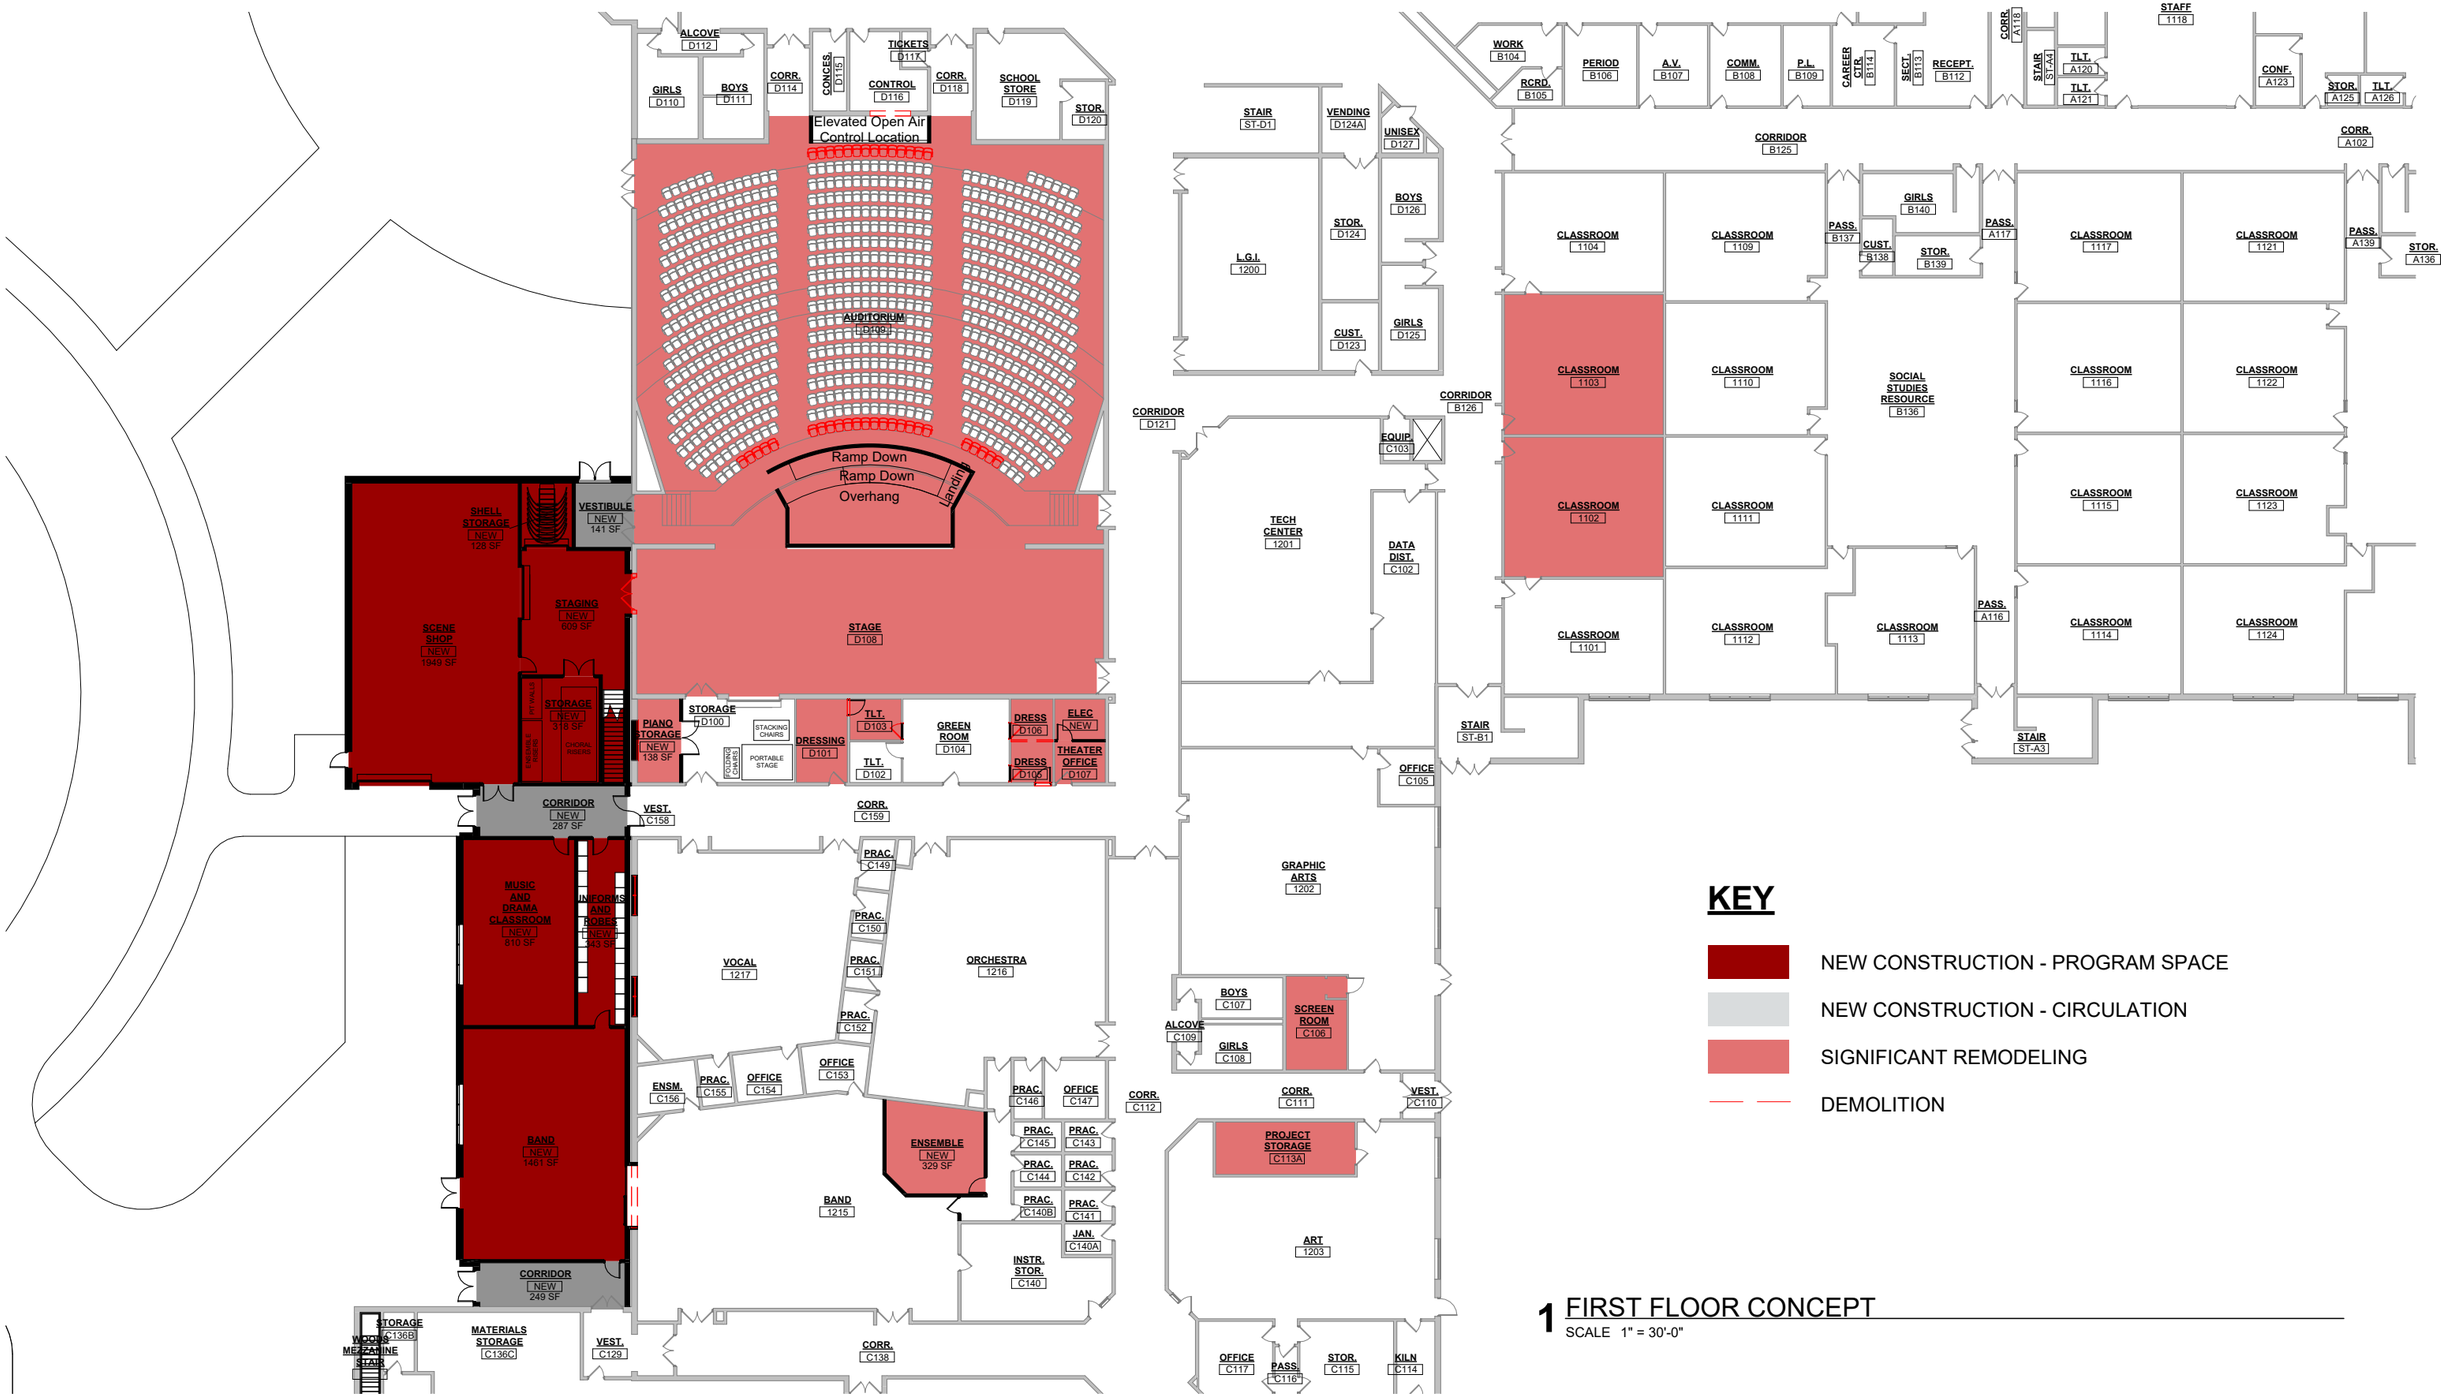

KEY

- NEW CONSTRUCTION - PROGRAM SPACE
- NEW CONSTRUCTION - CIRCULATION
- SIGNIFICANT REMODELING
- DEMOLITION

1 FIRST FLOOR CONCEPT
SCALE 1" = 30'-0"



KEY

- NEW CONSTRUCTION - PROGRAM SPACE
- NEW CONSTRUCTION - CIRCULATION
- SIGNIFICANT REMODELING
- DEMOLITION

1 SECOND FLOOR CONCEPT
SCALE 1" = 30'-0"



KEY

- NEW CONSTRUCTION - PROGRAM SPACE
- NEW CONSTRUCTION - CIRCULATION
- SIGNIFICANT REMODELING
- DEMOLITION

1 FIRST FLOOR CONCEPT

SCALE 1" = 30'-0"

NEW WEIGHT ROOM CONCEPT

project # 22454

06/17/24



KEY

- NEW CONSTRUCTION - PROGRAM SPACE
- NEW CONSTRUCTION - CIRCULATION
- SIGNIFICANT REMODELING
- DEMOLITION

1 SECOND FLOOR CONCEPT

SCALE 1" = 30'-0"

NEW WEIGHT ROOM CONCEPT

project # 22454

06/17/24

C6



KEY


- NEW CONSTRUCTION - PROGRAM SPACE
- NEW CONSTRUCTION - CIRCULATION
- SIGNIFICANT REMODELING
- DEMOLITION

1 FIRST FLOOR CONCEPT
SCALE 1" = 30'-0"

REMODEL WEIGHT ROOM CONCEPT

project # 22454
06/17/24

C7

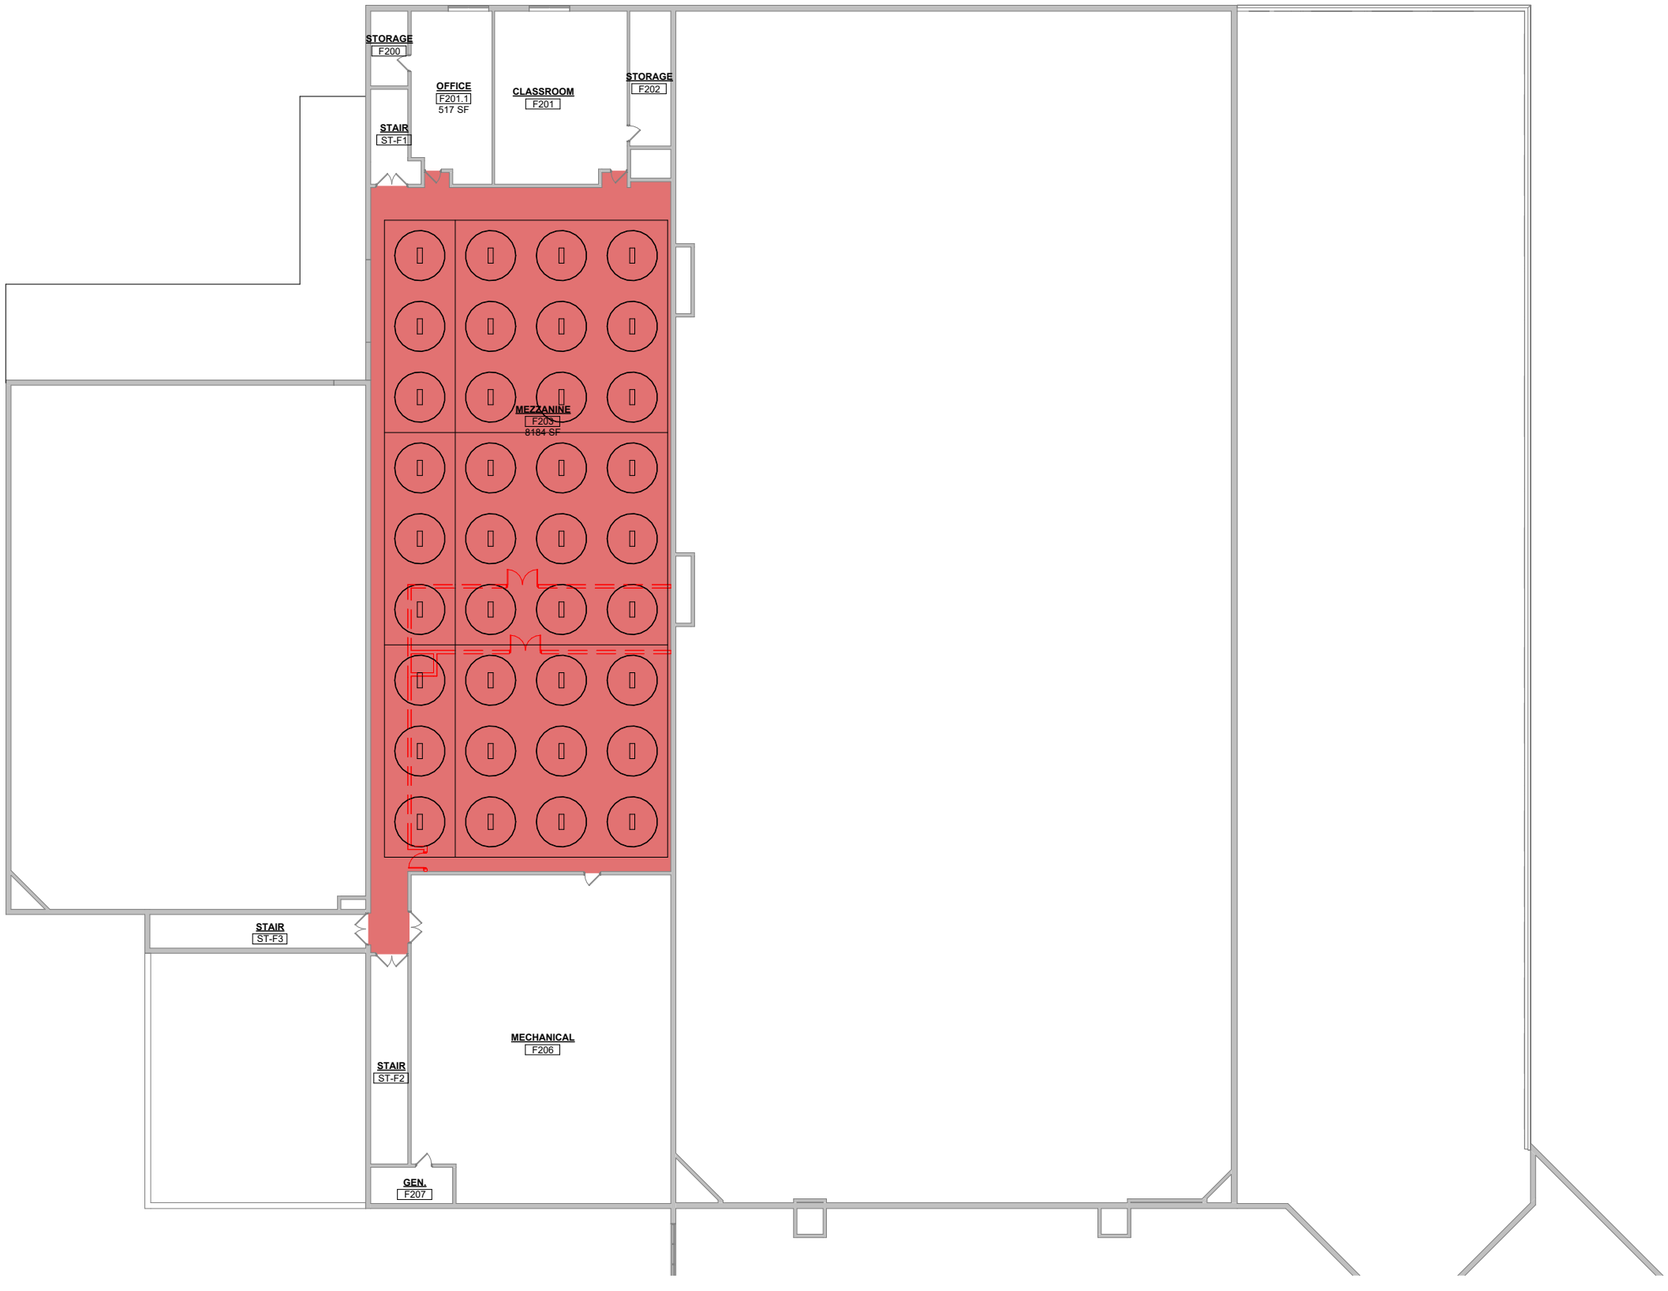

KEY


- NEW CONSTRUCTION - PROGRAM SPACE
- NEW CONSTRUCTION - CIRCULATION
- SIGNIFICANT REMODELING
- DEMOLITION

1 SECOND FLOOR CONCEPT
SCALE 1" = 30'-0"

REMODEL WEIGHT ROOM CONCEPT

project # 22454
06/17/24

C8

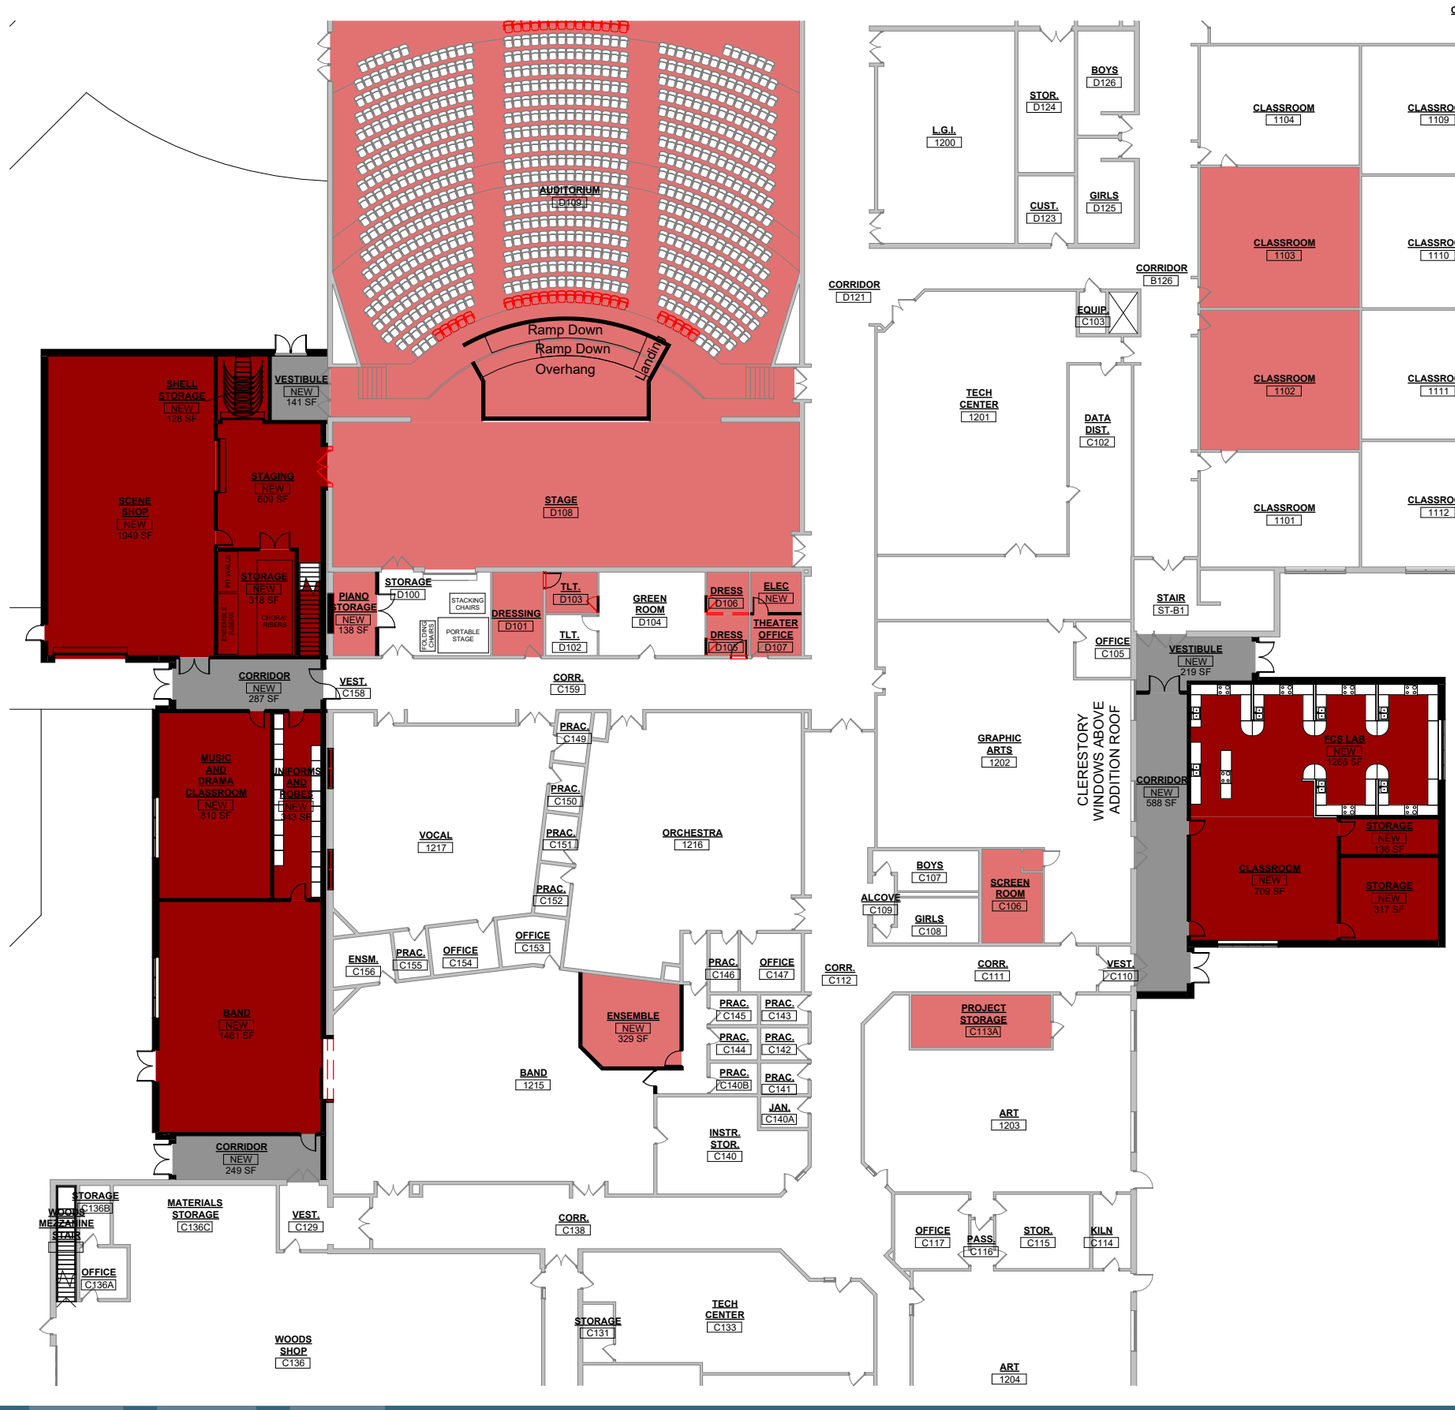

KEY

- NEW CONSTRUCTION - PROGRAM SPACE
- NEW CONSTRUCTION - CIRCULATION
- SIGNIFICANT REMODELING
- DEMOLITION

1 FIRST FLOOR PLAN

SCALE 1" = 30'-0"

REMODEL WEIGHT ROOM CONCEPT

project # 22454

06/17/24



KEY

- NEW CONSTRUCTION - PROGRAM SPACE
- NEW CONSTRUCTION - CIRCULATION
- SIGNIFICANT REMODELING
- DEMOLITION

1 DISTRICT ADMINISTRATION AT BRENER
FIRST FLOOR CONCEPT
SCALE 1" = 30'-0"

REMODEL WEIGHT ROOM CONCEPT

project # 23454
06/17/24

C10