studio m
interiors + facility space planning

Studio M in collaboration w/ FBT Architects
500 Marquette NW
Suite 1500
Albuquerque, NM 87102

Date: 10.30.2025

REQUEST FOR PROPOSAL
Furniture, Fixtures & Equipment Procurement for: Project:
Farmington Pre-K Academy
Project Number RFP 2026-01

To: Vendors interested in providing specified furnishings for the project listed above.
From: Studio M/ FBT Architects

Thank you for your interest in providing selected furnishings for the **Preschool Academy.**

Please provide a proposal for the attached RFP, to be received no later than (Tues.), November 18, 2025, at 3:00 PM at Farmington Municipal Schools. 3401 East 30th Street, Suite A Farmington, NM 87402. Attn: Lisa Evans

Provide one (1) original and one (1) electronic copy of your proposal. Do not fax or email proposals. Proposals delivered via U.S. mail or other couriers must arrive before the 3:00 PM timeline on the same due date.

Tentative Schedule of Timeline:

Release of RFP to Vendors:	(Thursday)	Oct. 30, 2025
Accepting Substitutions/ Q & A:	(Thursday)	Nov. 06, 2025
Response to Substitutions/ Q & A:	(Wednesday)	Nov. 12, 2025
RFP Proposal Due:	(Tuesday)	Nov. 18, 2025
RFP Awarded:	(TBD)	TBD
Estimated date for PO's.	(TBD)	TBD
Estimated Start of Installation:	(Monday)	April. 20, 2026
Estimated Completion By:	(Thursday)	May. 07, 2026

Questions may be directed to: Studio M via E-mail ONLY.

Studio M
500 Marquette NW
Suite 1500
Albuquerque, NM 87102 Email:
miki@studiomabq.com

Please provide a contact name and an applicable email address for Q & A responses.

If you are unable to furnish a quotation, please indicate in writing on letterhead and submit no later than the quotation due date and time.

Contracting Agency Information:
Farmington Municipal Schools
3401 East 30th Street, Suite A.
Farmington, New Mexico, 87402

New Mexico Public School Facilities Authority
1312 Basehart SE # 200,
Albuquerque, New Mexico, 87106

Project Description:
Location: Preschool Academy
5804 Fortuna Dr,
Farmington, NM 87402

Vendor assistance is being solicited for this furnishing acquisition per the attached documents. FF&E Furniture Plans – IF-101, IF-102, IF-103, IF-104 & IF-105

Specified Manufacture/ Products:

- Mfg: Sit-on-it = Lounge, Bench & Side Tables (No Substitutions)
- Mfg: KI = Student/ Teachers Desk & Tables, Chairs & Storage, Floor/ Soft Seating and Stools (No Substitutions)
- Mfg: 9 to 5 = Task/ Conference Chairs (No Substitutions)
- Mfg: National Office/ Kimball Furniture = Freestanding Case goods & Conference Table (No Substitutions)
- Mfg: Hon Office Furniture = Mobile Bookcase & Coat Lockers (No Substitutions)
- Mfg: Paragon = Stools (No Substitutions)
- Mfg: School Outfitters = Folding Chair and Cart (No Substitutions)
- Mfg: School Specialty = Recovery Couch (No Substitutions)
- Mfg: Great Openings – Team Cart (No Substitutions)
- Mfg: – Lakeshore - Play Station Kitchen Unit, Water/ Sand Play Table & Easy Climb Step Stool (or approved equal)
- Mfg: Rehab Mart = Platform Therapy Swing (or approved equal)
- Mfg: Smith Systems = Slatted Bookcase (or approved equal)
- Mfg: Uline = Freestanding Boltless Shelving\ Mobile Storage Cabinet (or approved equal)

REQUEST FOR PROPOSAL TERMS & CONDITIONS

I. Farmington Municipal School District (FMS) is an agency that is eligible for GSA pricing, that the manufacturers will mirror pricing to the school district. We are also eligible for CES, OMINA, SOURCEWELL and TIPS Communities pricing. The district intends to seek the best value and pricing for this furniture procurement package.

II. Studio M will act as design coordinator for the PRESCHOOL ACADEMY Ownership of goods will pass directly from the vendor to the School District as the purchasing agency. Studio M will

review vendor proposals for the award; will coordinate the installation schedule; and will prepare a final punch list after installation process.

III. The District Office reserves the right to award the purchase agreement that serves the best interest of PRESCHOOL ACADEMY Proposals will be evaluated based upon "Best Value" and Vendors are asked to propose on all aspects of the furnishings package as all or none.

Proposal Evaluation

Proposals will be evaluated upon the following criteria:

• Vendor Qualifications / Vendor Services	20 points
• Past record of performance / Relevant project experience	25 points
• Overall vendor submittal for specified products	15 points
• Final pricing	40 points
	100 points

Proposal Response Format

Package shall be submitted on a standard 8-1/2" x 11" paper format with 11"x17" fold outs and/or full drawings as needed. Please also submit a complete electronic version of the same package. Forward document organization as follows:

1. Cover letter
2. Vendor qualifications (Registered Dealers with Manufacturers that will Perform all Warranty Services)
3. Past record of performance relevant project experience (Minimum of 3 references of similar size and scope)
4. Addendum Acknowledgement.
5. Bid Excel spreadsheet to include substitution(s) in comments column.
6. Detailed pricing to be included on attached spreadsheet.
7. Acknowledgement of Receipt Form (Attachment A) **Return by Nov 06, 2025.**
8. Campaign Contributions Disclosure form (Attachment B)
9. Conflict of Interest form (Attachment C)
10. Current W-9
11. Certificate(s) of Insurance
12. NM In-State Resident Business or Native American Resident Veteran Business Preference Certification, if applicable (8 Points)
13. NM In-state Resident Veteran Business or Native American Resident Veteran Business Preference Certification, If applicable (10 Points)

Responses to RFP requirements – proposals will be favorably evaluated based on the ability to meet the RFP requirements and based on preparation in the prescribed format and structure.

A minimum of 3 references for projects of similar size and scope are required.
Cost is only one factor in vendor selection; therefore, the proposal may not be awarded to the lowest offeror.

The contract will be awarded to the vendor that FMS determines to provide the best value and best meets the terms, needs and conditions deemed necessary.

The vendor is responsible for all final quantity counts.

IV. This is a competitive proposal process. Your response will be regarded as Best and Final Pricing. Responses should include the following:

A. Itemized Bill of Materials. Include discount percentage and total from list price. The discount offered from list price shall be extended to the PRESCHOOL ACADEMY for additional products required to supplement the initial order within 3 months from installation.

B. Lead-time per manufacturer or item.

C. Costs of delivery and installation. The vendor is responsible for removal and off-site disposal of all packages. Coordinated delivery and installation at one time is preferred. Every effort should be made to consolidate and store shipments for delivery during specified duration.

D. Payment Terms from date of completion.

E. If submitting substitutions:
Submit product brochure and/or cut sheet for each item proposed showing dimensions—brochures to be clearly labeled for identification selections.

F. Warranty per manufacturer or item.

V. Responding Vendor agrees to the following conditions associated with the project and will Include any associated relative costs in the Proposal.

A. Order acknowledgement to be provided to Studio M within 48 hours of receipt of executed purchase order.

The building will be unoccupied at the time of installation; however, construction crews may be present completing final work. Installation will take place during normal business hours. **The District and PSFA** will issue the Notice of Award to the successful company and **The purchase order shall be issued in approximately 2 weeks after the Notice of Award.** The anticipated substantial construction completion date for the building is: April 13, 2026.

Note that the funding for this project is shared between FMS and PSFA.

B. Drop-shipments will not be accepted at the building. Delivery and installation will be coordinated through the district.

C. Vendor is responsible for acquisition, delivery, assembly, and installation for all furniture components. Vendor is responsible for field verification of existing conditions prior to ordering product and must provide final confirmation prior to installation of product. All furnishings will be installed completely and left CLEAN and ready for use.

D. Vendor to provide a Furnishing Installation Plan based on field verification and ensuring proper fit of vendor product.

E. Studio M will walk through the installation to create a Punch List when the installation is substantially complete. The Vendor will have fourteen (14) days to complete the installation and Punch List.

F. Allowance will be given for required ordering of damaged or missing parts and pieces to ensure a complete installation. Resolutions involving just labor is limited to fourteen days.

G. Payment will be issued when the installation is 100% complete. The Vendor agrees to take full responsibility to resolve Punch List items in an expeditious manner. Should the Designer be required to take measures to complete installation, the fees and associated costs may be back charged to the Vendor.

END OF DOCUMENT



FURNITURE PLAN - GROUND LEVEL PLAN A

1/8"=1'-0"

KEY PLAN N.T.S.

fbt | architects

6501 Americas Pkwy NE., Ste. 300
Albuquerque, NM 87110
P_505.883.5200 WEB: www.fbtarch.com

CONSULTANTS

CIVIL
Miller Engineering Consultants
3500 Comanche Rd NE
Albuquerque, New Mexico 87107
p_505.888.7500

Bohannan Huston, Inc.
7500 Jefferson St NE
Albuquerque, New Mexico 87109
p_505.823.1000

LANDSCAPE
Groundwork Studio
6501 Americas Pkwy NE Ste. 350
Albuquerque, NM 87110
p_505.212.9126

STRUCTURAL
Walla Engineering Ltd
6501 Americas Pkwy NE Ste. 302
Albuquerque, NM 87110
p_505.881.3008

M/E/P/FP
Bridgers and Paxton
4600-C Montgomery Blvd. NE
Albuquerque, New Mexico 87109
p_505.883.4111 f_505.888.1436

INTERIORS
Studio M
6501 Americas Pkwy NE Ste. 301
Albuquerque, NM 87110
p_505.243.9287

FOOD SERVICE
Design-tec Food Facilities, Inc.
8346 North 5th Street
Phoenix, Arizona 85020
p_602.273.0222

ARCHITECT ENGINEER

FARMINGTON PRESCHOOL ACADEMY
5840 FORTUNA DR.
FARMINGTON, NM 87402

FURNITURE DOCUMENTS
OCT 27, 2025

MARK	DATE	DESCRIPTION

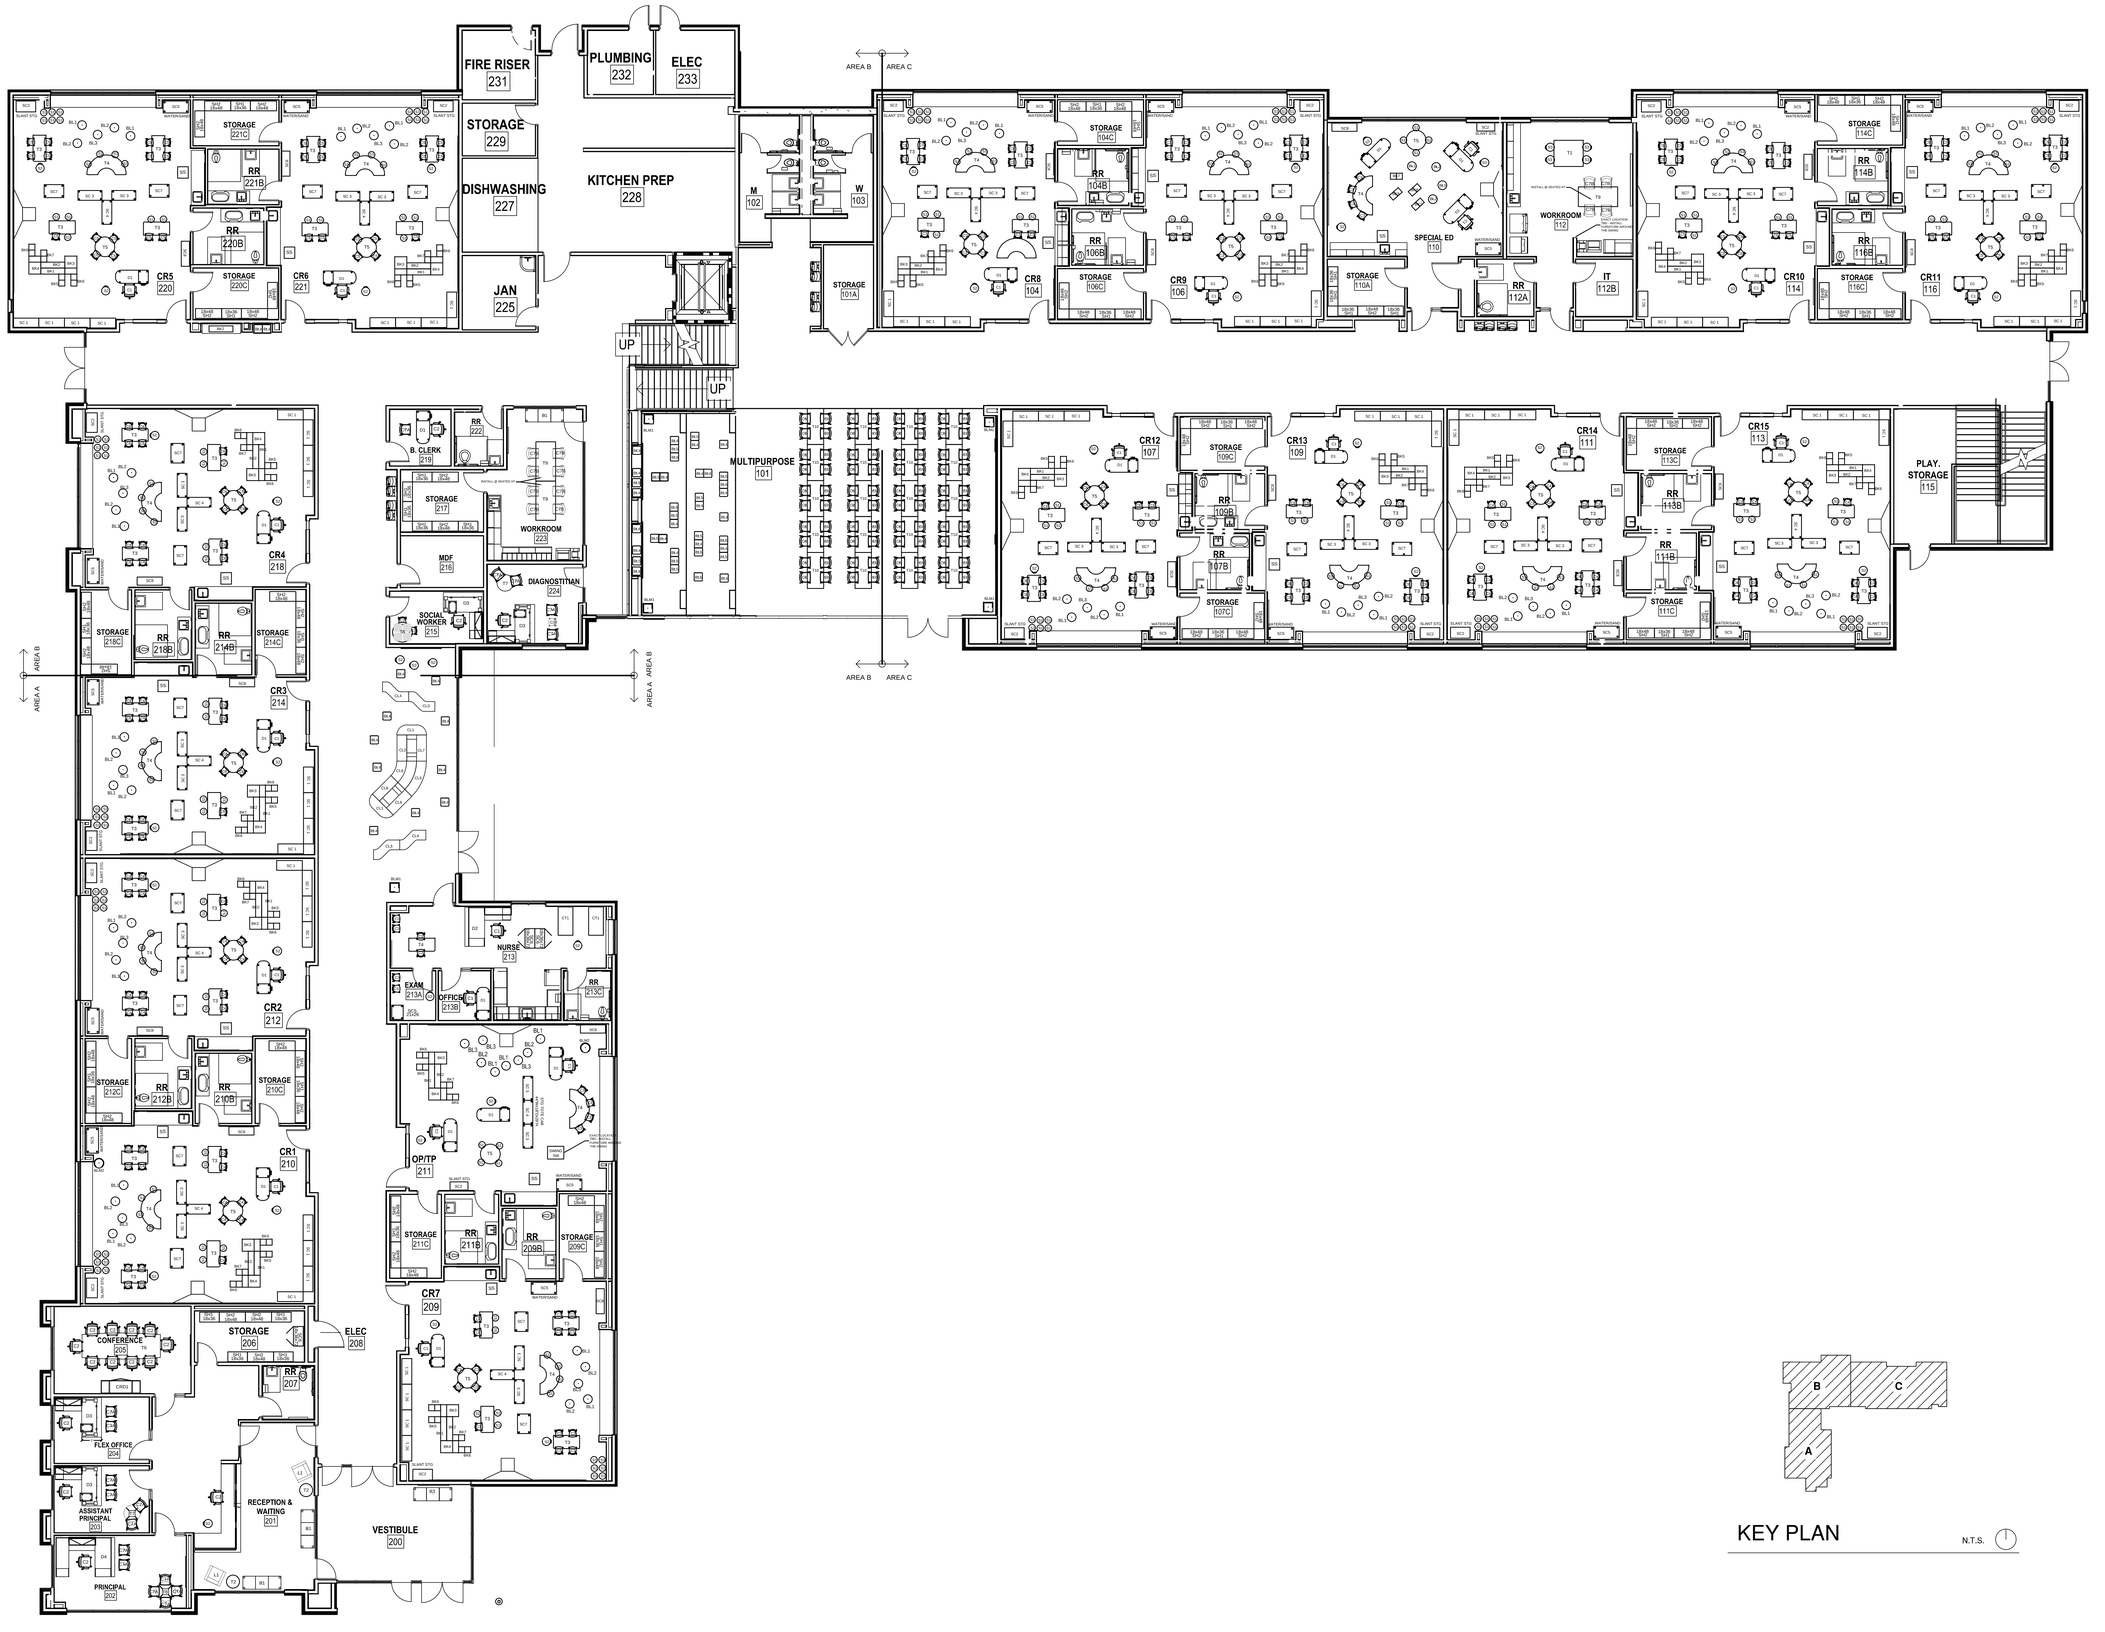
ISSUE:	
DATE:	
PROJECT NO:	
DRAWN BY:	
CHECKED BY:	

SHEET TITLE

GROUND FURNITURE PLAN A

IF- 102

Farmington Preschool Academy



FURNITURE PLAN - GROUND LEVEL OVERALL PLAN

NTS

KEY PLAN

N.T.S.

fbt | architects

6501 Americas Pkwy NE., Ste. 300
Albuquerque, NM 87110
P_505.883.5200 WEB: www.fbtarch.com

CONSULTANTS

CIVIL
Miller Engineering Consultants
3500 Comanche Rd NE
Albuquerque, New Mexico 87107
p_505.888.7500

Bohannan Huston, Inc.
7500 Jefferson St NE
Albuquerque, New Mexico 87109
p_505.823.1000

LANDSCAPE
Groundwork Studio
6501 Americas Pkwy NE Ste. 350
Albuquerque, NM 87110
p_505.212.9126

STRUCTURAL
Walla Engineering Ltd
6501 Americas Pkwy NE Ste. 302
Albuquerque, NM 87110
p_505.881.3008

M/E/P/FP
Bridgers and Paxton
4600-C Montgomery Blvd. NE
Albuquerque, New Mexico 87109
p_505.883.4111 f_505.888.1436

INTERIORS
Studio M
6501 Americas Pkwy NE Ste. 301
Albuquerque, NM 87110
p_505.243.9287

FOOD SERVICE
Design-tec Food Facilities, Inc.
8346 North 5th Street
Phoenix, Arizona 85020
p_602.273.0222

ARCHITECT ENGINEER

FARMINGTON PRESCHOOL ACADEMY
5840 FORTUNA DR.
FARMINGTON, NM 87402

FURNITURE DOCUMENTS
OCT 27, 2025

MARK	DATE	DESCRIPTION


ISSUE:	
DATE:	
PROJECT NO:	
DRAWN BY:	
CHECKED BY:	

SHEET TITLE

GROUND FURNITURE PLAN OVERALL

IF- 101

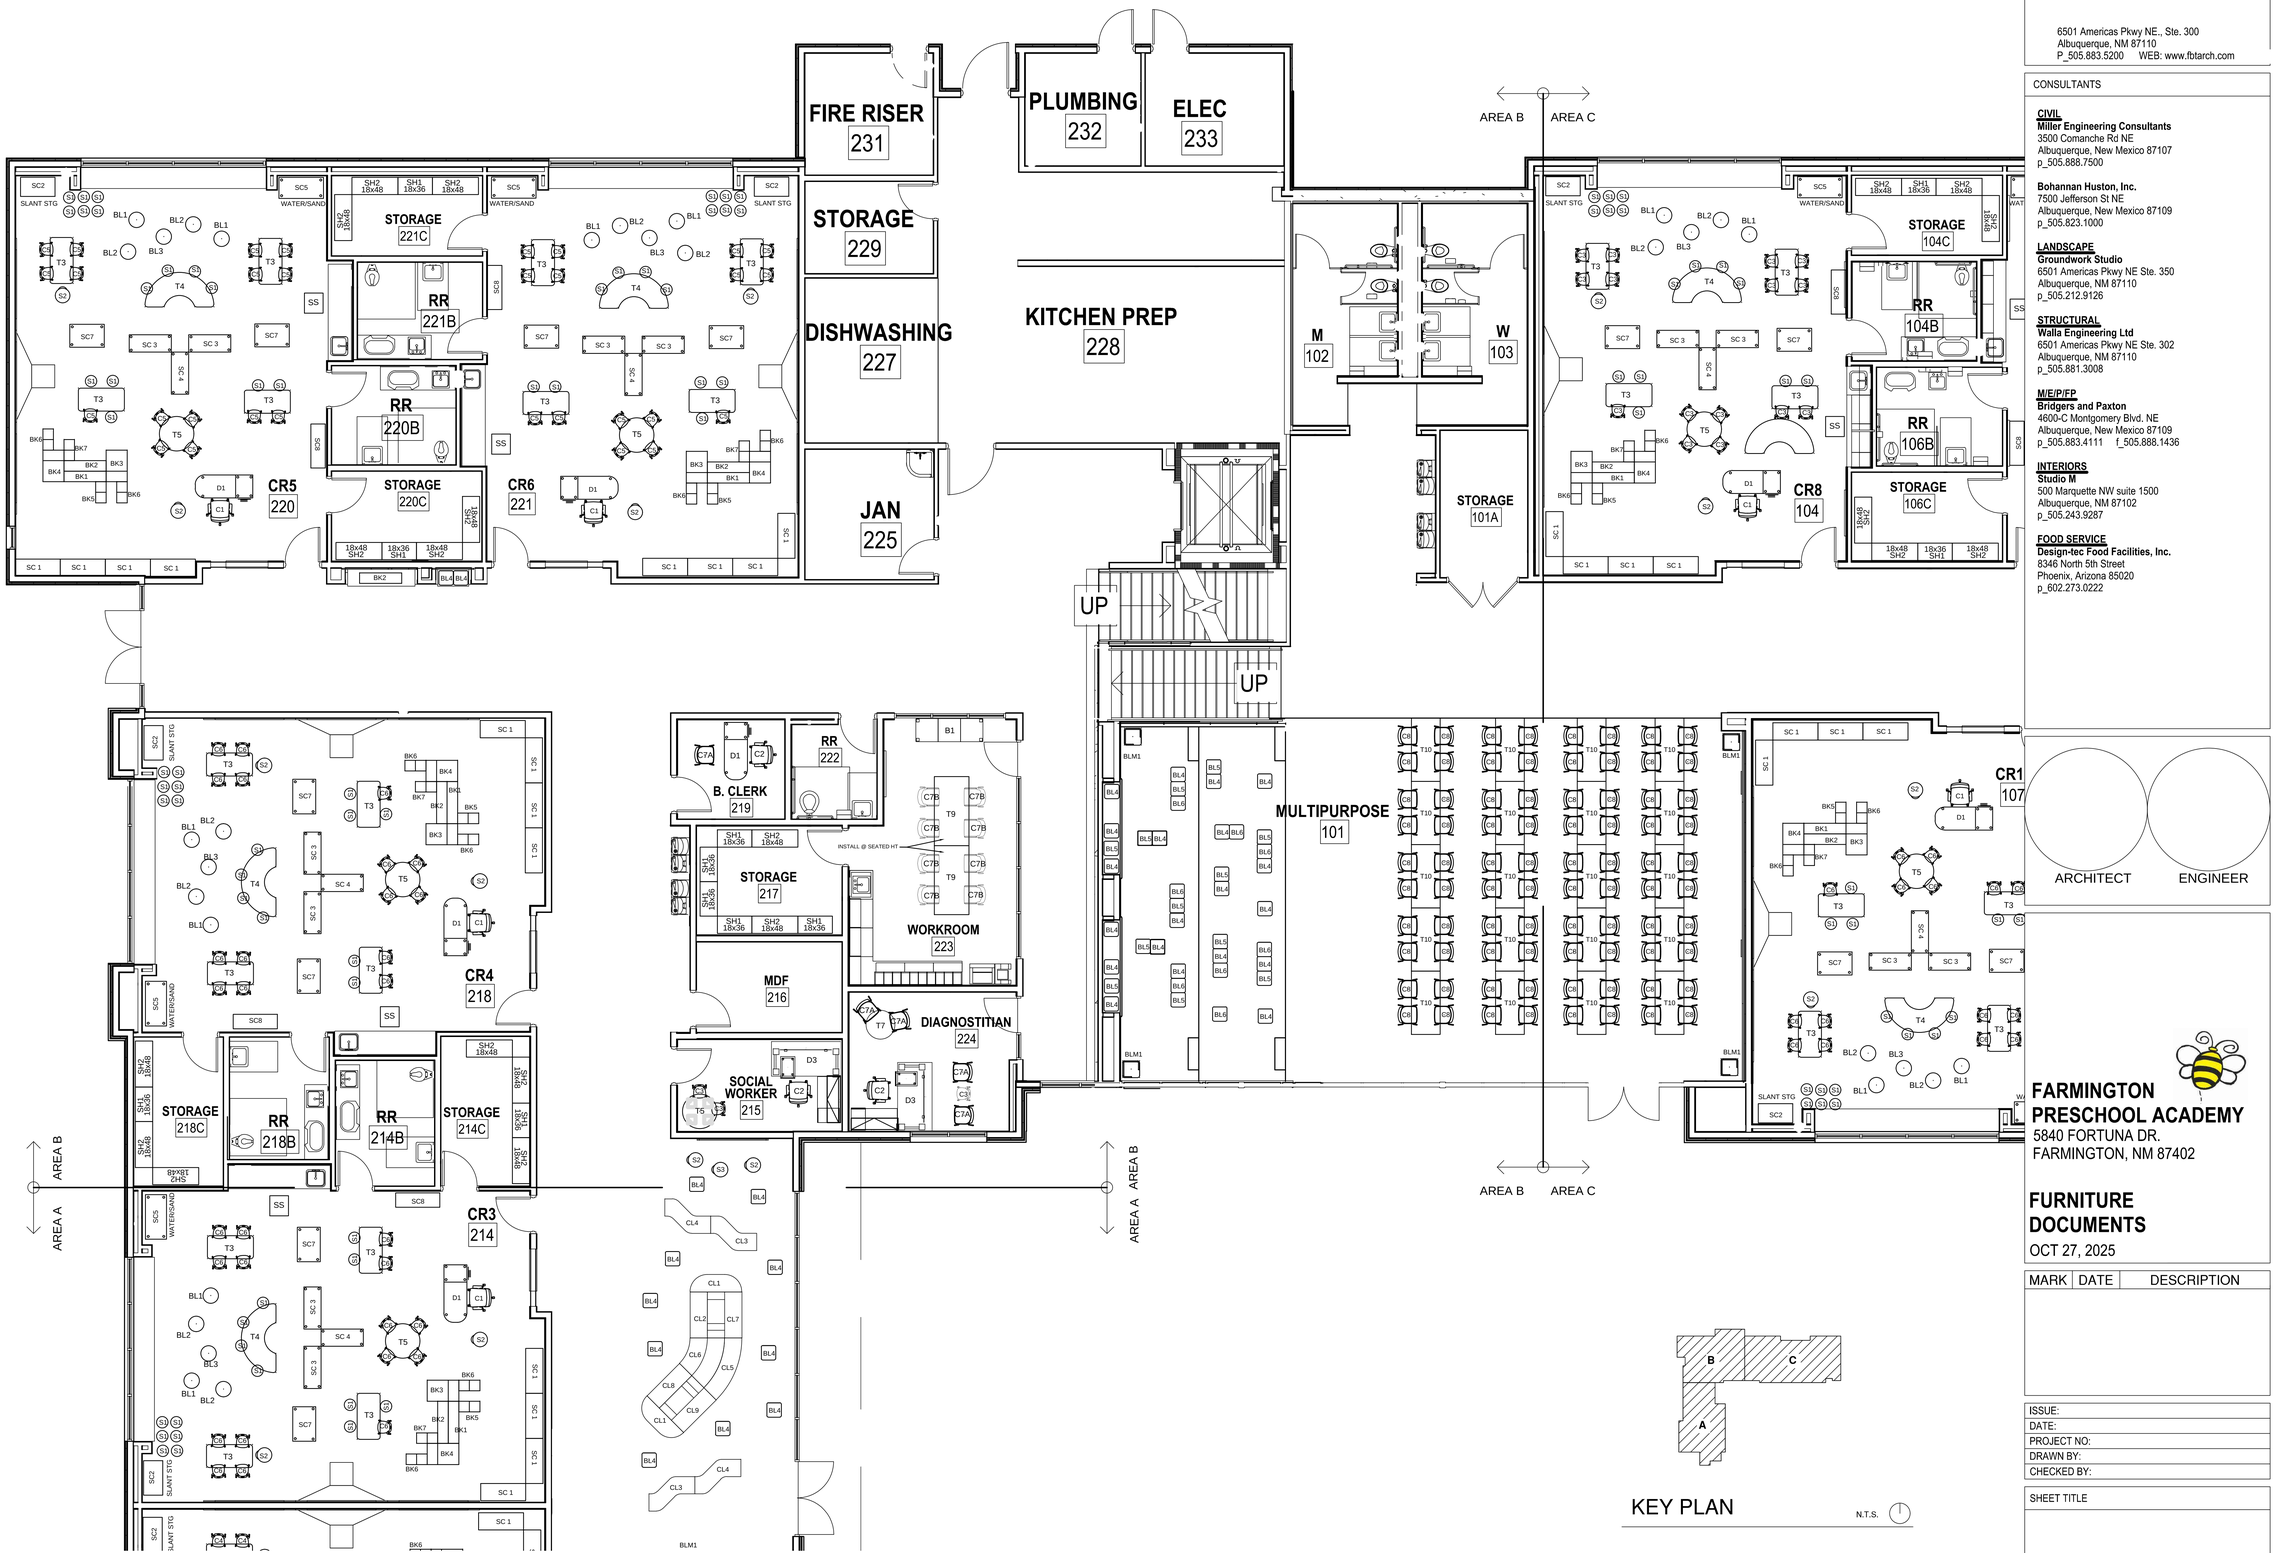Farmington Preschool Academy



KEY PLAN

N.T.S.

FURNITURE PLAN - GROUND LEVEL PLAN B

1/8"=1'-0"

fbt | architects
6501 Americas Pkwy NE., Ste. 300
Albuquerque, NM 87110
P_505.883.5200 WEB: www.fbtarch.com

CONSULTANTS

CIVIL
Miller Engineering Consultants
3500 Comanche Rd NE
Albuquerque, New Mexico 87107
p_505.888.7500

Bohannan Huston, Inc.
7500 Jefferson St NE
Albuquerque, New Mexico 87109
p_505.823.1000

LANDSCAPE
Groundwork Studio
6501 Americas Pkwy NE Ste. 350
Albuquerque, NM 87110
p_505.212.9126

STRUCTURAL
Walla Engineering Ltd
6501 Americas Pkwy NE Ste. 302
Albuquerque, NM 87110
p_505.881.3008

M/E/P/FP
Bridgers and Paxton
4600-C Montgomery Blvd. NE
Albuquerque, New Mexico 87109
p_505.883.4111 f_505.888.1436

INTERIORS
Studio M
500 Marquette NW suite 1500
Albuquerque, NM 87102
p_505.243.9287

FOOD SERVICE
Design-tec Food Facilities, Inc.
8346 North 5th Street
Phoenix, Arizona 85020
p_602.273.0222

ARCHITECT ENGINEER

FARMINGTON PRESCHOOL ACADEMY
5840 FORTUNA DR.
FARMINGTON, NM 87402

FURNITURE DOCUMENTS
OCT 27, 2025

MARK	DATE	DESCRIPTION


ISSUE:	
DATE:	
PROJECT NO:	
DRAWN BY:	
CHECKED BY:	


SHEET TITLE

GROUND FURNITURE PLAN B

IF- 103

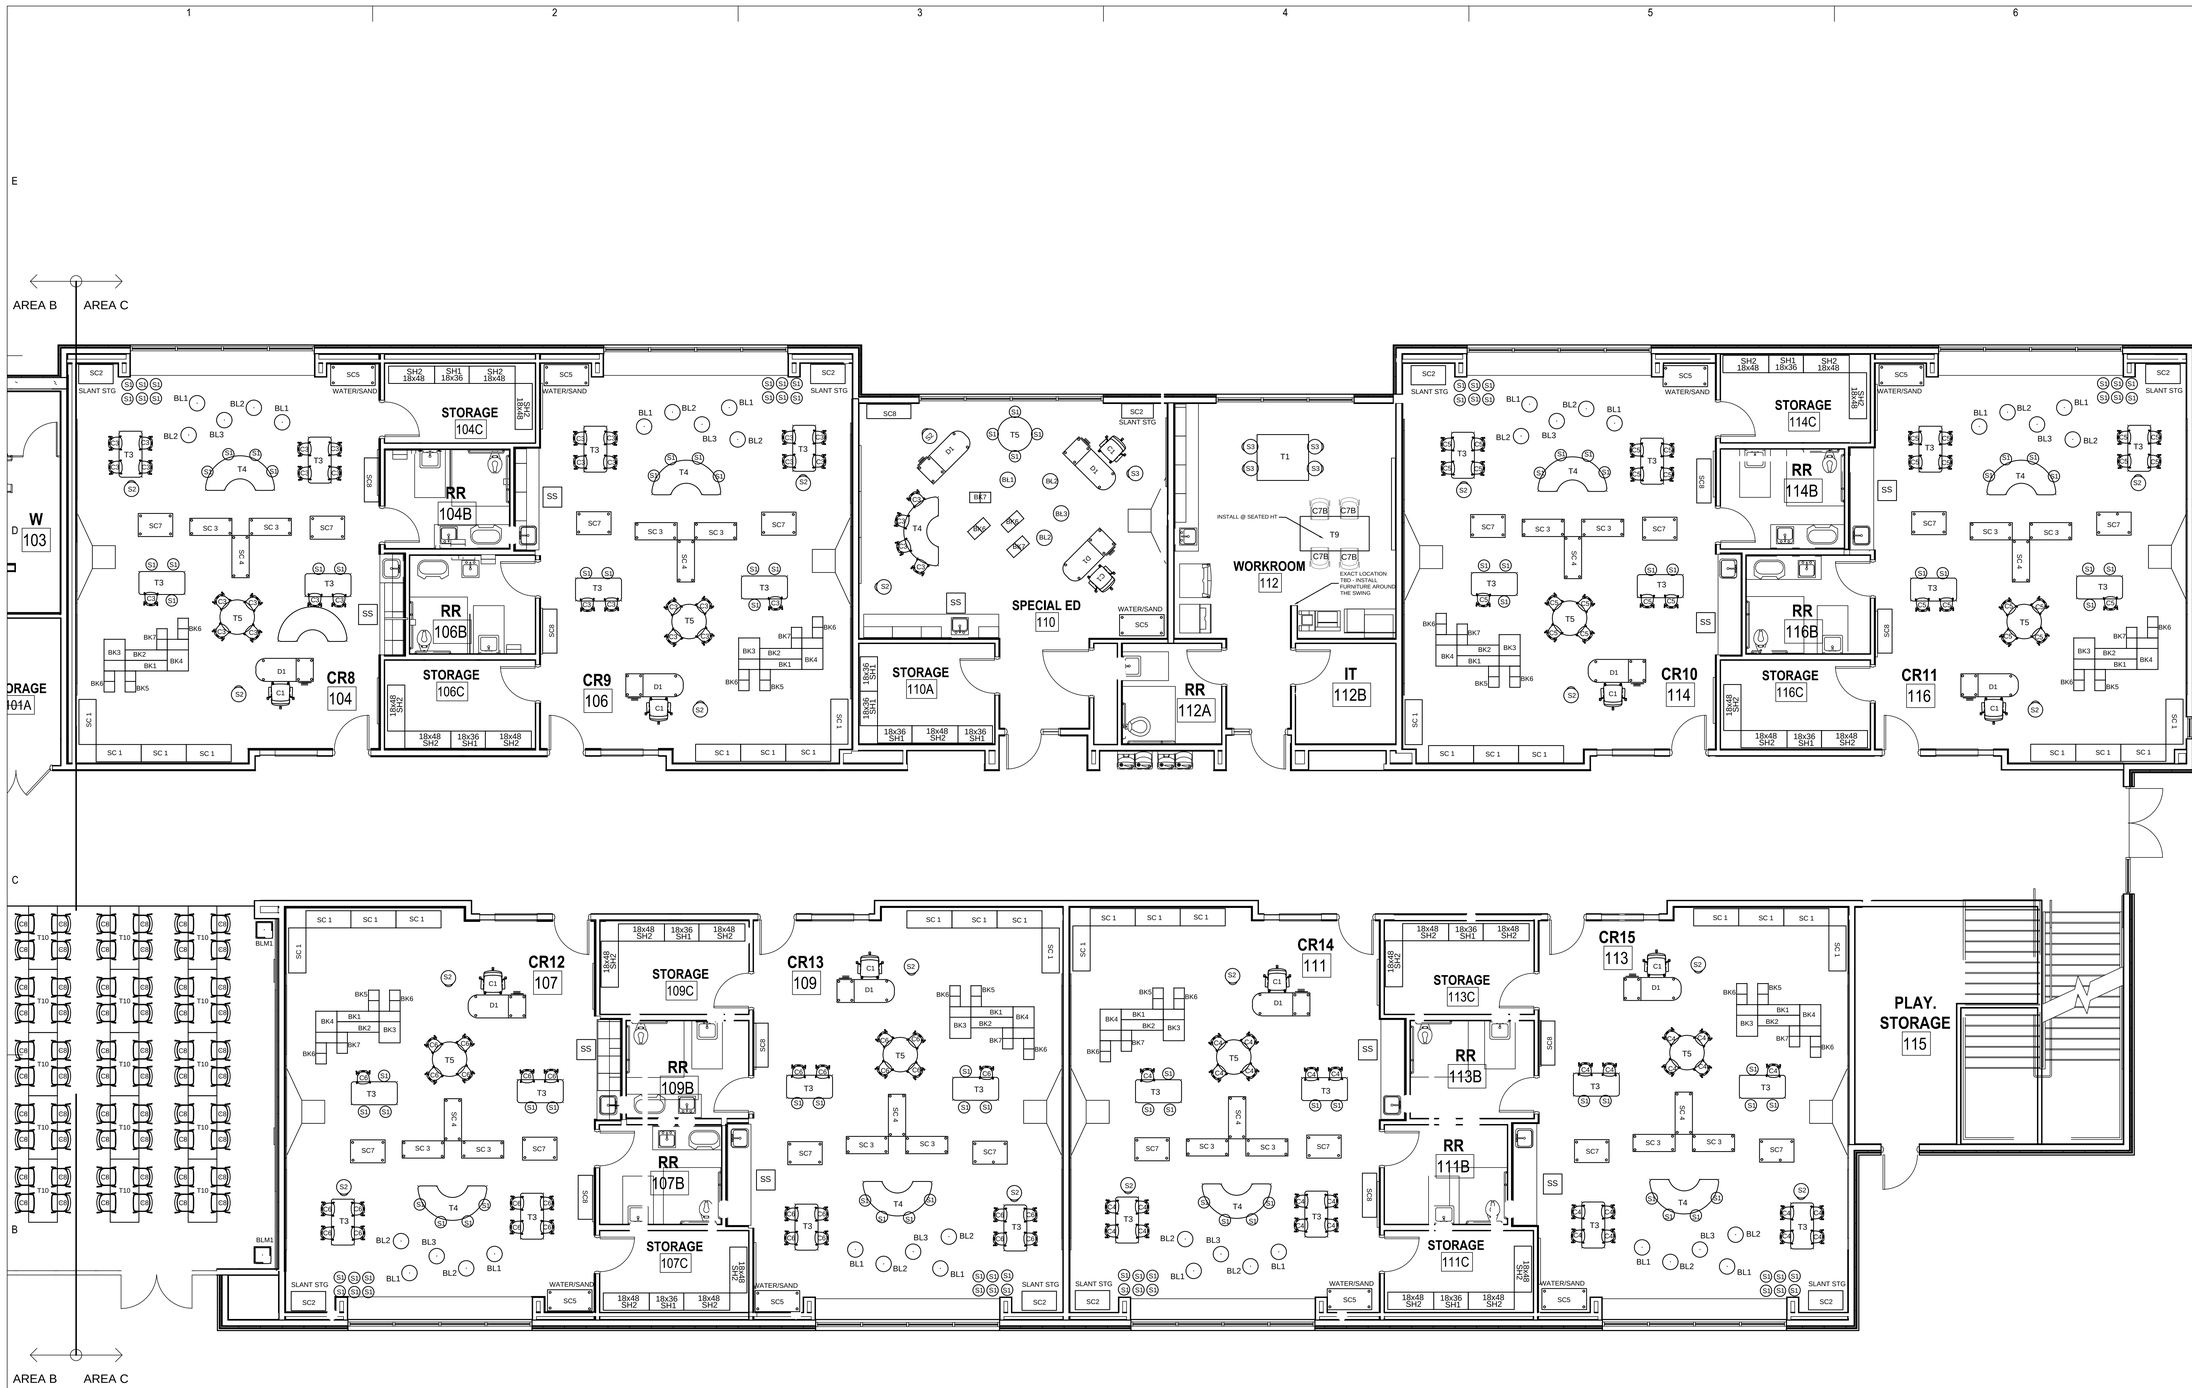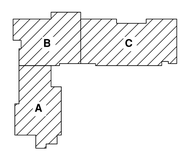Farmington Preschool Academy





KEY PLAN N.T.S.

FURNITURE PLAN - GROUND LEVEL PLAN C

1/8"=1'-0"

fbt | architects

6501 Americas Pkwy NE., Ste. 300
Albuquerque, NM 87110
P_505.883.5200 WEB: www.fbtarch.com

CONSULTANTS

CIVIL
Miller Engineering Consultants
3500 Comanche Rd NE
Albuquerque, New Mexico 87107
p_505.888.7500

Bohannan Huston, Inc.
7500 Jefferson St NE
Albuquerque, New Mexico 87109
p_505.823.1000

LANDSCAPE
Groundwork Studio
6501 Americas Pkwy NE Ste. 350
Albuquerque, NM 87110
p_505.212.9126

STRUCTURAL
Walla Engineering Ltd
6501 Americas Pkwy NE Ste. 302
Albuquerque, NM 87110
p_505.881.3008

M/E/P/FP
Bridgers and Paxton
4600-C Montgomery Blvd. NE
Albuquerque, New Mexico 87109
p_505.883.4111 f_505.888.1436

INTERIORS
Studio M
500 Marquette NW suite 1500
Albuquerque, NM 87102
p_505.243.9287

FOOD SERVICE
Design-tec Food Facilities, Inc.
8346 North 5th Street
Phoenix, Arizona 85020
p_602.273.0222

ARCHITECT ENGINEER

FARMINGTON PRESCHOOL ACADEMY
5840 FORTUNA DR.
FARMINGTON, NM 87402

FURNITURE DOCUMENTS
OCT 27, 2025

MARK	DATE	DESCRIPTION


ISSUE:	
DATE:	
PROJECT NO:	
DRAWN BY:	
CHECKED BY:	

SHEET TITLE

GROUND FURNITURE PLAN C

IF- 104

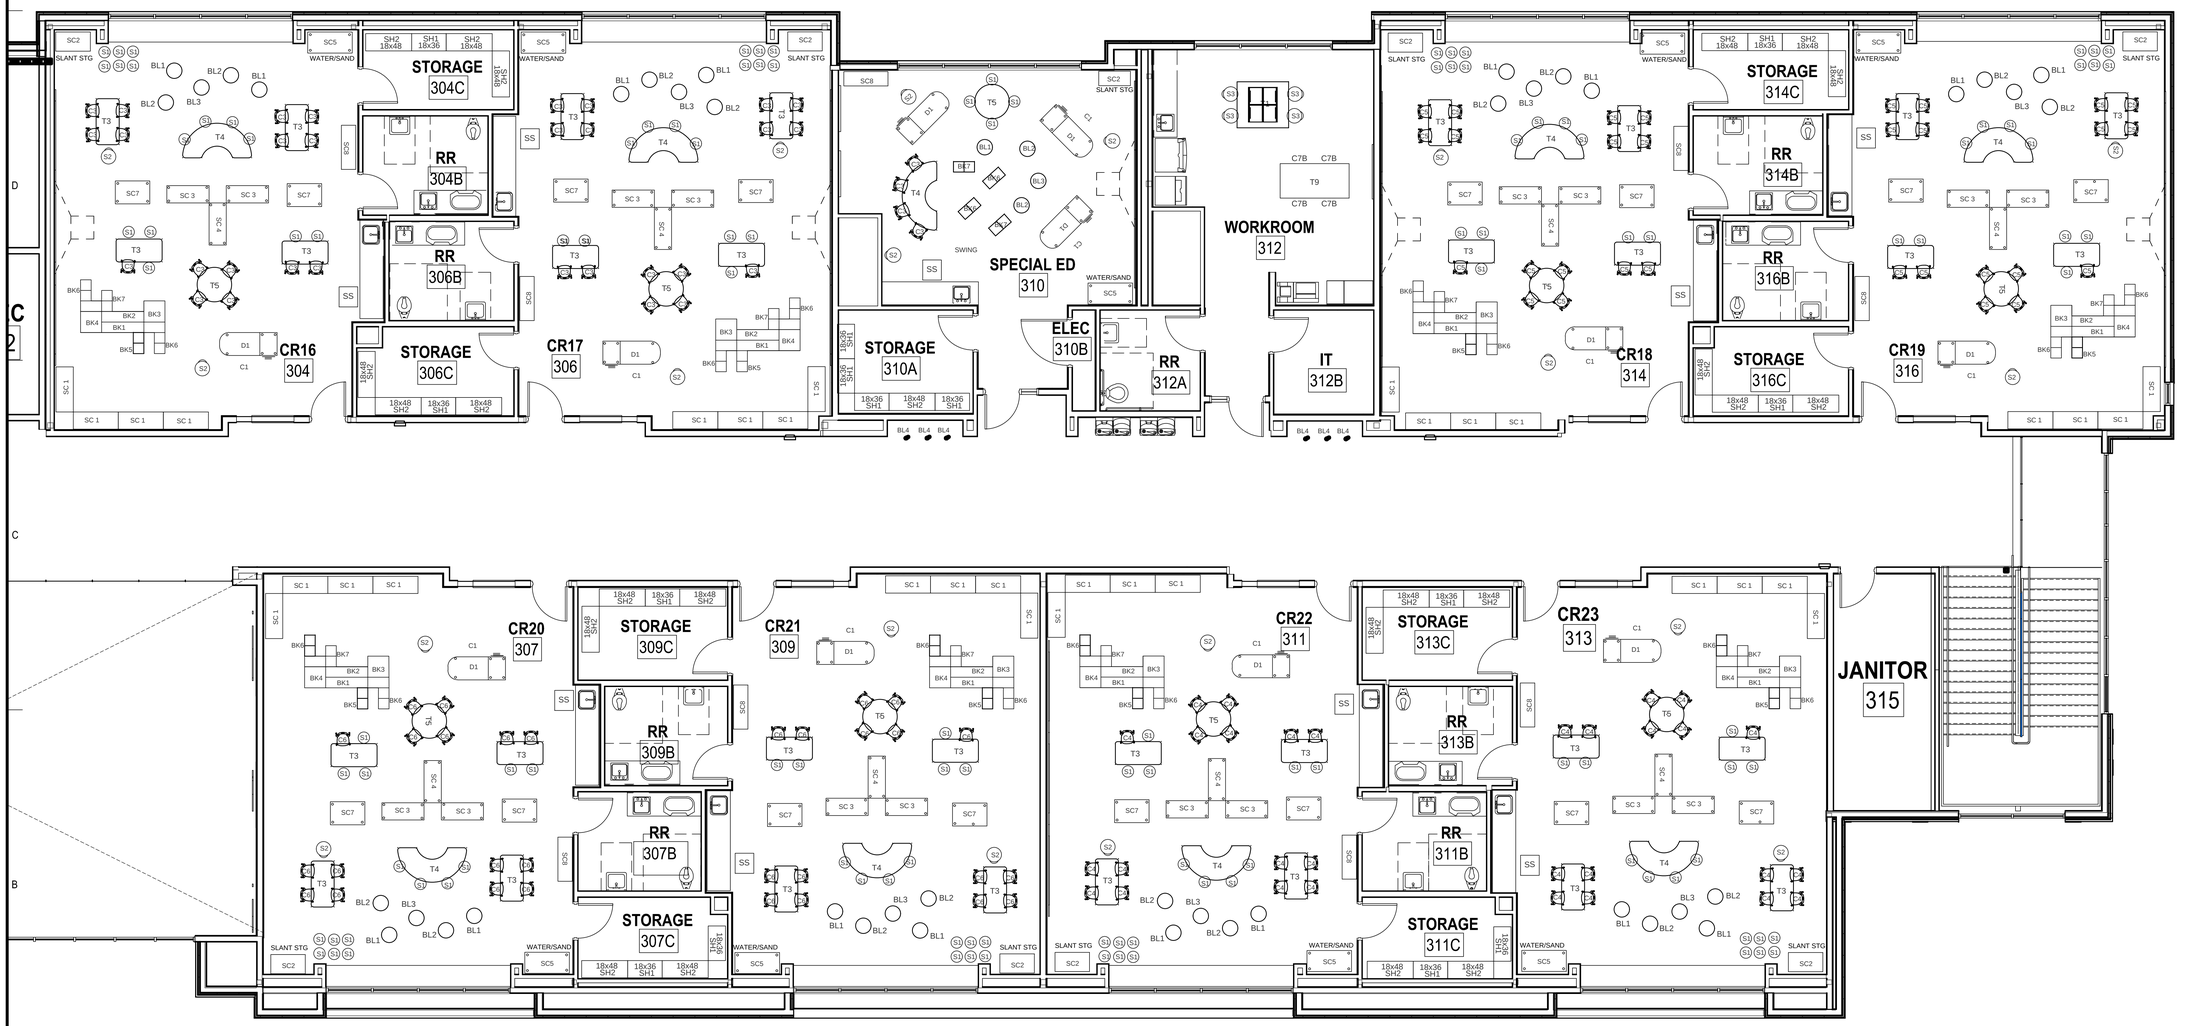Farmington Preschool Academy



FURNITURE PLAN - UPPER LEVEL

1/8"=1'-0"

fbt | architects

6501 Americas Pkwy NE., Ste. 300
Albuquerque, NM 87110
P_505.883.5200 WEB: www.fbtarch.com

CONSULTANTS

CIVIL
Miller Engineering Consultants
3500 Comanche Rd NE
Albuquerque, New Mexico 87107
p_505.888.7500

Bohannan Huston, Inc.
7500 Jefferson St NE
Albuquerque, New Mexico 87109
p_505.823.1000

LANDSCAPE
Groundwork Studio
6501 Americas Pkwy NE Ste. 350
Albuquerque, NM 87110
p_505.212.9126

STRUCTURAL
Walla Engineering Ltd
6501 Americas Pkwy NE Ste. 302
Albuquerque, NM 87110
p_505.881.3008

M/E/P/FP
Bridgers and Paxton
4600-C Montgomery Blvd. NE
Albuquerque, New Mexico 87109
p_505.883.4111 f_505.888.1436

INTERIORS
Studio M
6501 Americas Pkwy NE Ste. 301
Albuquerque, NM 87110
p_505.243.9287

FOOD SERVICE
Design-tec Food Facilities, Inc.
8346 North 5th Street
Phoenix, Arizona 85020
p_602.273.0222

ARCHITECT ENGINEER

FARMINGTON PRESCHOOL ACADEMY
5840 FORTUNA DR.
FARMINGTON, NM 87402

FURNITURE DOCUMENTS
OCT 27, 2025

MARK	DATE	DESCRIPTION

ISSUE:	Project Status
DATE:	Project Issue Date
PROJECT NO:	K23-001
DRAWN BY:	
CHECKED BY:	CHK

SHEET TITLE

Sheet Title

OVERALL FURNITURE PLAN
UPPER FLOOR

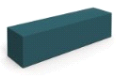
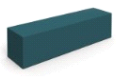
IF- 105










Farmington Preschool Academy





Farmington Preschool Academy
5840 Fortuna Dr.
Farmington, New Mexico 87402

F,F & E Procurement Package

Date: 10.27.2025

ITEM CODE	MFG.	DESCRIPTION	ITEM TYPE	IMAGE	ITEM QTY.	LIST PRICE	EXTENDED LIST	EXTENDED SELL	ADDITIONAL INFORMATION
B1	SOI	Model #CP FS2 SN3 LS8 UMU P1 Composium 3-Seat Bench Metal 1.5 Pole Feet: Silver Power Coat No Power, No Moisture Barrier Multi Upholstery Seat: Manuf CF Stinson Pattern: Broadband Color: Giga Valance: Manuf Momentum Pattern: Keeper CV Color: Pool	BENCH						
BK1	KI	Model #MGBK001 Imaginasium - I Block - 11"W x 44"D x11"H Mfg. Pallas Textiles Pattern: Umbel Color: Carotene	CHILDREN SEATING						
BK2	KI	Model # MGBK001 Imaginasium - I Block - 11"W x 44"D x11"H Mfg. Pallas Textiles Pattern: Umbel Color: Sassafras	CHILDREN SEATING						
BK3	KI	Model # MGBK002 Imaginasium - L Block - 22"W x 33"D x 11/22""H Mfg. Pallas Textiles Pattern: Umbel Color: Mallard	CHILDREN SEATING						
BK4	KI	Model # MGBK002 Imaginasium - L Block - 22"W x 33"D x11/22""H Mfg. Pallas Textiles Pattern: Umbel Color: Sassafras	CHILDREN SEATING						
BK5	KI	Model # MGBK003 Imaginasium - V Block - 22"W x 11"/22"H Mfg. Pallas Textiles Pattern: Umbel Color: Mallard	CHILDREN SEATING						
BK6	KI	Model # MGBK003 Imaginasium - V Block - 22"W x 11"/22"H Mfg. Pallas Textiles Pattern: Umbel Color: Carotene	CHILDREN SEATING						
BK7	KI	Model # MGBK003 Imaginasium - V Block - 22"Wx11"/22"H Mfg. Pallas Textiles Pattern: Umbel Color: Mallard	CHILDREN SEATING						
BL1	KI	Model # MGBPPAD Imaginasium - Round Blip - 16"Dia x 3"H No Handle Mfg. Pallas Textiles Pattern: Curio Color: Fete	CHILDREN FLOOR CUSHION						
BL2	KI	Model # MGBPPAD Imaginasium - Round Blip - 16" Dia x 3"H No Handle Mfg. Pallas Textiles Pattern: Umbel Color: Sassafras	CHILDREN FLOOR CUSHION						
BL3	KI	Model # MGBPPAD Imaginasium - Round Blip - 16" Dia x 3"H No Handle Mfg. Pallas Textiles Pattern: Umbel Color: Mallard	CHILDREN FLOOR CUSHION						
BL4	KI	Model # MGBPSPAD Imaginasium -Square Blip - 15"W x 15"D x 3"H No Handle Mfg. Pallas Textiles Pattern: Curio Color: Fete	CHILDREN FLOOR CUSHION						
BL5	KI	Model # MGBPSPAD Imaginasium -Square Blip - 15"W x 15"D x 3"H No Handle Mfg. Pallas Textiles Pattern: Umbel Color: Carotene	CHILDREN FLOOR CUSHION						
BL6	KI	Model # MGBPSPAD Imaginasium -Square Blip - 15"W x 15"D x 3"H No Handle Mfg. Pallas Textiles Pattern: Umbel Color: Mallard	CHILDREN FLOOR CUSHION						
BLM1	KI	Model # MGBPSCADDY SQUARE Imaginasium - Mobile Storage Caddy - 17.25" W x 17.25" D X 33" H Frame: Color: # SX - Starlight Silver	CUSHION CART - Holds - 10 per CART						
BLM2	KI	Model # MGBPCADDY ROUND Imaginasium - Mobile Storage Caddy - 18" DIA. X 33"H Frame: Color: # SX - Starlight Silver	CUSHION CART - Holds - 10 per CART						
C1	9 to 5 SEATING	Neo Task Chair w/ Arms # 3160 - Y1 - SS -A36 - PGG - M32 -D - BAT11G - C65 Upright Tilt Lock Simple Synchro Tilt Seat Slider Height Adj Arms Pivot/ Slide Arms Seat Pan: Mfg: Momentum Textiles Pattern: Mixer EPU (GRADE D) VINYL Color: Cove Plastic Shell: Color: Graphic Gray Mesh Back: Color: # M32 Slate Nylon Base: Color: Graphite Gray Casters FOR LVT FLOORING	TYPICAL TASK CHAIR CASTERS FOR LVT FLOORING	NO IMAGE					
C2	9 to 5 SEATING	Neo Task Chair w/ Arms # 3160 - Y1 - SS -A36 - PGG - M32 -D - BAT11G - C6S Upright Tilt Lock Simple Synchro Tilt Seat Slider Height Adj Arms Pivot/ Slide Arms Seat Pan: Mfg: Momentum Textiles Pattern: Carson CV (GRADE B) VINYL Color: Azure Plastic Shell: olor: Graphic Gray Mesh Back: Color: # M32 Slate Nylon Base: Color: Graphite Gray Casters FOR CARPET FLOORING	ADMIN. TASK & CONF. CHAIR	NO IMAGE					
C3	KI	Model # IW410 Intellect Wave Classroom Small Chair 10" High Seat Frame: Color: # SX - Starlight Silver Shell Color: Color: Surf's Up Glide Option: NG Nylon	STUDENT CHAIR						
C4	KI	Model # IW410 Intellect Wave Classroom Small Chair 10" High Seat Frame: olor: # SX - Starlight Silver Shell Color: # PUB Ultra Blue Glide Option: NG Nylon	STUDENT CHAIR						
C5	KI	Model # IW410 Intellect Wave Classroom Small Chair 10" High Seat Frame: Color: # SX - Starlight Silver Shell Color: # PZL Zesty Lime Glide Option: NG Nylon	STUDENT CHAIR						

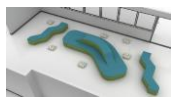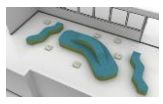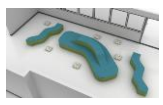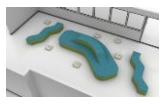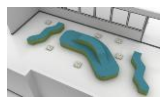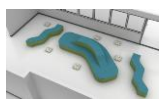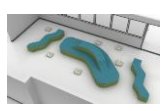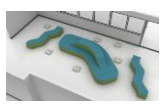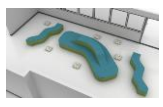C6	KI	Model # IW410 Intellect Wave Classroom Small Chair 10" High Seat Frame: Color: # SX - Starlight Silver Shell Color: # PRQ Rainforest Glide Option: NG Nylon	STUDENT CHAIR						
C7a	KI	Model # DNYB00 Doni Guest Chair Two-Tone Poly with Upholstered Seat Outside Poly : Color:# PGR Blue Grey Inside Poly : Color: # PCO Cottonwood Frame: Color: # SX - Starlight Silver Glide Option: # GLS Steel Glide Upholstery Manuf: KI Vinyl Pattern: Yerba Color: # VYAQ Aquamarine	GUEST CHAIR - GLIDES FOR CARPET						
C7b	KI	Model # DNYB00 Doni Guest Chair Two-Tone Poly with Upholstered Seat Outside Poly : Color:# PGR Blue Grey Inside Poly : Color: # PCO Cottonwood Frame: Color: # SX - Starlight Silver Glide Option: # GNL Nylon Glide Upholstery Manuf: KI Vinyl Pattern: Yerba Color: # VYAQ Aquamarine	GUEST CHAIR GLIDES FOR LVT						
C8	National Public Seating	Model # 1410 - Qty. 4 Per Pack AirFlex Premium Folding Chairs (Pack of Four) Poylurathane Seat/Backa & Frame Color: Black Include (Qty.1) Chair Dolly Cart - # 84 + EXT8 (Holds 84 Chairs) 1000 Lbs. Weight Capacity	FOLDING CHAIR & STORAGE CART						
CL1	KI	Model: # CL1HVUFC (Qty. 2) Clamber One-Tier Seating 54"W, Half Fully Upholstered, Contrast No Power Fabric Contrast #1/Base Mfg. Pallas Textiles - Pattern: # 27.306.052 Jaunt Color: Crepusclue Fabric Contrast #2/Tier Top Pattern: 27.339.046 Curio Color: Fete Tread: Color: # T01 White	STUDENT SEATING						
CL2	KI	Model # CL2WRUUFC (Qty. 1) & CLAGKSG (Qty. 1) Clamber One-Tier Seating 48"W, Half Fully Upholstered, Contrast No Power Fabric Contrast #1/Base Mfg. Pallas Textiles - Pattern: # 27.306.052 Jaunt Color: Crepusclue Fabric Contrast #2/Tier Top Pattern: 27.346.215 - Metaphor Color: Fern Tread: Color: # T01 White	STUDENT SEATING						
CL3	KI	Model # CL1SLUFC (Qty.1) & CL1SRUFC (Qty. 1) Clamber One-Tier Seating 48"W, S-Curve Left, Fully Upholstered, Contrast No Power Fabric Contrast #1/Base Mfg. Pallas Textiles - Pattern: # 27.306.052 Jaunt Color: Crepusclue Fabric Contrast #2/Tier Top Pattern: 27.339.046 - Curio Color: Fete Tread: Color: # T01 White	STUDENT SEATING						
CL4	KI	Model # CL1SLUFC (Qty.1) , CL1SRUFC (Qty. 1) & CLAGKSK (Qty.2) Clamber One-Tier Seating 48"W, S-Curve Right, Fully Upholstered, Contrast No Power Fabric Contrast #1/Base Mfg. Pallas Textiles - Pattern: # 27.306.052 Jaunt Color: Crepusclue Fabric Contrast #2/Tier Top Pattern: 27.339.046 - Curio Color: Fete Tread: Color: # T01 White	STUDENT SEATING						
CL5	KI	Model # CL1VNUFC (Qty. 1) & CLAGKSG (Qty.1) Clamber One-Tier Seating 45 Degree, Inside Curve, Fully Upholstered, Contrast No Power Fabric Contrast #1/Base Mfg. Pallas Textiles - Pattern: # 27.306.052 Jaunt Color: Crepusclue Fabric Contrast #2/Tier Top Pattern: 27.346.215 - Metaphor Color: Fern Tread: Color: # T01 White	STUDENT SEATING						
CL6	KI	Model # CL1VNUUFC (Qty. 1) & CLAGKSG (Qty.1) Clamber Two-Tier Seating 45 Degree, Inside Curve, Fully Upholstered, Contrast No Power Fabric Contrast #1/Base Mfg. Pallas Textiles - Pattern: # 27.306.052 Jaunt Color: Crepusclue Fabric Contrast #2/Tier Top Pattern: 27.346.166 - Metaphor Color: Lagoon Tread: Color: # T01 White	STUDENT SEATING						
CL7	KI	Model # CL1RAUFC Clamber Two-Tier Seating 48"W, Wave Left, Fully Upholstered, Contrast No Power Fabric Contrast #1/Base Mfg. Pallas Textiles - Pattern: # 27.306.052 Jaunt Color: Crepusclue Fabric Contrast #2/Tier Top Pattern: 27.346.166 - Metaphor Color: Lagoon Tread: Color: # T01 White	STUDENT SEATING						
CL8	KI	Model # CL2WLUUFC (Qty.1) & CLAGKSG (Qty. 1) Clamber Two-Tier Seating 48"W, Wave Right, Fully Upholstered, Contrast No Power Fabric Contrast #1/Base Pattern: Color: Mfg. Pallas Textiles - Pattern: # 27.306.052 Jaunt Color: Crepusclue Pattern: 27.346.215 - Metaphor Color: Fern Tread: Color: # T01 White	STUDENT SEATING						
CL9	KI	Model # CL1R4UFC (Qty.1) Clamber One-Tier Seating 48"W, Half Fully Upholstered, Contrast No Power Fabric Contrast #1/Base Mfg. Pallas Textiles - Pattern: # 27.306.052 Jaunt Color: Crepusclue Fabric Contrast #2/Tier Top Pattern: 27.346.166 - Metaphor Color: Lagoon Tread: Color: # T01 White	STUDENT SEATING						
CRD1	NATIONAL OFFICE FURNITURE	Model # WW2472CSFL Storage Credenza 1 3/16" Top * NOTE: CONTACT REPRESENTATIVE FOR BILL OF MATERIALS (BOM) FOR ALL KIMBALL & NATIONAL PRODUCTS.	CREDENZA						
CT1	SCHOOL SPECIALTY	Model # WW2472CSFL School Health S Pediatric Recovery Couch W/Chrome Legs 52" W x 27" D x 20"H Color: Blue	RECOVERY COUCH						
D1	KI	Model # NPDRLR2460 - Right Hand Instrkuct Teacher Pedestal Desk, Rectangular Top, Post Leg, Laminate Modesty Panel BBF Ped Left, 24"Dx60"Wx29"H, 74P Edge Pull Option: Classic inset Pull Surface Finish: Color: # 10776-60 Kensington Maple Edge: Color: # EDR - Designer White Frame: lor: # SX - Starlight Silver Lock Option: Black	DESK	 IMAGE SHOWES LEFT HAND - Order Right Handed					
		Model #Note: Waveworks L-Configuration Desk 84"D x 71"W - 1 3/16" Top Overhang Desk with B/B/F Ped, 48"W Return with F/F Ped HPL Top/Metal Chassis Grommet Center on Return							

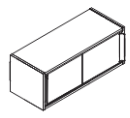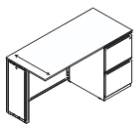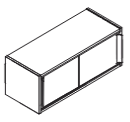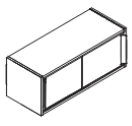D2	KI	Vinyl Rim Style Soften Edge: Rim Color: # 405 Designer White Laminate Top: Color: Brighton Maple Metal Paint: Color: # 450 Fog * NOTE: CONTACT REPRESENTATIVE FOR BILL OF MATERIALS (BOM) FOR ALL KIMBALL & NATIONAL PRODUCTS.	"L" DESK						
D2	NATIONAL OFFICE FURNITURE	Model # Note: Epic 48"W - Overhead Storage Cabinet w/Metal Sliding Doors - Wall Mount Include Tack Board: Fabric Series: Merge Color: # 24116 Slate Include Task Light for under OH Overhead Metal Door: Color: Designer White Laminate Case: Color: Designer White Door Track: Color: Designer White * NOTE: CONTACT REPRESENTATIVE FOR BILL OF MATERIALS (BOM) FOR ALL KIMBALL & NATIONAL PRODUCTS.	"L" DESK						
D3	NATIONAL OFFICE FURNITURE	Model #Note: Waveworks HPL Rectangular Worksurface 36"W x 72"D x 1-3/16"H Vinyl Rim Style Soften Edge: Rim Color: # 405 Designer White Laminate Top: Color: Brighton Maple No Grommet * NOTE: CONTACT REPRESENTATIVE FOR BILL OF MATERIALS (BOM) FOR ALL KIMBALL & NATIONAL PRODUCTS.	"L" DESK						
D3	NATIONAL OFFICE FURNITURE	Model # Note: Waveworks Support Base U-Style Metal Paint: Color: Designer White * NOTE: CONTACT REPRESENTATIVE FOR BILL OF MATERIALS (BOM) FOR ALL KIMBALL & NATIONAL PRODUCTS.	"L" DESK						
D3	NATIONAL OFFICE FURNITURE	Model #Note: Naviyd Resin Modesty Panel 53"W x 10"H Resin: Color: # 677 Frost * NOTE: CONTACT REPRESENTATIVE FOR BILL OF MATERIALS (BOM) FOR ALL KIMBALL & NATIONAL PRODUCTS.	"L" DESK						
D3	NATIONAL OFFICE FURNITURE	Model #Note: Waveworks Mobile Metal Box/Box /File Pedestal Pull: Intergrated (5) Metal Paint : Color: # 450 Fog * NOTE: CONTACT REPRESENTATIVE FOR BILL OF MATERIALS (BOM) FOR ALL KIMBALL & NATIONAL PRODUCTS.	"L" DESK						
D3	NATIONAL OFFICE FURNITURE	Model #Note: Waveworks 24"Wx48"D Return File/File/Pedestal Vinyl Rim Style Soften Edge: Rim Color: # 405 Designer White Laminate Top: Color: Brighton Maple * NOTE: CONTACT REPRESENTATIVE FOR BILL OF MATERIALS (BOM) FOR ALL KIMBALL & NATIONAL PRODUCTS.	"L" DESK						
D3	NATIONAL OFFICE FURNITURE	Model # Note: Epic 48"W - Overhead Storage Cabinet w/Metal Sliding Doors - Wall Mount Include Tack Board: Fabric Series: Merge Color: #24116 Slate Include Task Light for under OH Overhead Metal Door: Color: Designer White Laminate Case: Color: Designer White Door Track: Color: Designer White * NOTE: CONTACT REPRESENTATIVE FOR BILL OF MATERIALS (BOM) FOR ALL KIMBALL & NATIONAL PRODUCTS.	"L" DESK						
D4	NATIONAL OFFICE FURNITURE	Model # Note: Wavework U-Configuration Desk 108.5"D x 71 15/16"W - 1/3/16" Top Desk with B/B/F Ped, 48"W Bridge with Center Grommet Credenza with F/F Ped, Left Grommets HPLTop/Metal Chassis Vinyl Rim Style Soften Edge: Rim Color: # 405 Designer White Laminate Top: Color: Brighton Maple * NOTE: CONTACT REPRESENTATIVE FOR BILL OF MATERIALS (BOM) FOR ALL KIMBALL & NATIONAL PRODUCTS.	"U" DESK						
D4	NATIONAL OFFICE FURNITURE	Model # Note: Epic 48"W - Overhead Storage Cabinet w/Metal Sliding Doors - Wall Mount Include Tack Board: Fabric Series: Merge Color: #24116 Slate Include Task Light for under OH Overhead Metal Door: Color: Designer White Laminate Case: Color: Designer White Door Track: Color: Designer White * NOTE: CONTACT REPRESENTATIVE FOR BILL OF MATERIALS (BOM) FOR ALL KIMBALL & NATIONAL PRODUCTS.	"L" DESK						
L1	SOI	Model # CP AS1 SN1 BS1 SV3 SX2 LS8 UMU P1 Square Back, 3/4 Valance, Clean Out, No Table Arm or Arm Cap No Moisture Barrier Metal Pole Feet: Silver Power Coat Multi Upholstery Seat: Manuf CF Stinson Pattern: Bandwidth Color: Giga Back: Manuf Momentum Pattern: Mixer EPU Color: Clover Arms: Manuf Momentum Pattern: Keeper CV Color: Pool Full Valance: Manuf Momentum Pattern: Keeper CV Color: Pool	LOUNGE CHAIR						
S1	KI	Model # RC4100H12 Ricochet 12" Wobble Stool Seat Base: Color: Ultra Blue Seat Pad & Ring: Color: Blue Grey	STUDENT STOOL						

S2	PARAGON	Model # OINGO21 Oingo 21" Adj Pivot Stool with Upholstered Grade 6 Adj 16.5" - 20.5" Upholstery: Manf: Momentum Textiles Pattern: EVO - CV Color: Kelly	ADULT STOOL						
S3	PARAGON	Oingo 30" Adj Pivot Stool with Upholstered Grade 6 Adj 22.5" -30" Upholstery: Manf: Momentum Textiles Pattern: EVO - CV Color: Kelly	ADULT STOOL						
SC1	HON	Model # HESL4H3WS.C.N.AB.PJW/PJW.P8 - F.D. Class - IFI Combos Lockers (No Doors) 45"W x 19"D x 44"H C - Casters Swivel locking Paint End Panel: Color: # Krypton Paint Case P1: Color: # PJW Designer White Frame Paint: Color: # PJW Designer White Laminate L1: D Color: # Natural Maple	STORAGE CABINET COAT LOCKER						
SC7	HON	Model #HESB2H3WD Class - IFI Bookcase) 46 5/8"W x 24 5/8"D x 31 5/16"H 2-High Double Wide Bookcase on Casters That Swivel and Lock Paint End Panel: Color: # Krypton Paint Case P1: Color: # PJW Designer White Frame Paint: Color: # PJW Designer White Laminate L1: D Color: # Natural Maple	TWO SIDED BOOCASE						
SC2	SMITH SYSTEMS	Model # BD36C Constellate Storage Book Display 36" W on Casters 36"W x 20"D x 25"H Laminate Finish: Color: Fushion Maple Laminate Finish: Color: Apple	STORAGE CABINET	 Image Shows Glides					
SC3	KI	Model # RKT441829- OPT / XT Ruckus Storage Short 3 Column, Open Empty Single Face Need to Include (6) 9" Totes Order Separately Model # RKA9TKIT6 Includes (6) 9"H Totes Kit w/Rail Set W/Laminate Top 44" W x 18" D x 27.75"H Base: Color: # 4CW 4 Black Casters Top Finish: Color: # 10776-60 Kensington Maple Edge: Color: # EDR - Designer White Frame Color: # SX - Starlight Silver	STORAGE TOTE CABINET	 Images shows 2 units order only 1 wide					
SC4	KI	Model # RKT441829OPT/6T Ruckus Storage Short 3 Column, Unit Single Face, Open w/ (9) 6" Totes W/Laminate Top 44" W x 18" D x 27.75"H Base: Color: # 4CW 4 Black Casters Top Finish: Color: # 10776-60 Kensington Maple Edge: Color: # EDR - Designer White Frame Color: # SX - Starlight Silver	STORAGE TOTE CABINET						
SC5	LAKESHORE	Model # LC983 Toddler Two-Station Sand & Water Table 46.5"W x2 2"D X 25"H Natural Color	WATER/ SAND STORAGE CABINET TABLE						
SC5	GREAT OPENINGS	Model # M3 Team Cart 26"W x 20.9"D x 36.4"H (2)Locking Casters (2) Non-locking Casters Grey PET Felt Tray Liners Powder Coat: Color: # SW6242 Bracing Blue # 03Q7	STORAGE CART						
SC6	ULINE	Model # H-7811 Mobile Storage Cabinet 36"W x 18"D x 72"H Casters Assembled 5 Shelves - Shelf Cap 150 lb Metal Case: Color: Gray	STORAGE CABINET						
SC7	HON	Model #HESB2H3WD Class - IFI Bookcase) 46 5/8"W x 24 5/8"D x 31 5/16"H 2-High Double Wide Bookcase on Casters That Swivel and Lock Paint End Panel: Color: # Krypton Paint Case P1: Color: # PJW Designer White Frame Paint: Color: # PJW Designer White Laminate L1: D Color: # Natural Maple	TWO SIDED BOOCASE						
SC8	LAKESHORE	Model # AA210 Stove, sink, pantry and refrigirator all in one unit. Size: 46"W x 14-1/2" D x 32"H Fully Assembled Play food and Dishes NOT specified. NOT IN CONTRACT	PLAY STATION KITCHEN UNIT						
SH1	ULINE	Model # H-7115 Boltless Shelving (5) Adjustable Shelves at 1.5" Increments 36"W x 18"D x 72"H 5 Shelves 400 lb Weight Capacity	SHELVING						
SH2	ULINE	Model # H-7118 Boltless Shelving (5) Adjustable Shelves at 1.5" Increments 48"W x 18"D x 72"H 5 Shelves 300 lb Weight Capacity	SHELVING						
T1	KI	Model # RCWT485436TOP-74P Ruckus Double Faced Tote Storage Worktable 48"D x 54"W x 36"H (12) 6" & (4) 3" Totes Open No Doors No Power or Doors Base Color: Color: Designer White Top Finish: Color: # 10776-60 Kensington Maple Edge: Color: # EDR - Designer White Frame: Color: # SX - Starlight Silver	WORKSTATION						
T2	SOI	Model # MZM TT6 TH18 TZ21 TE3 LSL1 Mezzanone 21" Dia Round Occasional Table 21"Dia 18"H Knife Edge Profile Finish Color: Color: # FCW1 Clear Maple Metal 1.5" Pole Brushed Alum Leg	OCCASIONAL TABLE						
T3	KI	Model # RTEEA2448 Ruckus Rectangular Activity Table 24" x 48" Height Adjustable 20" to 33""H (1" Increments) Rounded Corners 1-1/4" Top 74P Edge Edge: Color: # EDR - Designer White Top Finish: Color: # 10776-60 Kensington Maple Frame: Color: # SX - Starlight Silver Base Option: GNY Nylon Glides	STUDENT TABLE						
T4	KI	Model # RTEEF367220 Ruckus Kidney Activity Table 36" x 72 "x 20" Height Adjustable 20" to 33"H (1" Increments) Rounded Corners 1-1/4" Top 74P Edge Edge: Color: # EDR - Designer White Top Finish: Color: # 10776-60 Kensington Maple Frame: Color: # SX - Starlight Silver Base Option: GNY Nylon Glides	STUDENT TABLE						
T5	KI	Model # RTEEB36 Ruckus Round Activity Table 36"D Height Adjustable 20" to 33"H (1" Increments) Edge: Color: # EDR - Designer White Top Finish: Color: # 10776-60 Kensington Maple Frame: Color: # SX - Starlight Silver Base Option: GNY Nylon Glides	STUDENT TABLE						

T10	KI	Model # PINR3066T (Training Table) T- Base Pirouette - Fixed Height Base - Flip Nesting Top - with Locking Casters Size: 30"D x 66"W X 29"H Edge: Color: # EDR - Designer White Top Finish: Color: # 10776-60 Kensington Maple Frame: Color: # SX - Starlight Silver	MULTIPUPOSE ROOM						
T6	KIMBALL	Model # Note: Dock Boat Meeting Table Top 48"Dx120"W - Dock Top No Power Rim Style Soften Vinyl Edge: Rim Color: # 405 Designer White Laminate Top: Color: Brighton Maple Model # Note: Dock Boat Meeting Table Base 27"D x 98"W x 27.75"H - 1 3/16" Column Paint: Color: # 405 Designer White Foot & Bridge Paint Color: # 405 Designer White * NOTE: CONTACT REPRESENTATIVE FOR BILL OF MATERIALS (BOM) FOR ALL KIMBALL & NATIONAL PRODUCTS.	CONFERENCE TABLE						
T7	NATIONAL OFFICE FURNITURE	Model # Note: Waveworks 30" Round Top 1 3/16" Rim Style Soften Vinyl Edge: Rim Color: # 405 Designer White Laminate Top: Color: Brighton Maple Model # Note: Table Base: Column Paint: Color: # 405 Designer White Foot & Bridge Paint: Color: # 405 Designer White * NOTE: CONTACT REPRESENTATIVE FOR BILL OF MATERIALS (BOM) FOR ALL KIMBALL & NATIONAL PRODUCTS.	MEETING TABLE						
T8	NATIONAL OFFICE FURNITURE	Model # Note: Waveworks 36" Round Top 1 3/16" Rim Style Soften Vinyl Edge: Rim Color: # 405 Designer White Laminate Top: Color: Brighton Maple Model # Note: Table Base: Column Paint: Color: # 405 Designer White Foot & Bridge Paint: Color: # 405 Designer White * NOTE: CONTACT REPRESENTATIVE FOR BILL OF MATERIALS (BOM) FOR ALL KIMBALL & NATIONAL PRODUCTS.	MEETING TABLE						
T9	KI	Model # SUEFA3672-74P - NO MODESTY PANEL Stout Height Adj Table 36" X 72" X 27-40"H Edge: Color: # EDR - Designer White Top Finish: Color: # 10776-60 Kensington Maple Frame Color: # SX - Starlight Silver Base Option: GNY Nylon Glides	ADA Height - Install @ 30"h WORK TABLE						
SS	Lakeshore	Easy Climb Step Stool Model # HH742 Size: 19- 1/2"W x 21"D X 30"H	Pediatric Step Stool						
SW	Rehab Mart	Platform Swing for Vestibular Therapy Model # 37862 Brand: Southpaw Enterprises SKU - # SPW-120040 Vinyl Pad: # SPW-121802 Spec Provided by End-user	Therapy Platform Swing						

END OF DOCUMENT

EXHIBIT A

ATTACHMENT A

ACKNOWLEDGMENT OF RECEIPT FORM

FURNITURE, FIXTURES & EQUIPMENT

FOR FARMINGTON PRE-K ACADEMY

RFP 2026-01

In acknowledgment of receipt of the FURNITURE, FIXTURES & EQUIPMENT RFP distribution packet #2026-01. The undersigned agrees that he/she has received a complete copy, beginning with the title page and ending with "ATTACHMENT B".

The acknowledgement of the receipt should be signed and returned to the District no later than **November 06, 2025**. Only potential Offerors who elect to return this form will receive copies of all future communications, including amendments to RFP 2026-01, if issued.

FIRM_____

REPRESENTED BY: _____

TITLE: _____ PHONE NO:_____
FAX NO: _____

ADDRESS: _____

CITY:_____ STATE:_____ ZIP CODE:_____

SIGNATURE:_____DATE:_____

This name and address will be used for all correspondence related to document RFP 2026-01. Offeror **does/does not** (circle one) intend to respond to RFP #2026-01 FURNITURE, FIXTURES & EQUIPMENT for FARMINGTON PRE-K ACADEMY.

If Offeror **does not** intend to reply, please give a brief reason for not responding. _____
_____.

RETURN TO:

Lisa Evans
Chief Procurement Officer
Farmington Municipal Schools
3401 East 30th Street, Ste. A
Farmington, NM 87402
Telephone No. (505) 324-9840, ext 1518
Email levans@fms.k12.nm.us

EMAILED COPIES OF THIS FORM WILL BE ACCEPTED.
FAXED RESPONSES TO RFP WILL NOT BE ACCEPTED.

EXHIBIT B

ATTACHMENT B

CAMPAIGN CONTRIBUTION DISCLOSURE FORM

Pursuant to the Procurement Code, Sections 13-1-28, et seq., NMSA 1978 and NMSA 1978, § 13-1-191.1 (2006), as amended by Laws of 2007, Chapter 234, a prospective contractor subject to this section shall disclose all campaign contributions given by the prospective contractor or a family member or representative of the prospective contractor to an applicable public official of the state or a local public body during the two years prior to the date on which a proposal is submitted or, in the case of a sole source or small purchase contract, the two years prior to the date on which the contractor signs the contract, if the aggregate total of contributions given by the prospective contractor or a family member or representative of the prospective contractor to the public official exceeds two hundred fifty dollars ($250) over the two-year period. A prospective contractor submitting a disclosure statement pursuant to this section who has not contributed to an applicable public official, whose family members have not contributed to an applicable public official or whose representatives have not contributed to an applicable public official shall make a statement that no contribution was made.

A prospective contractor or a family member or representative of the prospective contractor shall not give a campaign contribution or other thing of value to an applicable public official or the applicable public official's employees during the pendency of the procurement process or during the pendency of negotiations for a sole source or small purchase contract.

Furthermore, a solicitation or proposed award for a proposed contract may be canceled pursuant to Section 13-1-181 NMSA 1978 or a contract that is executed may be ratified or terminated pursuant to Section 13-1-182 NMSA 1978 if a prospective contractor fails to submit a fully completed disclosure statement pursuant to this section; or a prospective contractor or family member or representative of the prospective contractor gives a campaign contribution or other thing of value to an applicable public official or the applicable public official's employees during the pendency of the procurement process.

The state agency or local public body that procures the services or items of tangible personal property shall indicate on the form the name or names of every applicable public official, if any, for which disclosure is required by a prospective contractor.

THIS FORM MUST BE INCLUDED IN THE REQUEST FOR PROPOSALS AND MUST BE FILED BY ANY PROSPECTIVE CONTRACTOR WHETHER OR NOT THEY, THEIR FAMILY MEMBER, OR THEIR REPRESENTATIVE HAS MADE ANY CONTRIBUTIONS SUBJECT TO DISCLOSURE.

The following definitions apply:

"**Applicable public official**" means a person elected to an office or a person appointed to complete a term of an elected office, who has the authority to award or influence the award of the contract for which the prospective contractor is submitting a competitive

sealed proposal or who has the authority to negotiate a sole source or small purchase contract that may be awarded without submission of a sealed competitive proposal.

"**Campaign Contribution**" means a gift, subscription, loan, advance or deposit of money or other thing of value, including the estimated value of an in-kind contribution, that is made to or received by an applicable public official or any person authorized to raise, collect or expend contributions on that official's behalf for the purpose of electing the official to statewide or local office. "Campaign Contribution" includes the payment of a debt incurred in an election campaign, but does not include the value of services provided without compensation or unreimbursed travel or other personal expenses of individuals who volunteer a portion or all of their time on behalf of a candidate or political committee, nor does it include the administrative or solicitation expenses of a political committee that are paid by an organization that sponsors the committee.

"**Family member**" means a spouse, father, mother, child, father-in-law, mother-in-law, daughter-in-law or son-in-law of (a) a prospective contractor, if the prospective contractor is a natural person; or (b) an owner of a prospective contractor;

"**Pendency of the procurement process**" means the time period commencing with the public notice of the request for proposals and ending with the award of the contract or the cancellation of the request for proposals.

"**Prospective contractor**" means a person or business that is subject to the competitive sealed proposal process set forth in the Procurement Code [Sections 13-1-28 through 13-1-199 NMSA 1978] or is not required to submit a competitive sealed proposal because that person or business qualifies for a sole source or small purchase contract.

"**Representative of a prospective contractor**" means an officer or director of a corporation, a member or manager of a limited liability corporation, a partner of a partnership or a trustee of a trust of the prospective contractor.

Name(s) of Applicable Public Official(s) if any:_____
(Completed by State Agency or Local Public Body)

DISCLOSURE OF CONTRIBUTIONS BY PROSPECTIVE CONTRACTOR:

Contribution Made By: _____

Relation to Prospective Contractor: _____

Date Contribution(s) Made: _____
_____

Amount(s) of Contribution(s) _____
_____

Nature of Contribution(s) _____
_____

Purpose of Contribution(s) _____
_____

(Attach extra pages if necessary)

_____ _____
Signature Date

_____
Title (position)

--OR—

NO CONTRIBUTIONS IN THE AGGREGATE TOTAL OVER TWO HUNDRED FIFTY DOLLARS ($250) WERE MADE to an applicable public official by me, a family member or representative.

_____ _____
Signature Date

_____
Title (Position)

EXHIBIT C

ATTACHMENT C

CONFLICT OF INTEREST AND
DEBARMENT/SUSPENSION CERTIFICATION FORM

CONFLICT OF INTEREST

As utilized herein, the term "Vendor" shall mean that entity submitting a proposal to Farmington Municipal Schools in response to the above referenced bids/request for proposals.

The authorized Person, Firm and/or Corporation states that to the best of his/her belief and knowledge: No employee or board member of Farmington Municipal Schools (or close relative), with the exception of the person(s) identified below, has a direct or indirect financial interest in the Vendor or in the proposed transaction. Vendor neither employs, nor is negotiating to employ, any Farmington Municipal Schools employee, board member or close relative, with the exception of the person(s) identified below. Vendor did not participate, directly or indirectly, in the preparation of specifications upon which the quote or offer is made. If the Vendor is a New Mexico State Legislator or if a New Mexico State Legislator holds a controlling interest in Vendor, please identify the legislator: _____ List below the name(s) of any Farmington Municipal Schools employee, board member or close relative who now or within the preceding 12 months (1) works for the
Vendor;
(2) has an ownership interest in the Vendor (other than as an owner of less than 1% of Vendor's stock, if Vendor is a publicly traded corporation); (3) is a partner, officer, director, trustee or consultant to the Vendor; (4) has
received grant, travel, honoraria or other similar support from Vendor; or (5) has a right to receive royalties from the vendor.

DEBARMENT/SUSPENSION STATUS

The Vendor certifies that it is not suspended, debarred or ineligible from entering into contracts with the Federal Government, or any State agency or local public body, or in receipt of a notice or proposed debarment from any Federal or State agency or local public body. The vendor agrees to provide immediate notice to Farmington Municipal Schools' Chief Procurement Officer in the event of being suspended, debarred or declared ineligible by any department or agency of the Federal government, or any agency of local public body of the State of New Mexico, or upon receipt of a notice of proposed debarment that is received after the submission of the quote or offer but prior to the award of the purchase order or contract.

CERTIFICATION
The undersigned hereby certifies that he/she has read the above CONFLICT OF INTEREST and

DEBARMENT/SUSPENSION Status requirements and that he/she understands and will comply with these requirements. The undersigned further certifies that they have the authority to certify compliance for the vendor named **and that the information contained in this document is true and accurate to the best of their knowledge.**

Signature:_____ Date:_____

Name of Person Signing (typed or printed): _____

Title: _____ Email:_____

Name of Company (typed or printed): _____

Address: _____ City/_____

State/Zip: _____

Telephone: _____ Email: _____