


New Henry Clay High School

➤ Completed/Work in Progress:

- Geothermal well field drilling at the south end of the site is complete.
- KAWC installation of main waterline is complete.
- ICF and CIP concrete formwork placing and pouring, and the installation of IFAs at ICF walls is in progress.
- Laying of CMU walls and the installation of hollow metal frames is underway.
- Under-slab plumbing/electrical and concrete slabs are in progress.
- Steel erection is underway in areas A, B and C.
- Area D concrete roof structure is complete.
- Above ceiling MEP installation is in progress at areas A, B and C.
- Installation of Stairs A, B, C, D, E & F is complete.
- West driveway retaining wall construction is complete.
- Interior metal stud wall & soffit framing in progress at Areas A, B & C.
- Area A & Area B roofing is in progress.
- Mechanical penthouse construction is in progress

➤ Upcoming Look Ahead:

- Continue site grading.
- Continue with ICF and CIP concrete walls.
- Continue laying CMU walls.
- Continue with under-slab plumbing and electrical.
- Continue pouring concrete slabs on grade.
- Continue installing IFAs and hollow metal frames.
- Continue with steel erection.
- Continue with above ceiling MEP installation.

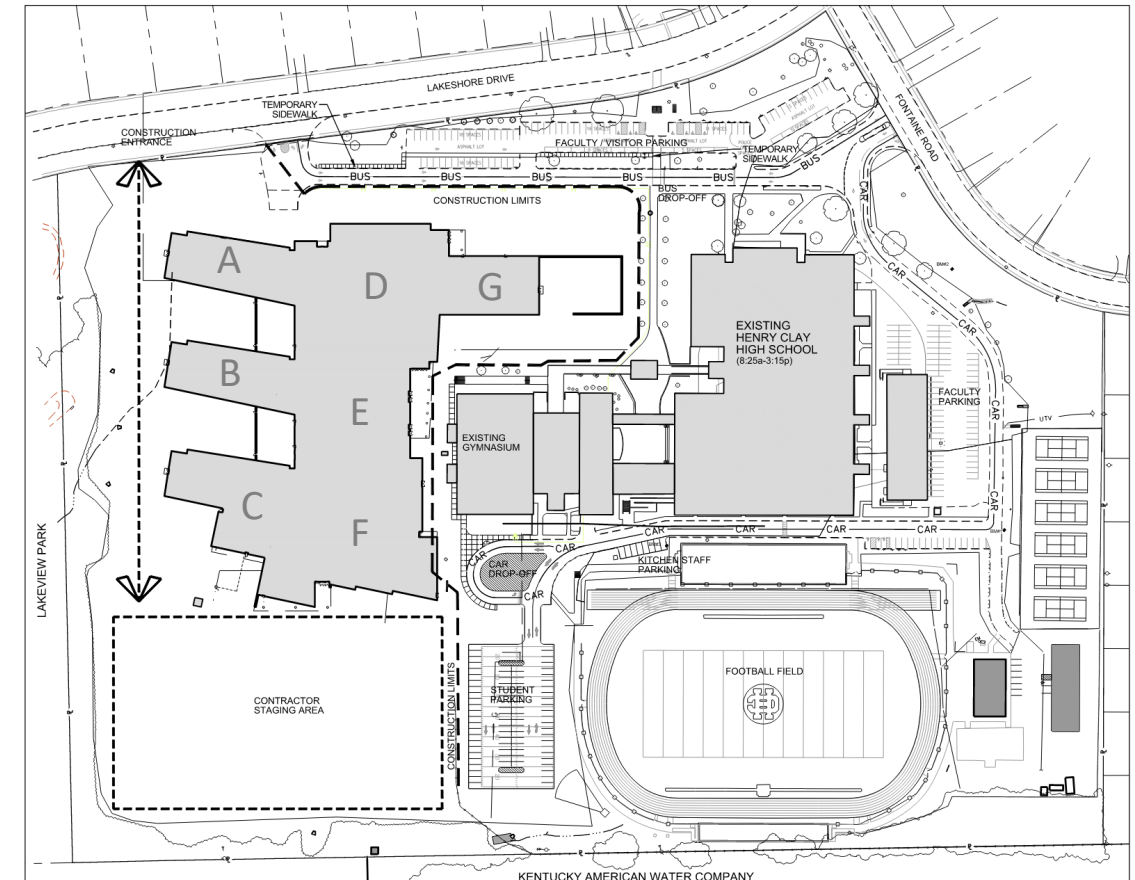

B PHASE 1 - BUILDING CONSTRUCTION CIRCULATION
SCALE: N.T.S.

New Henry Clay High School


Areas A & B (Classroom Wings): Stone & Brick Veneer Masonry is in Progress



Week Ending June 12, 2026


New Henry Clay High School

[Left Image]: Area C (Classroom Wing): Stair F Concrete Stairs/Plinth is Complete & Stairs are Installed
[Right Image]: Area C (Kitchen/Cafeteria/Classroom Wing): Steel Erection & CMU Construction Progress

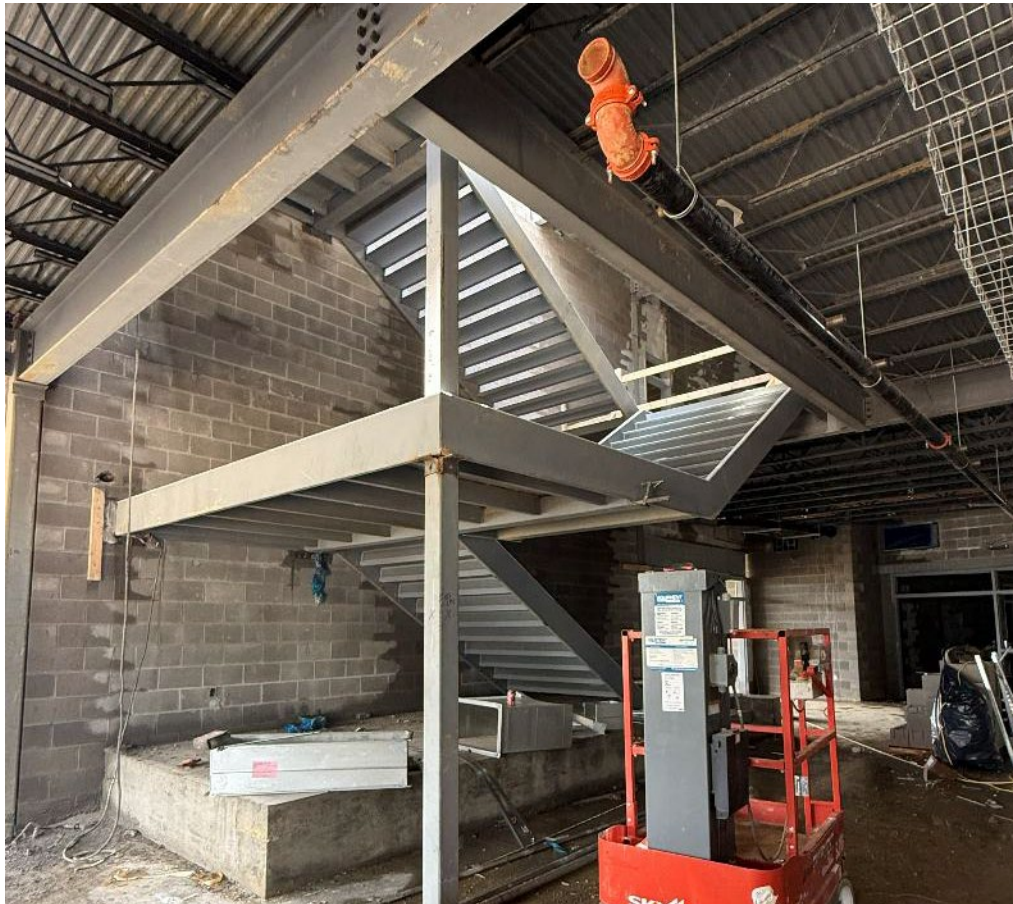

New Henry Clay High School



Level 1: Area E (Gym) & North-South Corridor: Light Gauge Framing in Progress for Display Cases & Soffits

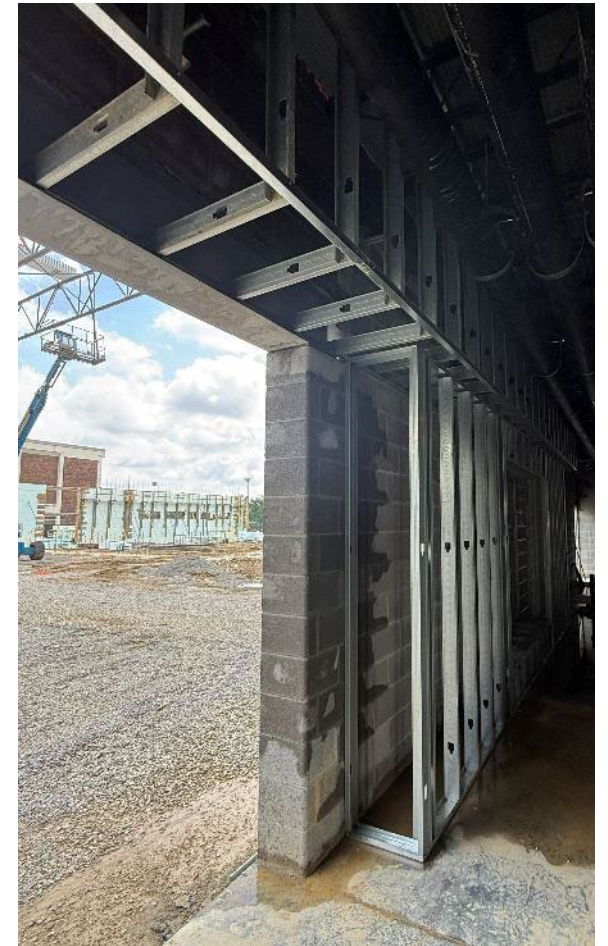

Week Ending June 12, 2026

New Henry Clay High School

Area E Level 2 (Gym): Concrete Topper / Slab at Level 2 Bleachers is Complete, ICF and IFA Construction Progress, Steel Erection for the Roof is Complete & Steel Decking is in Progress

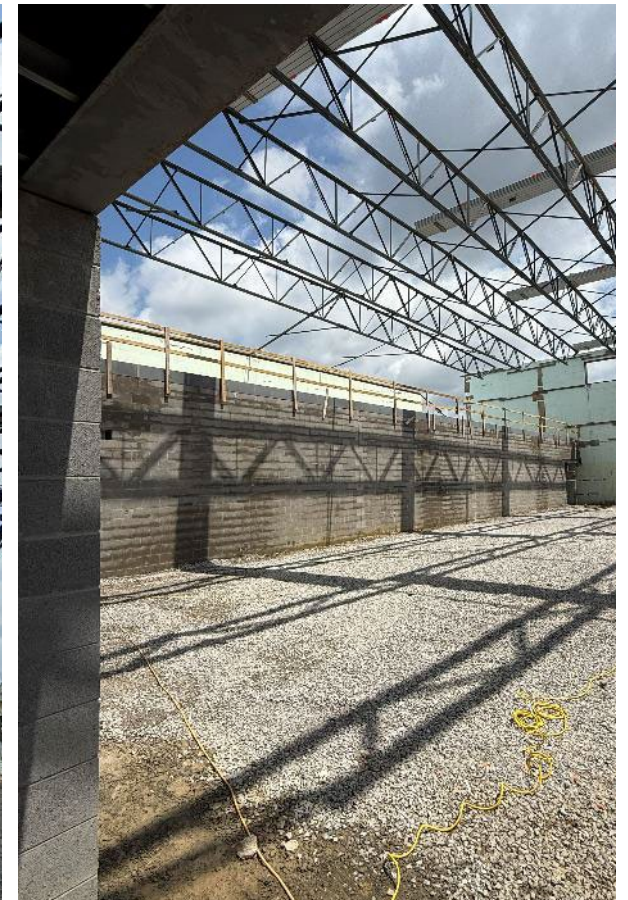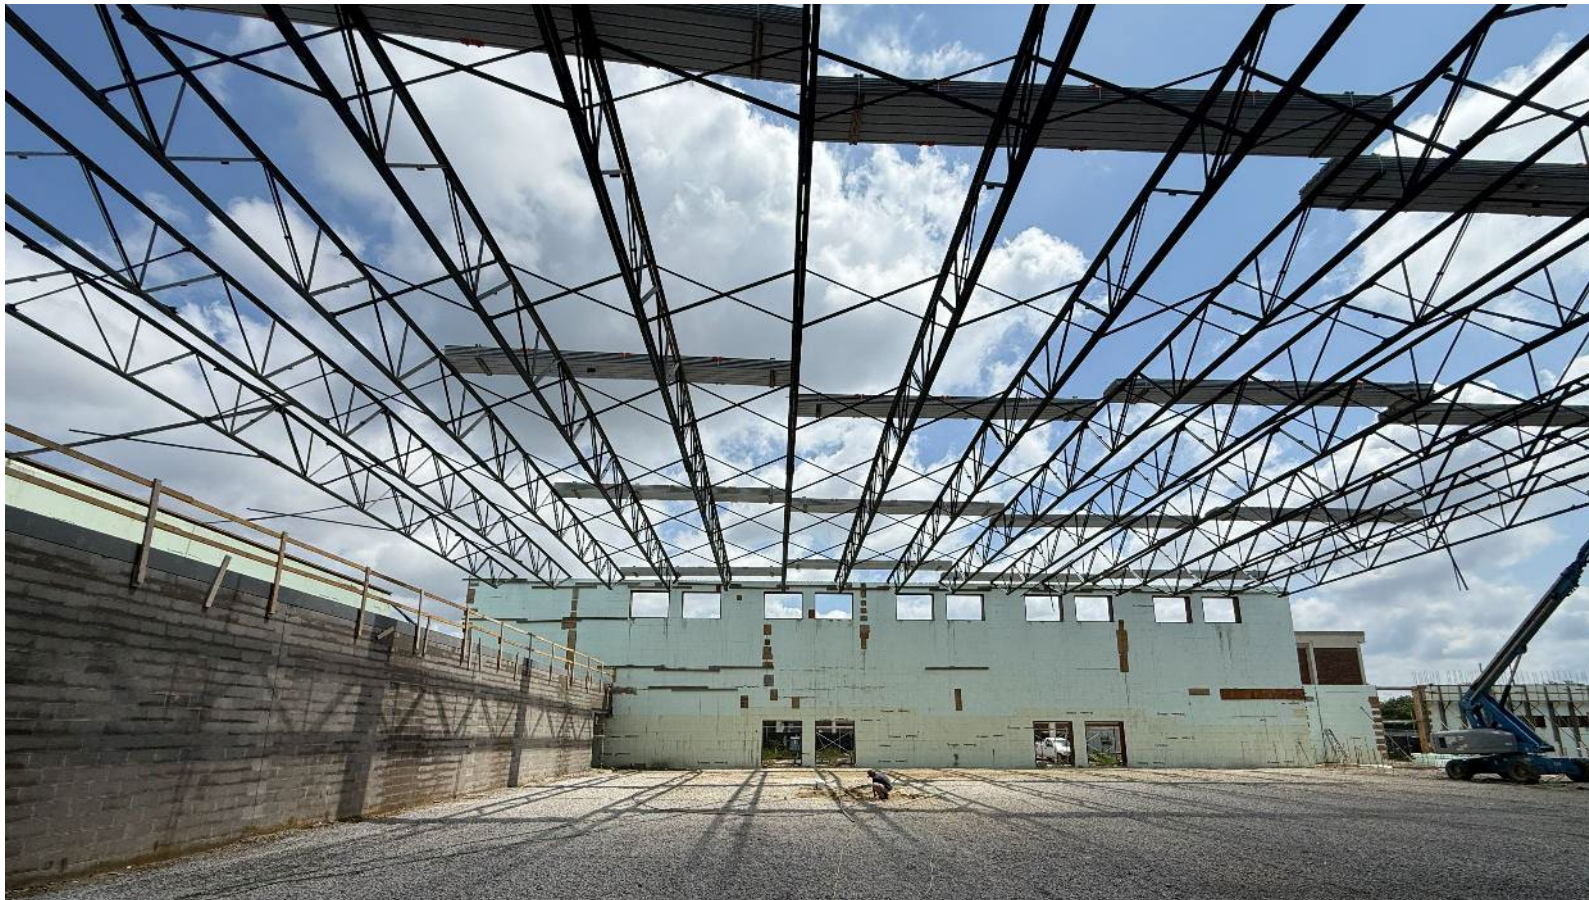

New Henry Clay High School

Area E Level 2 (Gym): Concrete Topper / Slab at Level 2 Bleachers is Complete, ICF and IFA Construction Progress, Steel Erection for the Roof is Complete & Steel Decking is in Progress



Week Ending June 12, 2026

New Henry Clay High School

Level 2 Area G (Media Center): ICF Construction & IFA Installation, Steel Erection & Partial Floor Slab in Progress



Week Ending June 12, 2026