1 FIRST FLOOR PLAN
A100 1/16" = 1'-0"

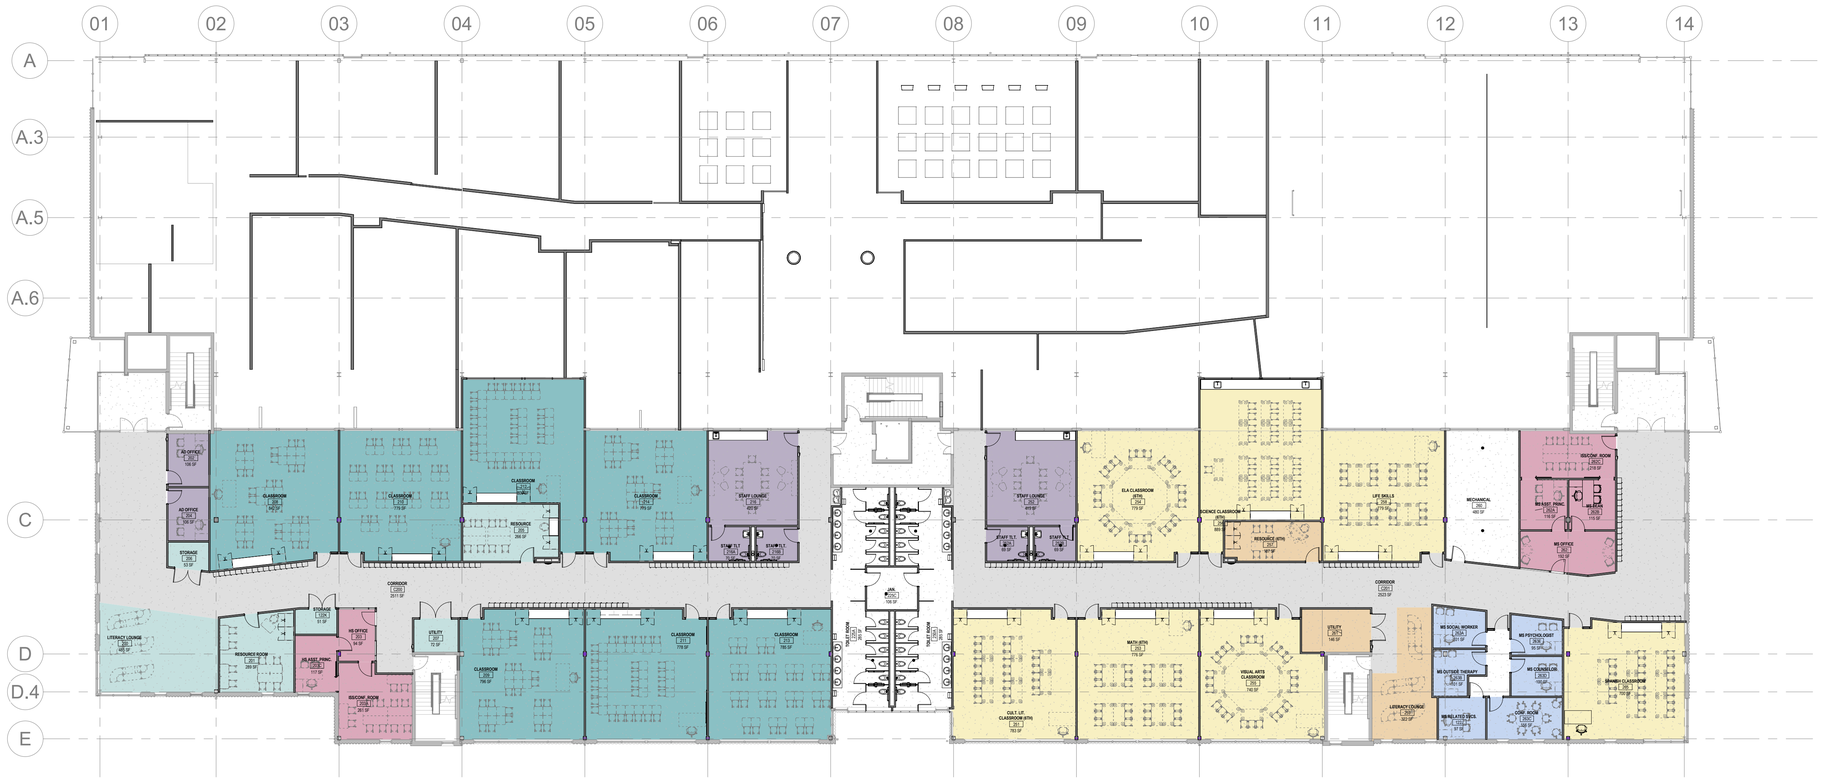

2 SECOND FLOOR PLAN
A100 1/16" = 1'-0"

FLOOR PLAN LEGEND

- ARCHITECTURAL PROJECT AREA
- PARTITION TO BE PROVIDED
- 1 HOUR FIRE BARRIER
- 2 HOUR FIRE BARRIER
- SMOKE PARTITION
- *SEE LIFE SAFETY PLANS FOR FULL RANGE OF FIRE AND SMOKE RATED ASSEMBLIES
- STC 50 PARTITION
- EXISTING PARTITION TO REMAIN
- DOOR - KEYED TO DOOR SCHEDULE

ikm Architecture
11 Stanwix Street, Suite 2200, Pittsburgh, PA 15222

Revisions

No.	Date	Description

Issue Date - 06.12.2026
DD PROGRESS SET

NOT FOR CONSTRUCTION

Elmhurst - ECS
743 Technology Drive
Pittsburgh, PA 15219

26-005 ELMHURST - ECS MIDDLE / HIGH SCHOOL

FIRST AND SECOND FLOOR OVERALL PLAN

Project North | True North

A100

6/12/2026 5:44:35 PM Autodesk Docs://26-005_Elmhurst - ECS Middle High School_R25/26-005_Elmhurst - ECS Middle High School_Fit Out_2025.rvt

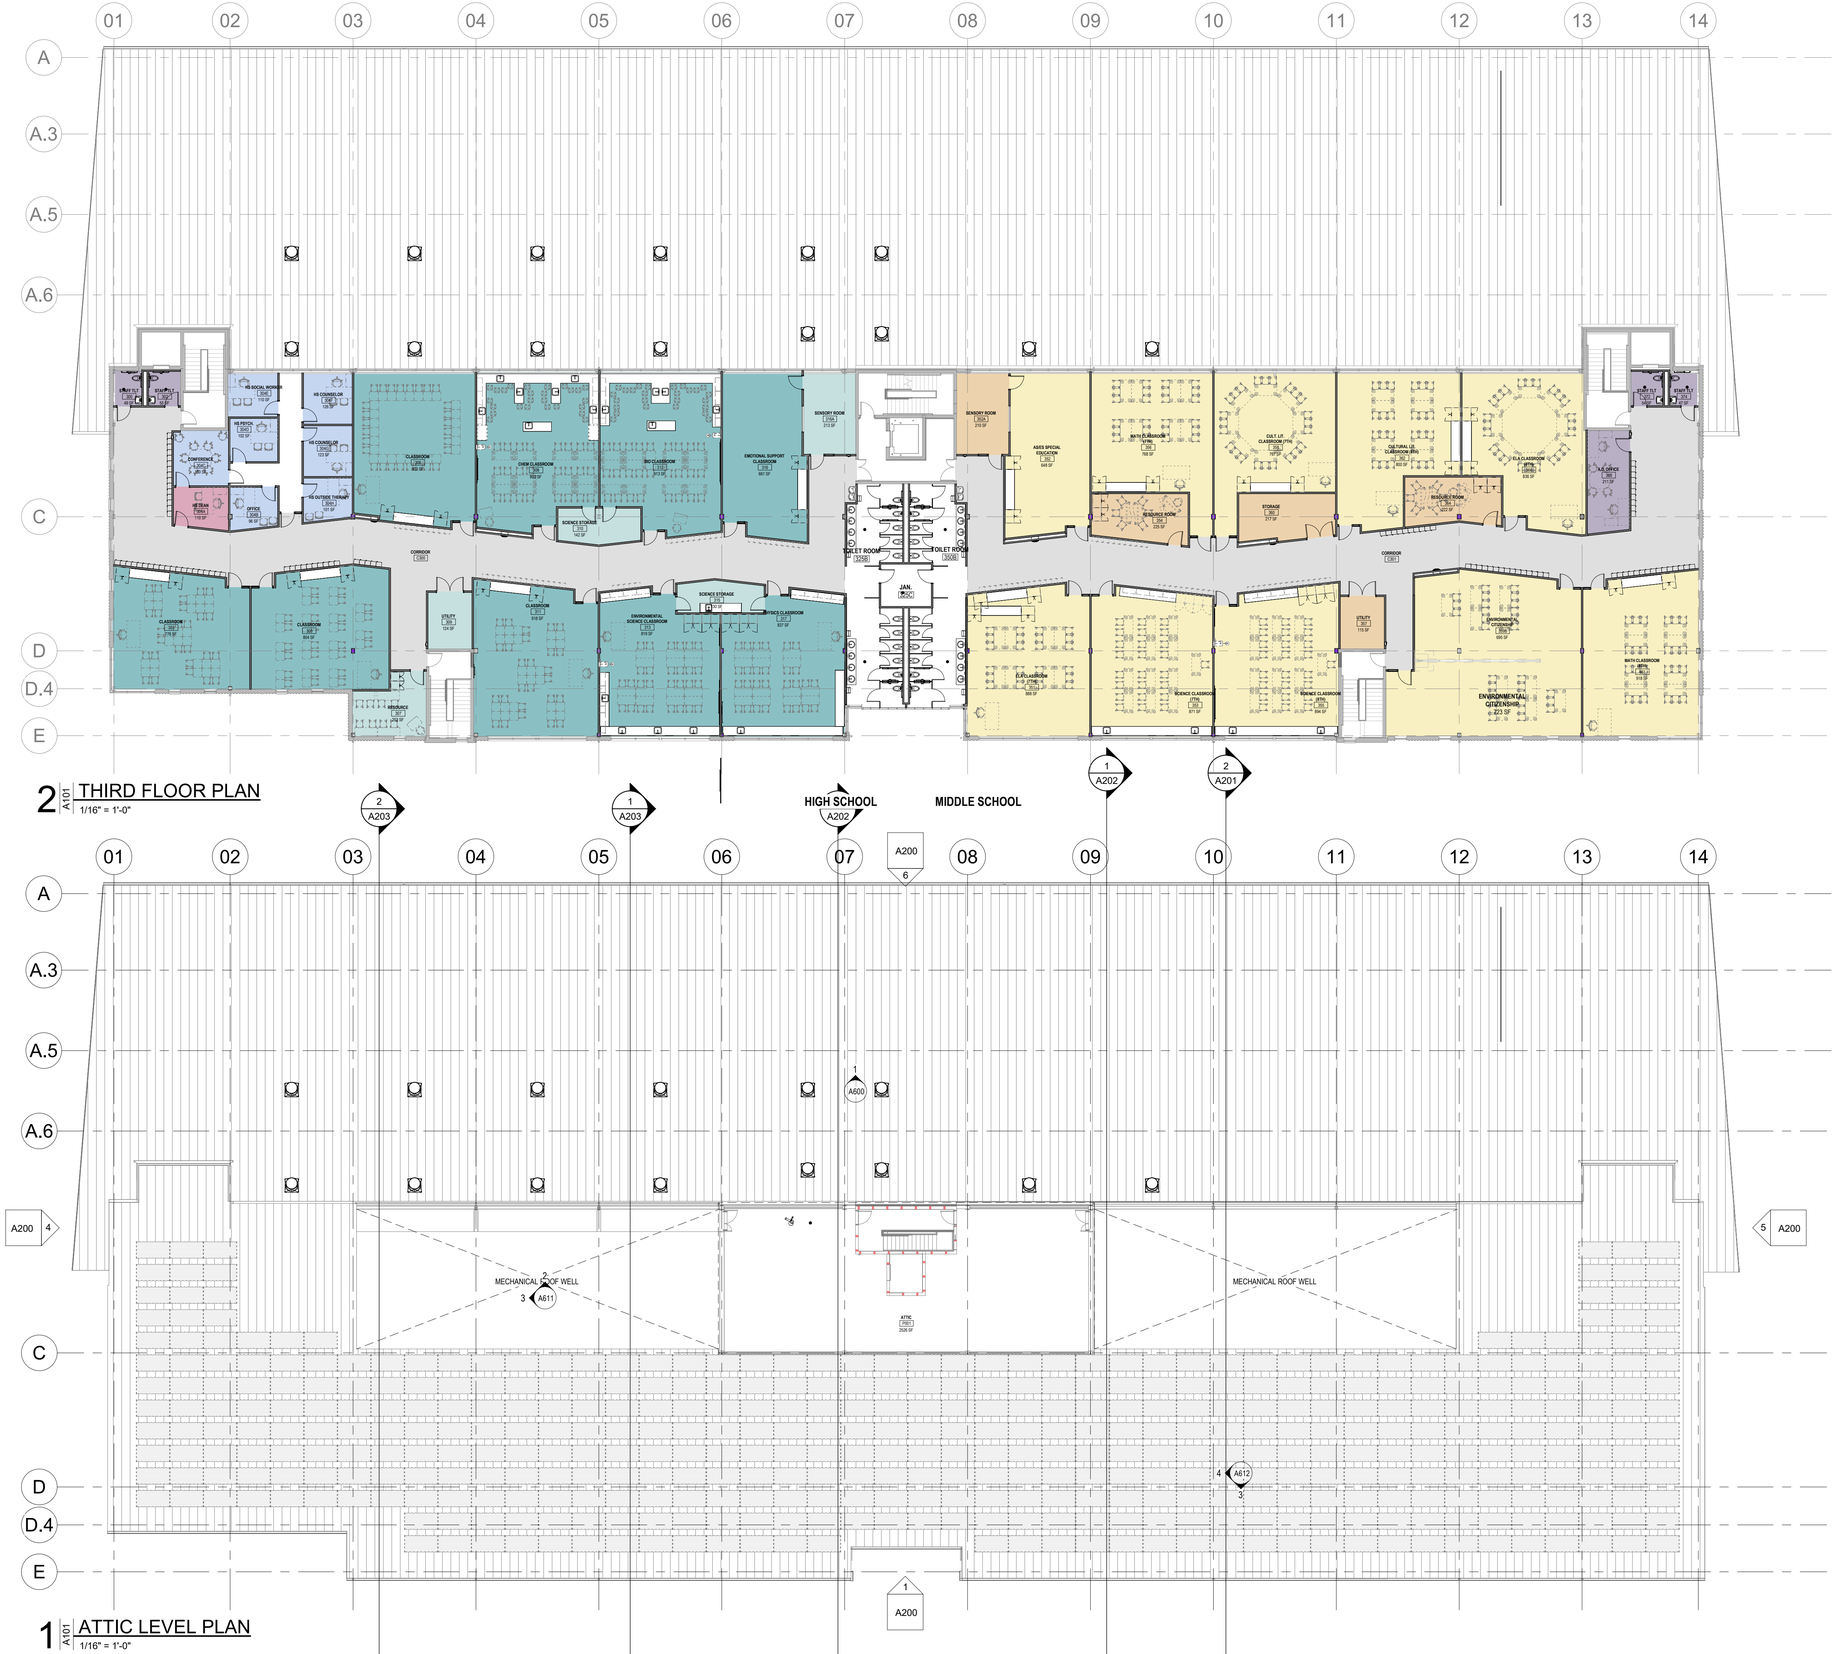

2 A101 THIRD FLOOR PLAN
1/16" = 1'-0"

1 A101 ATTIC LEVEL PLAN
1/16" = 1'-0"

FLOOR PLAN LEGEND

- ARCHITECTURAL PROJECT AREA
- PARTITION TO BE PROVIDED
- 1 HOUR FIRE BARRIER
- 2 HOUR FIRE BARRIER
- SMOKE PARTITION
- *SEE LIFE SAFETY PLANS FOR FULL RANGE OF FIRE AND SMOKE RATED ASSEMBLIES
- STC 50 PARTITION
- EXISTING PARTITION TO REMAIN
- DOOR - KEYED TO DOOR SCHEDULE (800)

ikm Architecture
11 Stanwix Street, Suite 2200, Pittsburgh, PA 15222

Revisions		
No.	Date	Description

Issue Date - 06.12.2026
DD PROGRESS SET

NOT FOR CONSTRUCTION

Elmhurst - ECS
743 Technology Drive
Pittsburgh, PA 15219

26-005 ELMHURST - ECS MIDDLE / HIGH SCHOOL

THIRD FLOOR AND ATTIC OVERALL PLAN

Project North | True North

A101

6/12/2026 5:26:15 PM Autodesk Docs://26-005_Elmhurst - ECS Middle High School_R25/26-005_Elmhurst - ECS Middle High School_Fit Out_2025.rvt