


SHEET NOTES

1. REFER TO TYPICAL MOUNTING HEIGHTS AND ADA DIMENSIONAL STANDARDS ON 631.01.
2. PROVIDE IN-WALL BACKING FOR ALL WALL-MOUNTED ITEMS.
3. INTERIOR DRYWALL 1/2" (OR TO MATCH EXISTING, VERIFY IN FIELD) W/ LEVEL 4 FINISH; EXTEND MIN. 4" ABOVE SUSPENDED CEILING; ORANGE PEEL TEXTURE TYP.; PAINT TO MATCH EXISTING ADJACENT WALLS

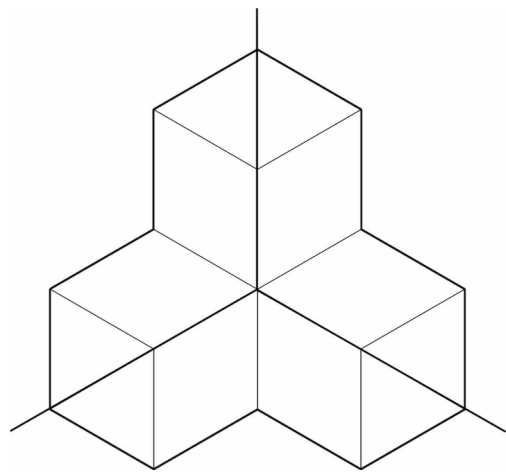

MEDFORD SCHOOL DISTRICT
KENNEDY ELEMENTARY
RESTROOM REMODELS

2860 N Keene Way Dr
Medford, OR 97504

Project

Consultant

Revisions

No.	Description	Date
1	ADDENDUM #1	6/12/2026
2	ADDENDUM #2	6/18/2026

Stamp



Issuance

CONSTRUCTION
DOCUMENTS

Date

5/29/2026

Project Number

26-14

Drawing Title

INTERIOR
ELEVATIONS, DOOR
SCHEDULE

Sheet No



A5.01

DOOR AND FRAME SCHEDULE

DOOR AND FRAME SCHEDULE												
MARK	DOORS					FRAMES					HARDWARE SET	NOTES
	OPENING SIZE		TYPE	MAT	FIN	TYPE	MAT	FIN				
	WIDTH	HGT.										
101	3'-0"	6'-8"	FLUSH	HM	PAINT; SCHOOL IVORY	WRAPPED THROAT	HM	PAINT; SCHOOL IVORY	OFOI	RESTROOM HARDWARE COMPLY WITH OSSC 1010.2 / 1210.3.2		
102	3'-0"	6'-8"	FNV	VIF	PAINT TOUCH-UP	VIF	VIF	PAINT TOUCH-UP	OFOI	EXISTING DOOR TO BE SALVAGED & REINSTALLED		
103	3'-0"	6'-8"	FNV	VIF	PAINT TOUCH-UP	VIF	VIF	PAINT TOUCH-UP	OFOI	EXISTING DOOR TO BE SALVAGED & REINSTALLED		
104	3'-0"	6'-8"	FLUSH	HM	PAINT; SCHOOL IVORY	WRAPPED THROAT	HM	PAINT; SCHOOL IVORY	OFOI	RESTROOM HARDWARE COMPLY WITH OSSC 1010.2 / 1210.3.2		
105	3'-0"	6'-8"	FLUSH	HM	PAINT; SCHOOL IVORY	WRAPPED THROAT	HM	PAINT; SCHOOL IVORY	OFOI	RESTROOM HARDWARE COMPLY WITH OSSC 1010.2 / 1210.3.2		
106	3'-0"	6'-8"	HG	HM	PAINT; SCHOOL IVORY	WRAPPED THROAT	HM	PAINT; SCHOOL IVORY	OFOI			
107	3'-0"	6'-8"	HG	HM	PAINT; SCHOOL IVORY	WRAPPED THROAT	HM	PAINT; SCHOOL IVORY	OFOI			

SELECT FFE RESPONSIBILITY MATRIX

ITEM DESCRIPTION	PROVIDED / INSTALLED / RESPONSIBILITY			Comments
	OF/CI	OF/CI	OF/OI	
GRAB BARS	X			
MIRRORS	X			
PAPER TOWEL DISPENSER		X		
SANITARY NAPKIN RECEPTACLES		X		
SOAP DISPENSER		X		
TOILET PAPER DISPENSER		X		

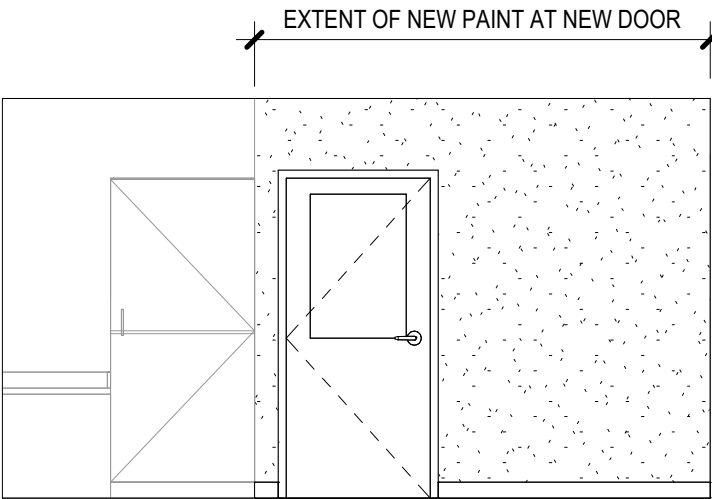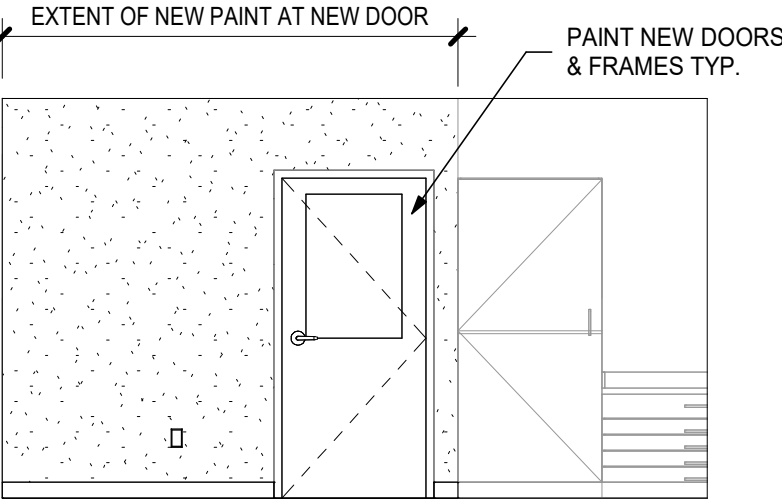


9 CLASSROOM 2C - EAST

1/4" = 1'-0"


10 CLASSROOM 2A - EAST

1/4" = 1'-0"

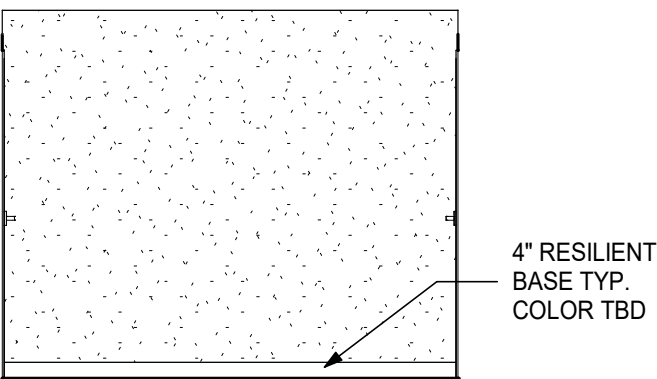


5 MAPS RESTROOM - EAST

1/4" = 1'-0"

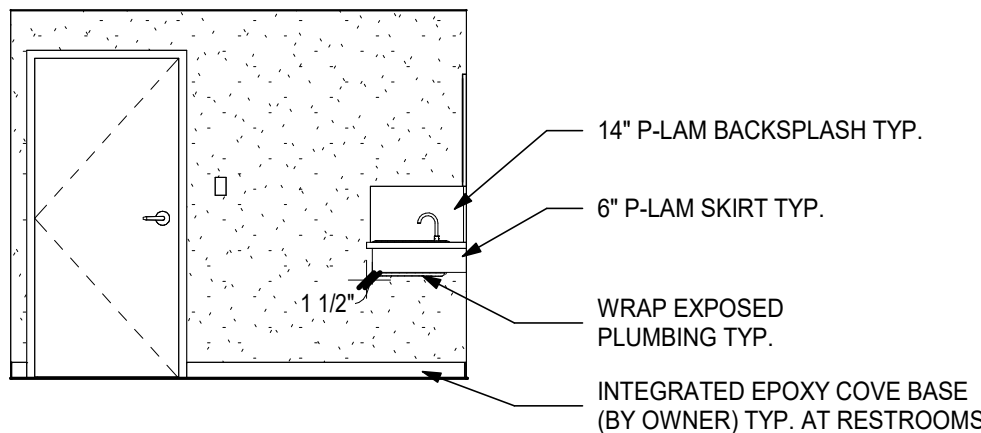


6 MAPS RESTROOM - SOUTH

1/4" = 1'-0"

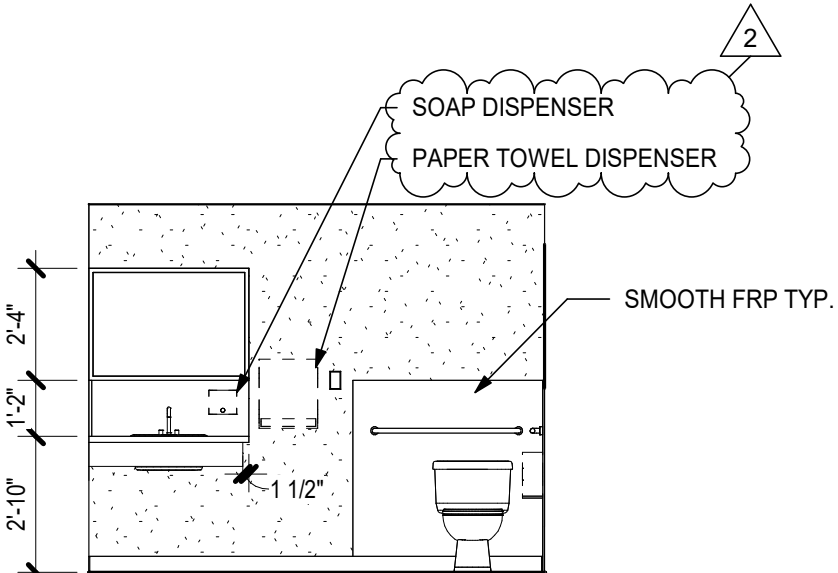


7 MAPS RESTROOM - WEST

1/4" = 1'-0"

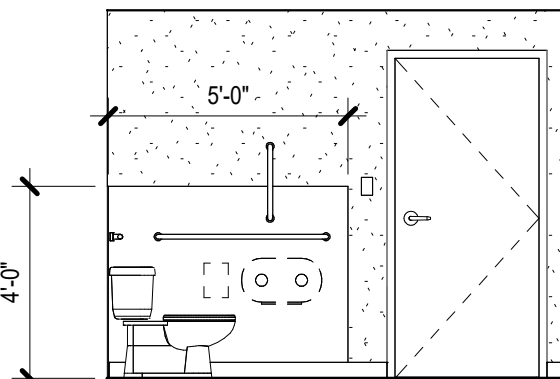


8 MAPS RESTROOM - NORTH

1/4" = 1'-0"

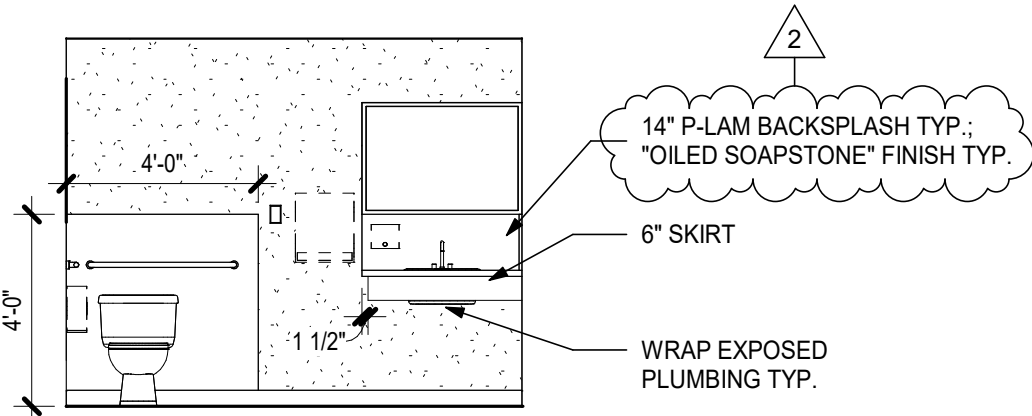


1 STAFF RESTROOM - EAST

1/4" = 1'-0"

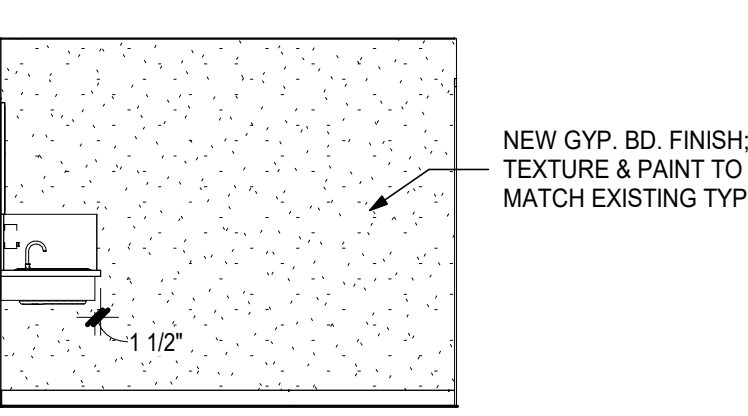


2 STAFF RESTROOM - SOUTH

1/4" = 1'-0"

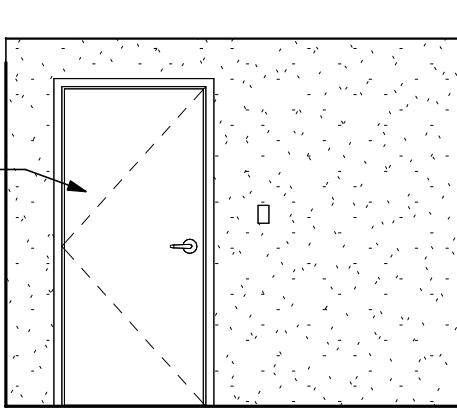

3 STAFF RESTROOM - WEST

1/4" = 1'-0"

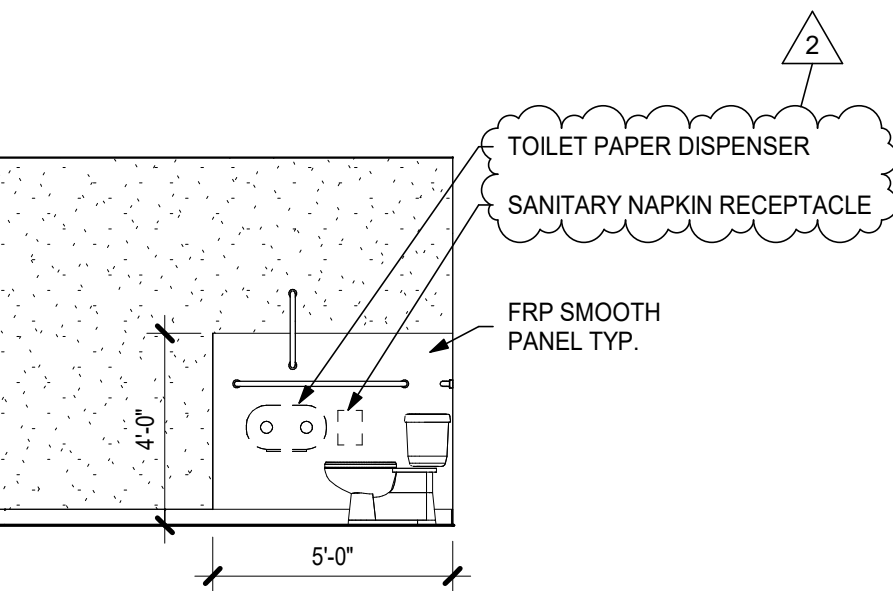

4 STAFF RESTROOM - NORTH

1/4" = 1'-0"