
HAYSVILLE USD 261

Preliminary Project Timeline **7.06.15**

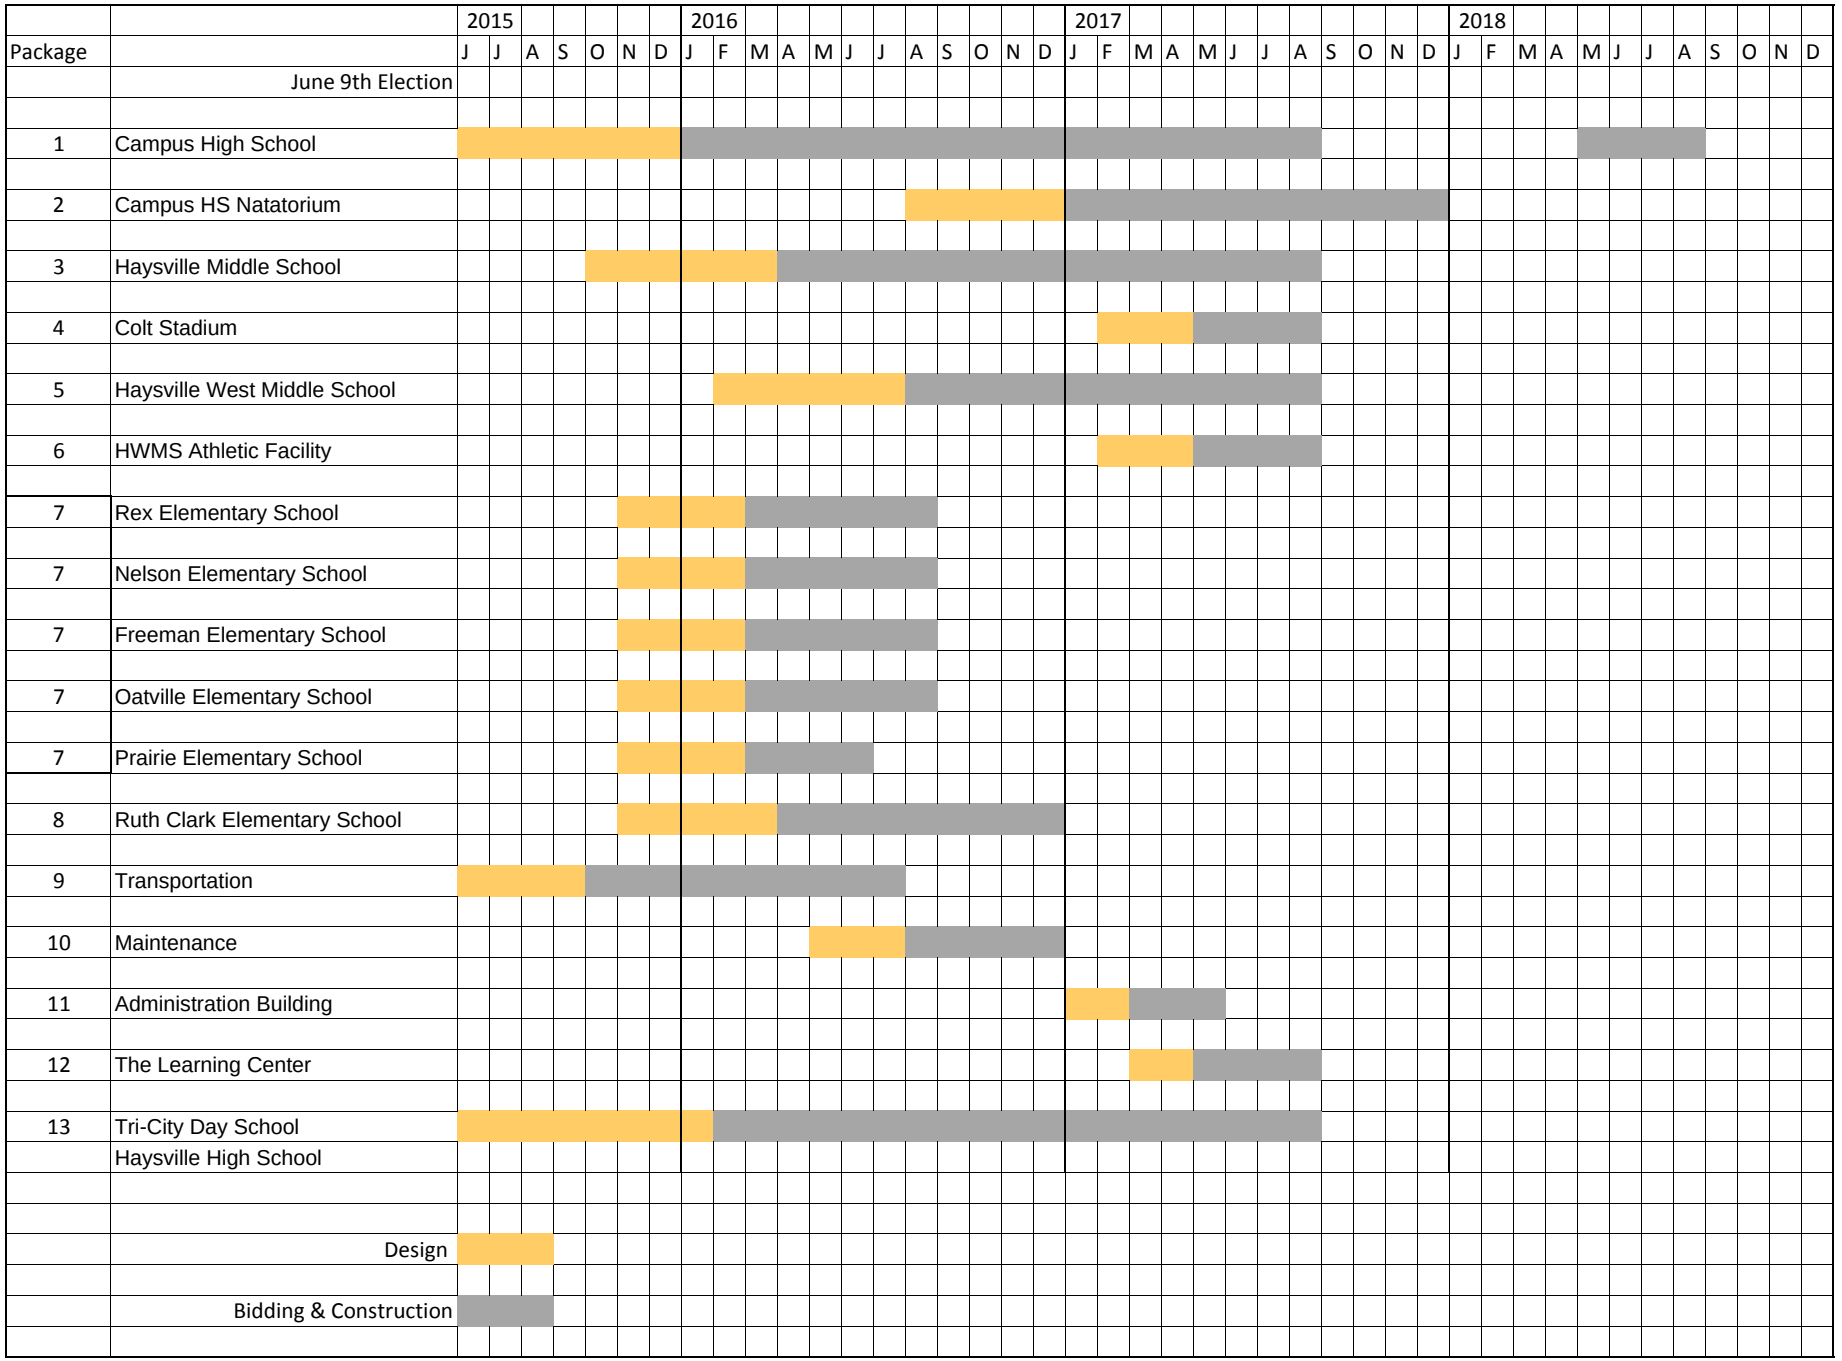

HAYSVILLE USD 261

BOND PROJECTS

- TRANSPORTATION
- CAMPUS HIGH SCHOOL
- HHS / TRI-CITY SCHOOL
- HAYSVILLE MIDDLE SCHOOL

THE ARCHITECT HAS REVIEWED THE FOLLOWING INFORMATION WITH THE USD 261 FACILITY REVIEW COMMITTEE

USD 261 HAYSVILLE SCHOOLS

DEC. 14, 2015

HOWARD+HELMER architecture

SOUTH LEG OF UTILITY TUNNEL (ABANDONED)

EXISTING TRANSPORTATION AND MAINTENANCE BUILDING

(2) 3" CONDUIT FOR TELECOM/DATA INTERCONNECT TO MAINT. BLDG.

SEE CIVIL FOR DRAINAGE PIPING

FREEMAN ELEMENTARY SCHOOL

24 EMP

35' Building Setback Line

EXISTING DRIVE TO REMAIN

EXISTING APPROACH TO REMAIN

1" Oak

36" Cottonwood

24" Elm

MAINT. GATES

BRICK PANEL FENCE CORNER

6' HIGH CHAIN LINK FENCING

26' ROLLING GATE WITH OPERATOR AND CARD READER

NEW CONC. APPROACH PER CITY STANDARDS

8" CONC. PAVING

SEE CIVIL FOR EXTENT OF DRAINAGE WORK

4 CAR

(2) TYP. AT EA. OH DOOR

CHAIN LINK GATE WITH CARD READER LOCK

SIDEWALK WITH TURN-DOWN EDGE

NEW TRANSPORTATION BUILDING
REF. CIVIL FOR FINISH FLOOR ELEV.

WASTE OIL TANK

TRAILER

BUS ENGINE BLOCK HEATER OUTLET POST AT EA. STALL (22 REQ'D.) SEE ELECT.

2 CAR

RADIO TOWER

75 EMP

MERIDIAN

72 TOTAL BUSES
26 TOTAL CAR

20 CAR

GAS TANK

DIESEL TANK

2,000 GAL. UNLEADED

6,000 GAL. DIESEL

STORM DETENTION BORROW PIT AREA (2.5 ACRES)

1 SITE ARCHITECTURAL PLAN
1"=30'-0"

N

SITE PLAN LEGEND

- CONCRETE
- ASPHALT
- 6'-0" SECURITY FENCE
- PETROLEUM OR NATURAL GAS PIPE LINE
- EASEMENT LINE

GENERAL NOTES

1. G.C. IS RESPONSIBLE FOR SURVEYING EXISTING SITE CONDITIONS AND NOTIFYING ARCHITECT OF ANY DISCREPANCIES.
2. UNLESS NOTED OTHERWISE, DIMENSIONS ARE TO FACE OF CURB, FACE OF WALL, AND EDGE OR CONCRETE WORK (TYP.).
3. BACKFILL W/TOPSOIL (6" MIN.) TO WITHIN 1/2" OF TOP OF SIDEWALKS AND CURBS WITHIN LIMITS OF CONSTRUCTION.
4. DO NOT DISTURB SITE BENCH MARKS.
5. REF. CIVIL, MECH, AND ELEC. FOR COORDINATION OF UTILITIES.
6. REF. CIVIL FOR LIMITS OF CONSTRUCTION.
7. STRIP AND STOCKPILE 6" OF TOPSOIL TO BE USED IN LANDSCAPE AREAS.

CONSTRUCTION PLAN NOTES

1. BASE BID ASPHALT PAVING, REF. 6/SA-1.2. CONCRETE PAVING BID ALT. #2. SEE CIVIL.
2. PAVEMENT MARKING, SEE CIVIL.
3. CONCRETE APPROACH, SEE CIVIL.
4. CONCRETE PAVING. REF. SOILS REPORT AND SEE CIVIL.
5. PRECAST CONCRETE PARKING BUMPER BLOCKS. SEE SPEC.
6. 4" CONCRETE SIDEWALK OVER 2" GRANULAR FILL. REF. DETAILS 3 & 5/SA-1.2.
7. ALIGN EDGE OF SIDEWALK WITH FACE OF BUILDING.
8. FUEL ISLAND. 6,000 GAL. DIESEL AND 2,000 GAL GAS IN FLAME SHIELD TANKS. SET PER KDHE REQUIREMENTS. INSTALL NEW PUMPS. SEE ELECTRICAL FOR CONNECTION REQUIREMENTS.
9. PIPE BOLLARD. REF. DETAIL 4/SA-1.2. MAX. 4' SPACING AROUND TANK PERIMETER.
10. HANDICAP CURB RAMP. REF. DTLS 1, 2/SA-1.2.
11. ROLLING CHAIN LINK GATE WITH OPERATOR, REF. DETAIL 14, 15 & 16/SA-1.2. SEE ELECT.
12. CONCRETE EQUIPMENT PADS UNDER ALL EQUIPMENT. SEE STRUCT., MECH. & ELEC. PLANS.
13. PIPE BOLLARD, SEE DETAIL 4/SA-1.2.
14. BRICK ACCENT WALL. REF. DETAIL 12/SA-1.2.
15. 6' HIGH CHAIN LINK FENCE. REF. DETAIL 13/SA-1.2.
16. 4' WIDE x 6' HIGH CHAIN LINK GATE WITH CARD READER LOCK.
17. HANDICAP ACCESSIBLE SIGN. REF. DETAIL 10/SA-1.2.
18. "STOP" SIGN, SEE CIVIL.
19. SEED ALL GRADED AREAS DISTURBED BY CONSTRUCTION. SEE SPECS.
20. PAINTED DIRECTIONAL ARROWS. SEE DETAILS 7 AND 8/SA-1.2.
21. LIGHT POLE, REF. ELECT.
22. BUS HEATER POST. SEE ELECT.
23. TRANSFORMER. SEE ELECT.
24. PROJECT SIGN, REF. 11/SA-1.2.
25. CARD READER ACCESS. REF. DTL. 9/SA-1.2.
26. RADIO TOWER. SEE ELECTRICAL AND SPECIFICATIONS.

DATE
BIDDING
10/12/15

HOWARD+HELMER
architecture
www.howardandhelmer.com

3500 north rock road
bldg. 500 wichita, ks 67226
316.634.1111(p) 316.634.1076 (f)

JAMES L. NIGHTINGALE
LICENSED
3297
KANSAS
PROFESSIONAL ARCHITECT
10-15-15

project no.
1583.00

The drawing and all information herein is the exclusive property of Howard & Helmer Architects, P.A. and is not to be copied or used in any way without the express written consent of Howard & Helmer Architects, P.A. All drawings, specification, ideas, designs and arrangements appearing herein constitute original and unpublished Work of its Artist.


Copyright © 2015
Howard & Helmer
Architects, P.A.

USD 261 HAYSVILLE SCHOOLS

HAYSVILLE USD 261
TRANSPORTATION FACILITY
7337 S. MERIDIAN
HAYSVILLE, KANSAS

sheet

SA-1.1

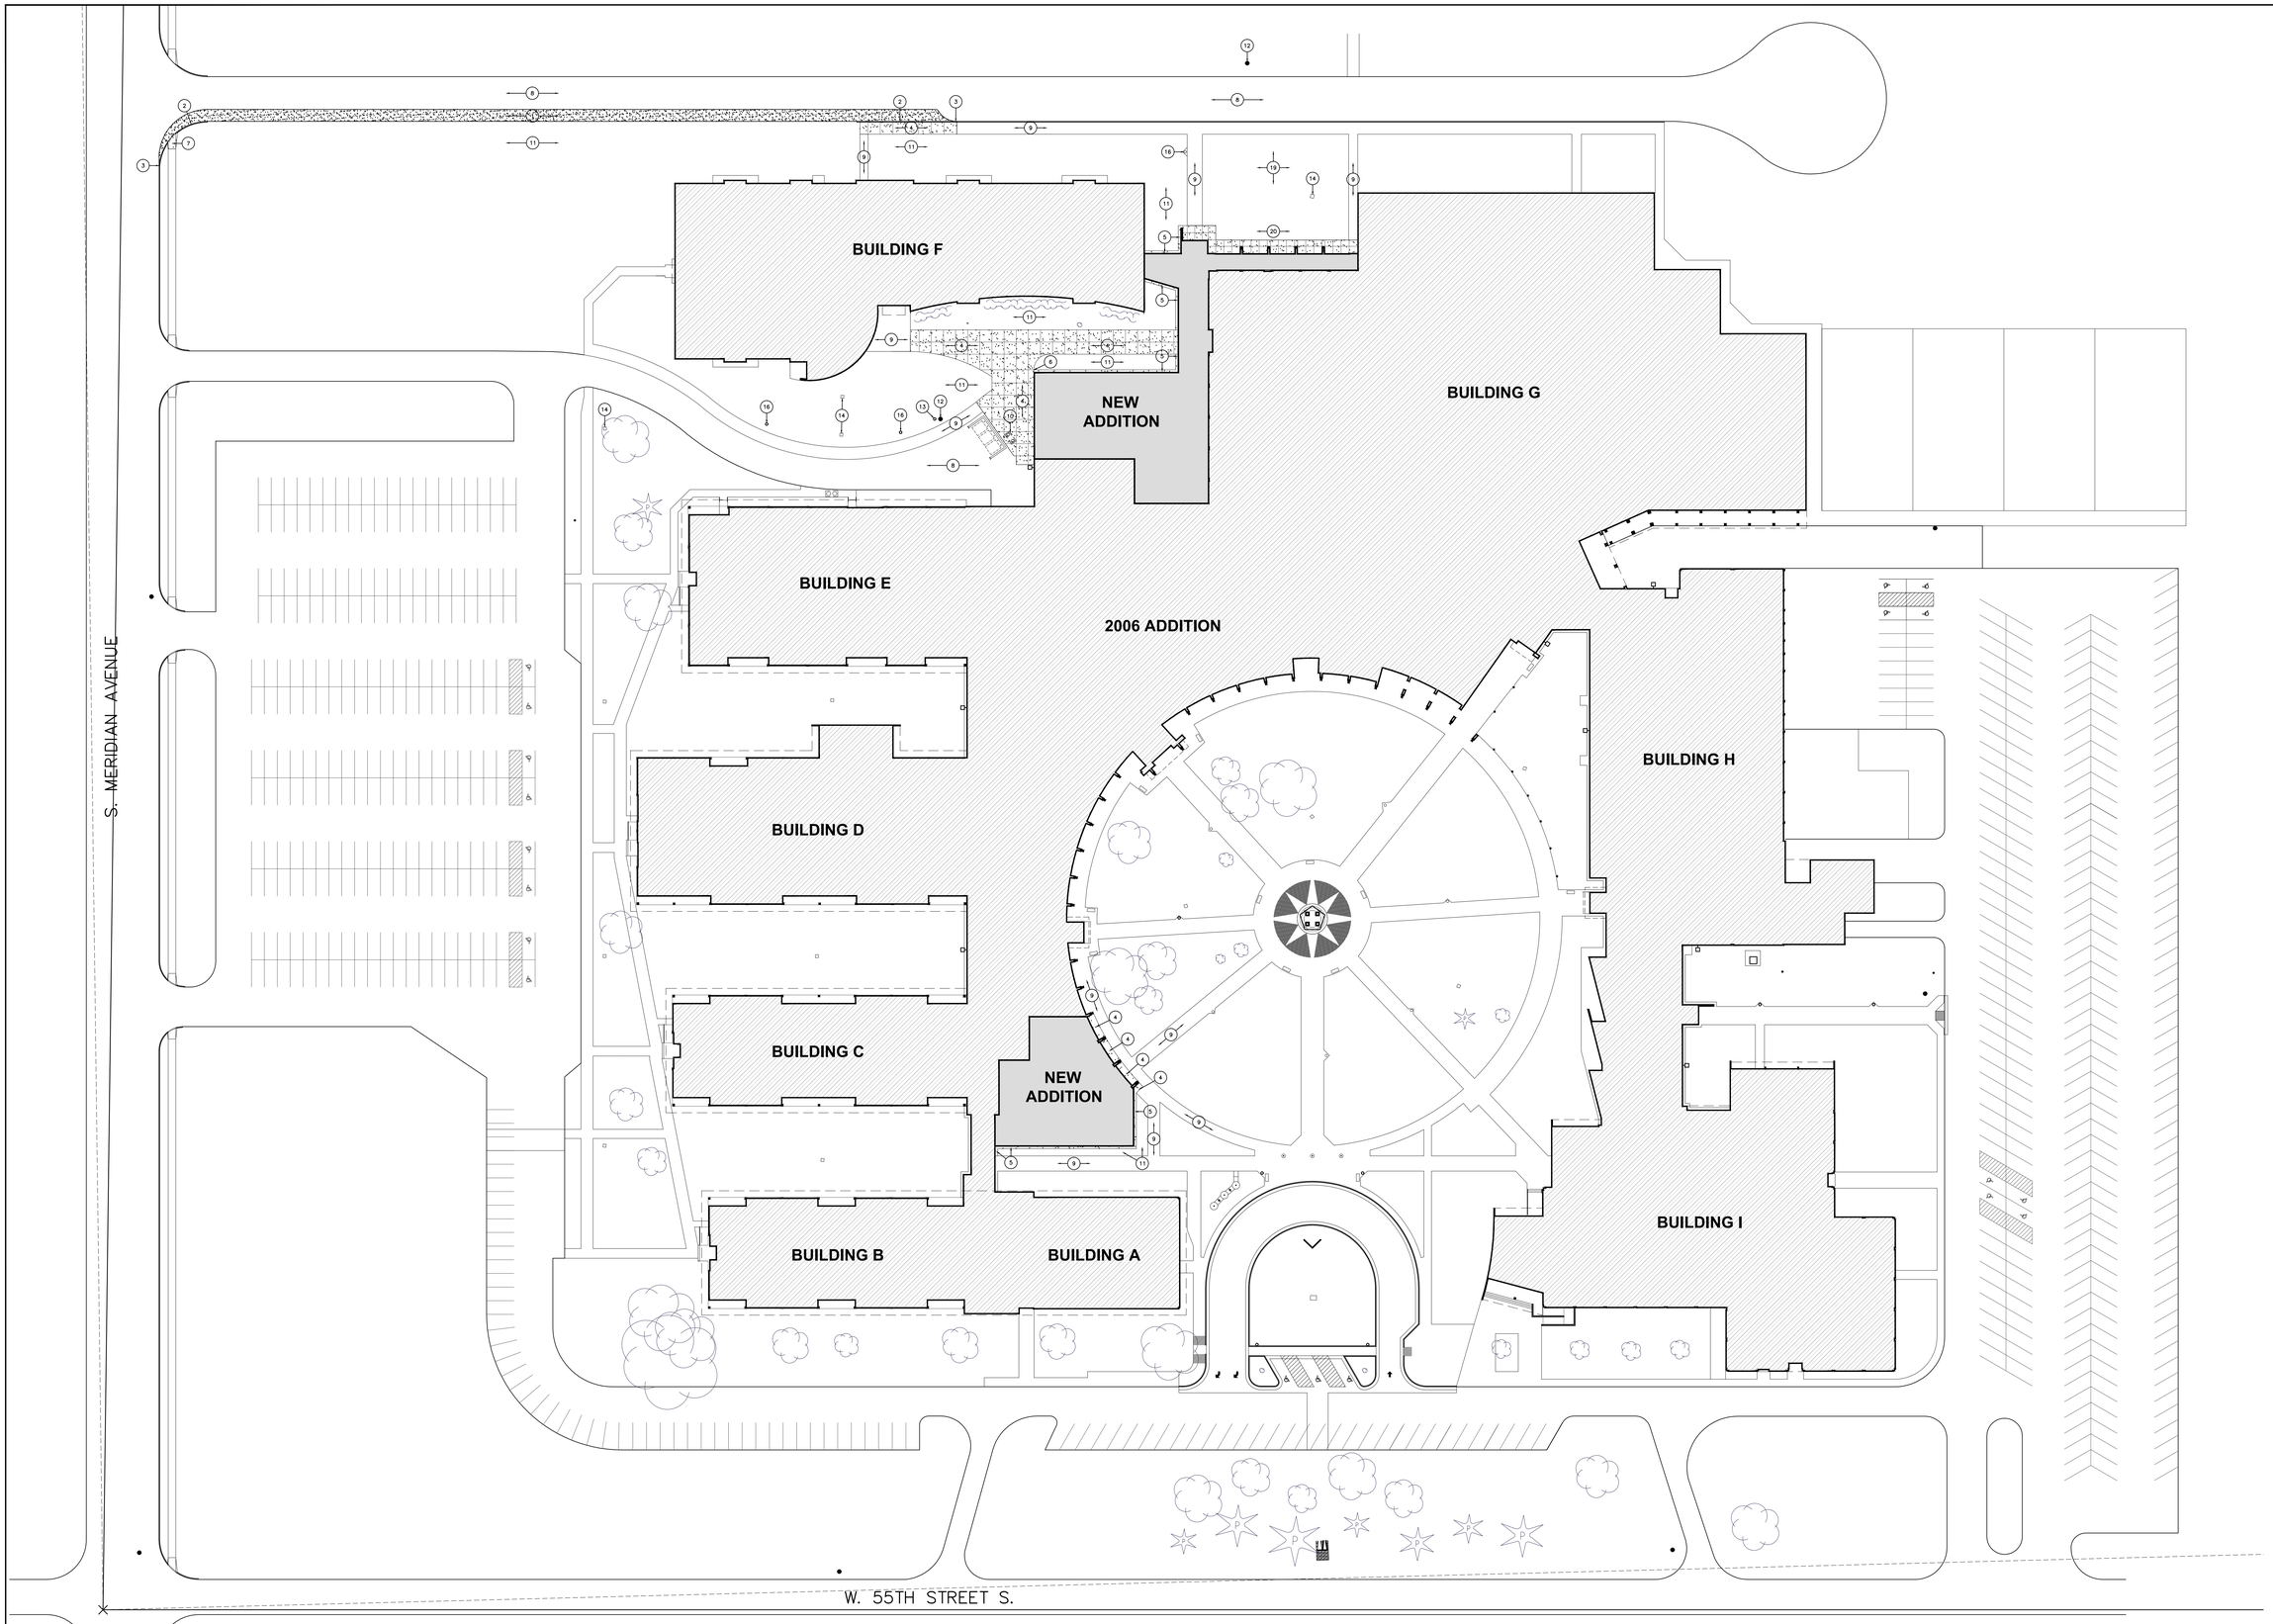

NORTH

1 ARCHITECTURAL SITE PLAN

1" = 30'-0"

DATE
12/15/2015
90% CONSTRUCTION DOCUMENTS

HOWARD+HELMER architecture
www.howardandhelmer.com

3500 north rock road
bldg. 500 wichita, ks 67226
316.634.1111 (p) 316.634.1016 (f)

project no.
15184.00

The drawing and all information herein is the exclusive property of Howard & Helmer Architects P.A. and is not to be copied or used in any way without the express written consent of Howard & Helmer Architects P.A. All drawings, specification, ideas, designs and arrangements appearing herein constitute the original and unpublished Work of the Architect.


Copyright © 2015
Howard & Helmer
Architects P.A.

USD 261 HAYSVILLE SCHOOLS
HAYSVILLE USD 261
CAMPUS HIGH SCHOOL
2100 W. 55th STREET S.
HAYSVILLE, KANSAS

sheet ONE

SITE

ONE

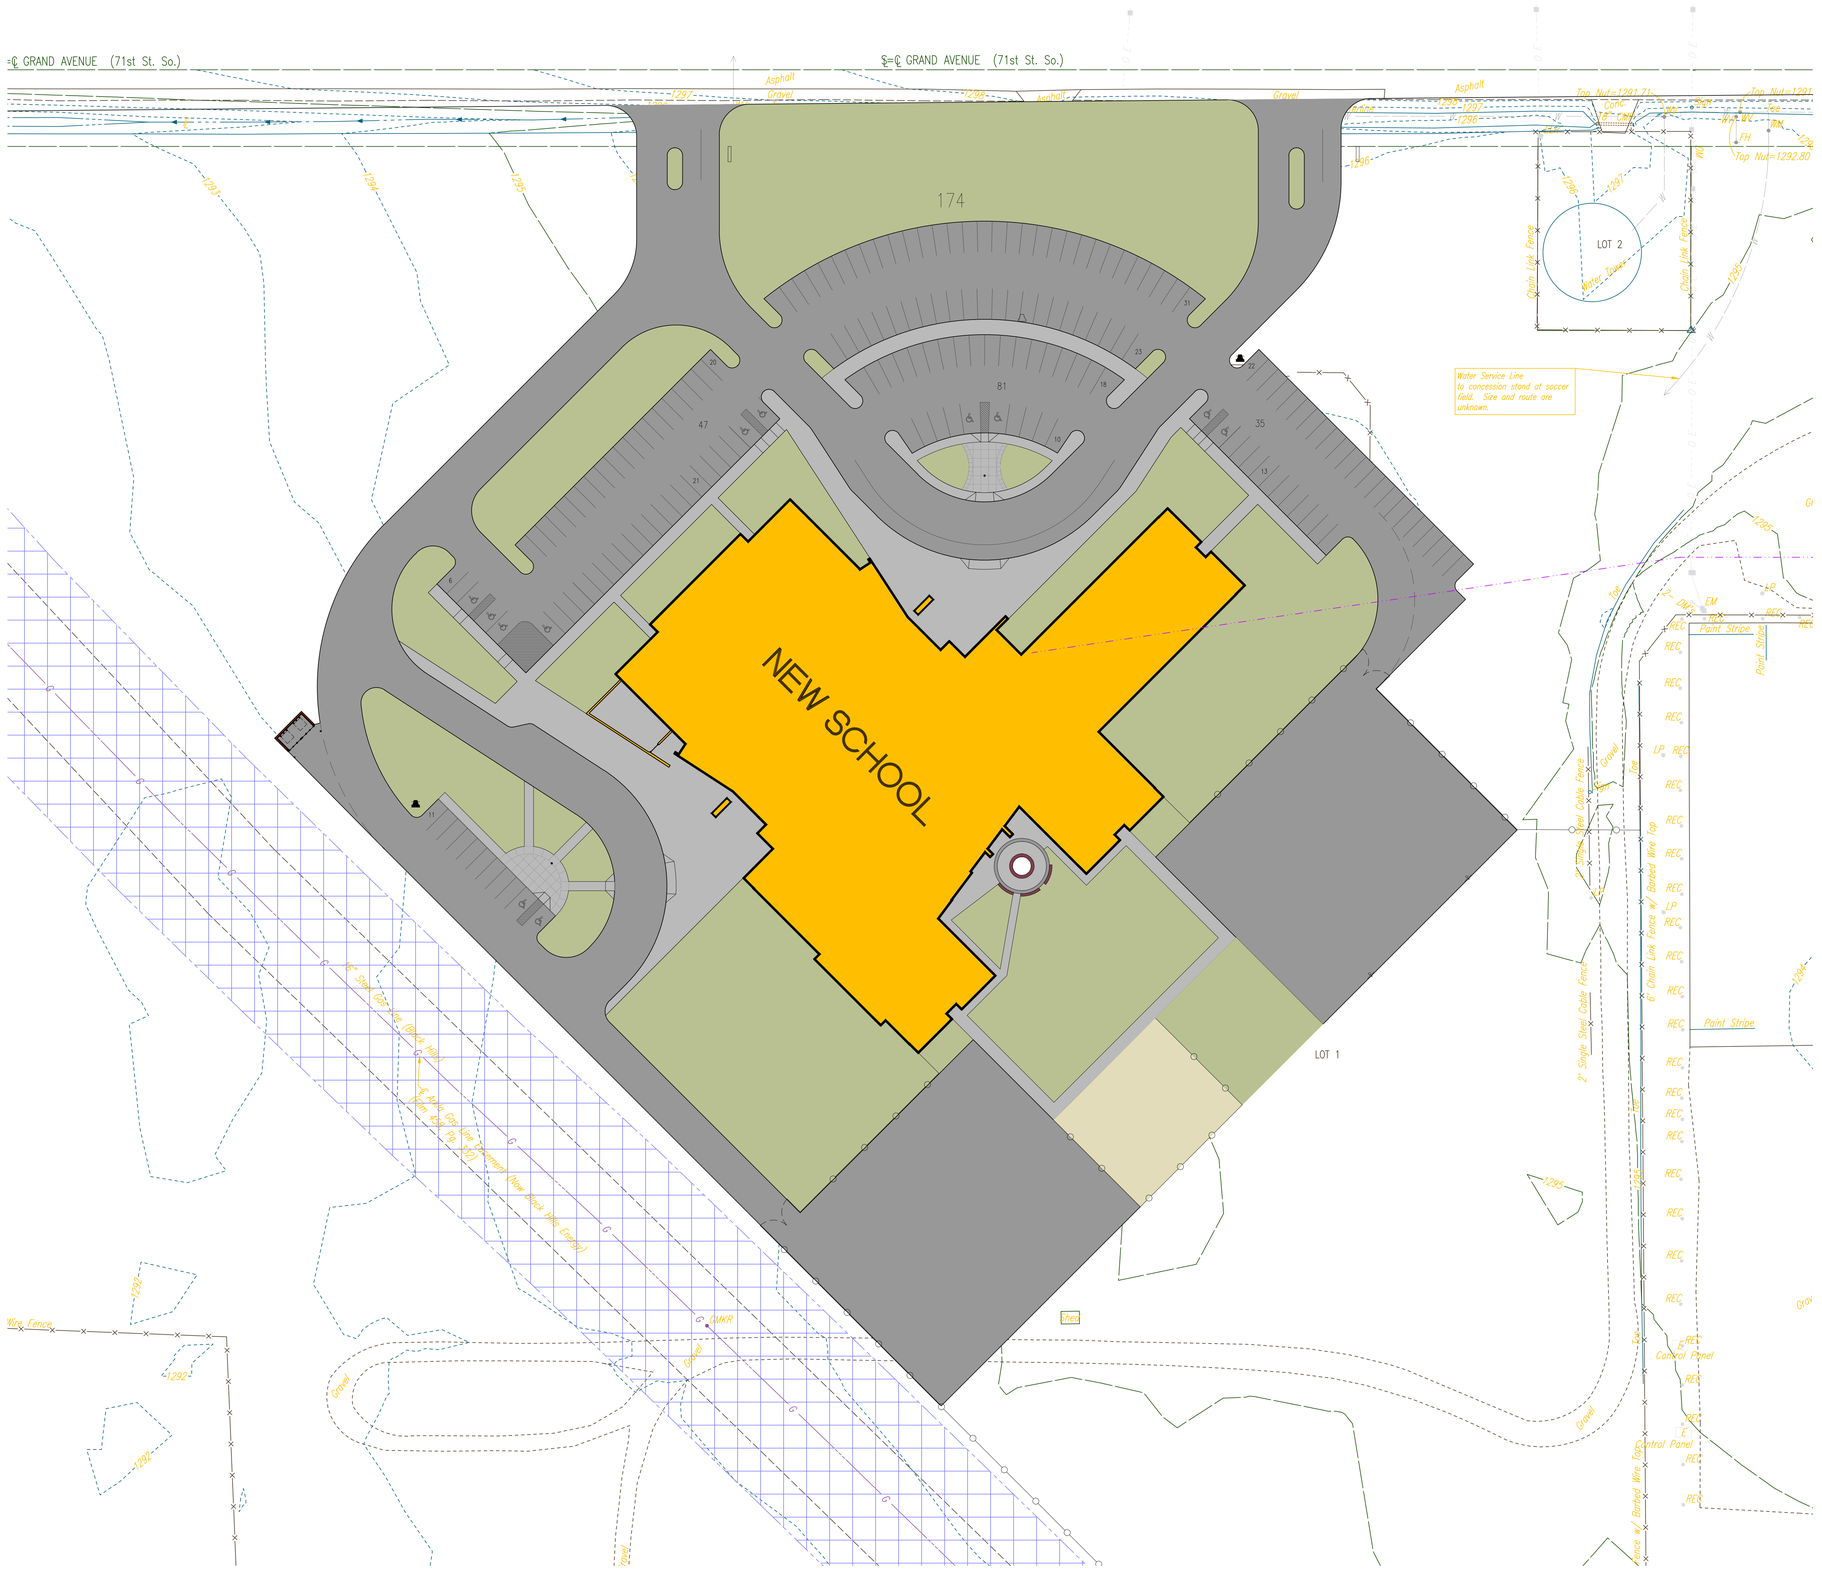

NORTH

SITE ARCHITECTURAL PLAN

1" = 40'-0"

GENERAL NOTES

1. G.C. IS RESPONSIBLE FOR SURVEYING EXISTING SITE CONDITIONS AND NOTIFYING ARCHITECT OF ANY DISCREPANCIES.
2. UNLESS NOTED OTHERWISE, DIMENSIONS ARE TO FACE OF CURB, FACE OF WALL, AND EDGE OR CONCRETE WORK (TYP.).
3. BACKFILL W/TOPSOIL (6" MIN.) TO WITHIN 1/2" OF TOP OF SIDEWALKS AND CURBS WITHIN LIMITS OF CONSTRUCTION.
4. DO NOT DISTURB SITE BENCH MARKS.
5. REF. CIVIL, MECH, AND ELEC. FOR COORDINATION OF UTILITIES.
6. REF. CIVIL FOR LIMITS OF CONSTRUCTION.
7. INSTALL 4" DIA. PVC PIPE SLEEVE UNDER ALL SIDEWALKS AND DRIVES, FOR FUTURE LANDSCAPE IRRIGATION SYSTEM. TURN ENDS UP 90 DEG. TO ABOVE GRADE AND CAP.
8. X

CONSTRUCTION PLAN NOTES

1. NEW ASPHALT PAVING, SEE CIVIL.
2. NEW CONCRETE APPROACH, SEE CIVIL.
3. NEW CONCRETE PAVING, SEE CIVIL.
4. NEW CONCRETE CURB AND GUTTER. SEE CIVIL.
5. NEW 4" CONCRETE SIDEWALK OVER 2" GRANULAR FILL. REF. DETAILS 4, 14/A-1.3
6. ALIGN EDGE OF SIDEWALK WITH FACE OF BUILDING.
7. NEW HANDICAP RAMP. REF. DETAIL 9, 11, 12/A-1.3
8. NEW HANDICAP CURB RAMP. REF. DTLS 5, 12/A-1.3.
9. NEW HANDICAP ACCESSIBLE SIGN. REF. DETAIL 18/A-1.3.
10. PIPE BOLLARD, SEE DETAIL 8/A-1.3
11. NEW PAVEMENT MARKING, SEE CIVIL.
12. NEW CONCRETE PARKING BUMPERS, SEE SPECS.
13. FLAG POLE AND BASE, REF. DTL. 14/A-1.4 AND SPEC.
14. 4" GRAVEL BASE INFILL AROUND CONCRETE EQUIPMENT PADS.
15. CONCRETE EQUIPMENT PADS UNDER ALL EQUIPMENT. SEE STRUCT., MECH. & ELEC. PLANS.
16. MASONRY SCREEN WALL AT MECHANICAL COURTYARD. REF. DETAIL 6-B/A-1.4
17. MASONRY SCREEN WALL AT TRASH ENCLOSURE. REF. DETAIL 1-5/A-1.4
18. MONUMENT SIGN. REF. DETIAL 10/A-1.3
19. LOW MASONRY SCREEN WALL, REF. DETAIL 11/A-1.4
20. PIPE SLEEVE PER GENERAL NOTE #7.
21. SEED ALL GRADED AREAS DISTURBED BY CONSTRUCTION. SEE SPECS.
22. CONC. BASE FOR LIGHT FIXTURE, SEE ELECT.
23. NEW "BUS LOADING" SIGN, SEE CIVIL.
24. PAINTED DIRECTIONAL ARROWS. SEE DETAILS 6, 7/A-1.3
25. BENCH SEATING, REF. SPEC.
26. TRASH RECEPTACLE, REF. SPEC. SECTION 02870.
27. MASONRY LIGHT BOLLARD, SEE DETAIL 12/A-1.4.

DATE
12/08/2015
50% CD SET

HOWARD+HELMER architecture
www.howardandhelmer.com
3500 north rock road
bldg. 500 wichita, ks 67226
316.634.1111 (p) 316.634.1076 (f)

project no.
15182.00


The drawing and all information herein is the exclusive property of Howard & Helmer Architects P.A. and is not to be copied or used in any way without the express written consent of Howard & Helmer Architects P.A. All drawings, specifications, ideas, designs and arrangements appearing herein constitute the original and unpublished Work of the Architect.

Copyright © 2015 Howard & Helmer Architects P.A.

USD 261 HAYSVILLE SCHOOLS
NEW HAYSVILLE HIGH / TRI-CITY SCHOOL
WEST GRAND AVE
HAYSVILLE, KANSAS

sheet

SA-1.3

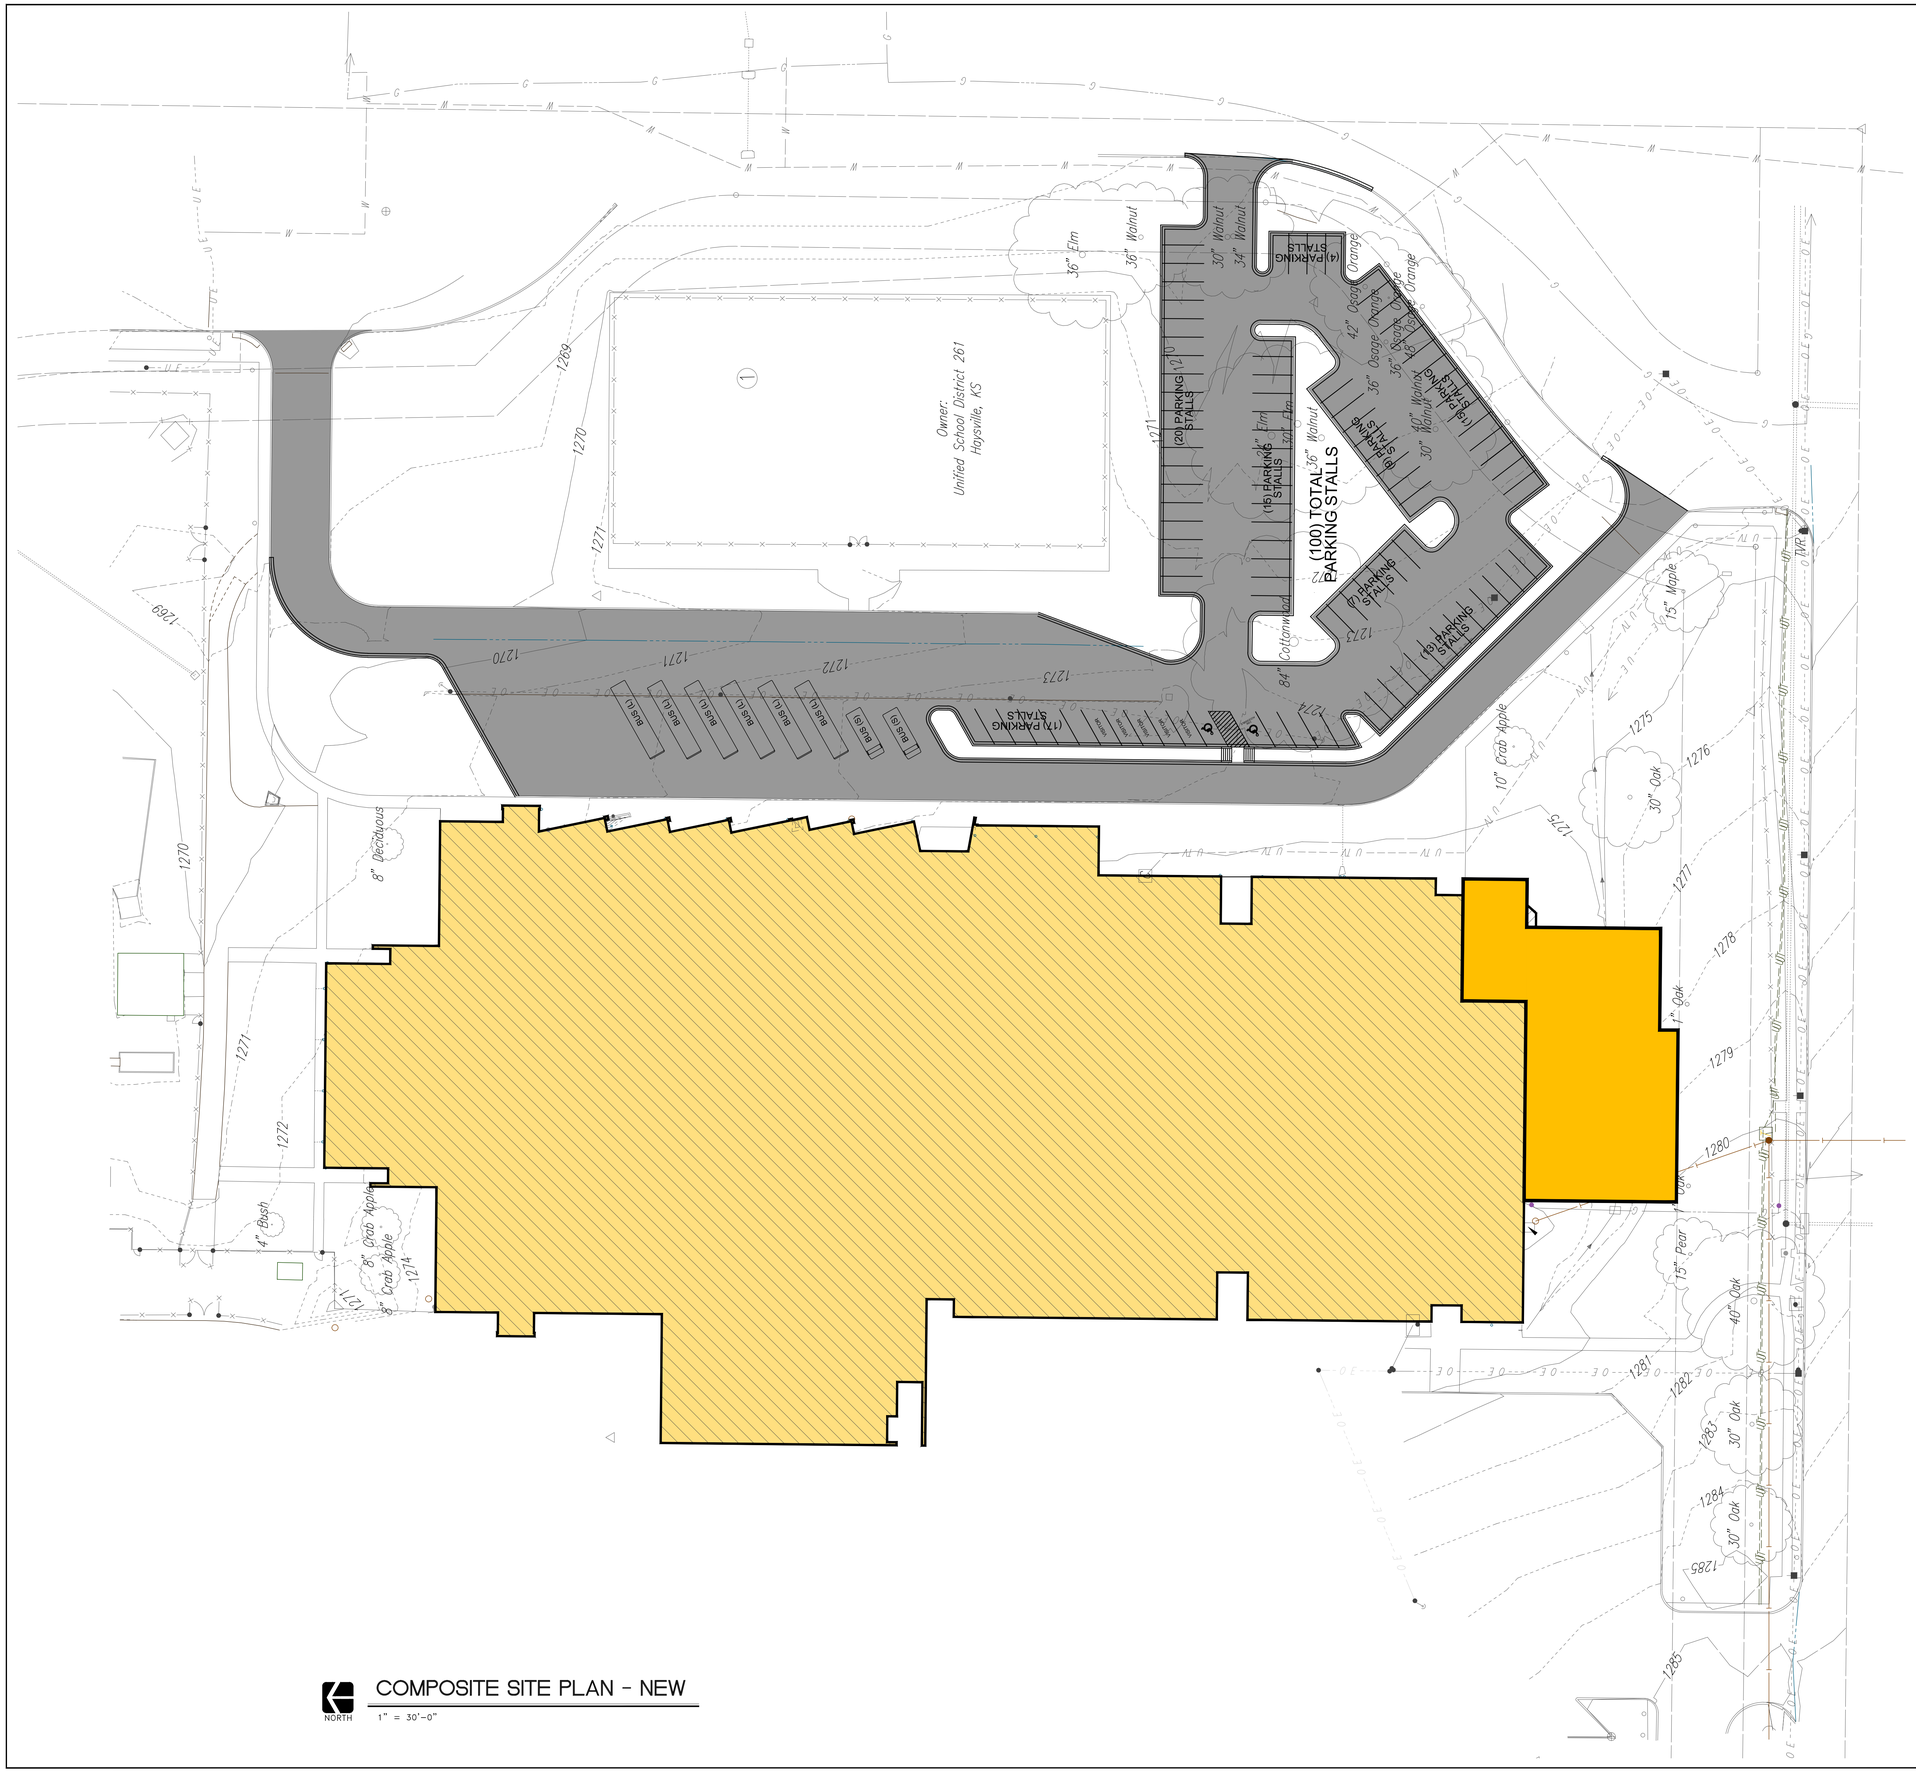

NORTH

COMPOSITE SITE PLAN - NEW

1" = 30'-0"

DATE
XX/XX/2015
SCHEMATIC DESIGN SET

HOWARD+HELMER
architecture
www.howardandhelmer.com

3500 north rock road
bldg. 500 wichita, ks 67226
316.634.1111 (p) 316.634.1016 (f)

project no.
15251.00

The drawing and all information herein is the exclusive property of Howard & Helmer Architects P.A. and is not to be copied or used in any way without the express written consent of Howard & Helmer Architects, P.A. All drawings, specification, ideas, designs and arrangements appearing herein constitute the original and unpublished Work of its holder.

Copyright © 2015
Howard & Helmer
Architects P.A.

USD 261
HAYSVILLE SCHOOLS

HAYSVILLE MIDDLE SCHOOL - ADDITION & RENOVATION

900 W. GRAND AVENUE
HAYSVILLE, KS 67060

sheet


SA-13



NORTH

ARCHITECTURAL FLOOR PLAN
MAIN LEVEL - OVERALL

1" = 20'-0"

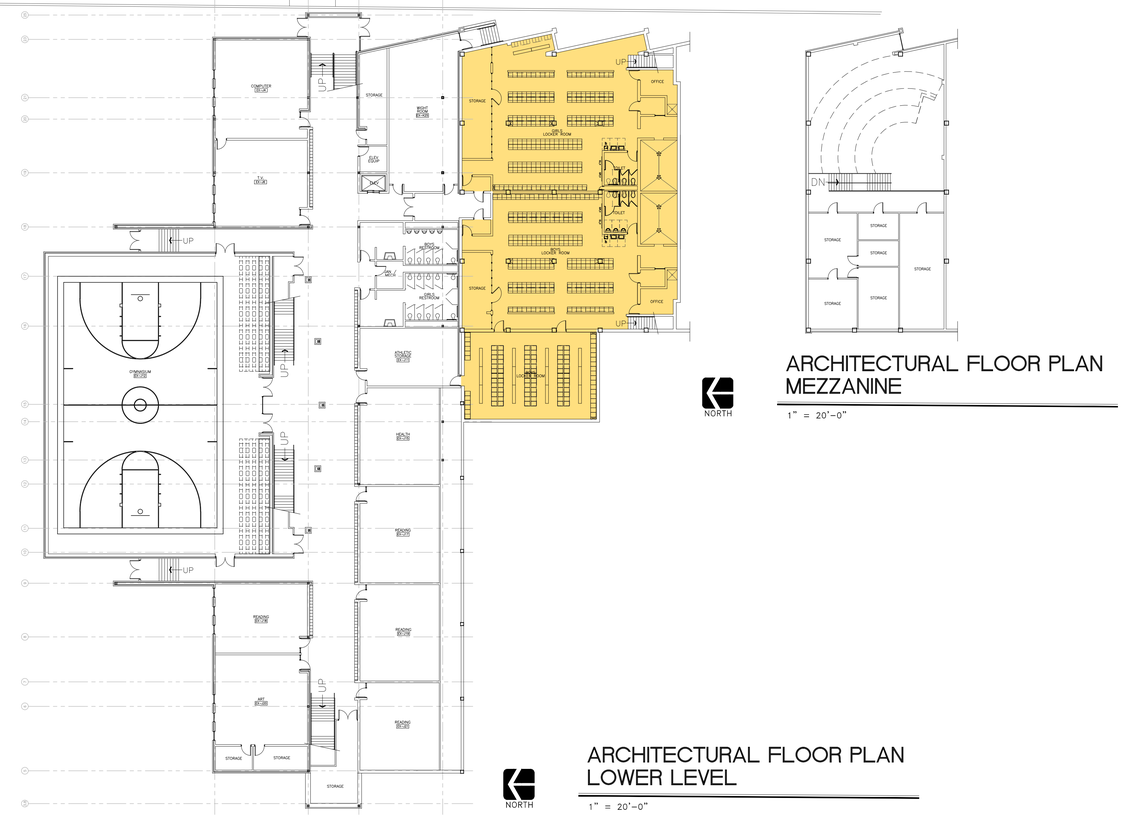

NORTH

ARCHITECTURAL FLOOR PLAN
MEZZANINE

1" = 20'-0"

NORTH

ARCHITECTURAL FLOOR PLAN
LOWER LEVEL

1" = 20'-0"

DATE
XX/XX/2015
SCHEMATIC DESIGN SET

HOWARD+HELMER
architecture
www.howardandhelmer.com

3500 north rock road
bldg. 500 wichita, ks 67226
316.634.1111 (p) 316.634.1076 (f)

project no.
1525.00

The drawing and all information herein is the exclusive property of Howard & Helmer Architects P.A. and is not to be copied or used in any way without the express, written consent of Howard & Helmer Architects, P.A. All drawings, specifications, ideas, designs and arrangements appearing herein constitute the original and unpublished Work of its Artist.

Copyright © 2015
Howard & Helmer
Architects P.A.

USD 261
HAYSVILLE SCHOOLS

HAYSVILLE MIDDLE SCHOOL - ADDITION & RENOVATION

900 W. GRAND AVENUE
HAYSVILLE, KS 67060

sheet

A-2.1