



GREENWICH PUBLIC SCHOOL

SPACE PLANNING & PROGRAMMING

AT


GREENWICH BOARD OF EDUCATION ADMINISTRATION

FULLER
D'ANGELO
P.C.

ARCHITECTS
PLANNERS

06-11-2026



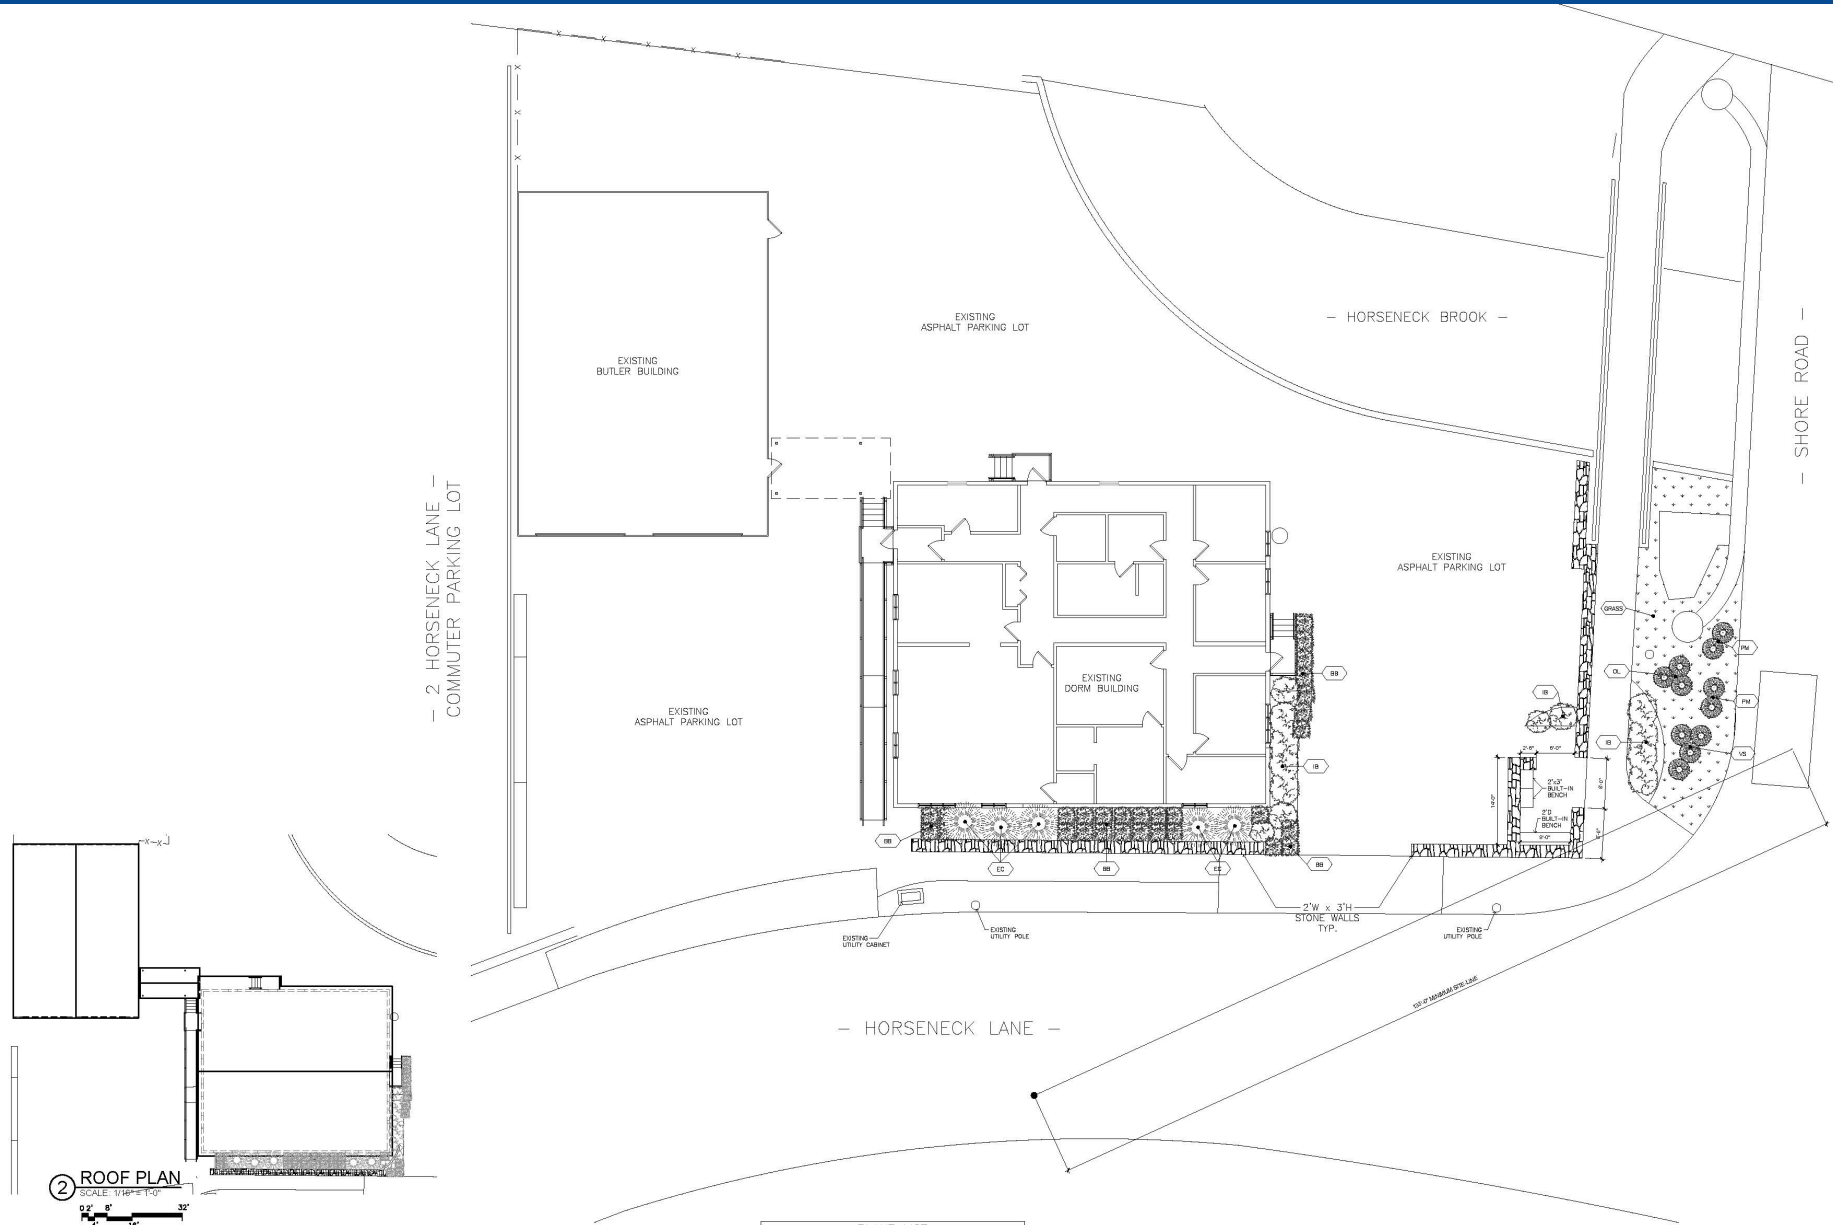


② ROOF PLAN
SCALE: 1/16" = 1'-0"


Existing Building with Proposed Site Improvements

① FLOOR PLAN
SCALE: 1/8" = 1'-0"




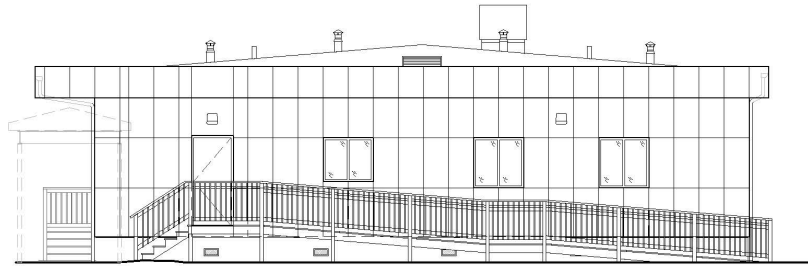


③ EAST ELEVATION (Parking Lot)
SCALE: 1/4" = 1'-0"

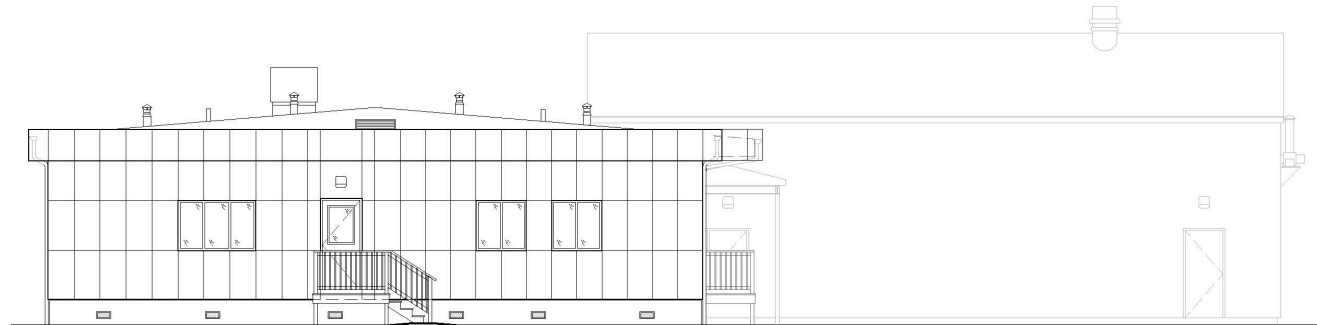


② WEST ELEVATION (Shore Road)
SCALE: 1/4" = 1'-0"

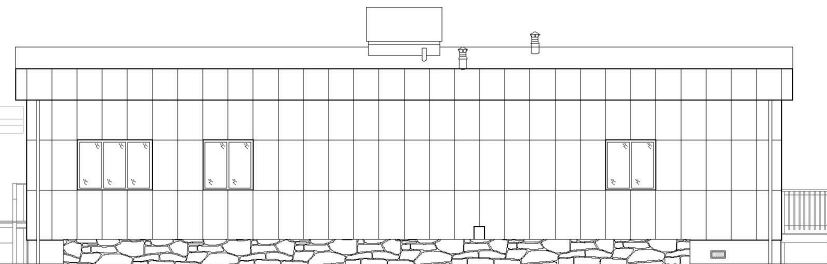

① NORTH ELEVATION (Horseneck Lane)
SCALE: 1/4" = 1'-0"

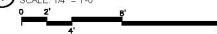


**Existing Building with Proposed
Exterior Panel Upgrades**

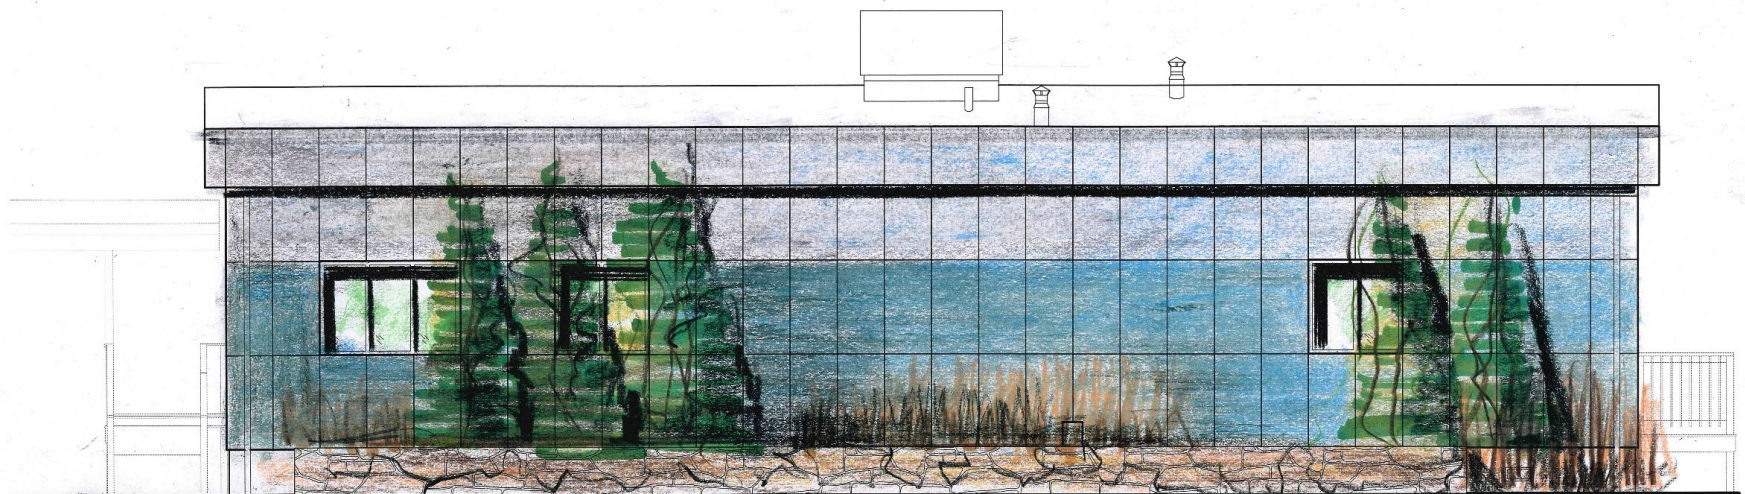

① NORTH ELEVATION (Horseneck Lane)
SCALE: 1/4" = 1'-0"
0 2' 4' 8' 16'

Proposed Colored Elevation Sketch

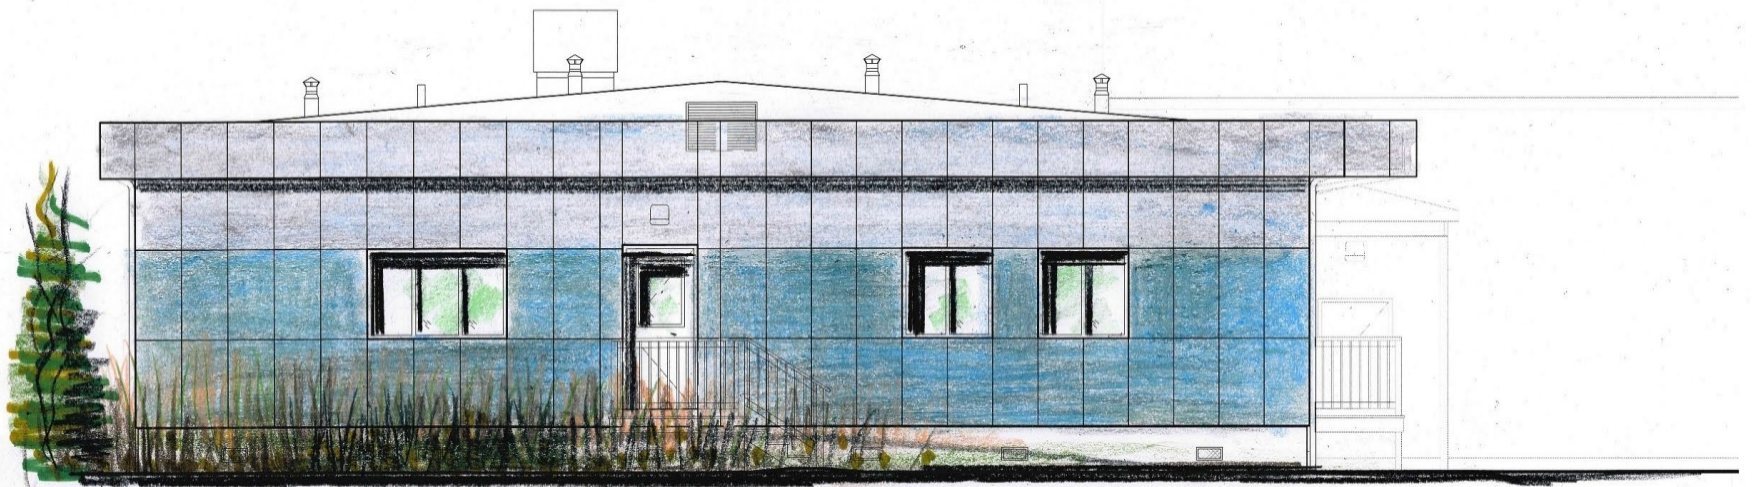

② WEST ELEVATION (Shore Road)
SCALE: 1/4" = 1'-0"

Proposed Colored Elevation Sketch



**Proposed Building and Site
Improvements 3D Rendering**



**Proposed Building and Site
Improvements 3D Rendering**



Existing Building and Site – Northeast View



Existing Building and Site – Northwest View