


Exterior Improvements:

- Parking
- Lighting
- Security Fencing



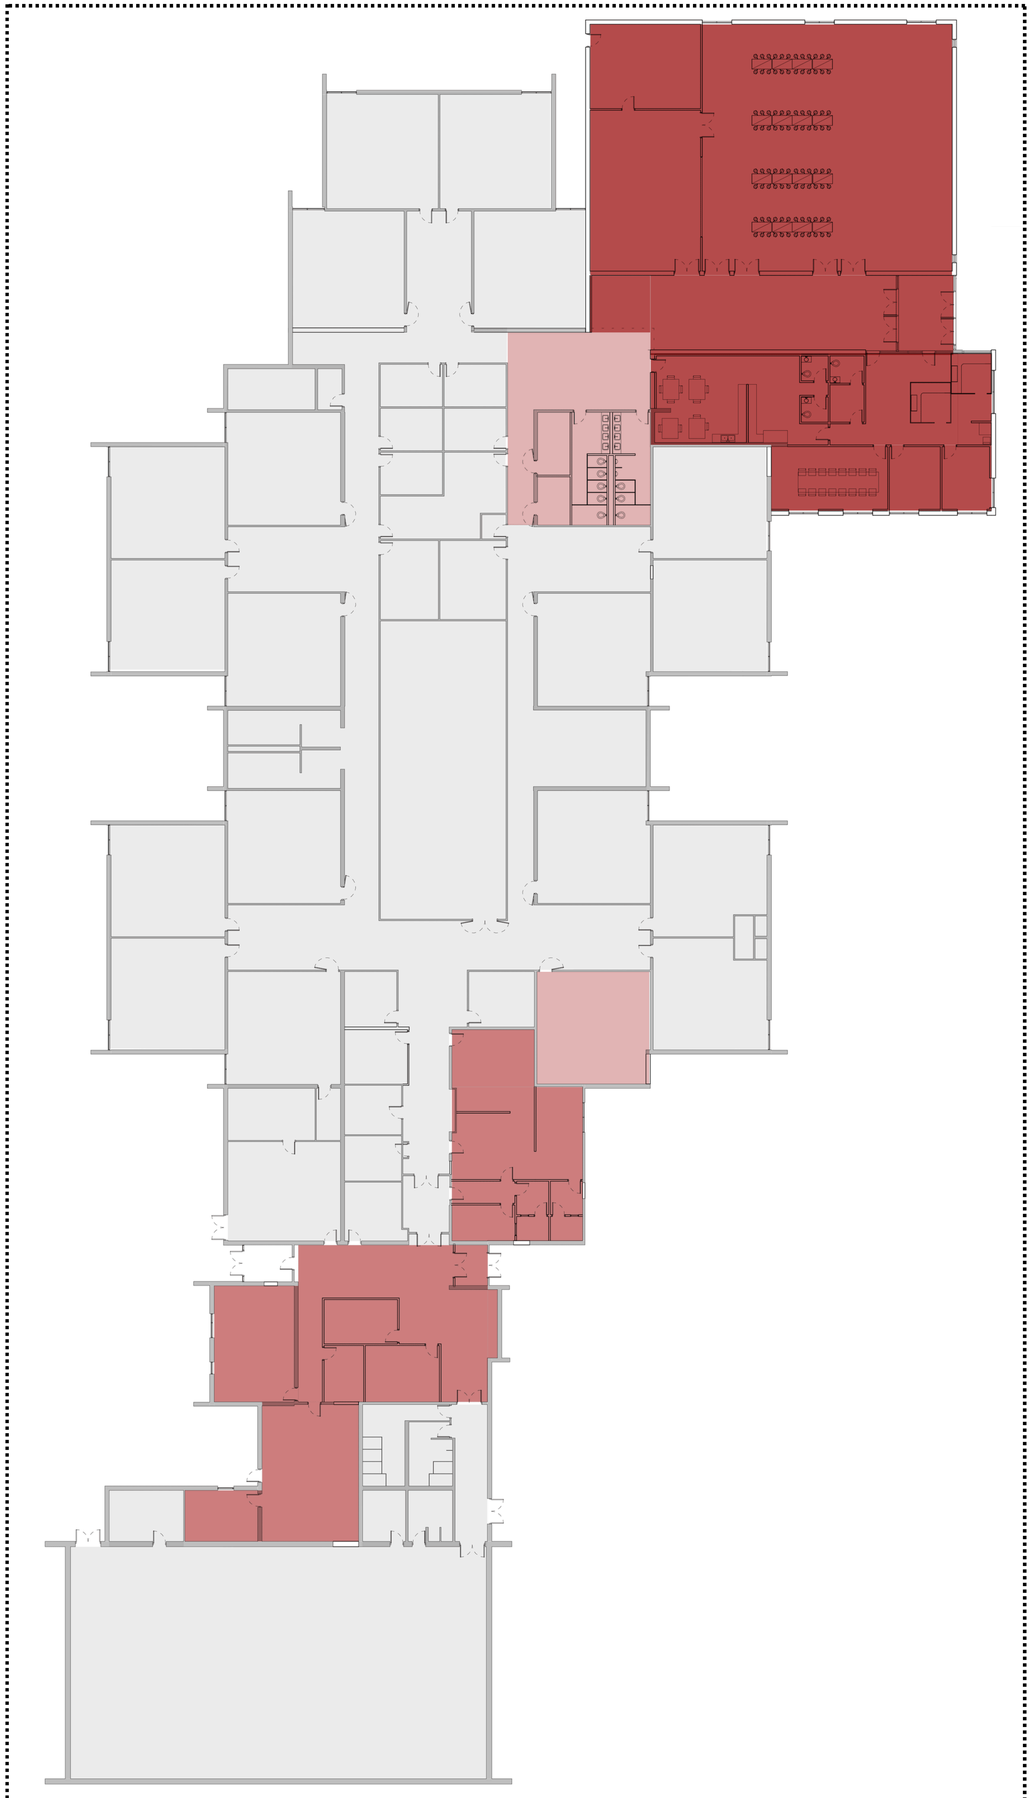

Front Entrance

PROJECTED WORK

- **Additional Parking**
- **Classroom Addition**
- **Ventilation Upgrade**
- **Boiler Replacement**
- **Water Pump Replacement**
- **Energy Management System**
- **Partial Roof Replacement**
- **Office Renovation**
- **Fire Sprinkler Installation**
- **Seal Building Envelope**

Total Building Needs

$8,294,729

NEW ADMIN./ MULTI PURPOSE ROOM - ADDITION: 9,310 SF

RENOVATED CLASSROOM SPACE: 5,775 SF

RENOVATED OFFICE/ RESTROOM: 1,728 SF

EAPC

LEARN MORE

ONE DISTRICT.
ONE PLAN.
ONE VOTE.
bps

www.bismarckschools.org/2026bond