
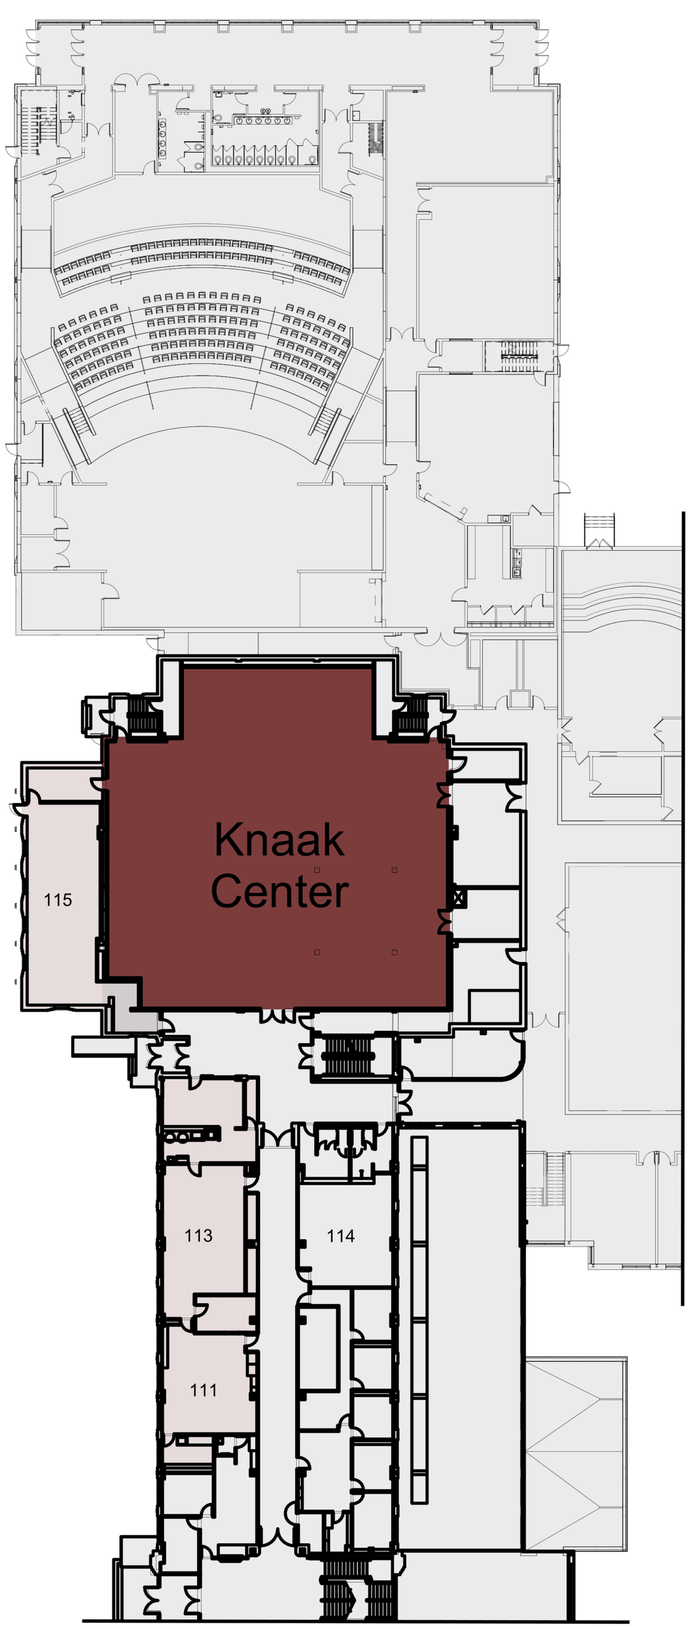


1 000 BHS - FIRST FLOOR PLAN
3/64" = 1'-0"

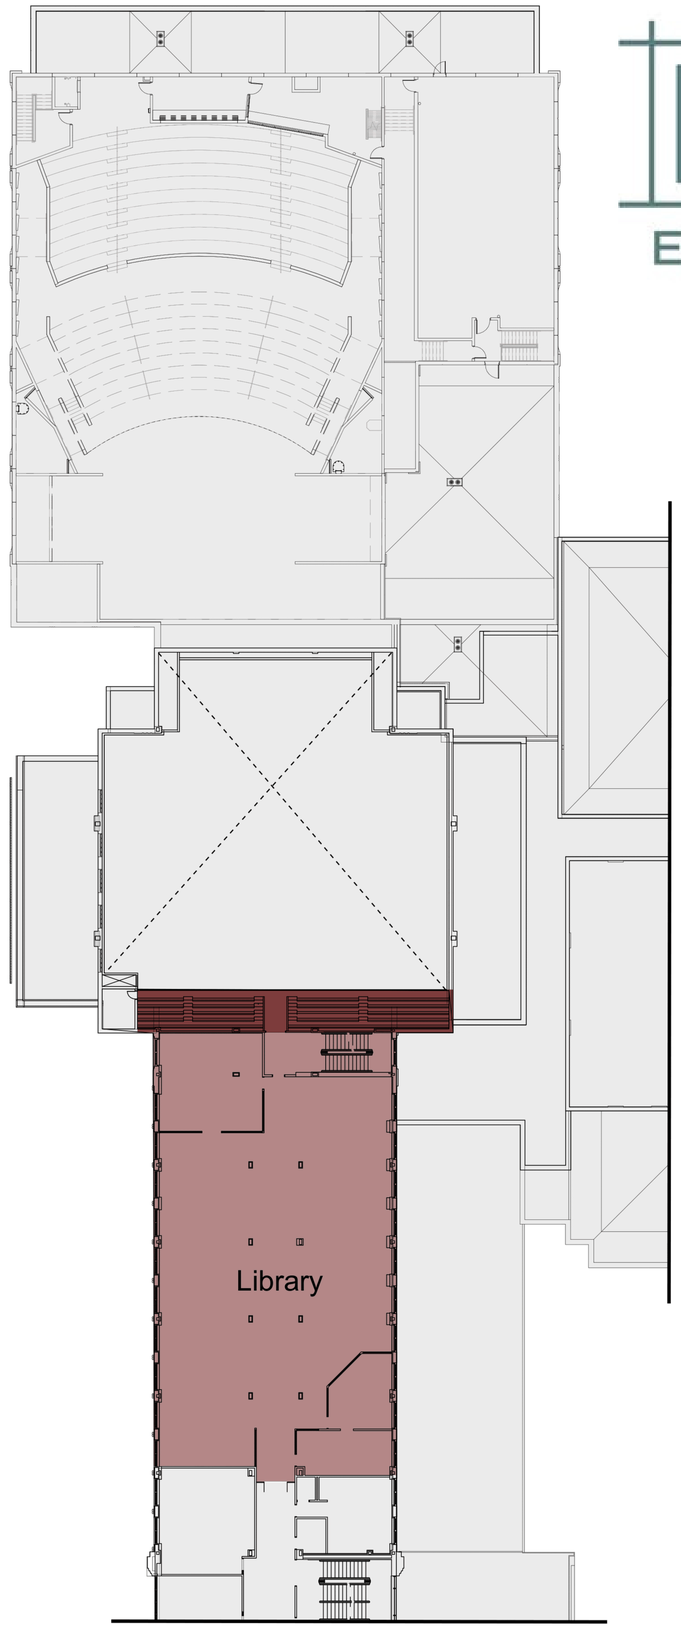

2 000 BHS - SECOND FLOOR PLAN
3/64" = 1'-0"

EAPC

PROJECTED WORK

- Ventilation Upgrade
- Hot Water and Heat Pumps
- Partial Roof Replacement
- Remodel Library
- Classroom Additions
- Flex Space Additions
- Knaack Stair Access

Total Building Needs

$5,652,981

NEW LIBRARY: 8,050 SF

ART CLASSROOMS: 3,800 SF

NEW CLASSROOMS: 6,500 SF

TOTAL: 18,350 SF

LEARN MORE

ONE DISTRICT.
ONE PLAN.
ONE VOTE.

bps

www.bismarckschools.org/2026bond