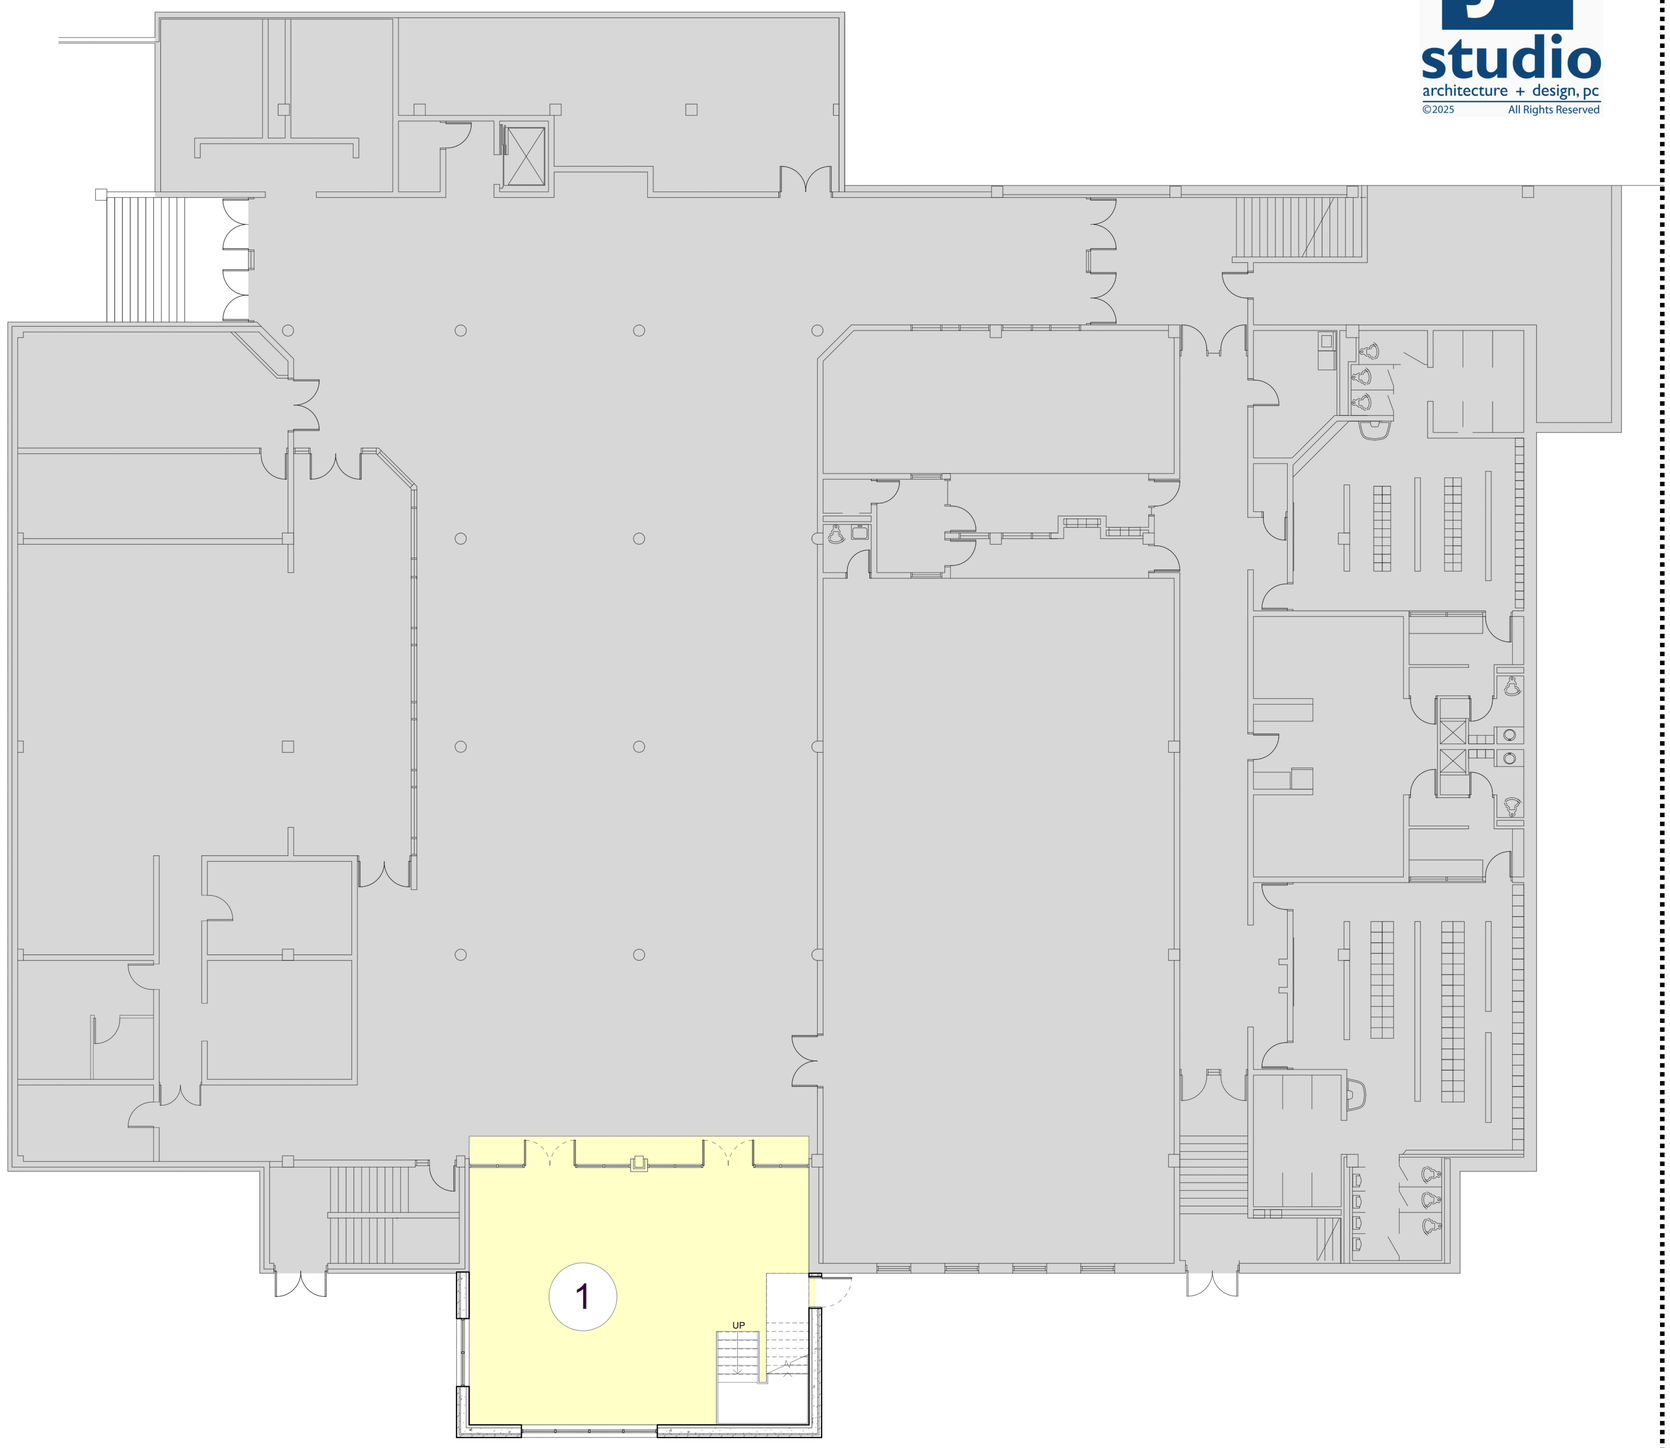



J2 studio
architecture + design, pc
©2025 All Rights Reserved

## PROJECTED WORK

- **Elevator Upgrade**
- **Ventilation Upgrade**
- **Boiler Replacement**
- **Heat Pump Replacement**
- **Cafeteria Expansion**
- **Generator Replacement**

Total Building Needs

**$3,235,108**

Legend

1. Cafeteria Addition/Renovation

LEARN MORE

ONE DISTRICT.
ONE PLAN.
ONE VOTE.
bps

www.bismarckschools.org/2026bond