SEPTEMBER 9, 2026

PORT NECHES-GROVES ISD
ATHLETIC PROJECTS

DESIGN UPDATE

VLK

COVERED MULTI-USE PAVILION

FLOOR PLAN

DESIGN UPDATE - ATHLETICS

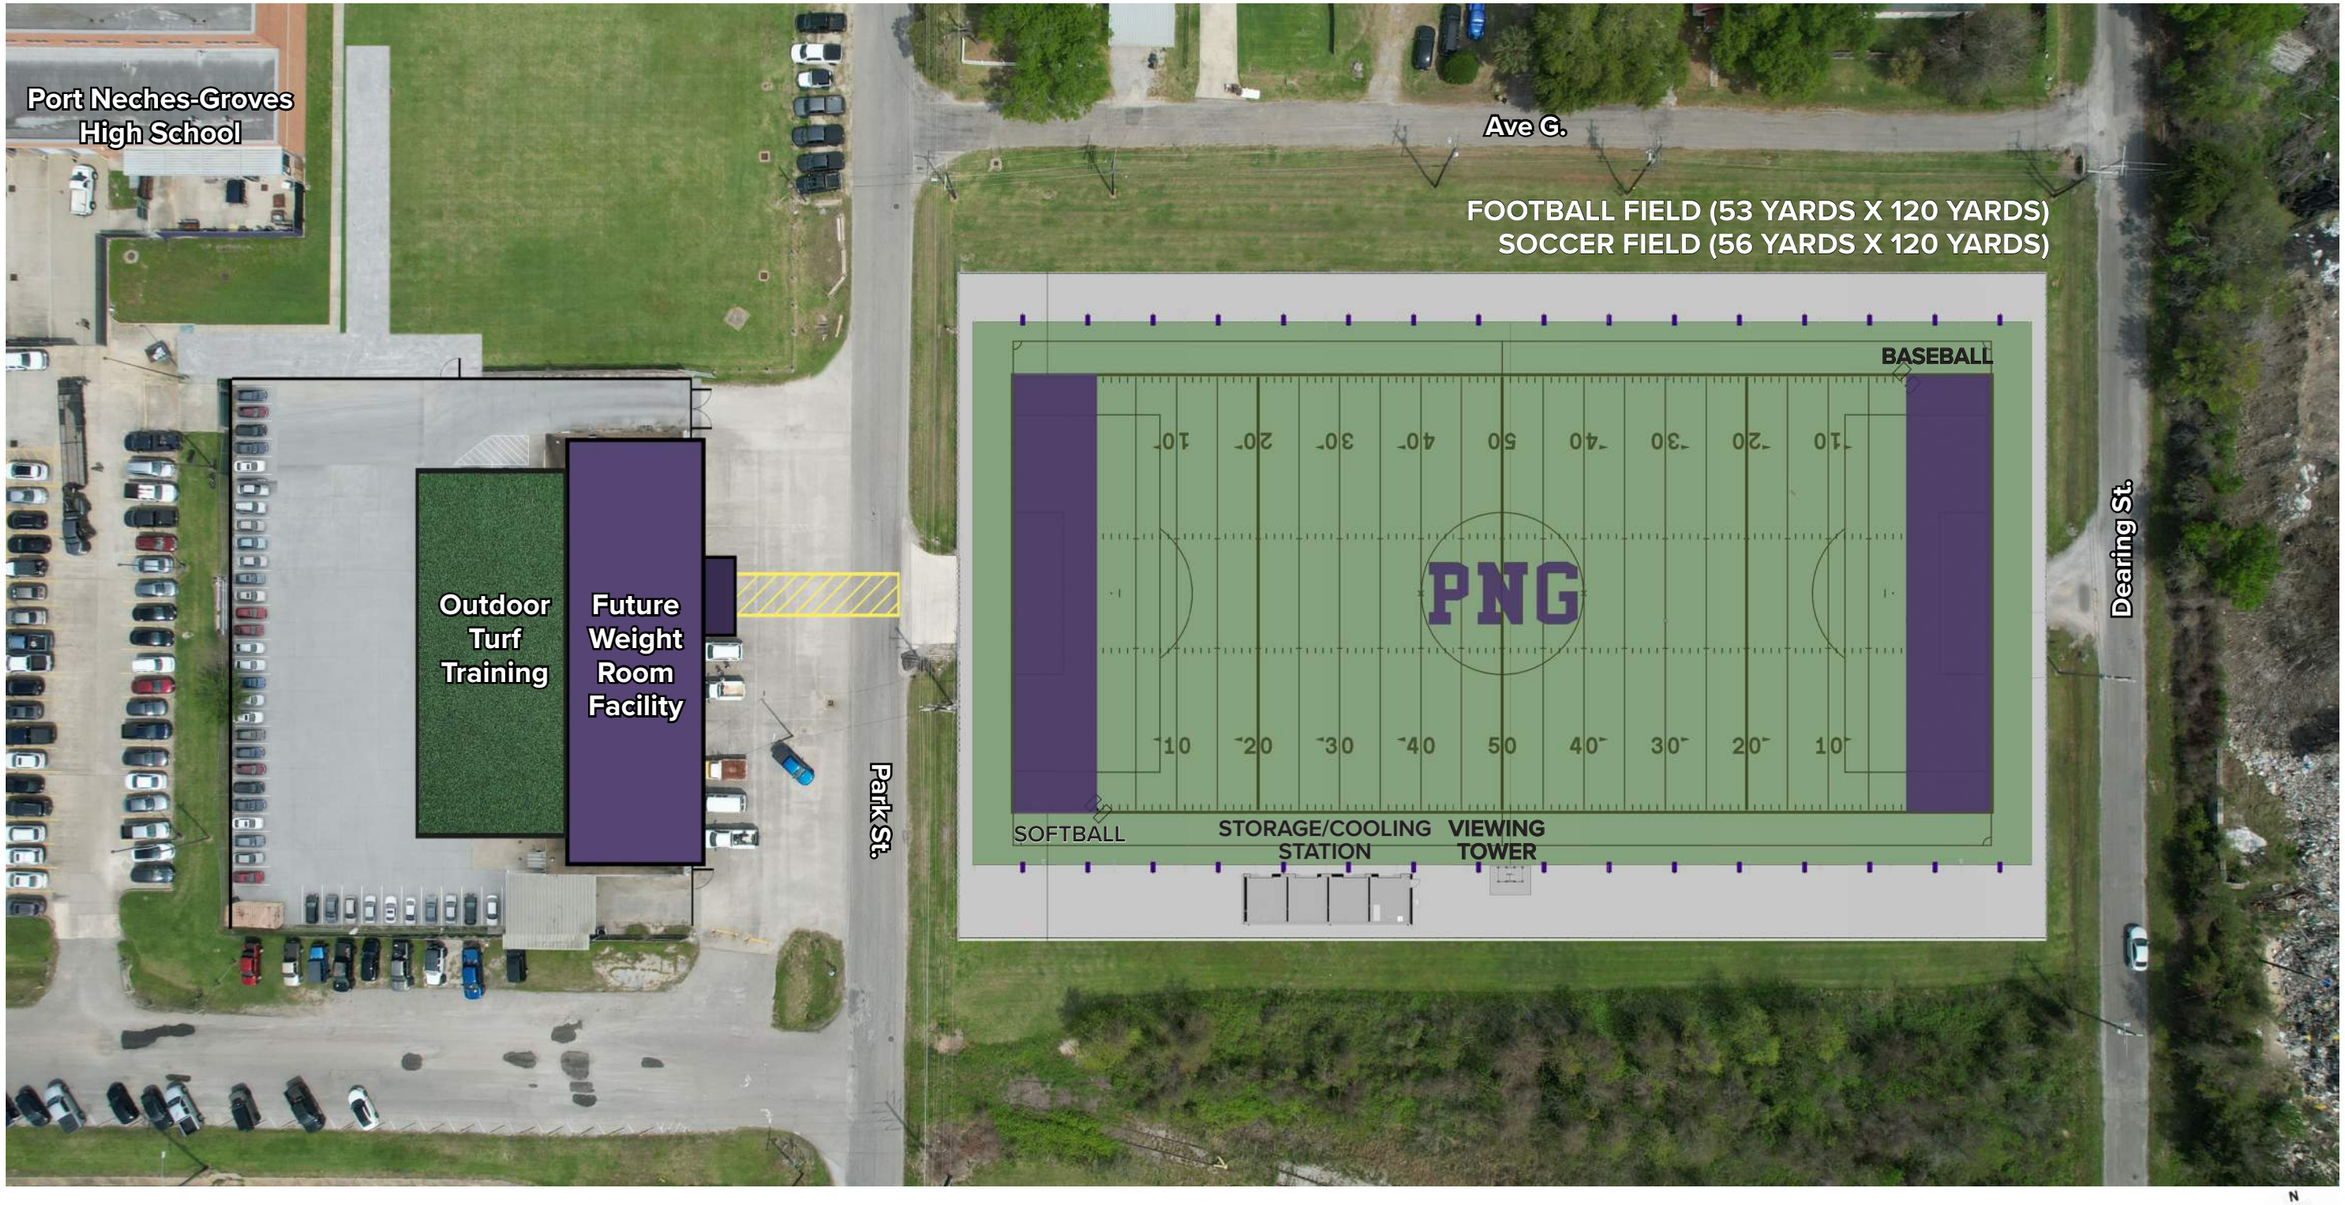

VLK

ATHLETIC PROJECTS - NEW COVERED MULTI-USE PAVILION

PORT NECHES-GROVES ISD

Scale: 1” = 30’-0”

09.09.2026

EXTERIOR RENDER - WEST

DESIGN UPDATE - ATHLETICS

VLK

ATHLETIC PROJECTS - NEW COVERED MULTI-USE PAVILION

PORT NECHES-GROVES ISD

09.09.2026

INTERIOR RENDERING

NEW MULTIPURPOSE BUILDING

FLOOR PLAN

DESIGN UPDATE - ATHLETICS

VLK

ATHLETIC PROJECTS - NEW MULTIPURPOSE BUILDING

PORT NECHES-GROVES ISD

Scale: 1” = 30’-0”

09.09.2026

EXTERIOR RENDERING

VIEW FROM FIELD

INTERIOR RENDERING

LOCKER ROOM

THANK YOU!

VLK