



GEORGE SCHOOL ARENA
OPTION 2

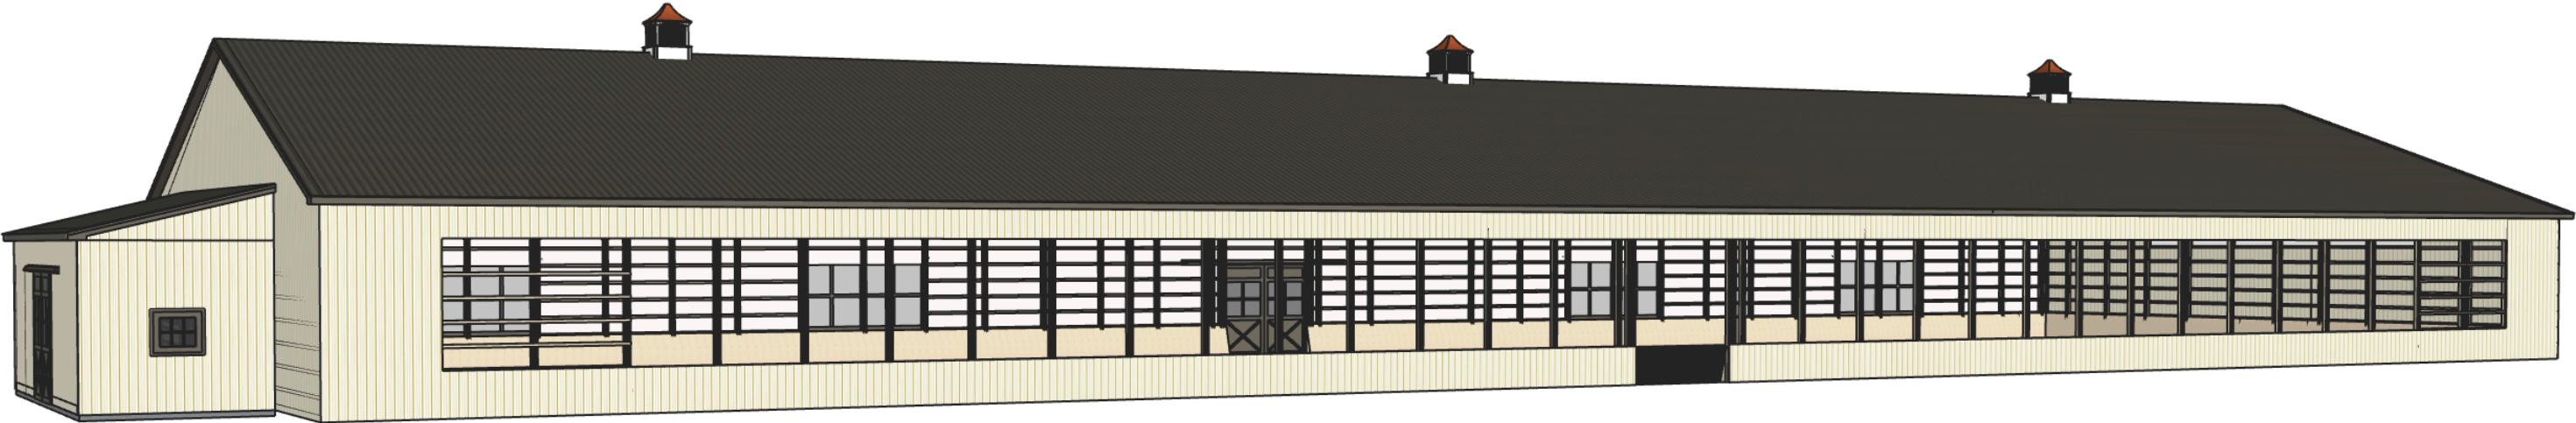

GEORGE SCHOOL ARENA
OPTION 2




GEORGE SCHOOL ARENA
OPTION 2

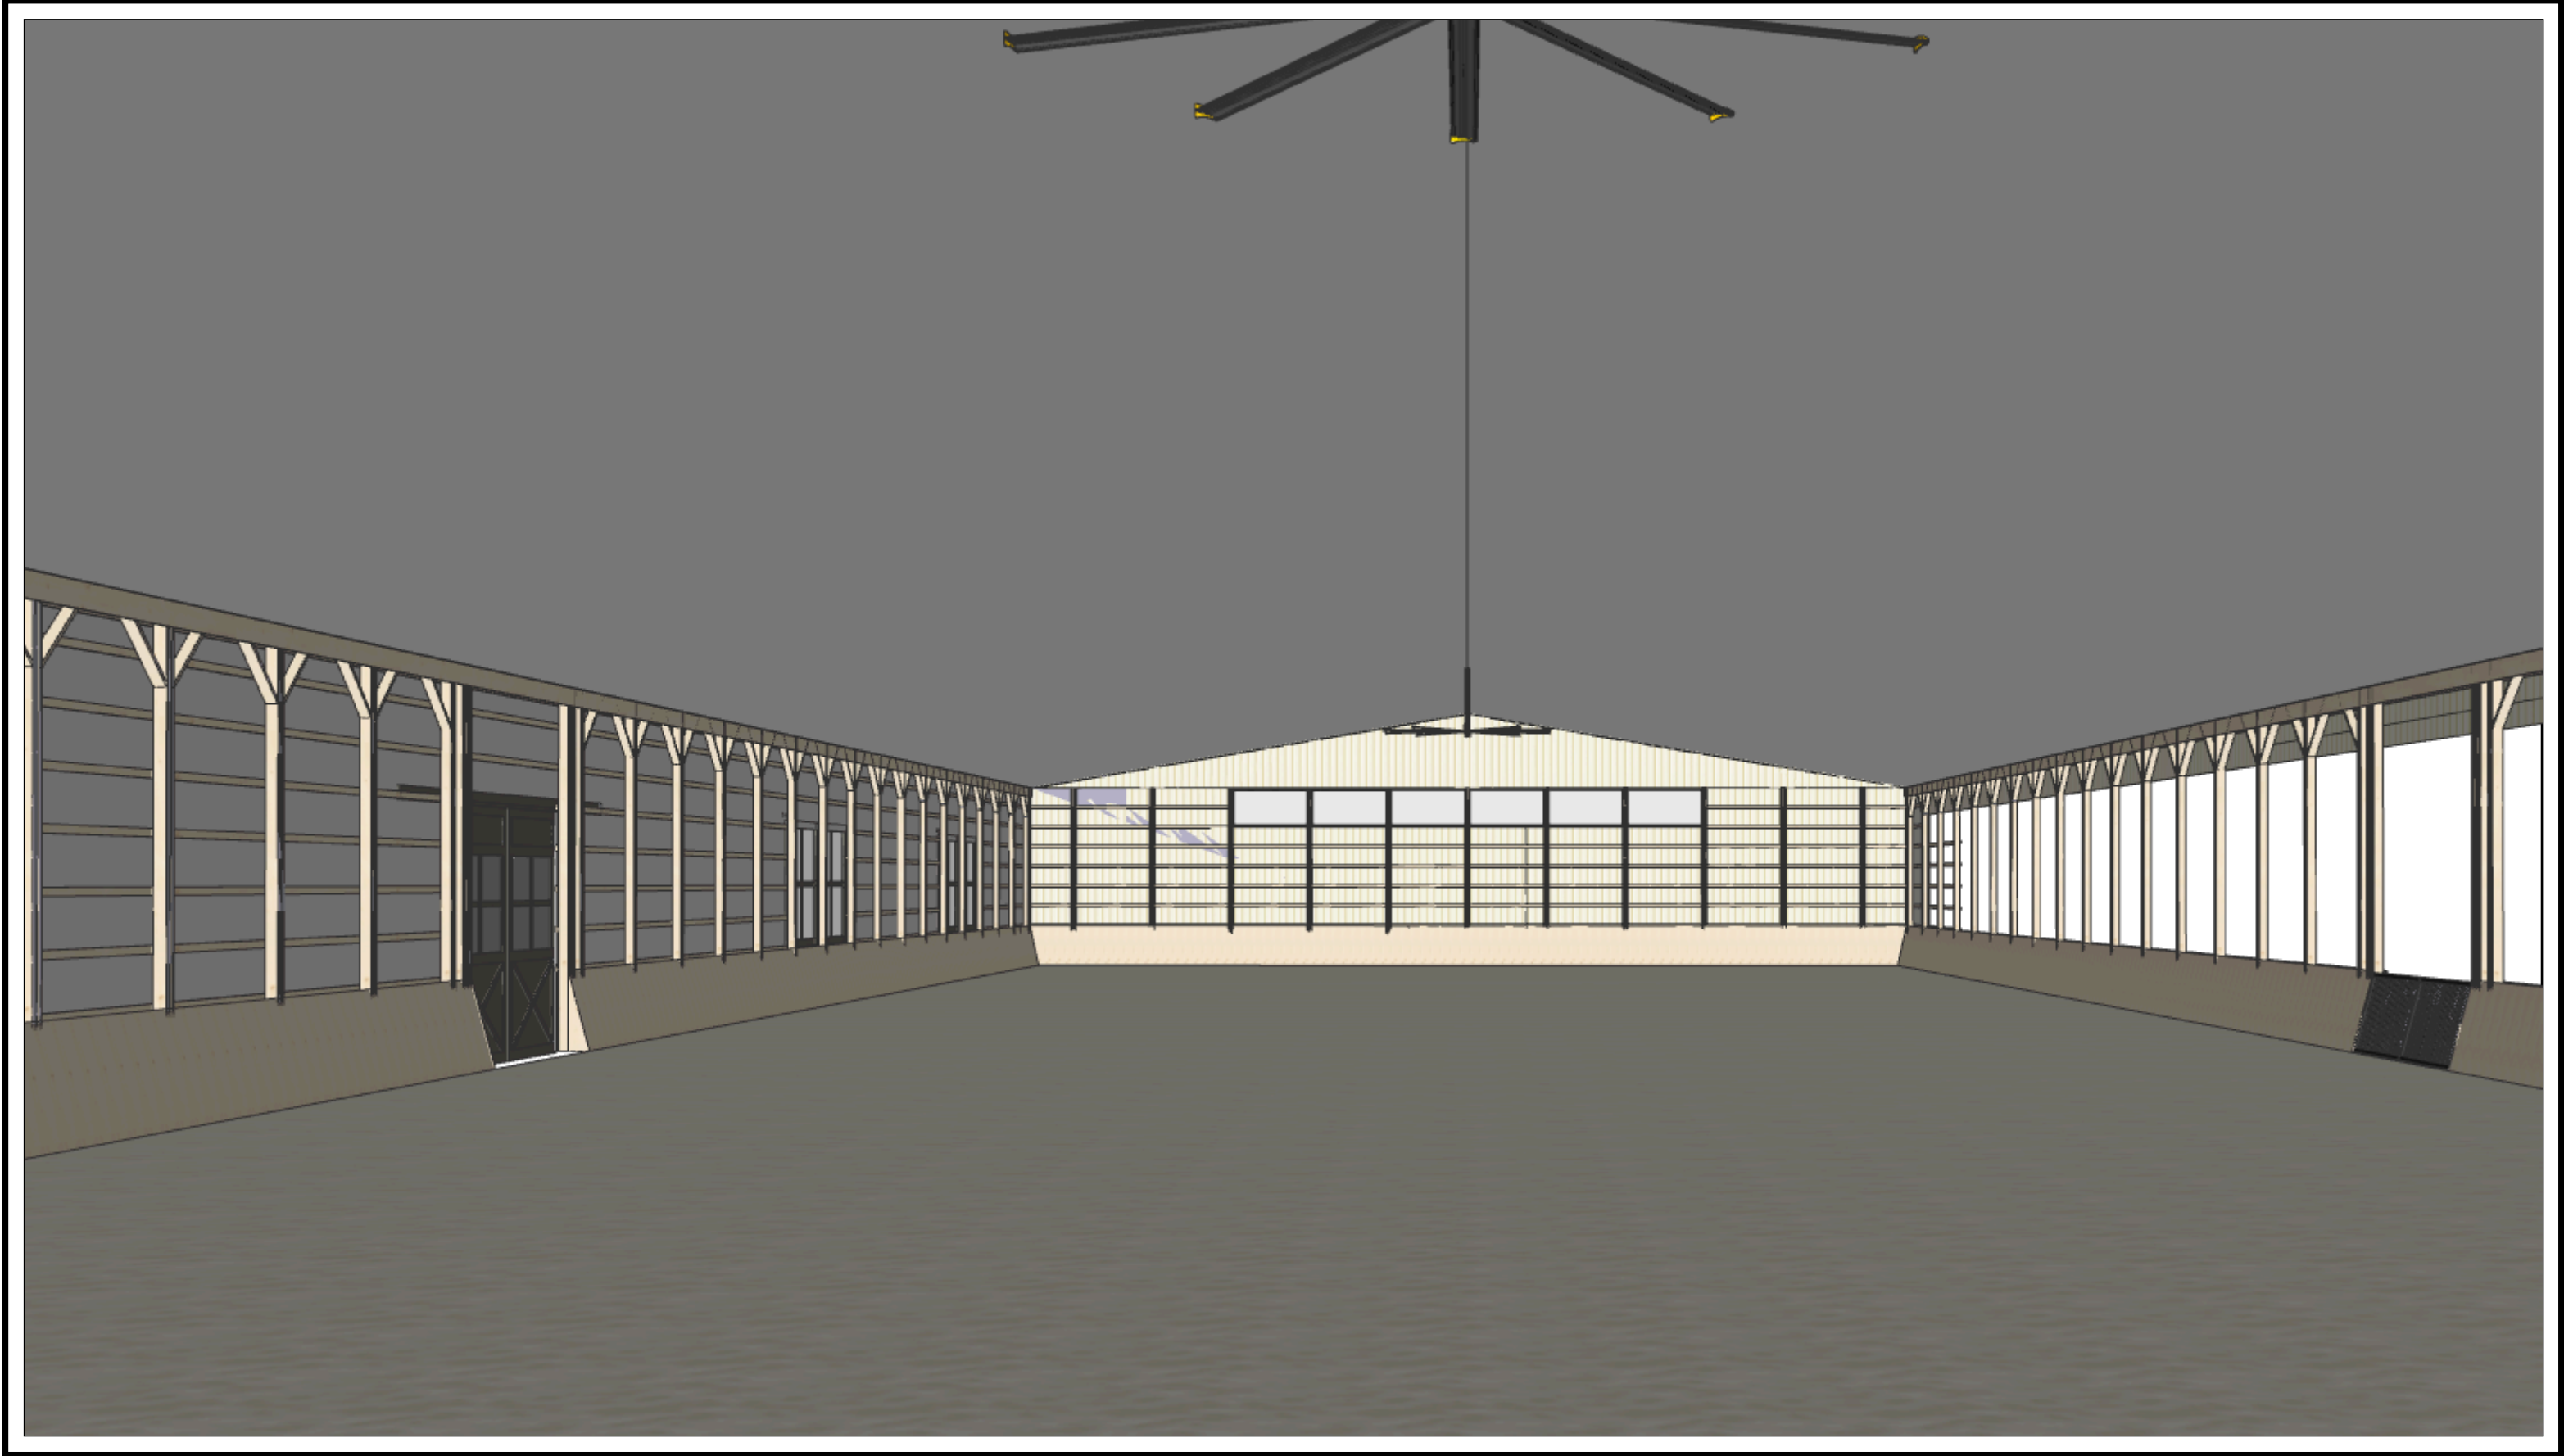

GEORGE SCHOOL ARENA
OPTION 2



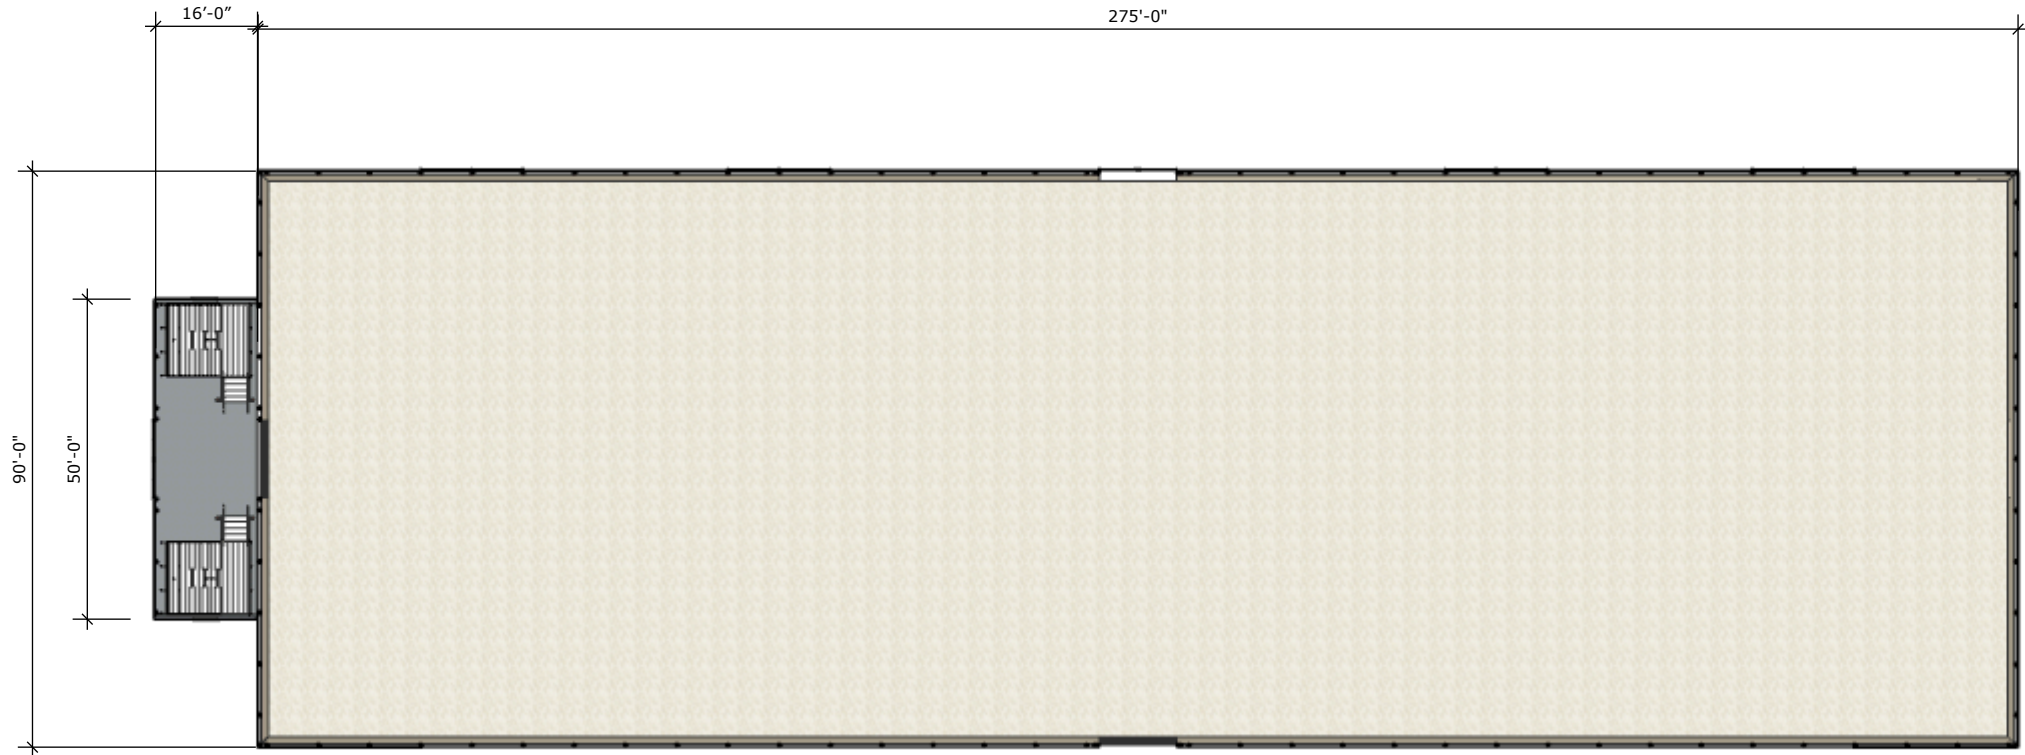

1 FLOOR PLAN
SCALE: 1" = 30'

DATE	ISSUE
5/1/2026	FOR REVIEW

PROJECT
GEORGE
SCHOOL
PROJECT NO.

DRAWN BY
M.B.K.

GEORGE SCHOOL ARENA



QUARRY VIEW®
BUILDING GROUP


Relationships built on strong foundations
2603 LINCOLN HIGHWAY EAST,
RONKS PA 17572
(717)283-4870




1 SOUTH ELEVATION - BARN SIDE
SCALE: 1" = 30'



2 NORTH ELEVATION - FARM LANE SIDE
SCALE: 1" = 30'

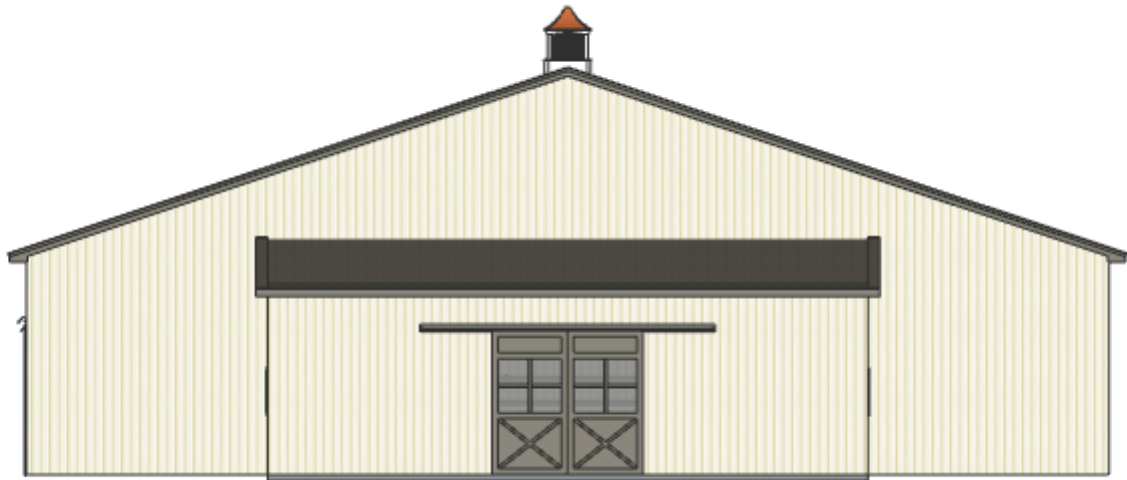

3 LEFT ELEVATION
SCALE: 1/16" = 1'

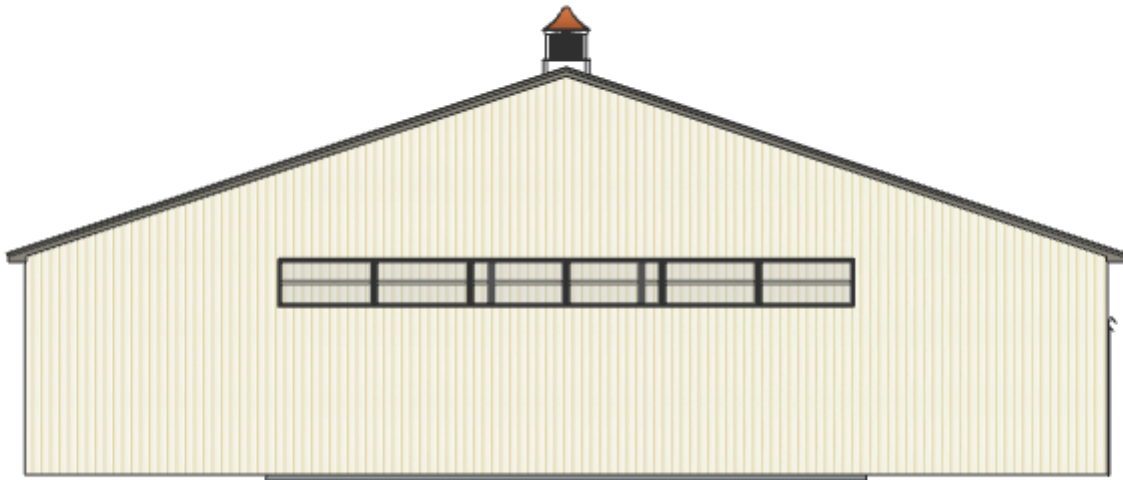

4 RIGHT ELEVATION - FACILITIES PLANT SIDE
SCALE: 1/16" = 1'

DATE	ISSUE
5/1/2026	FOR REVIEW

1 PATTERN AERIAL



DATE	ISSUE
5/1/2026	FOR REVIEW

PROJECT
GEORGE
SCHOOL
PROJECT NO.

DRAWN BY
M.B.K.

GEORGE SCHOOL ARENA



QUARRY VIEW®
BUILDING GROUP

Relationships built on strong foundations
2603 LINCOLN HIGHWAY EAST,
RONKS PA 17572
(717)283-4870