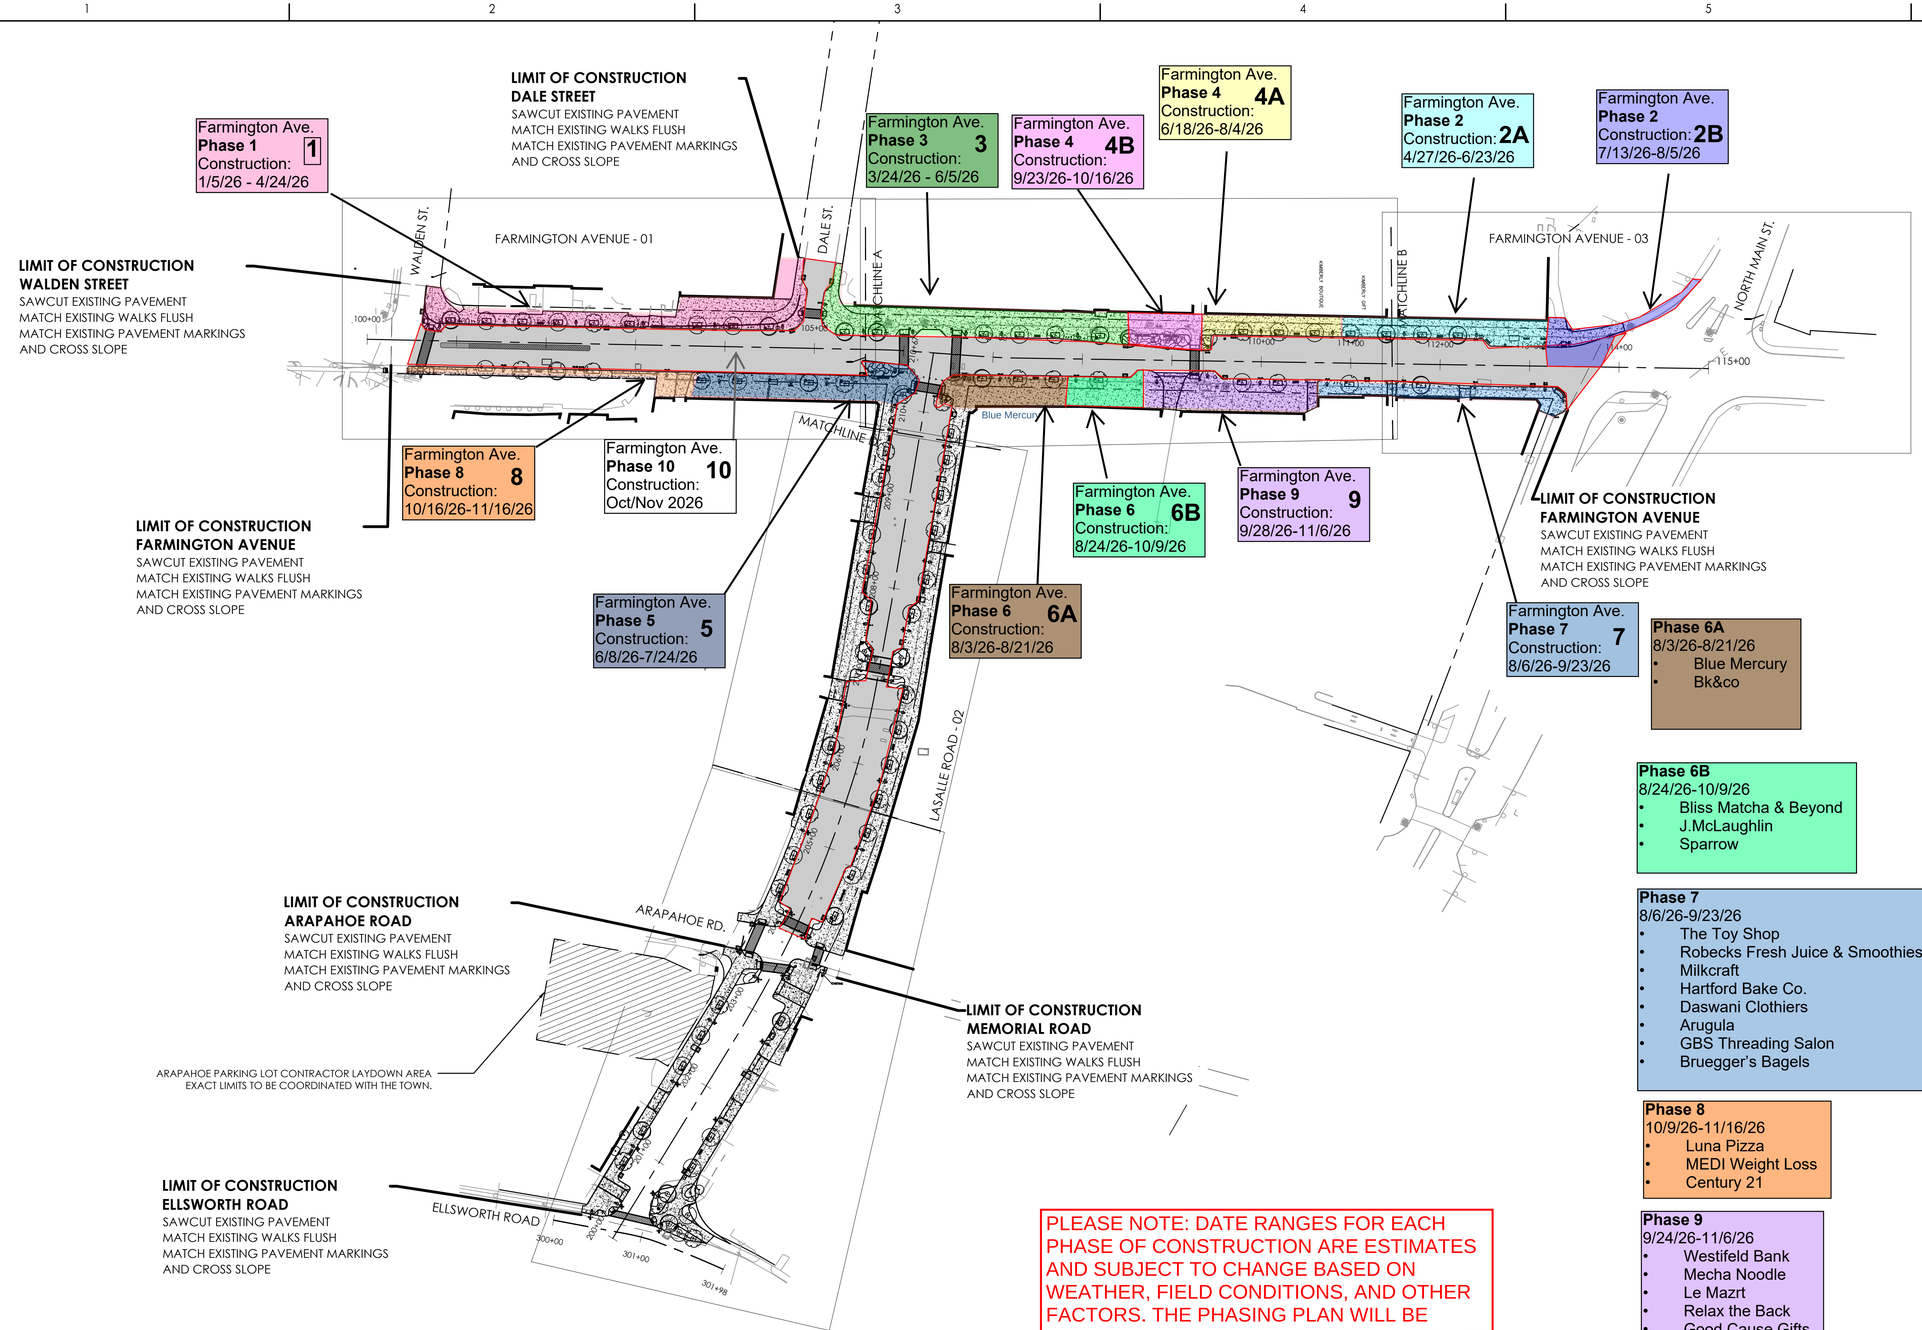

PLEASE NOTE: DATE RANGES FOR EACH PHASE OF CONSTRUCTION ARE ESTIMATES AND SUBJECT TO CHANGE BASED ON WEATHER, FIELD CONDITIONS, AND OTHER FACTORS. THE PHASING PLAN WILL BE UPDATED THROUGHOUT CONSTRUCTION TO REFLECT ANY SCHEDULE CHANGES.

Phase 1
1/5/26-4/24/26
- Santander
- Yemerica Coffee
- The Fix
- CMG Home Loans
- West Hartford Apothecary

Phase 2A
4/27/26-6/23/26
- Chipotle
- Max's Oyster Bar
- Ichiro Hibachi & Sushi
- Chase
- Kimberly Gift
- Bohdii
- Xtrait Perfumery

Phase 2B
7/13/26-8/5/26
- Memorial Park

Phase 3 :
3/24/26-6/5/26
- Coldwell Banker Realty
- One West Hartford Leasing Office
- The Elbow Room
- Toast Wines & Spirits
- Sevan Jewelers
- Café Sofia
- SDSS Martial Arts
- Hope & Stetson
- Ace Hardware
- New Grace Nails & Spa
- Treva

Phase 4A
6/18/26-8/4/26
- El Santo
- Liberty Bank
- Berkshire Hathaway HomeServices New England Properties
- Aroma Body & Foot Massage
- WeHa Candle Co
- Kimberly Boutique

Phase 4B
8/5/26-9/1/26
- CVS

Phase 5
6/8/26-7/24/26
- Zohara
- Music & Arts
- The Claypen
- Armeny Custom Jewelry Design
- Frame Dimensions
- Shiny Nail & Spa

Phase 6A
8/3/26-8/21/26
- Blue Mercury
- Bk&co

Phase 6B
8/24/26-10/9/26
- Bliss Matcha & Beyond
- J.McLaughlin
- Sparrow

Phase 7
8/6/26-9/23/26
- The Toy Shop
- Robecks Fresh Juice & Smoothies
- Milkcraft
- Hartford Bake Co.
- Daswani Clothiers
- Arugula
- GBS Threading Salon
- Bruegger's Bagels

Phase 8
10/9/26-11/16/26
- Luna Pizza
- MEDI Weight Loss
- Century 21

Phase 9
9/24/26-11/6/26
- Westifeld Bank
- Mecha Noodle
- Le Mazrt
- Relax the Back
- Good Cause Gifts
- Bartaco
- Barcelona

N

0 80' 160'

Revision	By	Appd	YYYY.MM.DD
100% BID DOCUMENTS Issued			2024.11.04

Permit/Seal

Consultant

Stantec
Stantec Consulting Services Inc.
55 Church Street, Suite 601
New Haven CT 06510-3014
Tel: 203.495.1645
www.stantec.com

Copyright Reserved
The Contractor shall verify and be responsible for all dimensions. DO NOT scale the drawing - any errors or omissions shall be reported to Stantec without delay.
The Copyrights to all designs and drawings are the property of Stantec. Reproduction or use for any purpose other than that authorized by Stantec is forbidden.

Client/Project Logo

Client/Project
TOWN OF WEST HARTFORD

WEST HARTFORD CENTER INFRASTRUCTURE PROJECT

WEST HARTFORD, CT

File Name: 02.01_GENERAL NOTES AND INDEX *PLAN | Dwn. | Dsgn. | Chkd. | YYYY.MM.DD

Title
INDEX PLAN

Project No. 192311344
Scale 1" = 80'
Revision Sheet 4
Drawing No. 02.03

u:\192311344\drawing\plot sheets\02.01_general notes and index.dgn
2024.11.04 10:24:04 AM
ORIGINAL SHEET - ARCH D