


New Henry Clay High School

Completed/Work in Progress:

- ❑ ICF walls and ICF wall framed openings are complete in all areas except for where in progress at area F.
- ❑ Laying of CMU walls and the installation of hollow metal frames is underway.
- ❑ Under-slab plumbing/electrical and concrete slabs are complete except where in progress at area F.
- ❑ Above ceiling MEP installation is in progress at areas A, B, C, D, E & G.
- ❑ Installation of stairs in all areas but the Gym is complete.
- ❑ Exterior stone & brick veneer is complete in areas A & B, and in progress in area C, E, F & G.
- ❑ Interior metal stud wall & soffit framing is in progress at areas A, B, C, D & E.
- ❑ Areas A, B, C, D & E are dried-in with roofing systems in progress.
- ❑ CMU finishing & painting, and hanging drywall is in progress at areas A, B and C.
- ❑ Window trim, sills, and aluminum window installation is in progress at Areas A, B & C & G.
- ❑ Installation of terrazzo flooring and wall bases is in progress at areas A, B and C.

Upcoming Look Ahead:

- ❑ Continue steel erection at Area F.
 - ❑ Continue above ceiling MEP and wall rough-ins.
 - ❑ Continue interior metal stud wall and soffit framing.
- Week Ending October 02, 2026

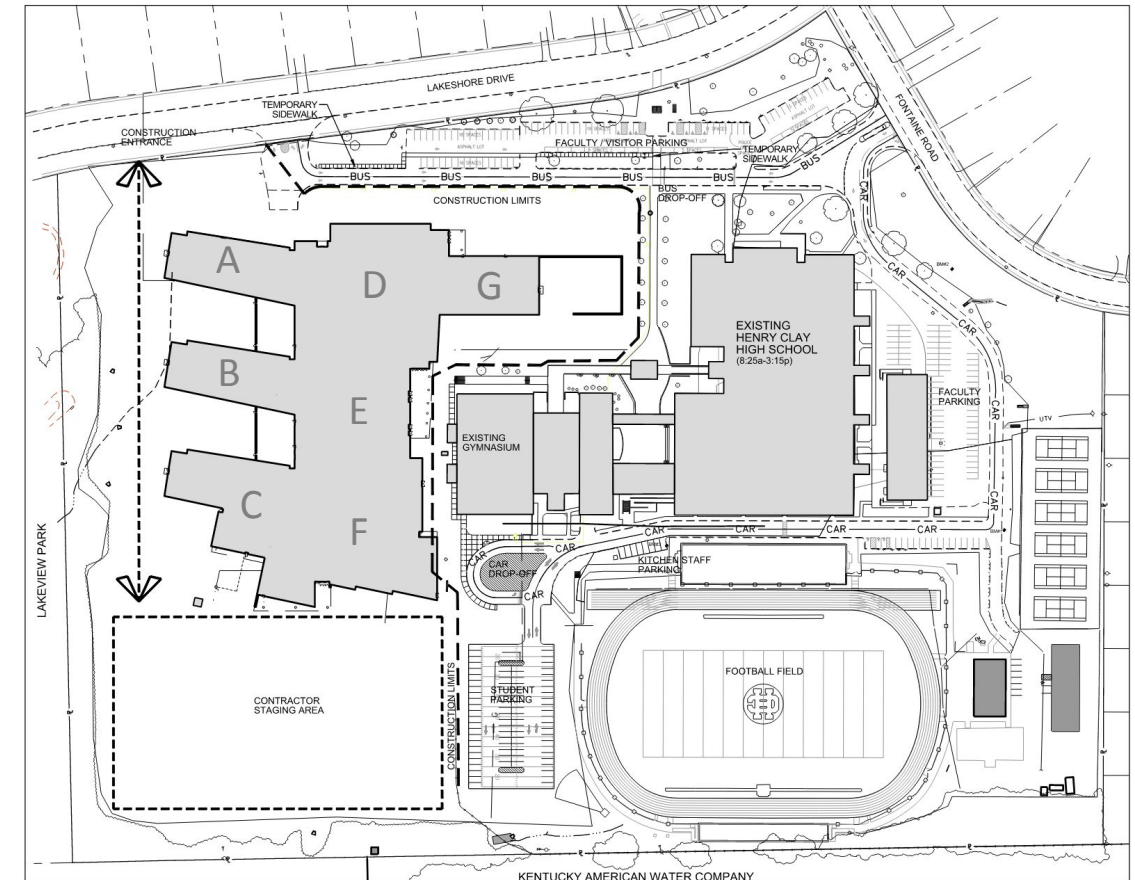

B PHASE 1 - BUILDING CONSTRUCTION CIRCULATION
SCALE: N.T.S.

New Henry Clay High School

Area G (ROTC, Health CRs & Media Center): Stone & Glazed Brick Veneer & Cold-Formed Metal Framing Installation in Progress



New Henry Clay High School

Area G (Media Center): Cold-Formed Metal Framing Installation in Progress





New Henry Clay High School

Area G (ROTC, Health CRs & Media Center): Stone & Glazed Brick Veneer & Cold-Formed Metal Framing Installation in Progress



New Henry Clay High School

Area F (Theater): Concrete Slab at Theater Control Room is Complete & Steel Erection at Theater is Complete

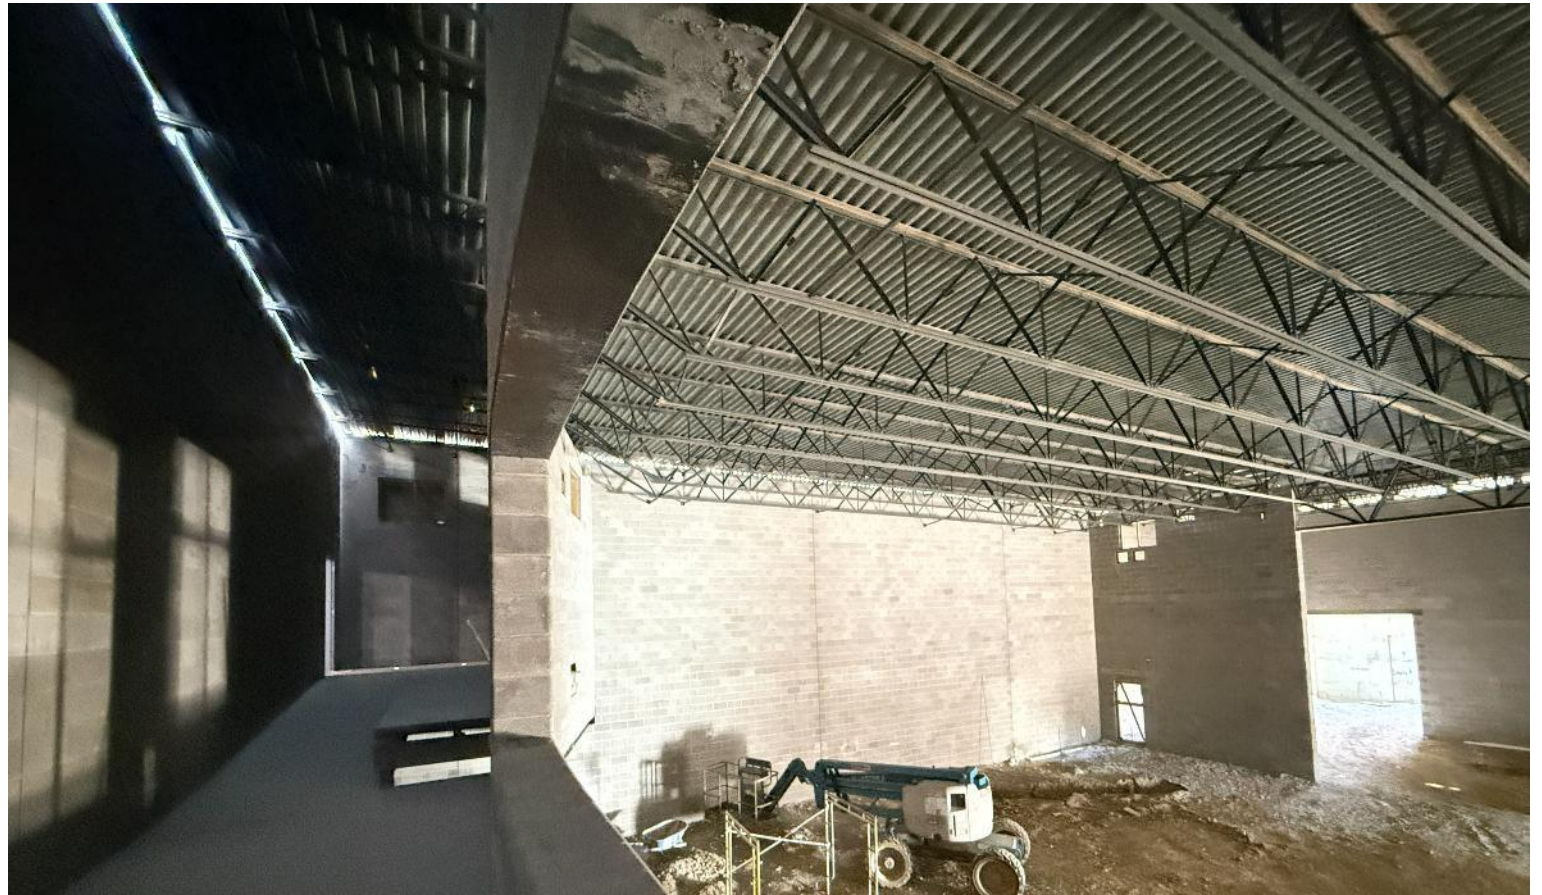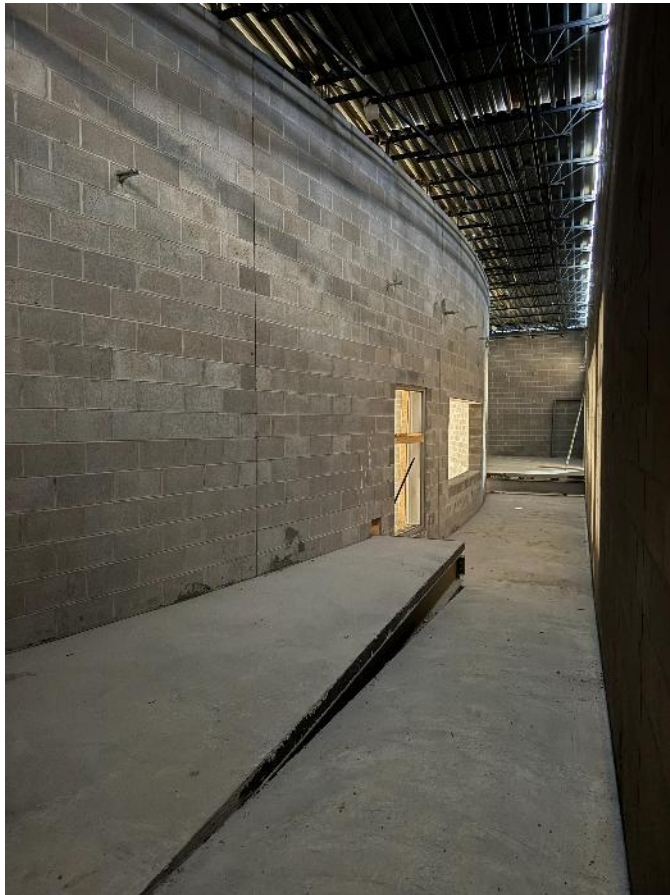

New Henry Clay High School

Level 3 Area B (Mechanical Penthouse): Framing of Light-Gauge Metal Stud Walls is in Progress at Stair



New Henry Clay High School


Areas D, C, E & G: Roof Ladder Installation and SBS Roofing Systems in Progress



Week Ending October 02, 2026

New Henry Clay High School

Area E (Gymnasium): Interior CMU Walls are Underway and the Installation of Acoustic Insulation at Roof Decking is Complete

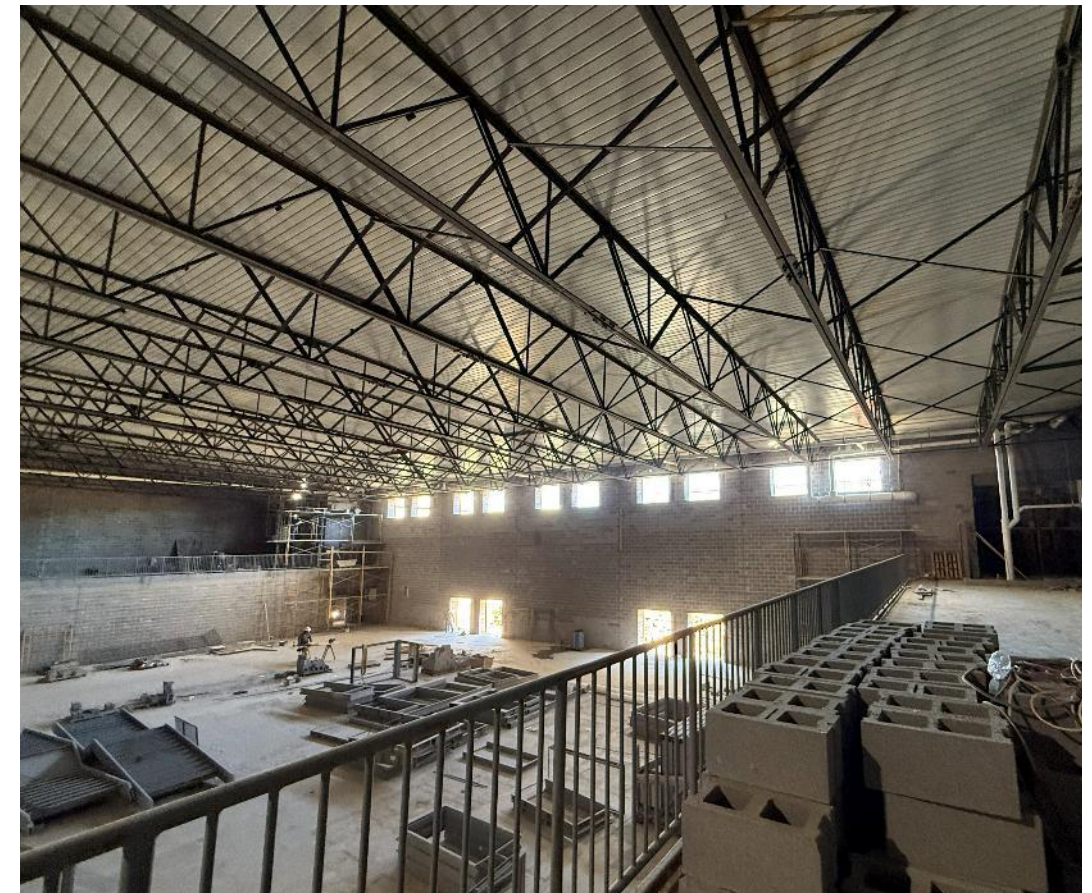

Week Ending October 02, 2026