



| OCTOBER 12, 2026


PORT NECHES-GROVES ISD NEW TRANSPORTATION CENTER

DESIGN UPDATE



SITE PLAN

DESIGN UPDATE - TRANSPORTATION

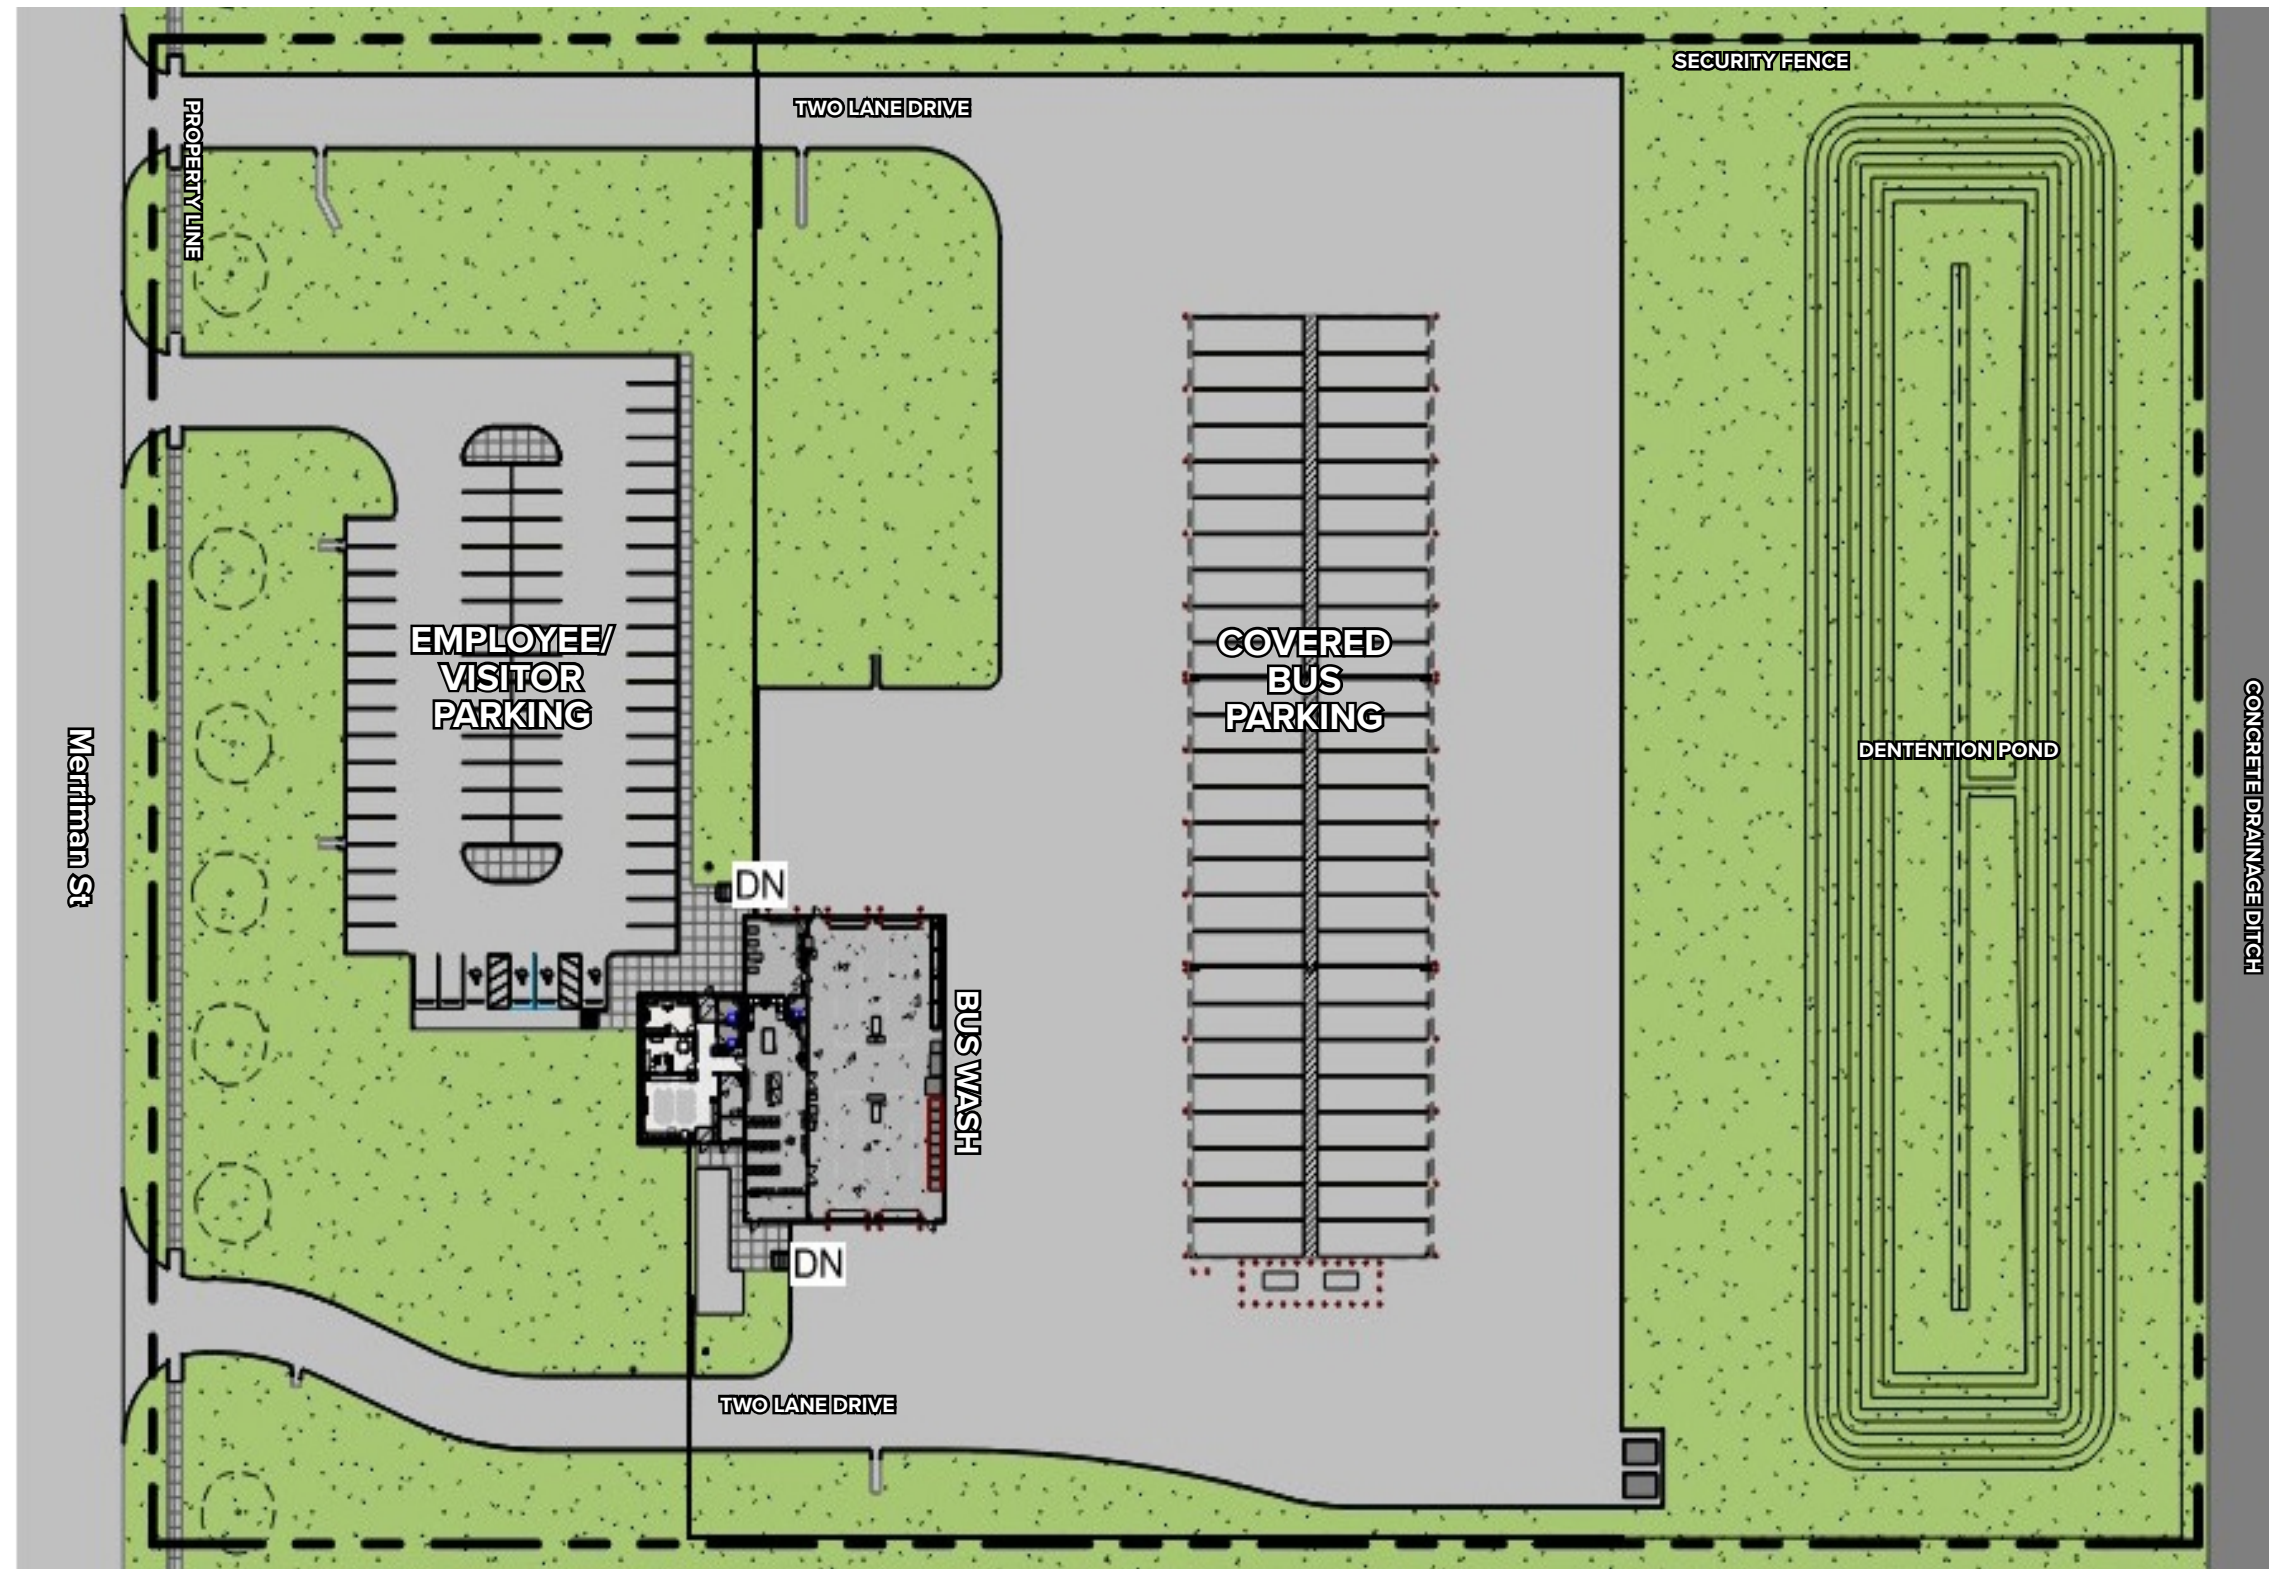

PROJECT 1 - NEW TRANSPORTATION CENTER
PORT NECHES-GROVES ISD

Scale: 1" = 100'-0"
10.12.2026



FLOOR PLAN

DESIGN UPDATE - TRANSPORTATION



PROJECT 1 - NEW TRANSPORTATION CENTER
PORT NECHES-GROVES ISD

10.12.2026

EXTERIOR RENDERING

BUS PARKING



PROJECT 1 - NEW TRANSPORTATION CENTER
PORT NECHES-GROVES ISD

10.12.2026

EXTERIOR RENDERING

FRONT ELEVATION



PROJECT 1 - NEW TRANSPORTATION CENTER
PORT NECHES-GROVES ISD

10.12.2026

INTERIOR RENDERING

PORT NECHES-GROVES ISD PROJECT 01
SECRETARY



INTERIOR RENDERING

PORT NECHES-GROVES ISD PROJECT 01
BREAK ROOM



INTERIOR RENDERING

PORT NECHES-GROVES ISD PROJECT 01
SHOP OFFICE

