

# JUDAH ELEMENTARY SCHOOL

MODERNIZATION AND EXPANSION  
101 DEAN WAY, FOLSOM, CA 95630

## FOLSOM CORDOVA UNIFIED SCHOOL DISTRICT

1965 BIRKMONT DRIVE  
RANCHO CORDOVA, CA 95742




## LLB CONSTRUCTION WALK

10/15/2026

### SHEET LIST

PAGE 1 - COVER SHEET  
PAGE 2 - OVERALL SITE PLAN  
PAGE 3 - EXISTING FLOOR PLAN  
PAGE 4 - REMODEL ENLARGED FLOOR PLAN

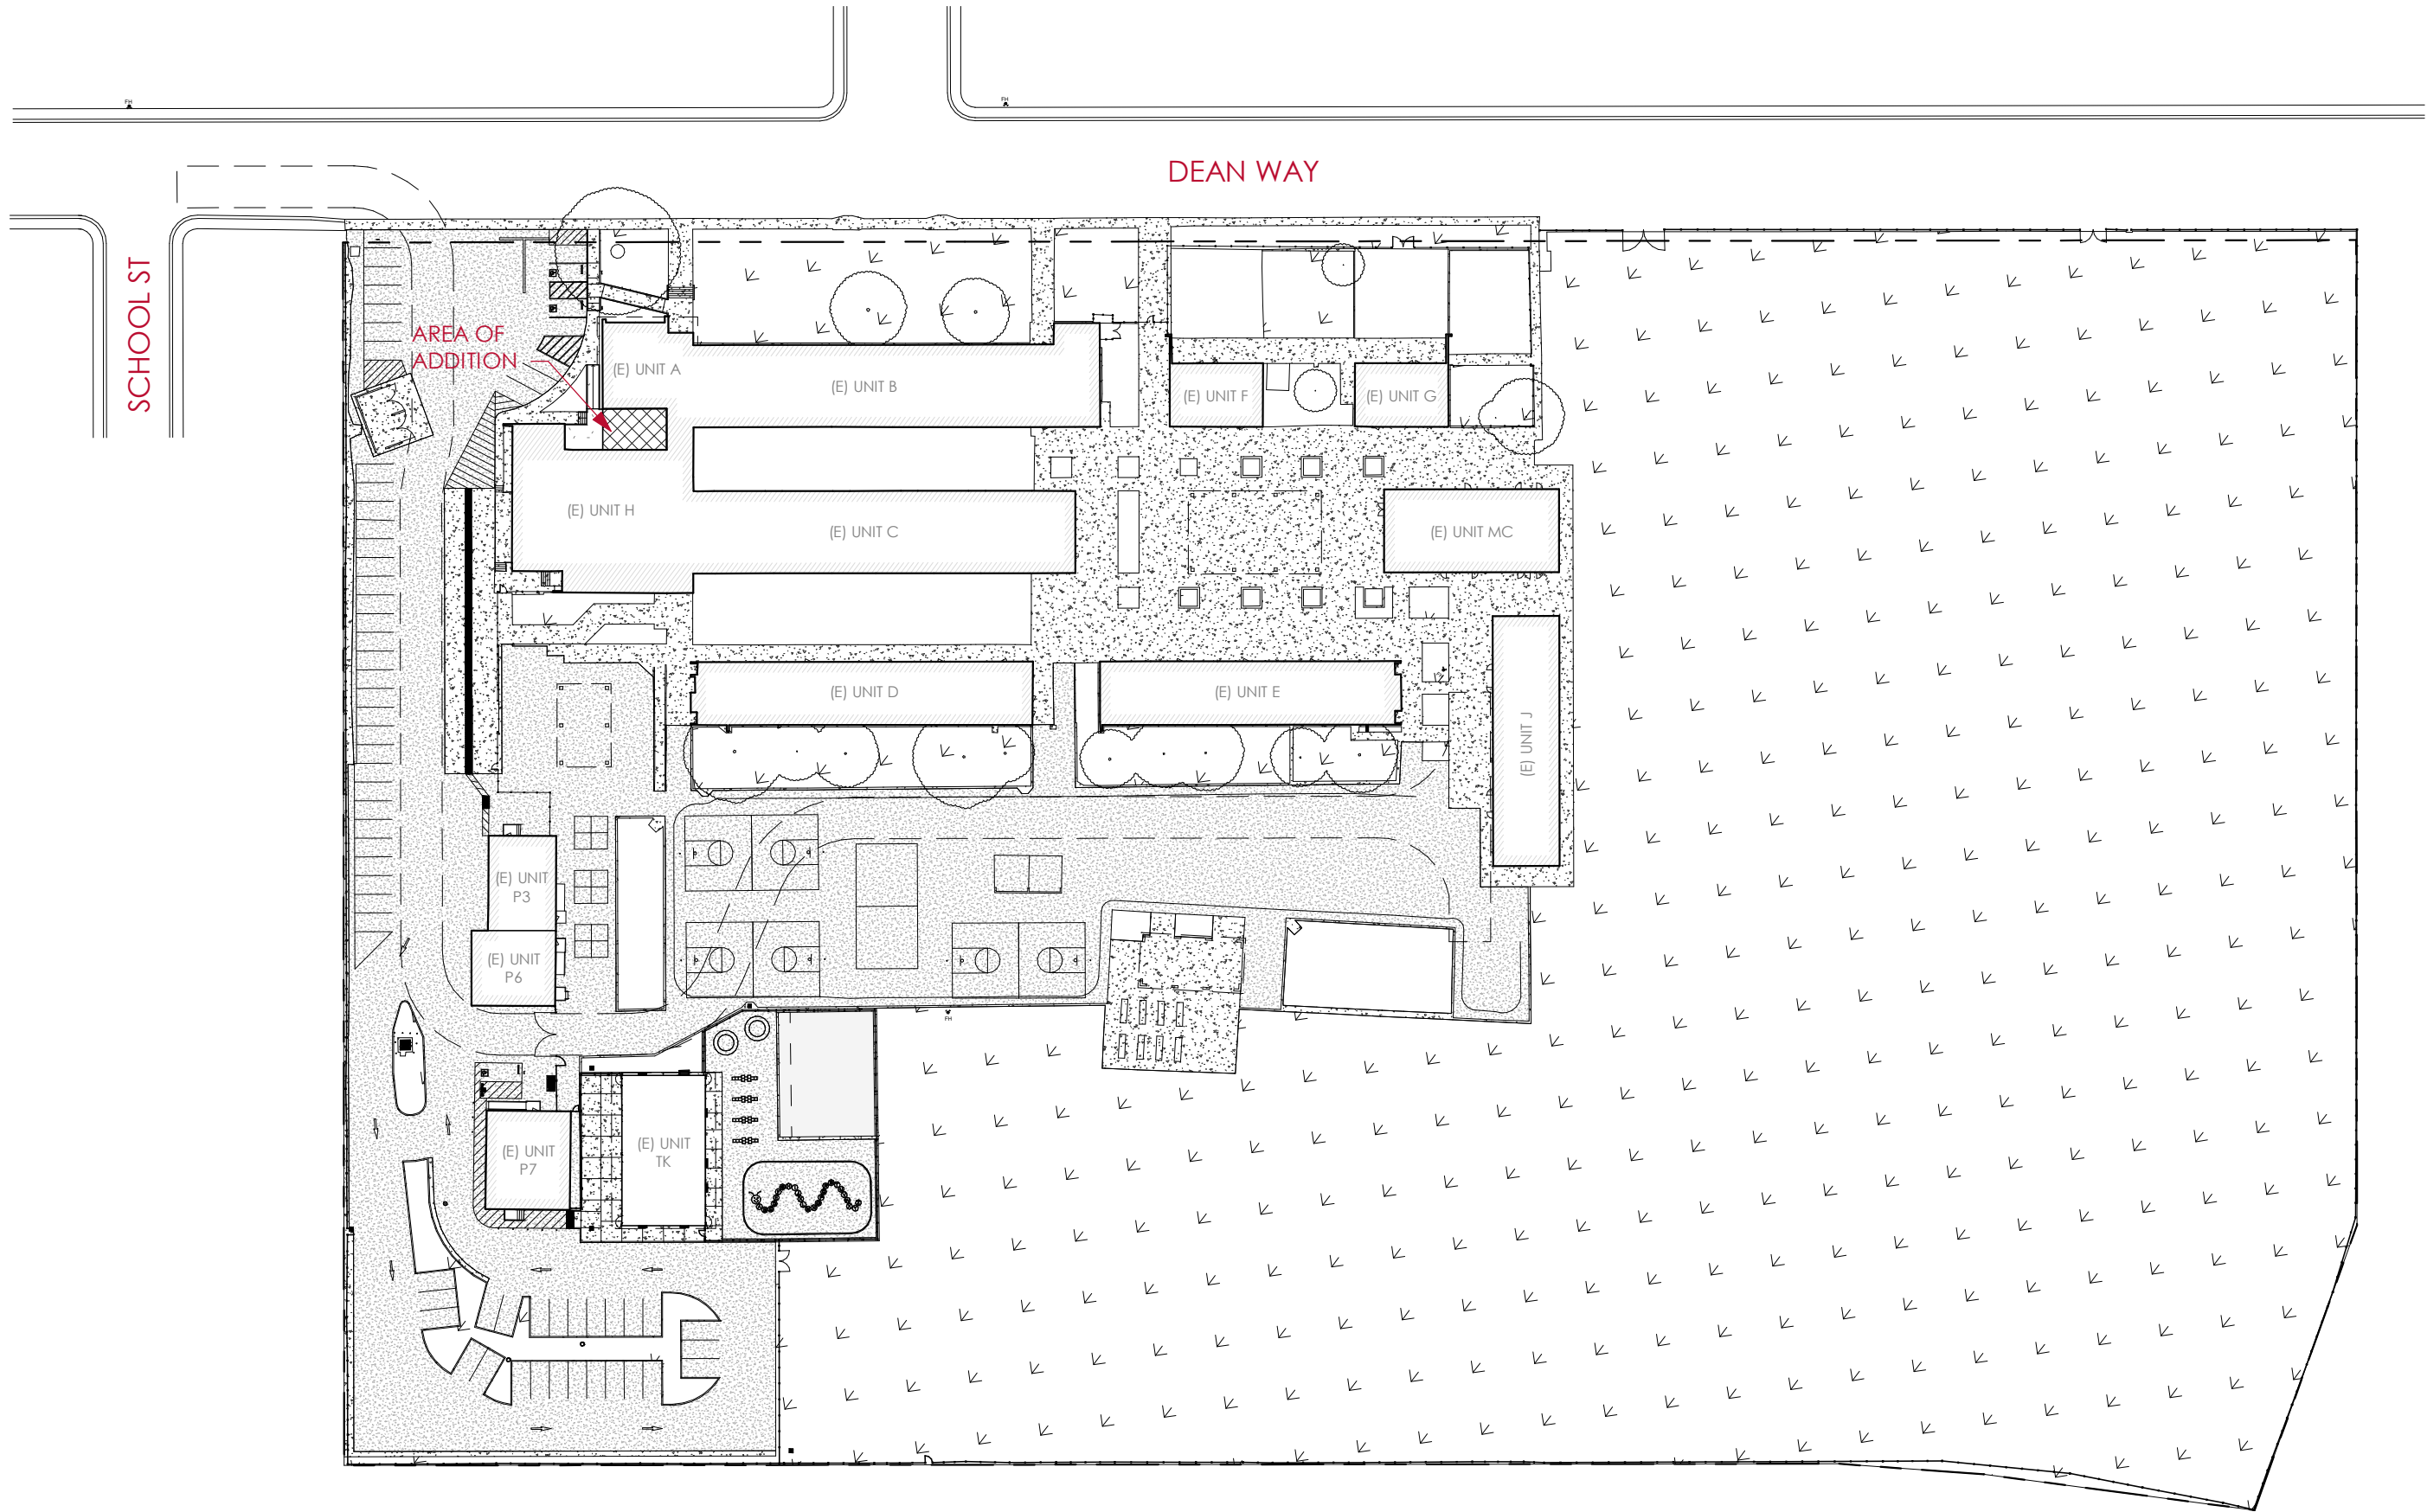


# JUDAH ELEMENTARY SCHOOL

FOLSOM CORDOVA UNIFIED SCHOOL DISTRICT | 101 DEAN WAY, FOLSOM, CA 95630

## OVERALL SITE PLAN



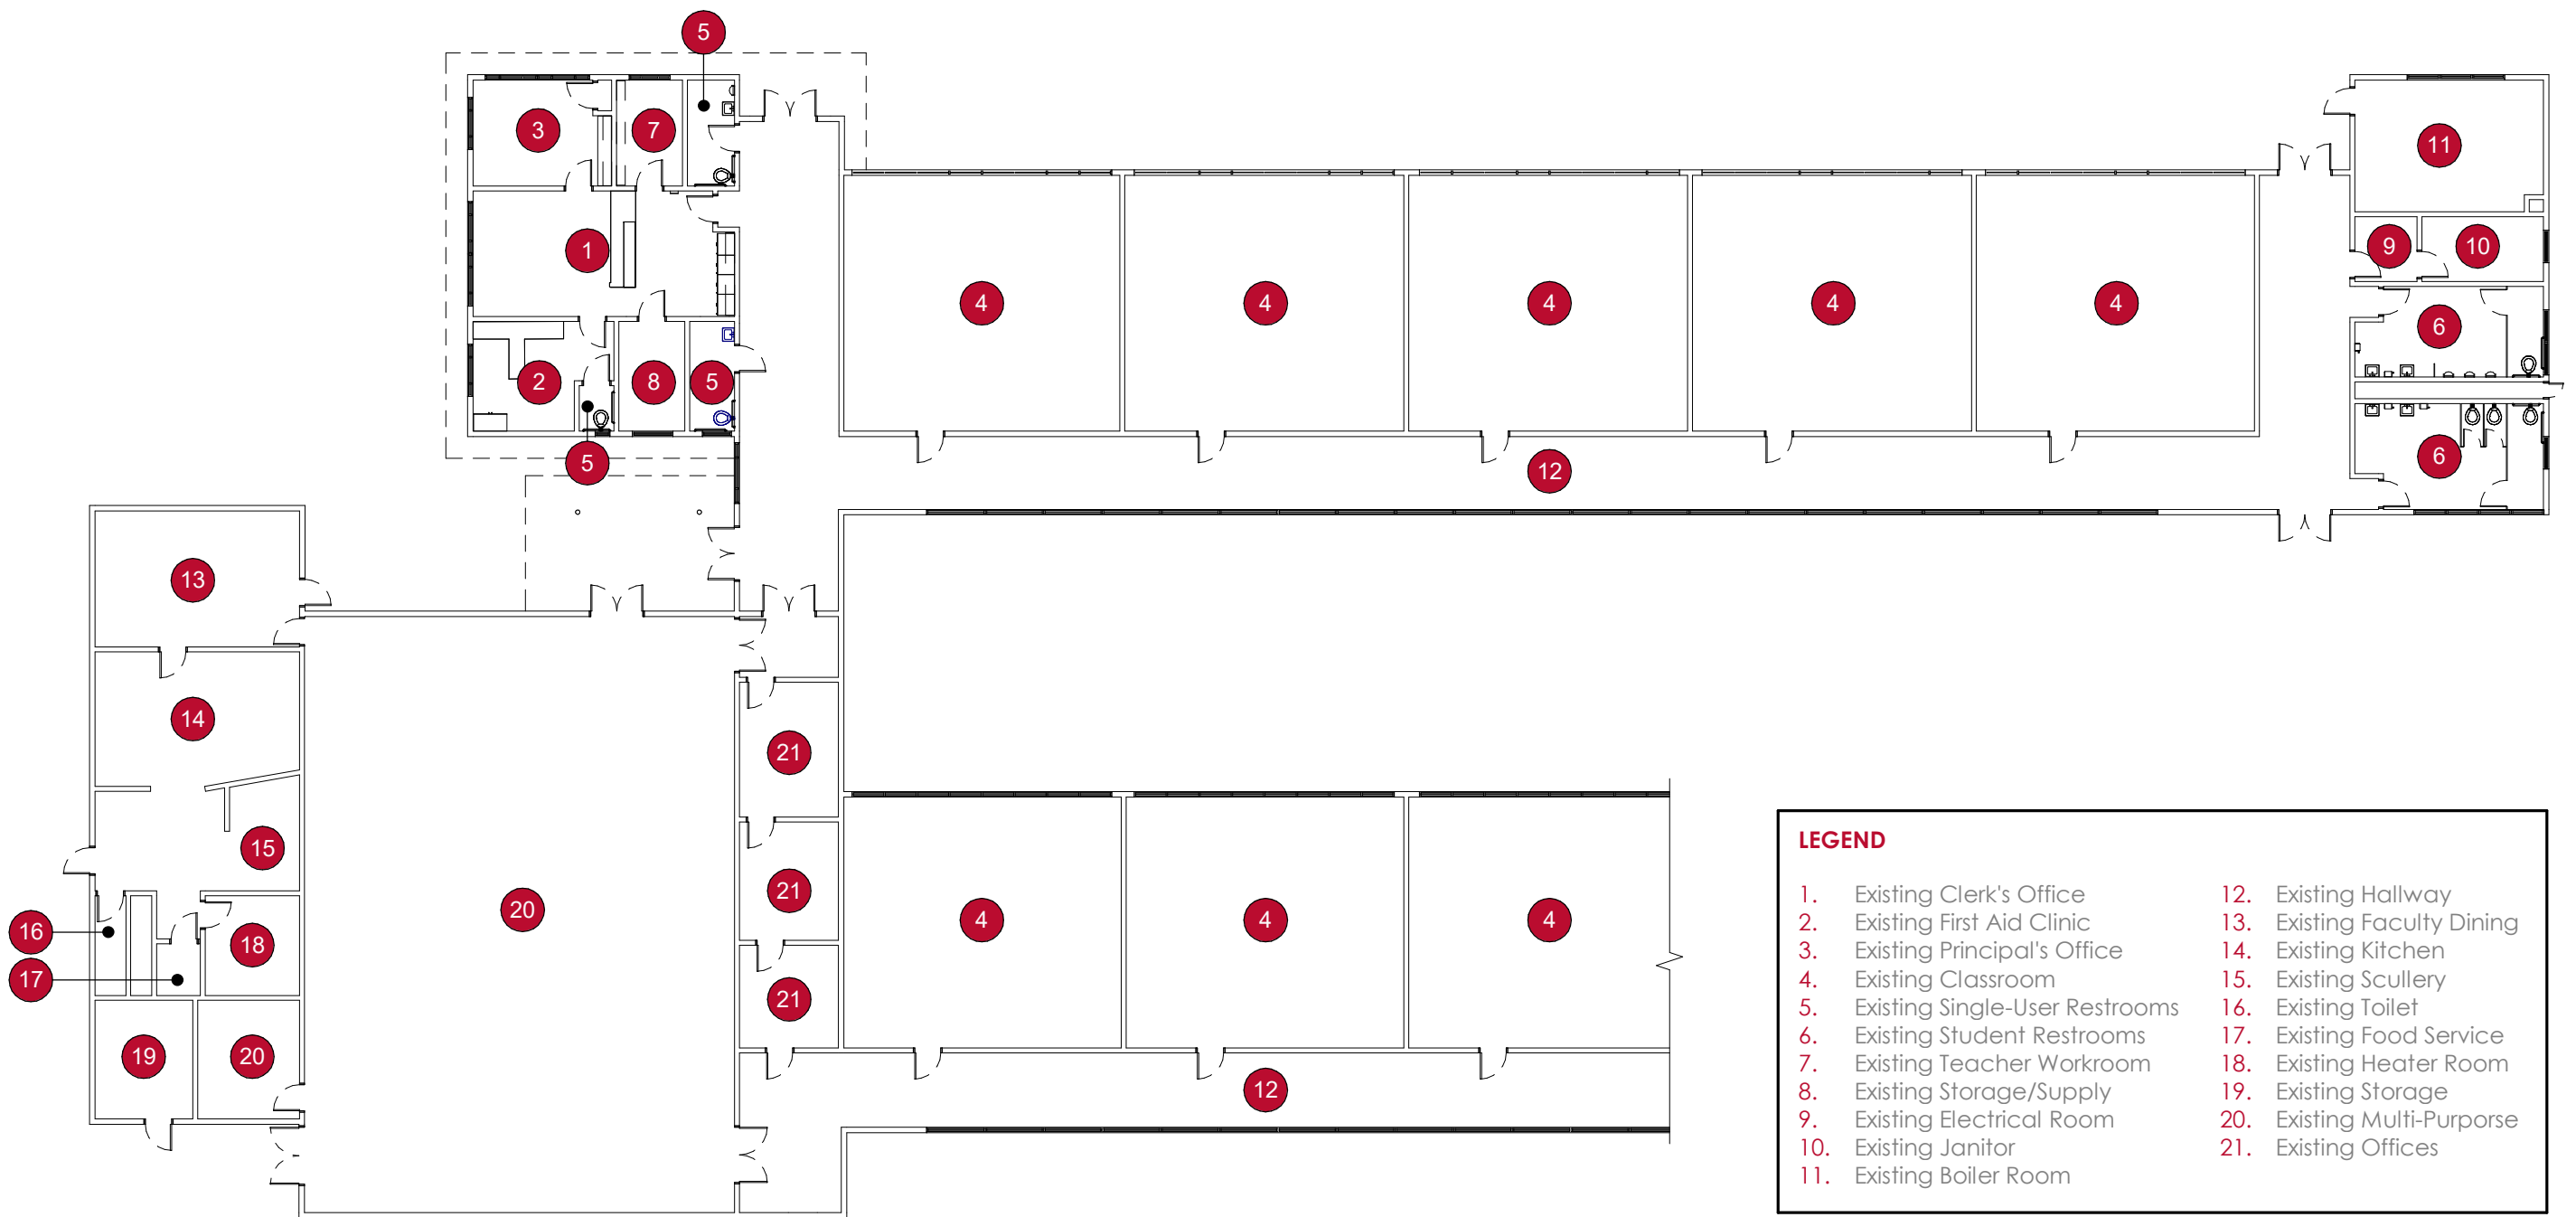

| LEGEND |                                |
|--------|--------------------------------|
| 1.     | Existing Clerk's Office        |
| 2.     | Existing First Aid Clinic      |
| 3.     | Existing Principal's Office    |
| 4.     | Existing Classroom             |
| 5.     | Existing Single-User Restrooms |
| 6.     | Existing Student Restrooms     |
| 7.     | Existing Teacher Workroom      |
| 8.     | Existing Storage/Supply        |
| 9.     | Existing Electrical Room       |
| 10.    | Existing Janitor               |
| 11.    | Existing Boiler Room           |
| 12.    | Existing Hallway               |
| 13.    | Existing Faculty Dining        |
| 14.    | Existing Kitchen               |
| 15.    | Existing Scullery              |
| 16.    | Existing Toilet                |
| 17.    | Existing Food Service          |
| 18.    | Existing Heater Room           |
| 19.    | Existing Storage               |
| 20.    | Existing Multi-Purpose         |
| 21.    | Existing Offices               |


# JUDAH ELEMENTARY SCHOOL

FOLSOM CORDOVA UNIFIED SCHOOL DISTRICT | 101 DEAN WAY, FOLSOM, CA 95630


020'

NORTH

STUDIO W  
ARCHITECTS

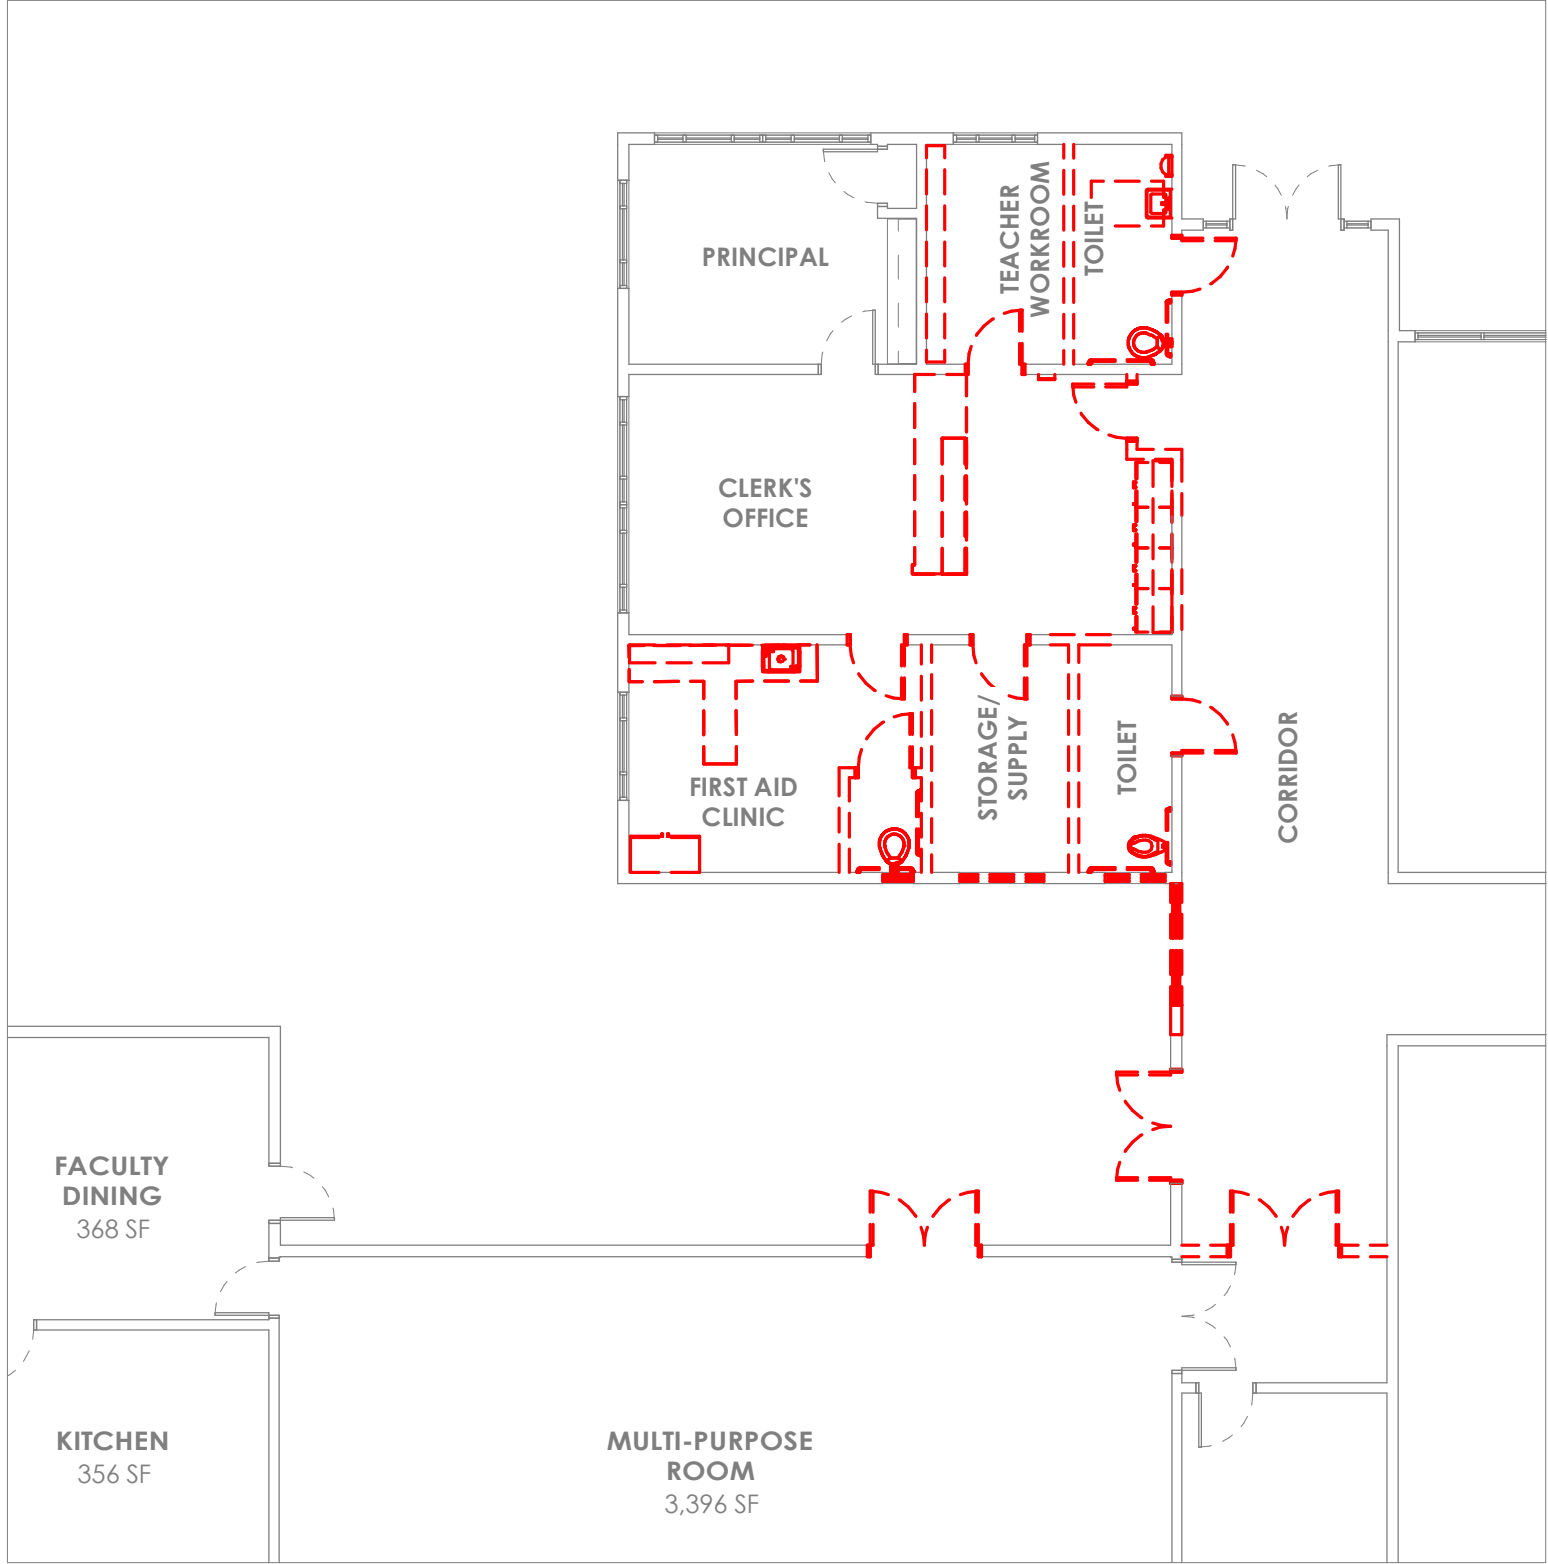

DEMOLITION PLAN

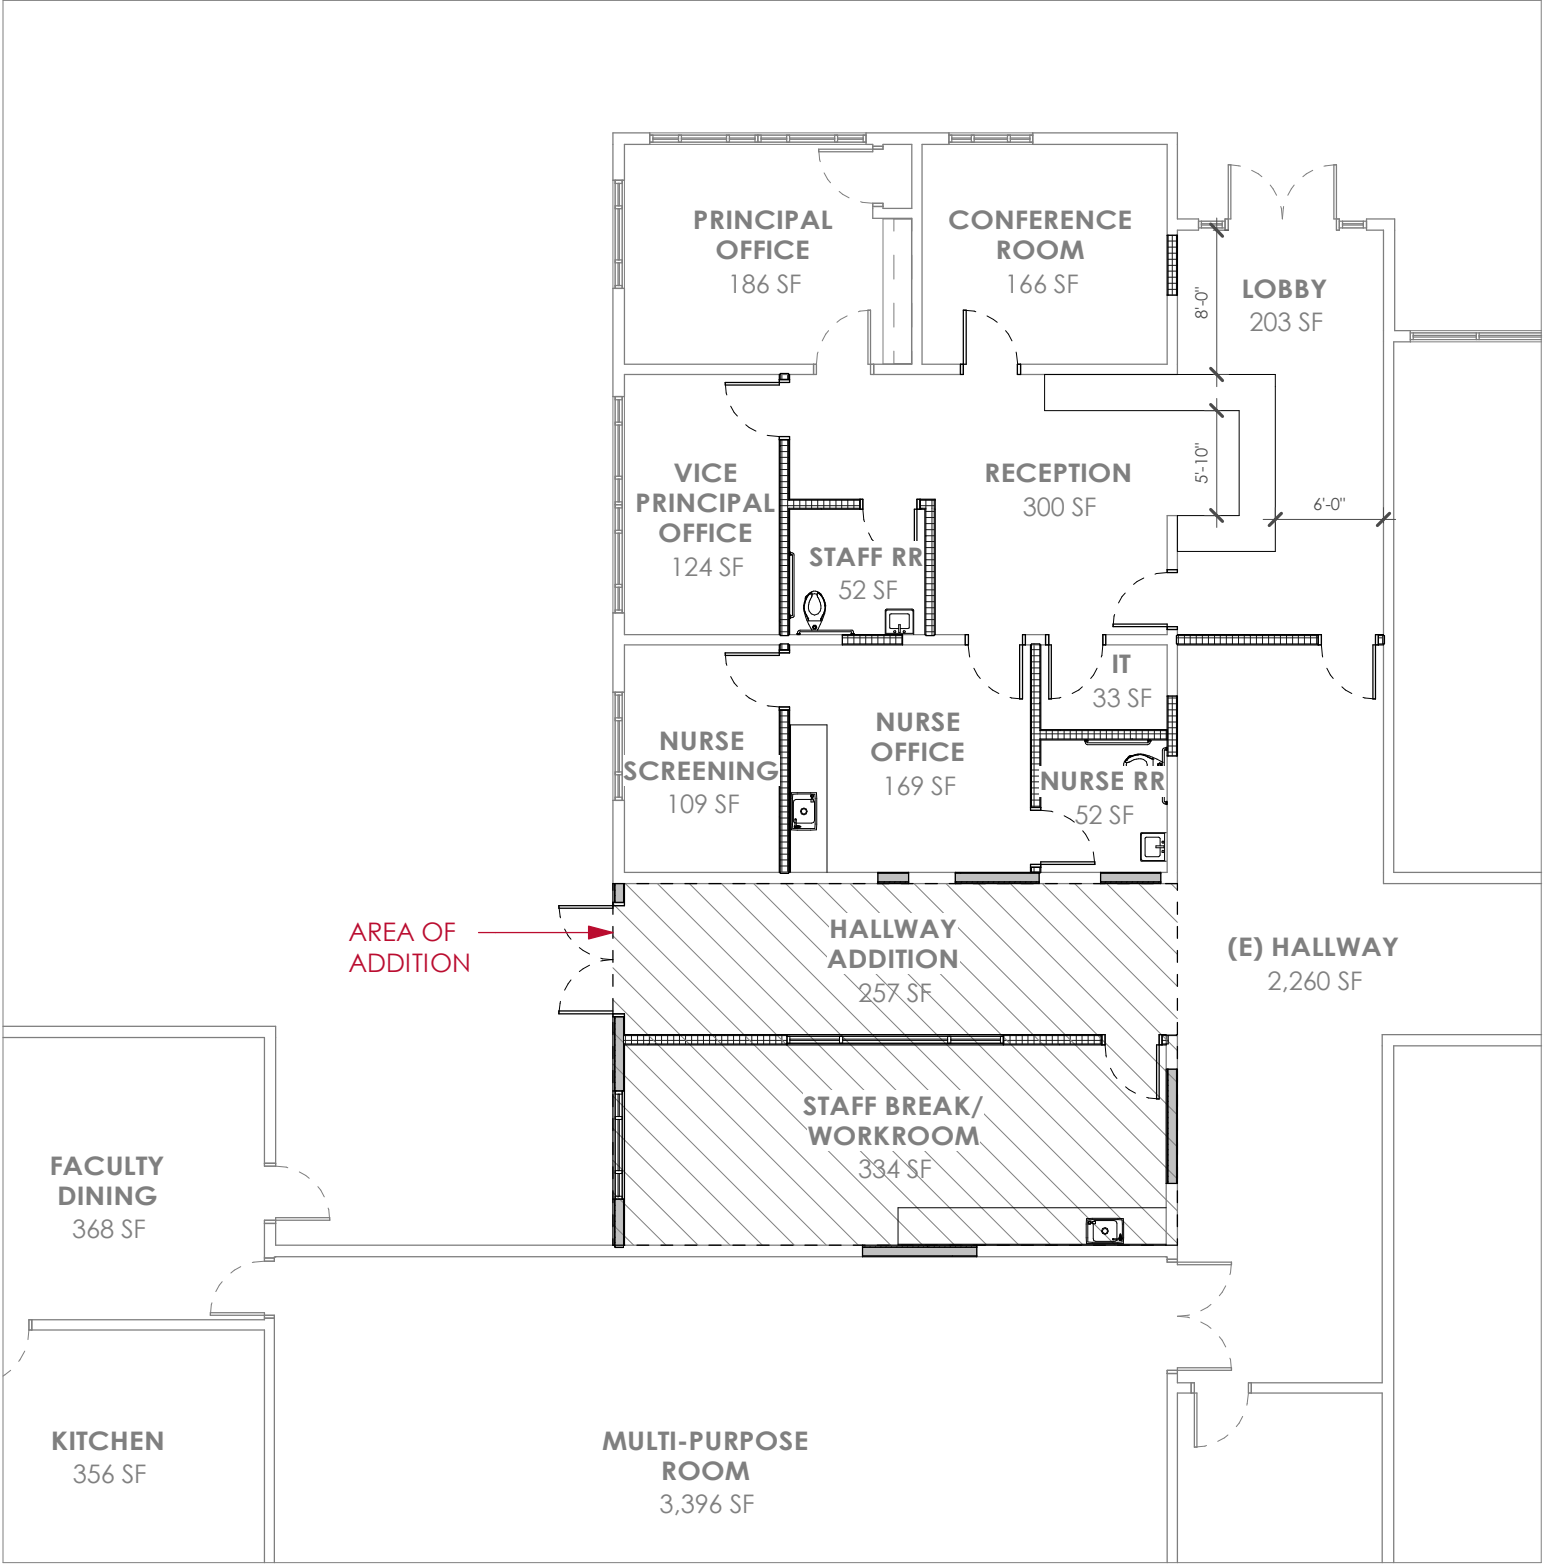

REMODEL PLAN

# JUDAH ELEMENTARY SCHOOL

FOLSOM CORDOVA UNIFIED SCHOOL DISTRICT | 101 DEAN WAY, FOLSOM, CA 95630

REMODEL ENLARGED FLOOR PLAN

