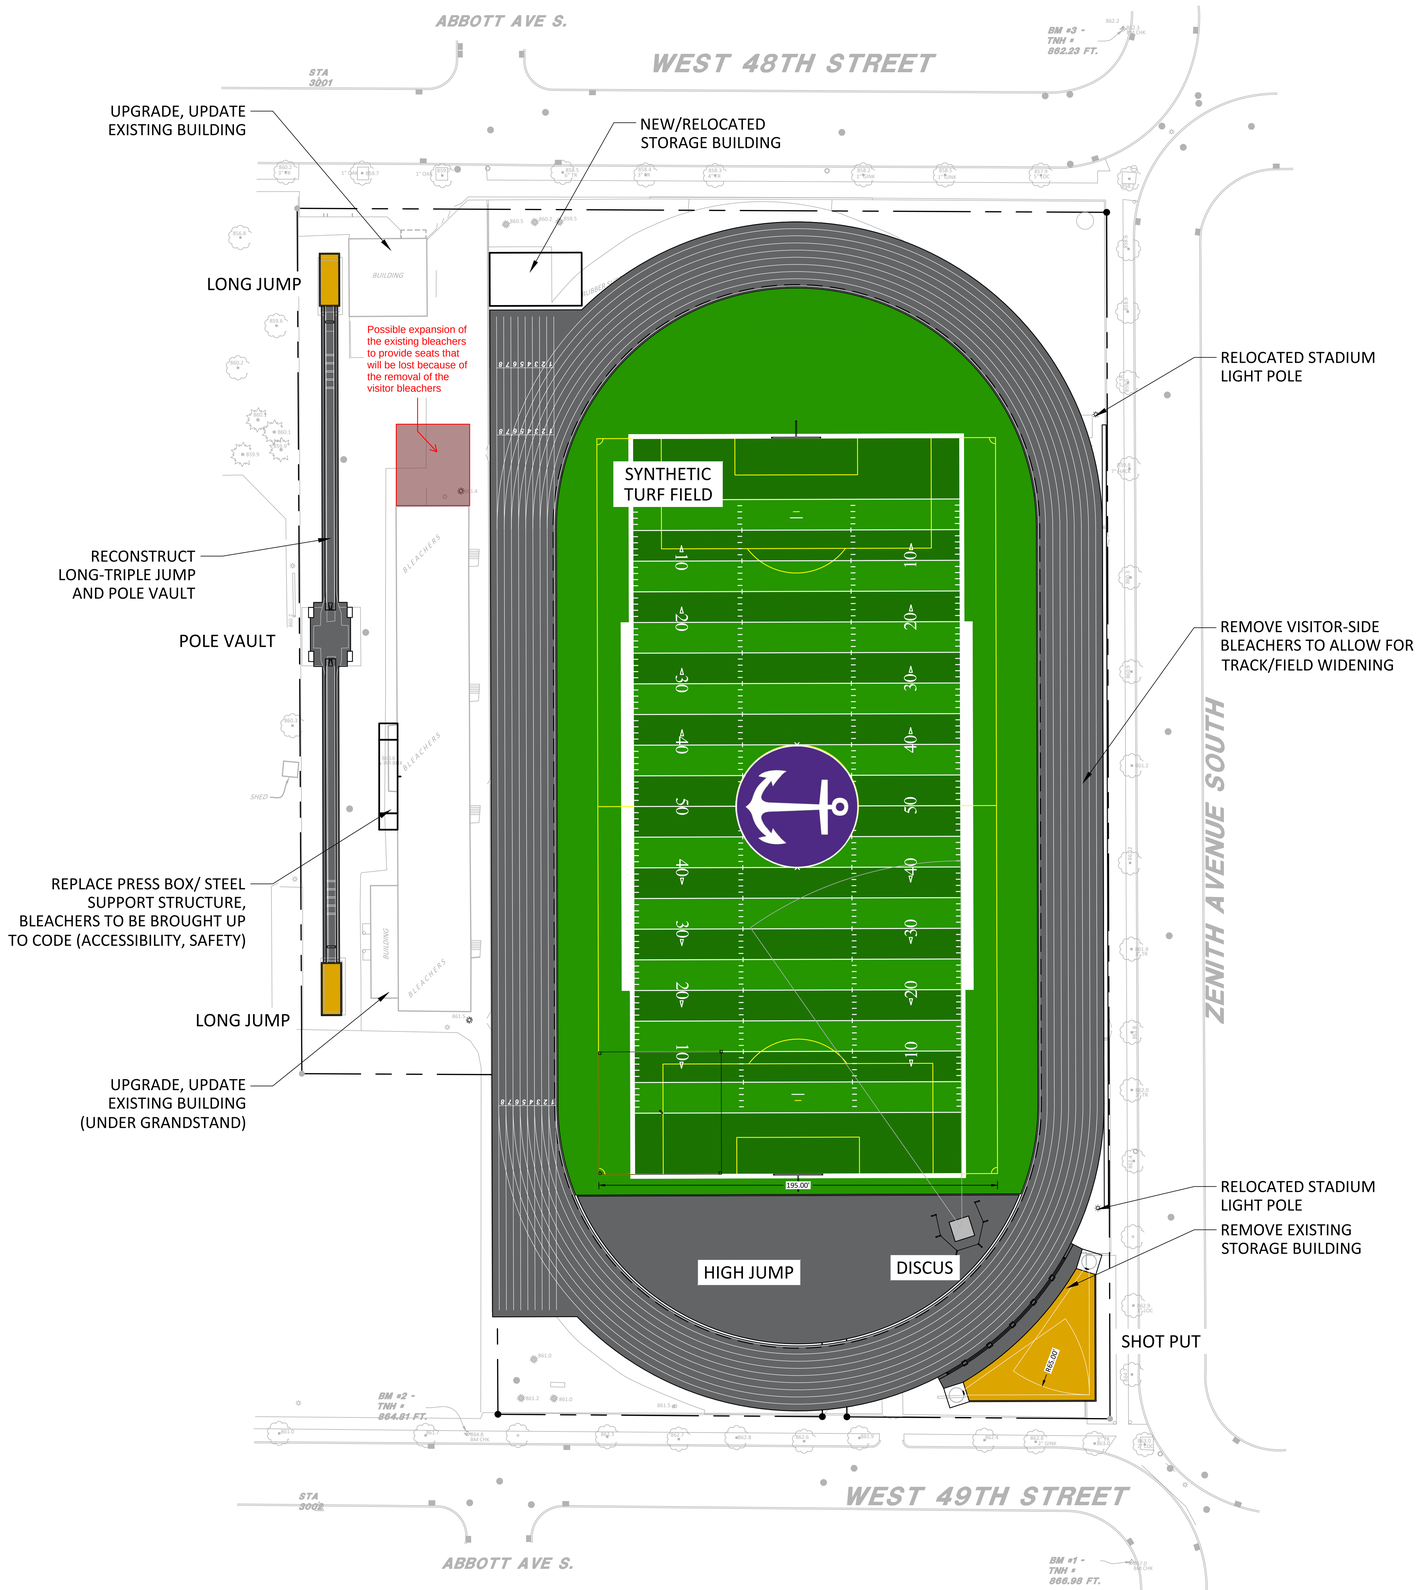


© Bolton & Menk, Inc. 2026. All Rights Reserved
X:\0051_ED_MN\26X144795000\CAD\C3D\144795C03_TURF.dwg 10/28/2026 2:16:46 PM

BOLTON & MENK
3300 Fernbrook Lane N, Suite 300
Plymouth, MN 55447
Phone: (763) 544-7129
Email: Plymouth@bolton-menk.com
www.bolton-menk.com

NOT FOR CONSTRUCTION

I HEREBY CERTIFY THAT THIS PLAN, SPECIFICATION, OR REPORT WAS PREPARED BY ME OR UNDER MY DIRECT SUPERVISION AND THAT I AM A DULY LICENSED [illegible] UNDER THE LAWS OF THE STATE OF MINNESOTA.

VAN, BLAND M BREDE
LIC. NO. 89582 DATE XX/XX/XXXX

SPECIAL SCHOOL DISTRICT No.1

4850 ZENITH AVE S, MINNEAPOLIS, MN 55410

FY26 SOUTHWEST HIGH SCHOOL TURF FIELD AND RUNNING TRACK REPLACEMENT PROJECT

REVISIONS		
NUM	DATE	ISSUED FOR

TURF STRIPING PLAN

HORZ. SCALE 0 30 60 FEET

PROJECT NO: 26X144795000

DATE:	DRAWN BY: CCA
DESIGNED BY: CCA	CHECKED BY: JRP

C2.03